


8.12 Consented and Proposed Comparison Plans

Middle Block

Proposed

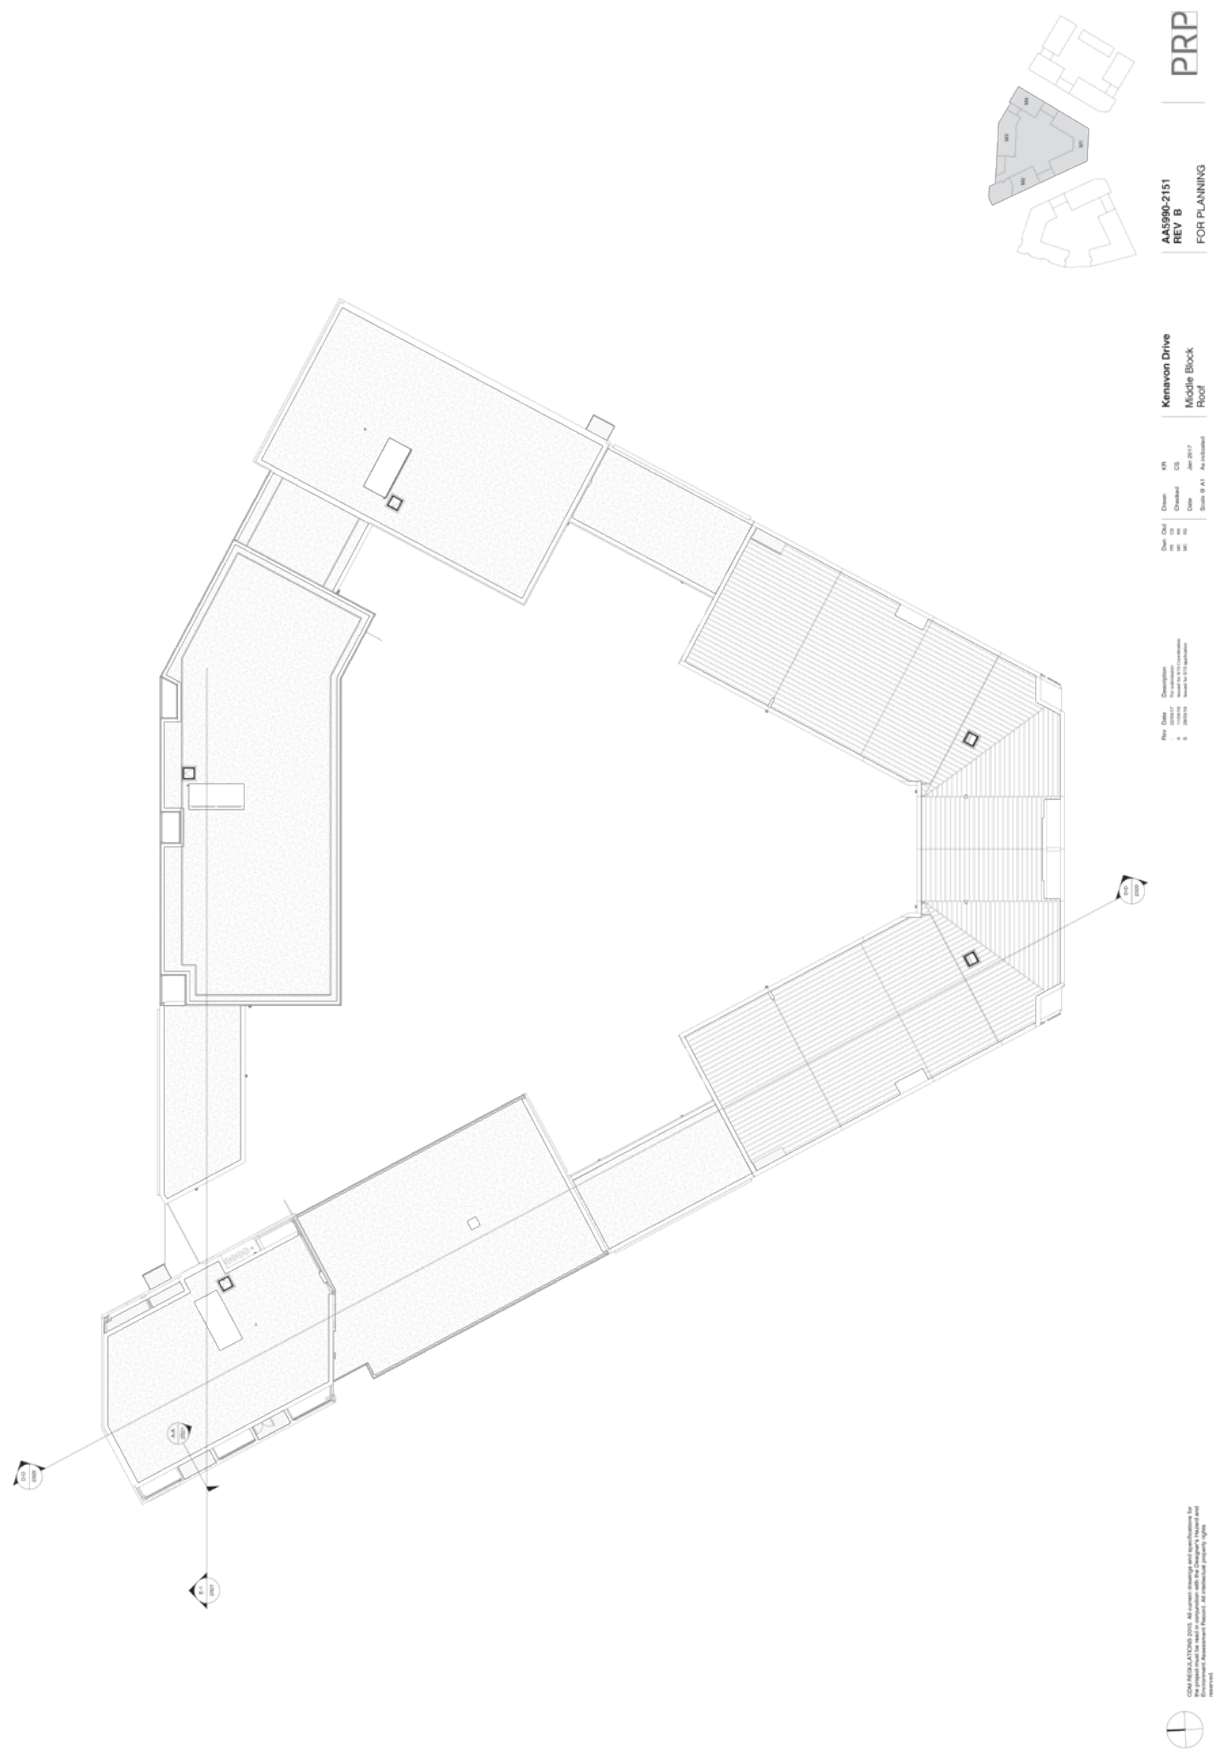


East Block

KENAVON DRIVE – CONSENTED AND PROPOSED ELEVATIONS COMPARISON


8.12 Consented and Proposed Comparison Plans

East Block

Proposed

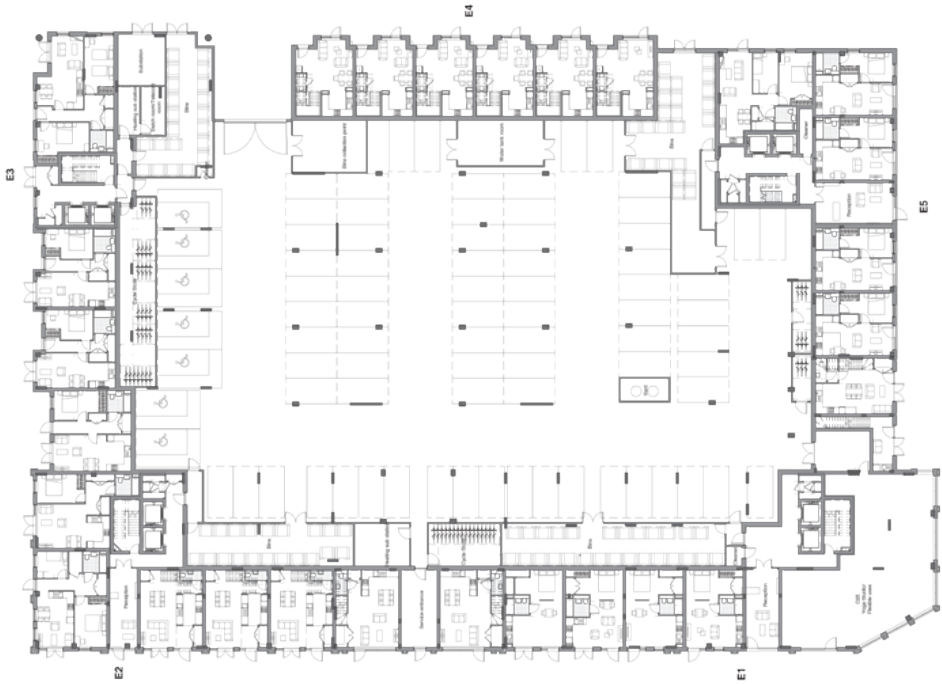

Ground Level GA
1:200

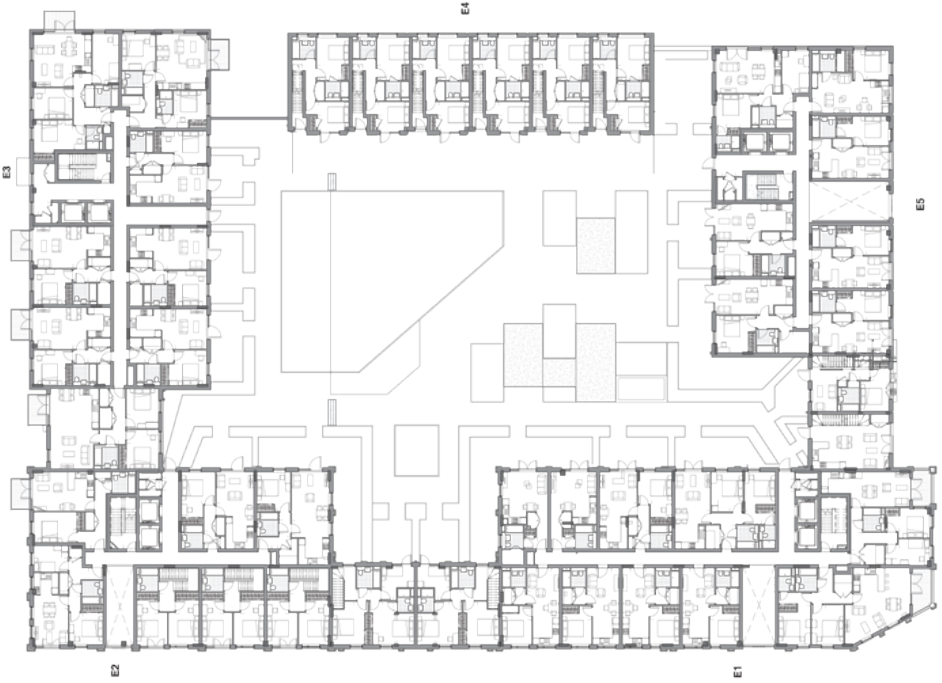

Level 1 GA
1:200




Kenavon Drive
East Block
Ground Floor and First Floor

AA0990-2180
REV F
FOR PLANNING




8.12 Consented and Proposed Comparison Plans

East Block

Consented

Amended area as result of internal layout changes

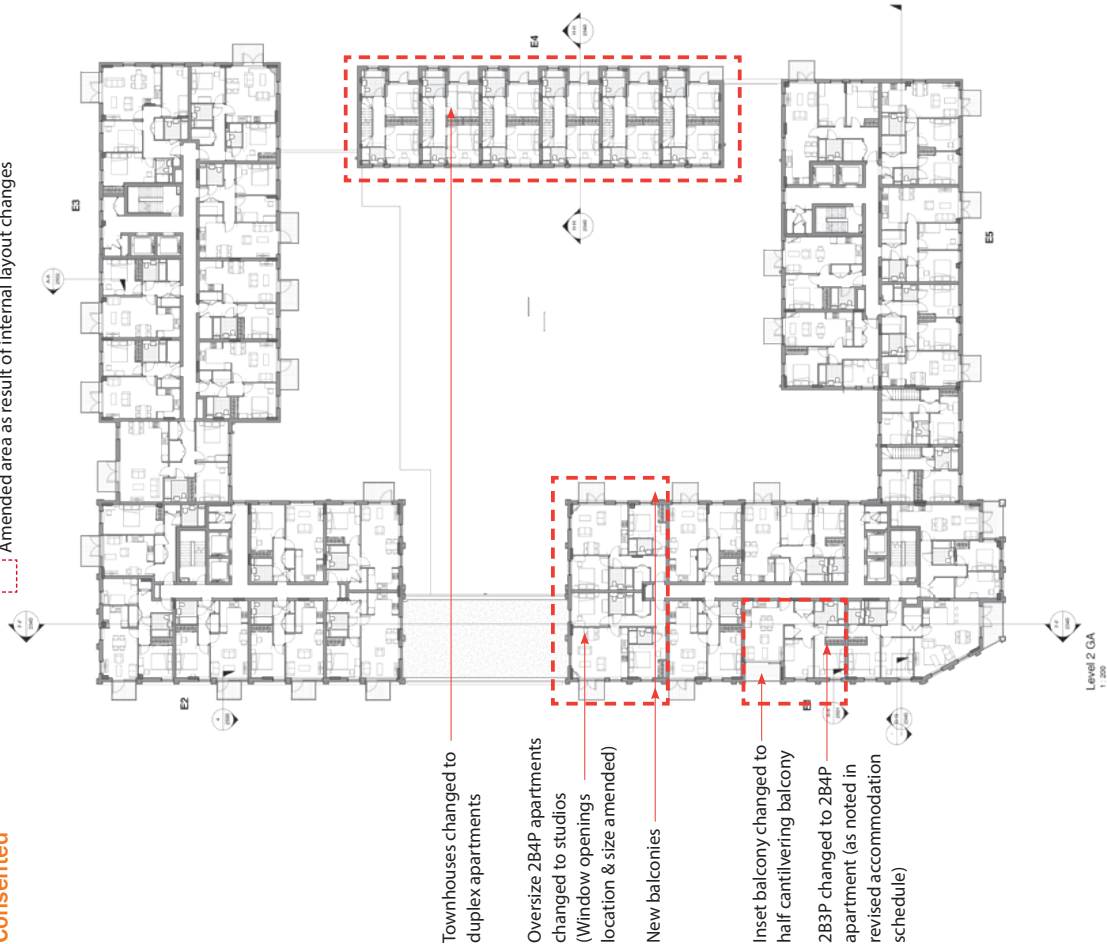


8.12 Consented and Proposed Comparison Plans

East Block

Proposed



Level 2 GA
1:500



Level 3 GA
1:500



CONSULTANTS
Kenavon Drive
East Block
Second and Third Floor
FOR PLANNING
AA0990-2181
REV E
Kenavon Drive
East Block
Second and Third Floor
FOR PLANNING
AA0990-2181
REV E

8.12 Consented and Proposed Comparison Plans

East Block



8.12 Consented and Proposed Comparison Plans

East Block

Proposed



Level 4 GA
1 : 200

Level 5 GA
1 : 200

CDM REGULATIONS 2015. All current drawings and specifications for the project must be read in conjunction with the Designer's Hazard and Environment Assessment Report. All intellectual property rights reserved.



File	Date	Description

Over	Child	Drawn	SPN
mt	CS	Checked	CS
sc	ms		
sc	HO	Date	Jan 2017
sc	HO		


Scout G A 1 1 200

Kenavon Drive
East Block
Fourth and Fifth Floor Plan


AA5990-2182
REV C
FOR PLANNING

8.12 Consented and Proposed Comparison Plans

East Block

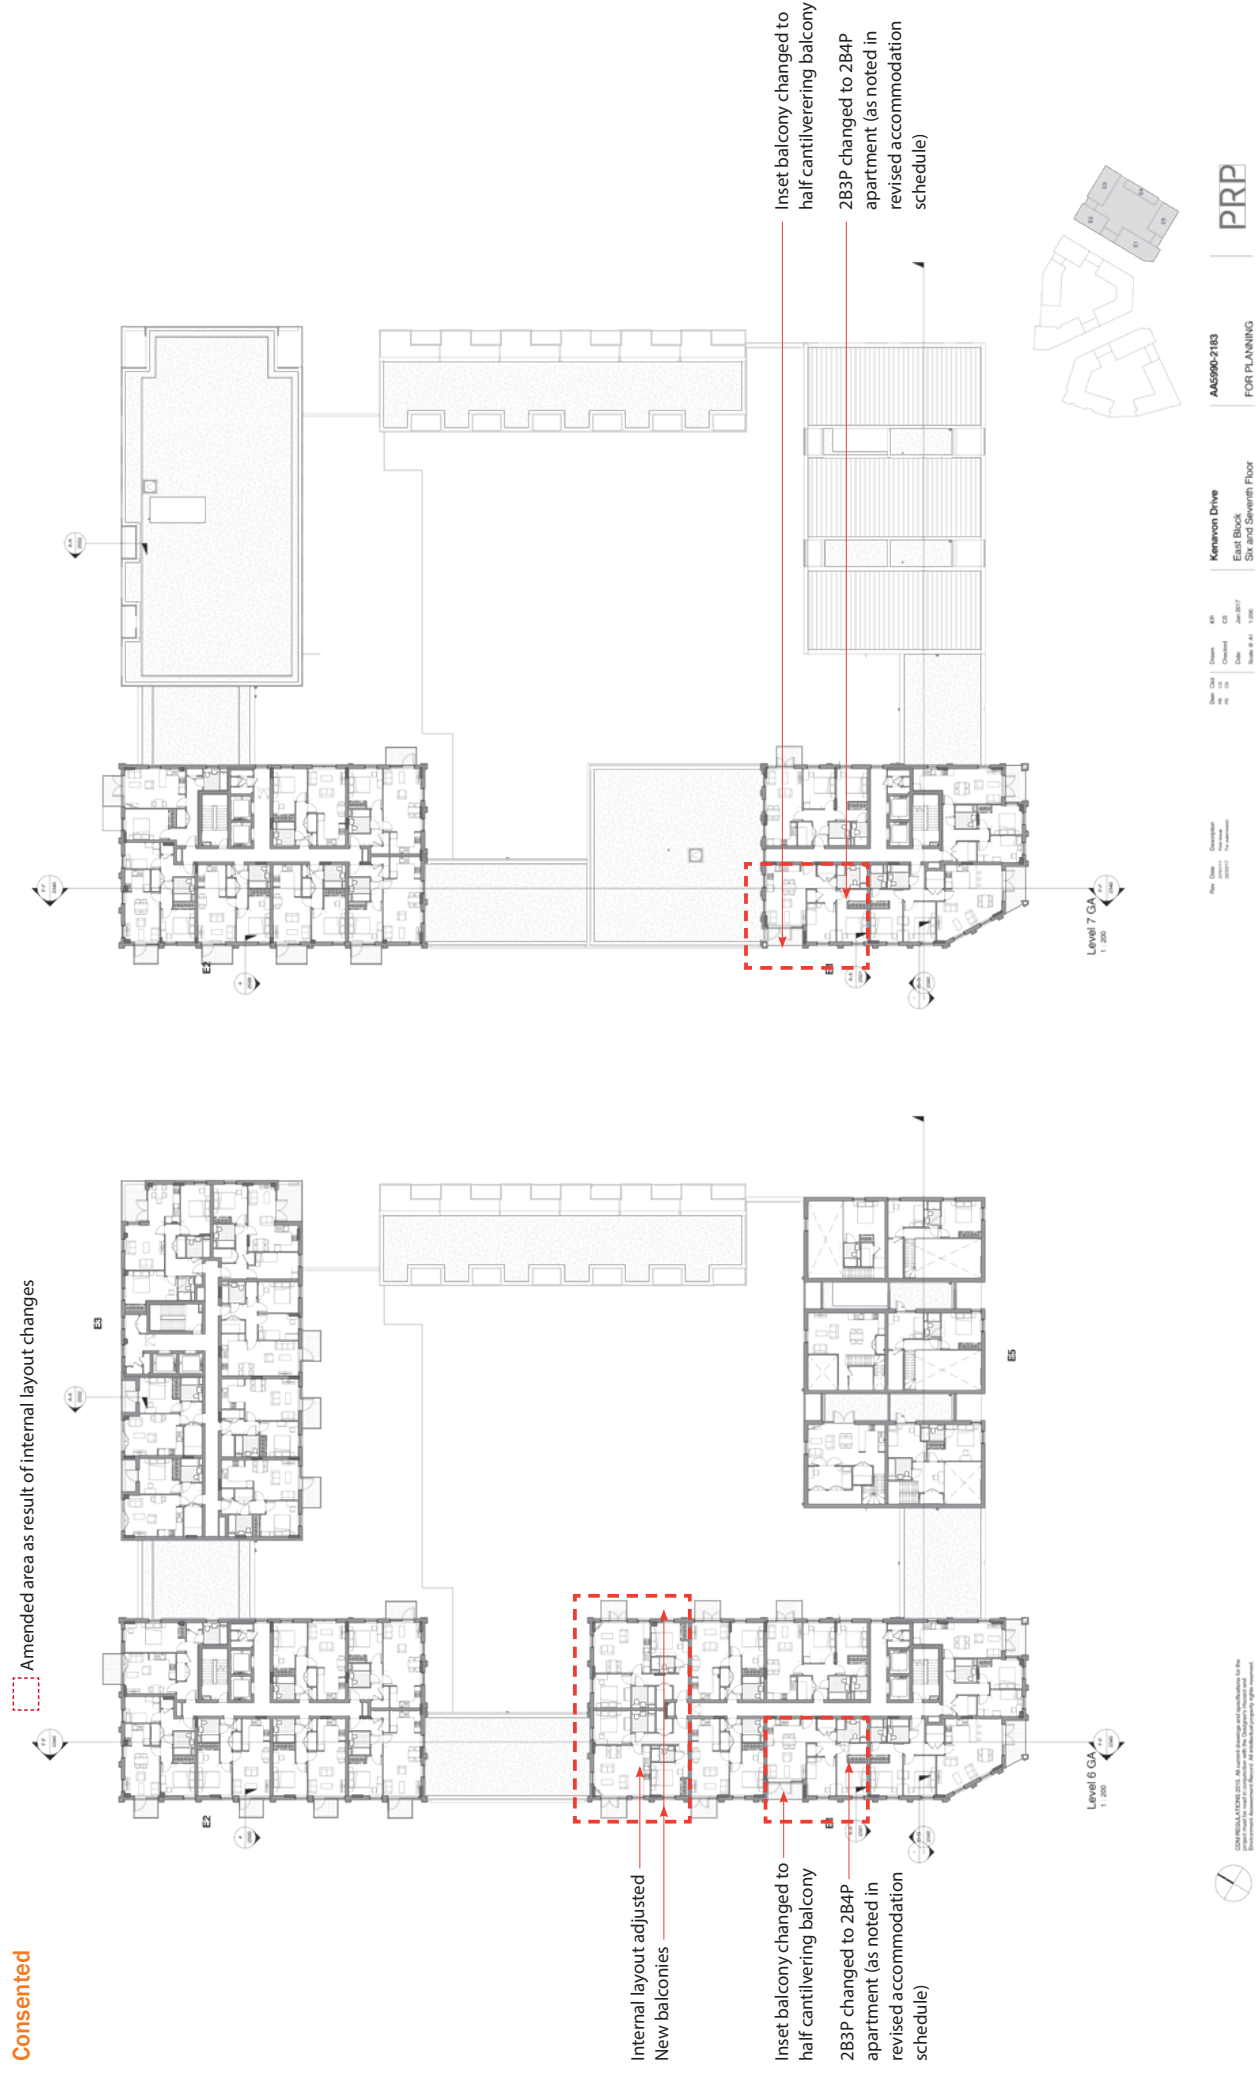

Proposed

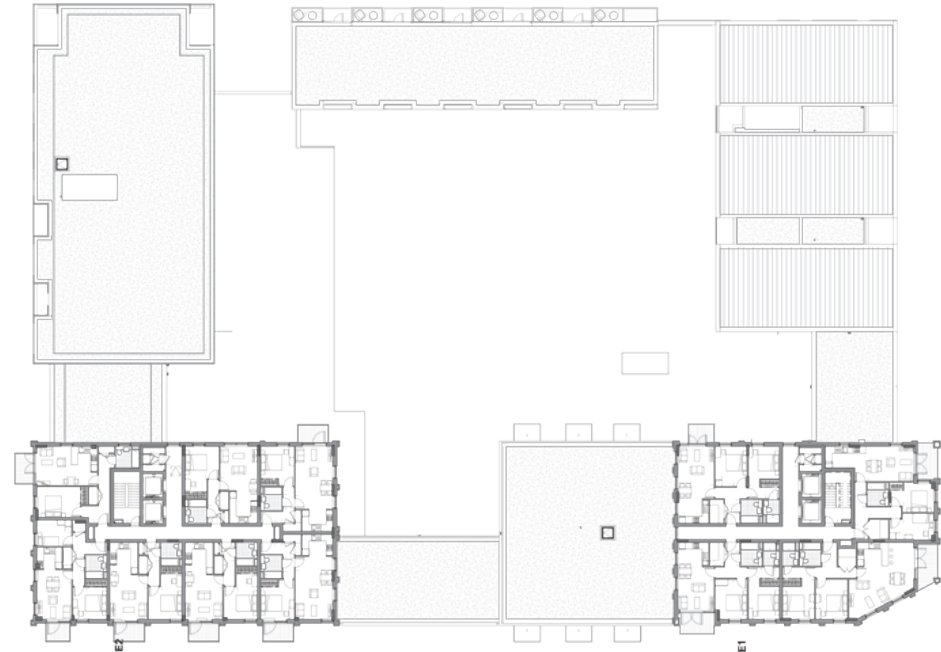



Kenavon Drive
East Block
Six and Seventh Floor

AA5990-2183
REV E
FOR PLANNING

PRP