


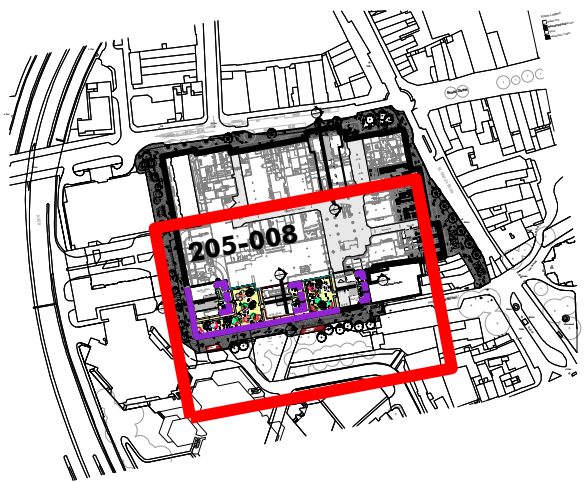


KEY

EXISTING




Existing columns location between 1st and 2nd floor

PROPOSED

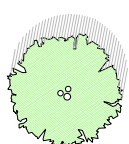


Tree planting

Multi-stemmed Feature shrubs 3.5-4m high M/S  
Refer to Planting Plans for further detail.

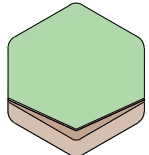


Proposed raised hexagonal metal planters

Ornamental grasses and perennial planting.  
Planter height 645mm above finished floor level.  
FSC hardwood timber seating lounger with sloping backrest and integrated luminaries.

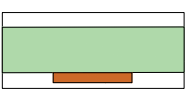


Proposed linear metal planters

Ornamental grasses and perennial planting.  
1000mm wide x 700mm high with integrated timber seating supplied by Iota or similar approved.

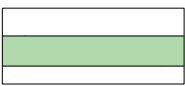

Proposed metal planters to provide screening to private terraces

Ornamental grasses and perennial planting.  
Planters 700mm high x Varies.

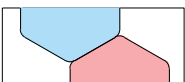

Rubber crumb safety surface

Various colours




Artificial turf areas




Millboard Enhanced Grain Decking boards

Golden Oak 176x3600x32mm with 4mm gaps.  
Durafix stainless steel screw fixing to joists  
Supplied by Millboard or similar approved.

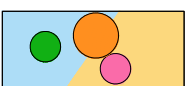


Indicative locations for incidental play

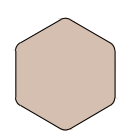


Hexagonal raised timber platform with integrated luminaries

Powder coated metal edge to the sides, dimension 500mm (h).

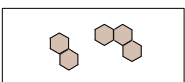

Small incidental timber seats

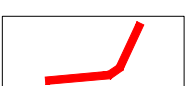



Decorative metal screens 3m high with integral planters + seats to provide backdrop to shelter or seating and incidental play



Decorative metal screen 3m high



Indicative Location for Glass Balustrade or similar to Architects Detail

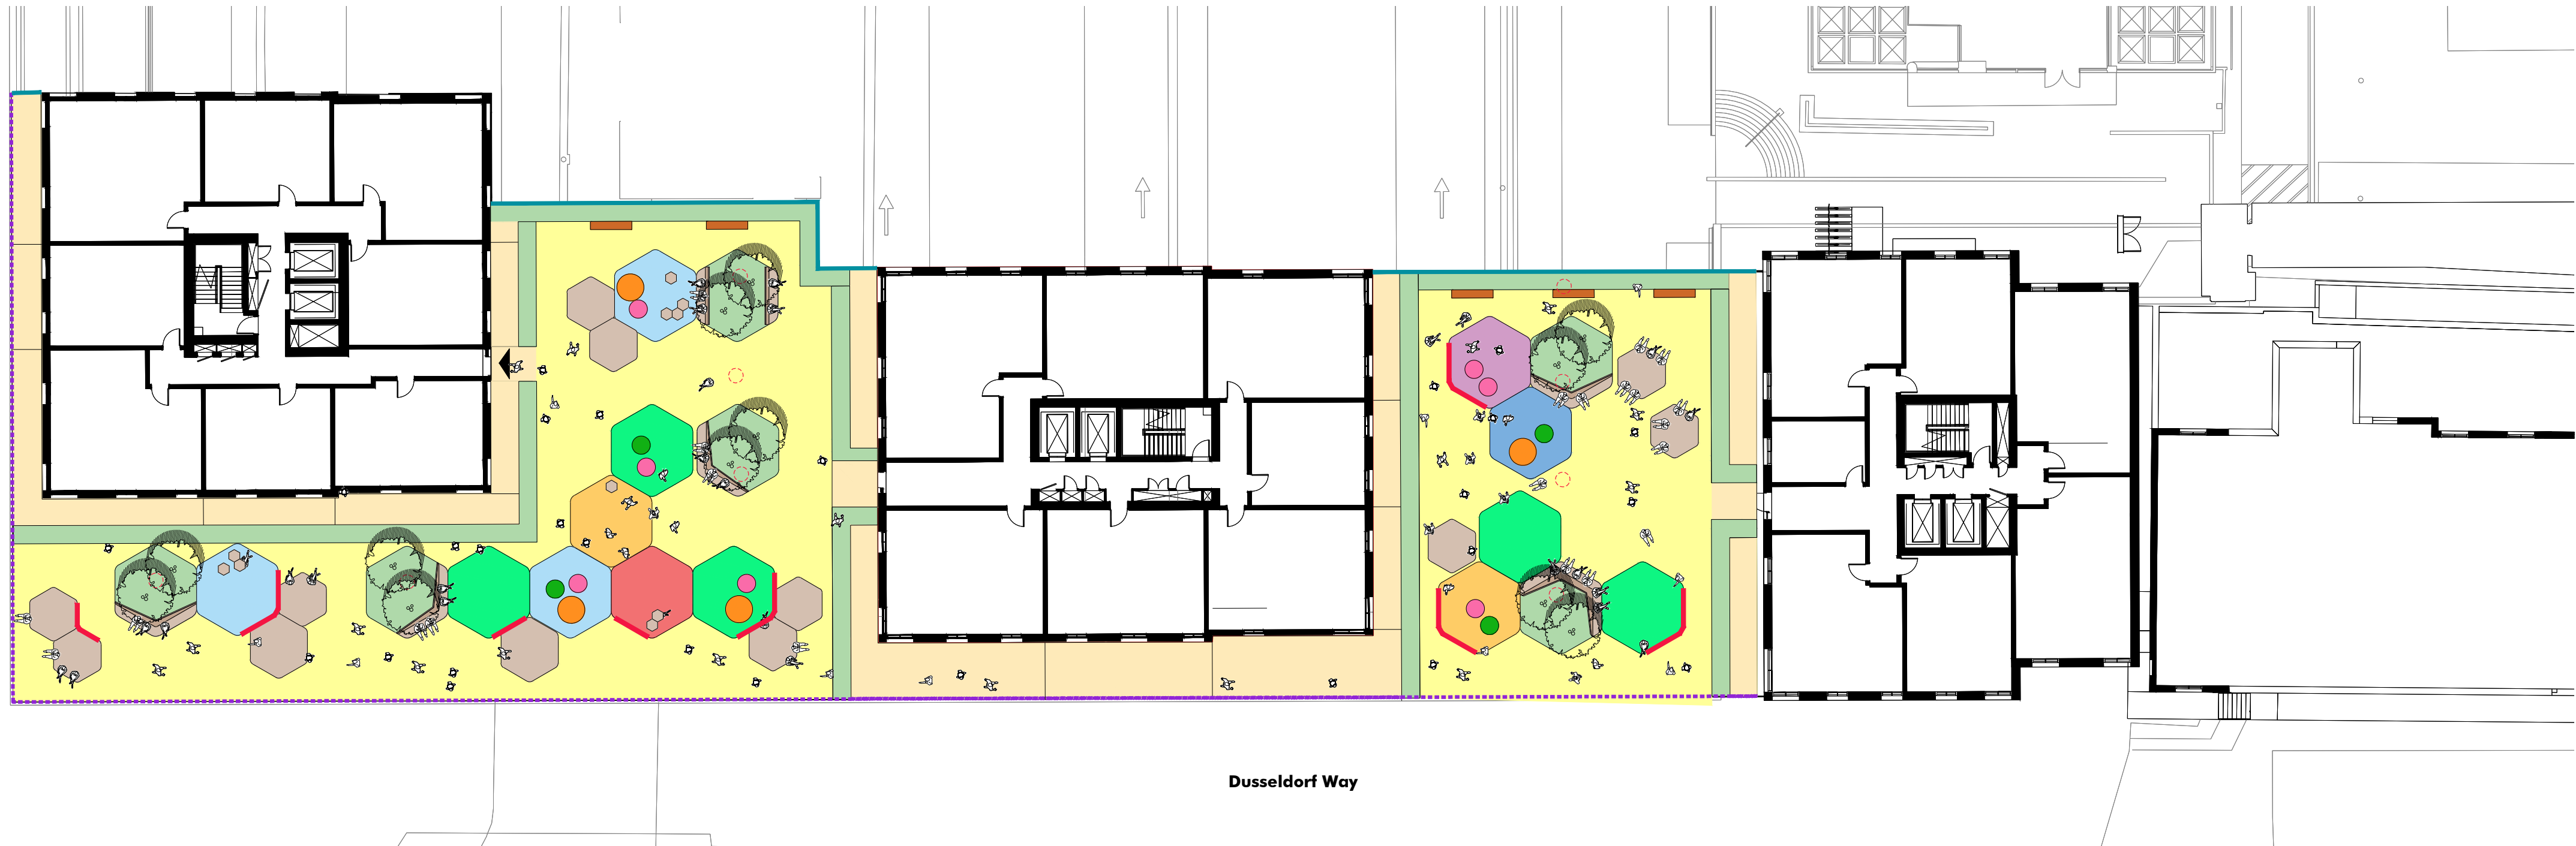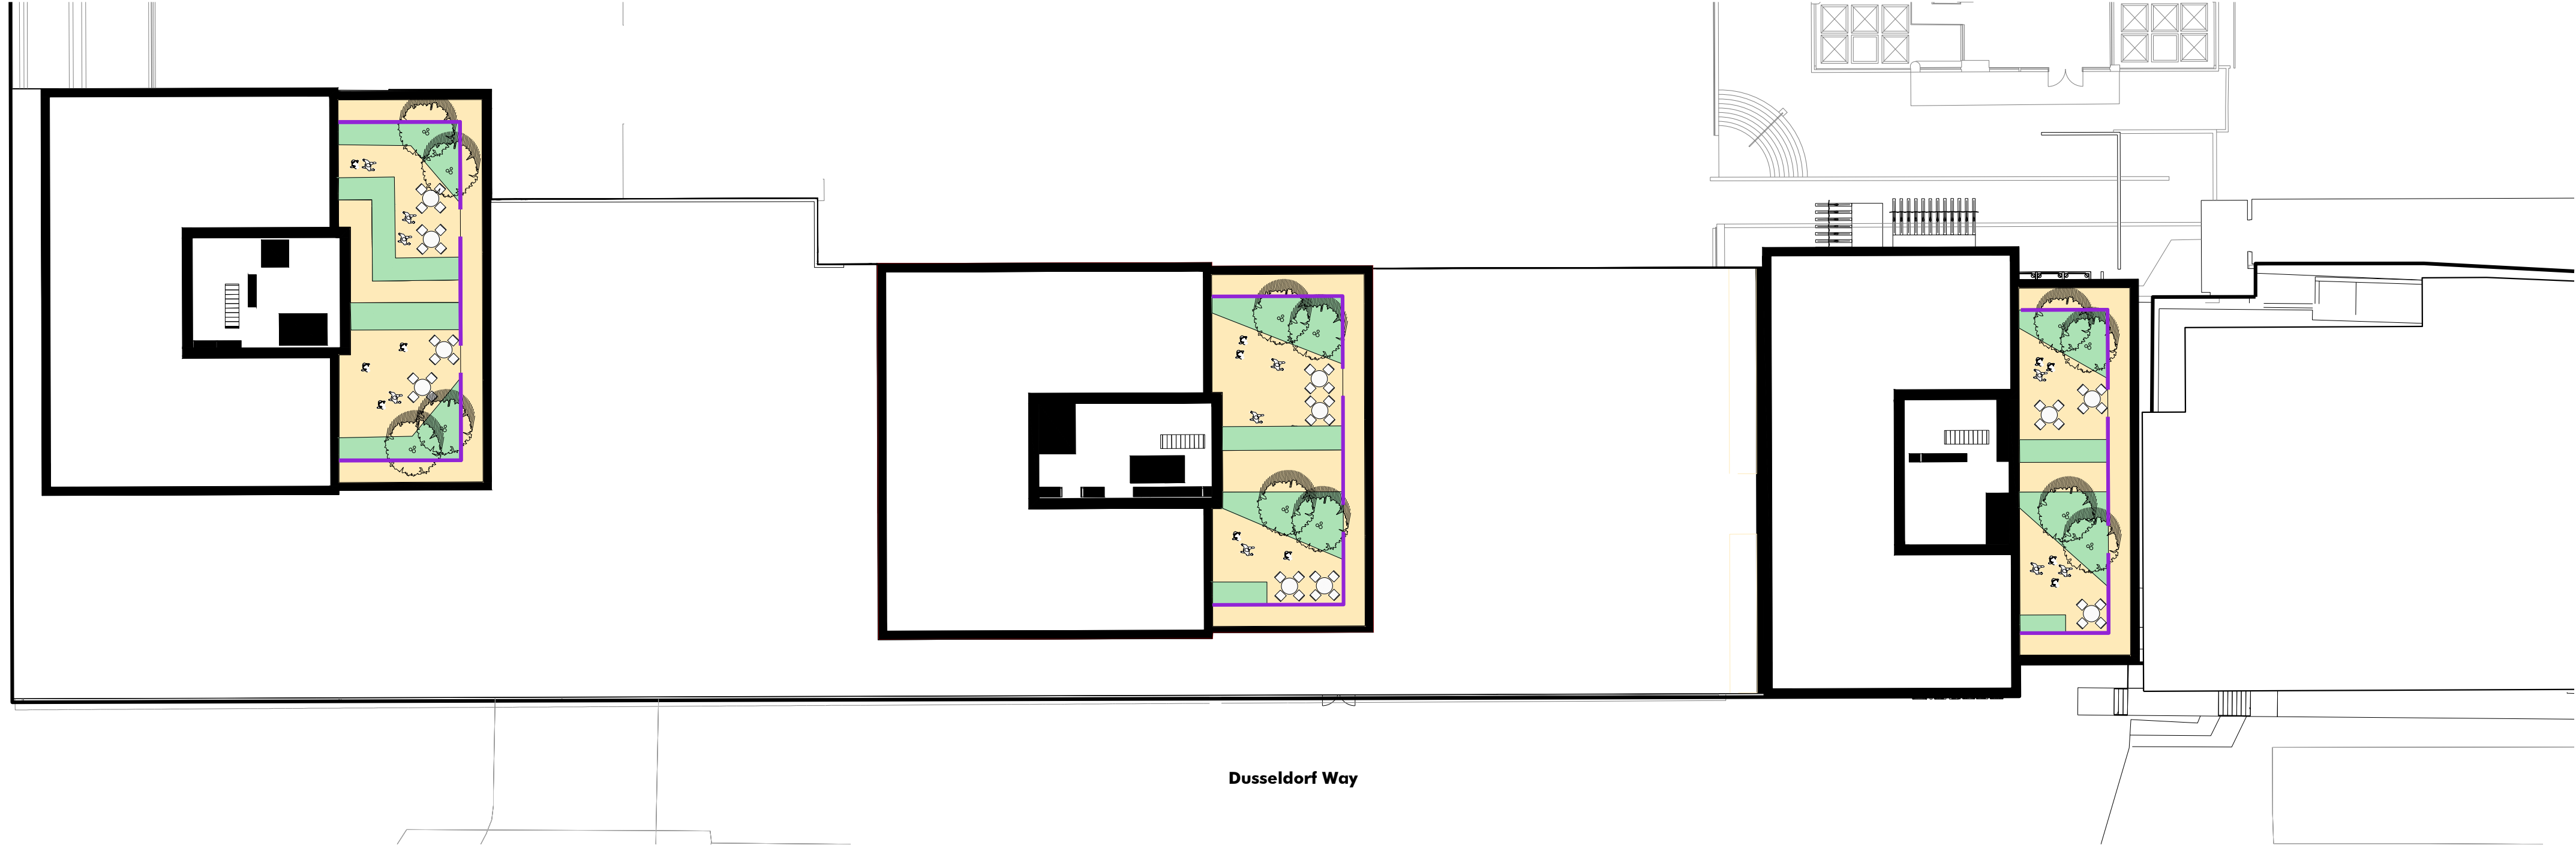

| Revision | Description  | Drawn by | Checked by | Date     |
|----------|--------------|----------|------------|----------|
| P1       | For Planning | JG       | RG         | 30.11.18 |
| P2       | For Planning | MT       | RG         | 12.12.18 |



|            |   |            |          |
|------------|---|------------|----------|
| project    | Broad Street Mall, Reading   | drawn by   | DJ       |
| status     | For Comment   | checked by | RG       |
| title      | Landscape General Arrangement Plan - Amenity Terrace & Roof Level   | date       | 15.08.18 |
| Xref       | 1205-000 Landscape masterplan amenity terrace, roof and car park 14/08/18 10/10/18 completed - original Rev: 2018.08.24, and each subsequent, and each 14/08/18, 04/10/18, 04/11/18, 04/12/18, 05/01/19, 05/02/19, 05/03/19, 05/04/19, 05/05/19, 05/06/19, 05/07/19, 05/08/19, 05/09/19, 05/10/19, 05/11/19, 05/12/19, 06/01/20, 06/02/20, 06/03/20, 06/04/20, 06/05/20, 06/06/20, 06/07/20, 