


- NOTES
- 1 © Saunders Architects LLP
 - 2 Figured dimensions must be taken in preference to scaled dimensions and site dimensions are to be checked before work is put in hand

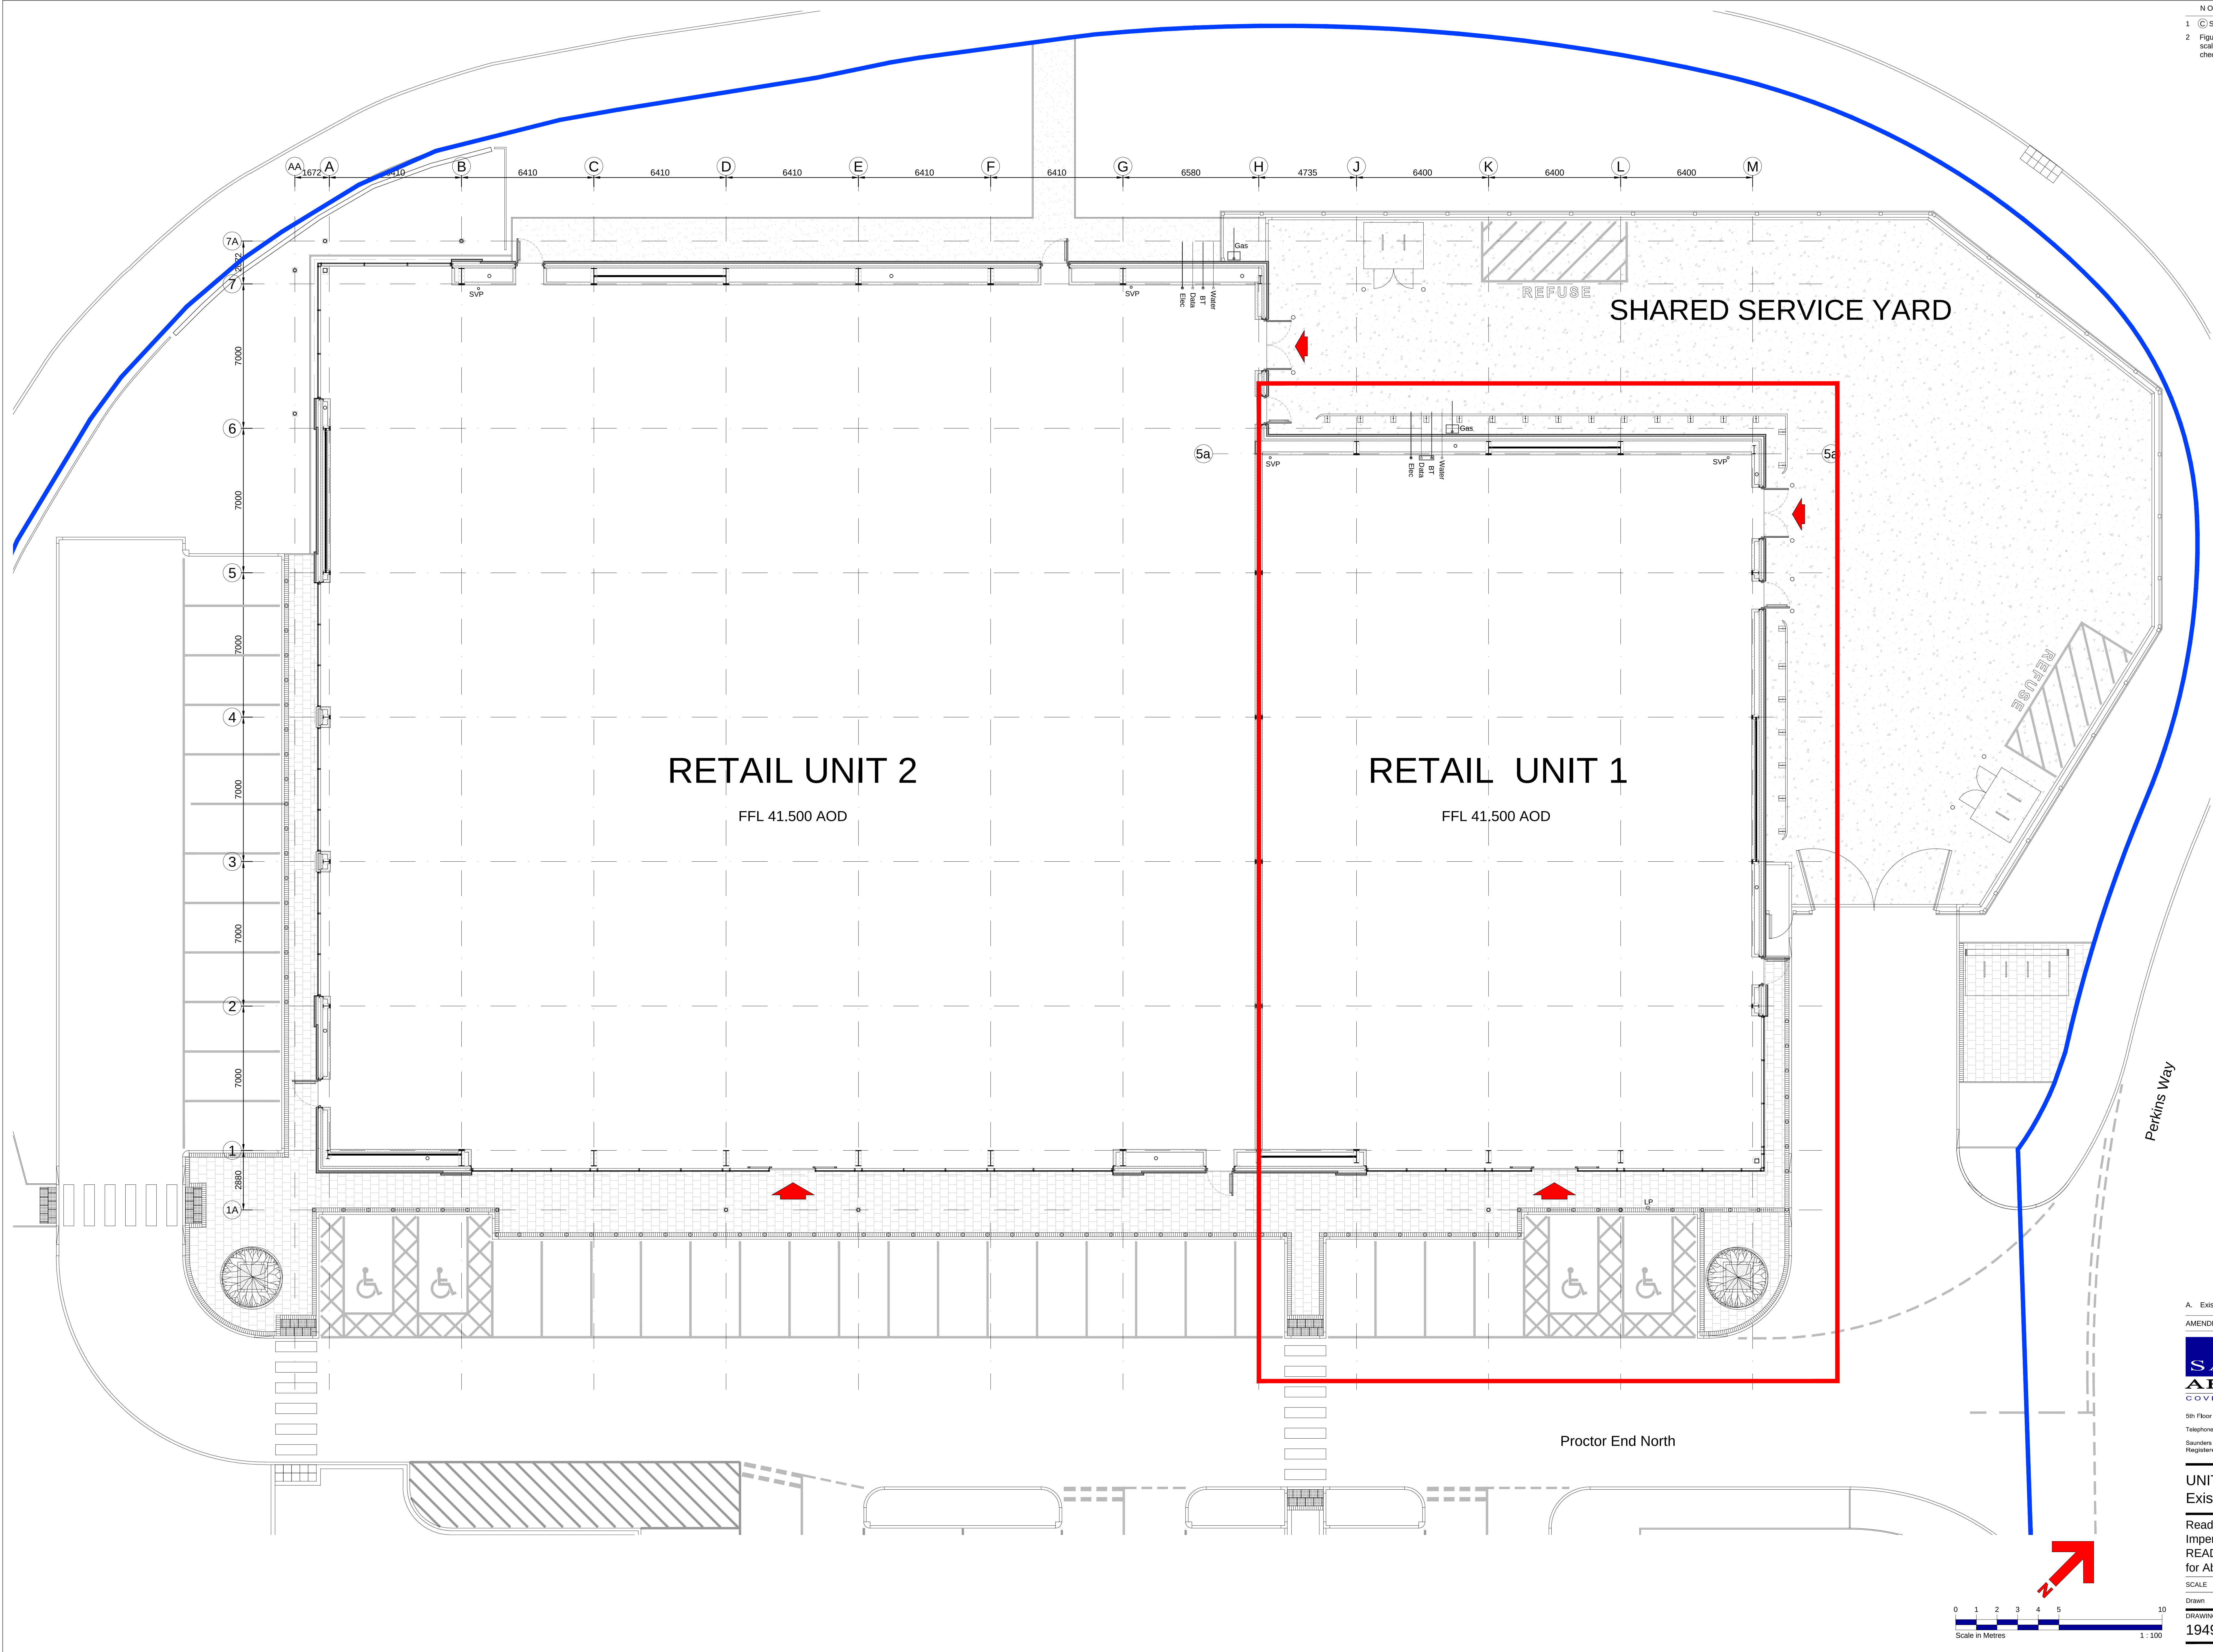

A. Existing lighting column added. 05.02.19

AMENDMENTS

SAUNDERS ARCHITECTS
COVENTRY SOUTHAMPTON

5th Floor Eaton House 1 Eaton Road Coventry CV1 2FJ
Telephone: 024 7622 0387 Email: email@saundersarchitects.co.uk
Saunders Architects is a trading name of Saunders Architects LLP
Registered in England & Wales Registered No OC307148

UNIT 1 SUB-DIVISION Existing Site & Building Plan	
Reading Gateway Imperial Way READING for Aberdeen Standard	
SCALE: 1:100 @ A0	
Drawn E.M.	Date Dec. 2018
DRAWING No 1949-02	REVISION A