

Example Tree Protection Fencing

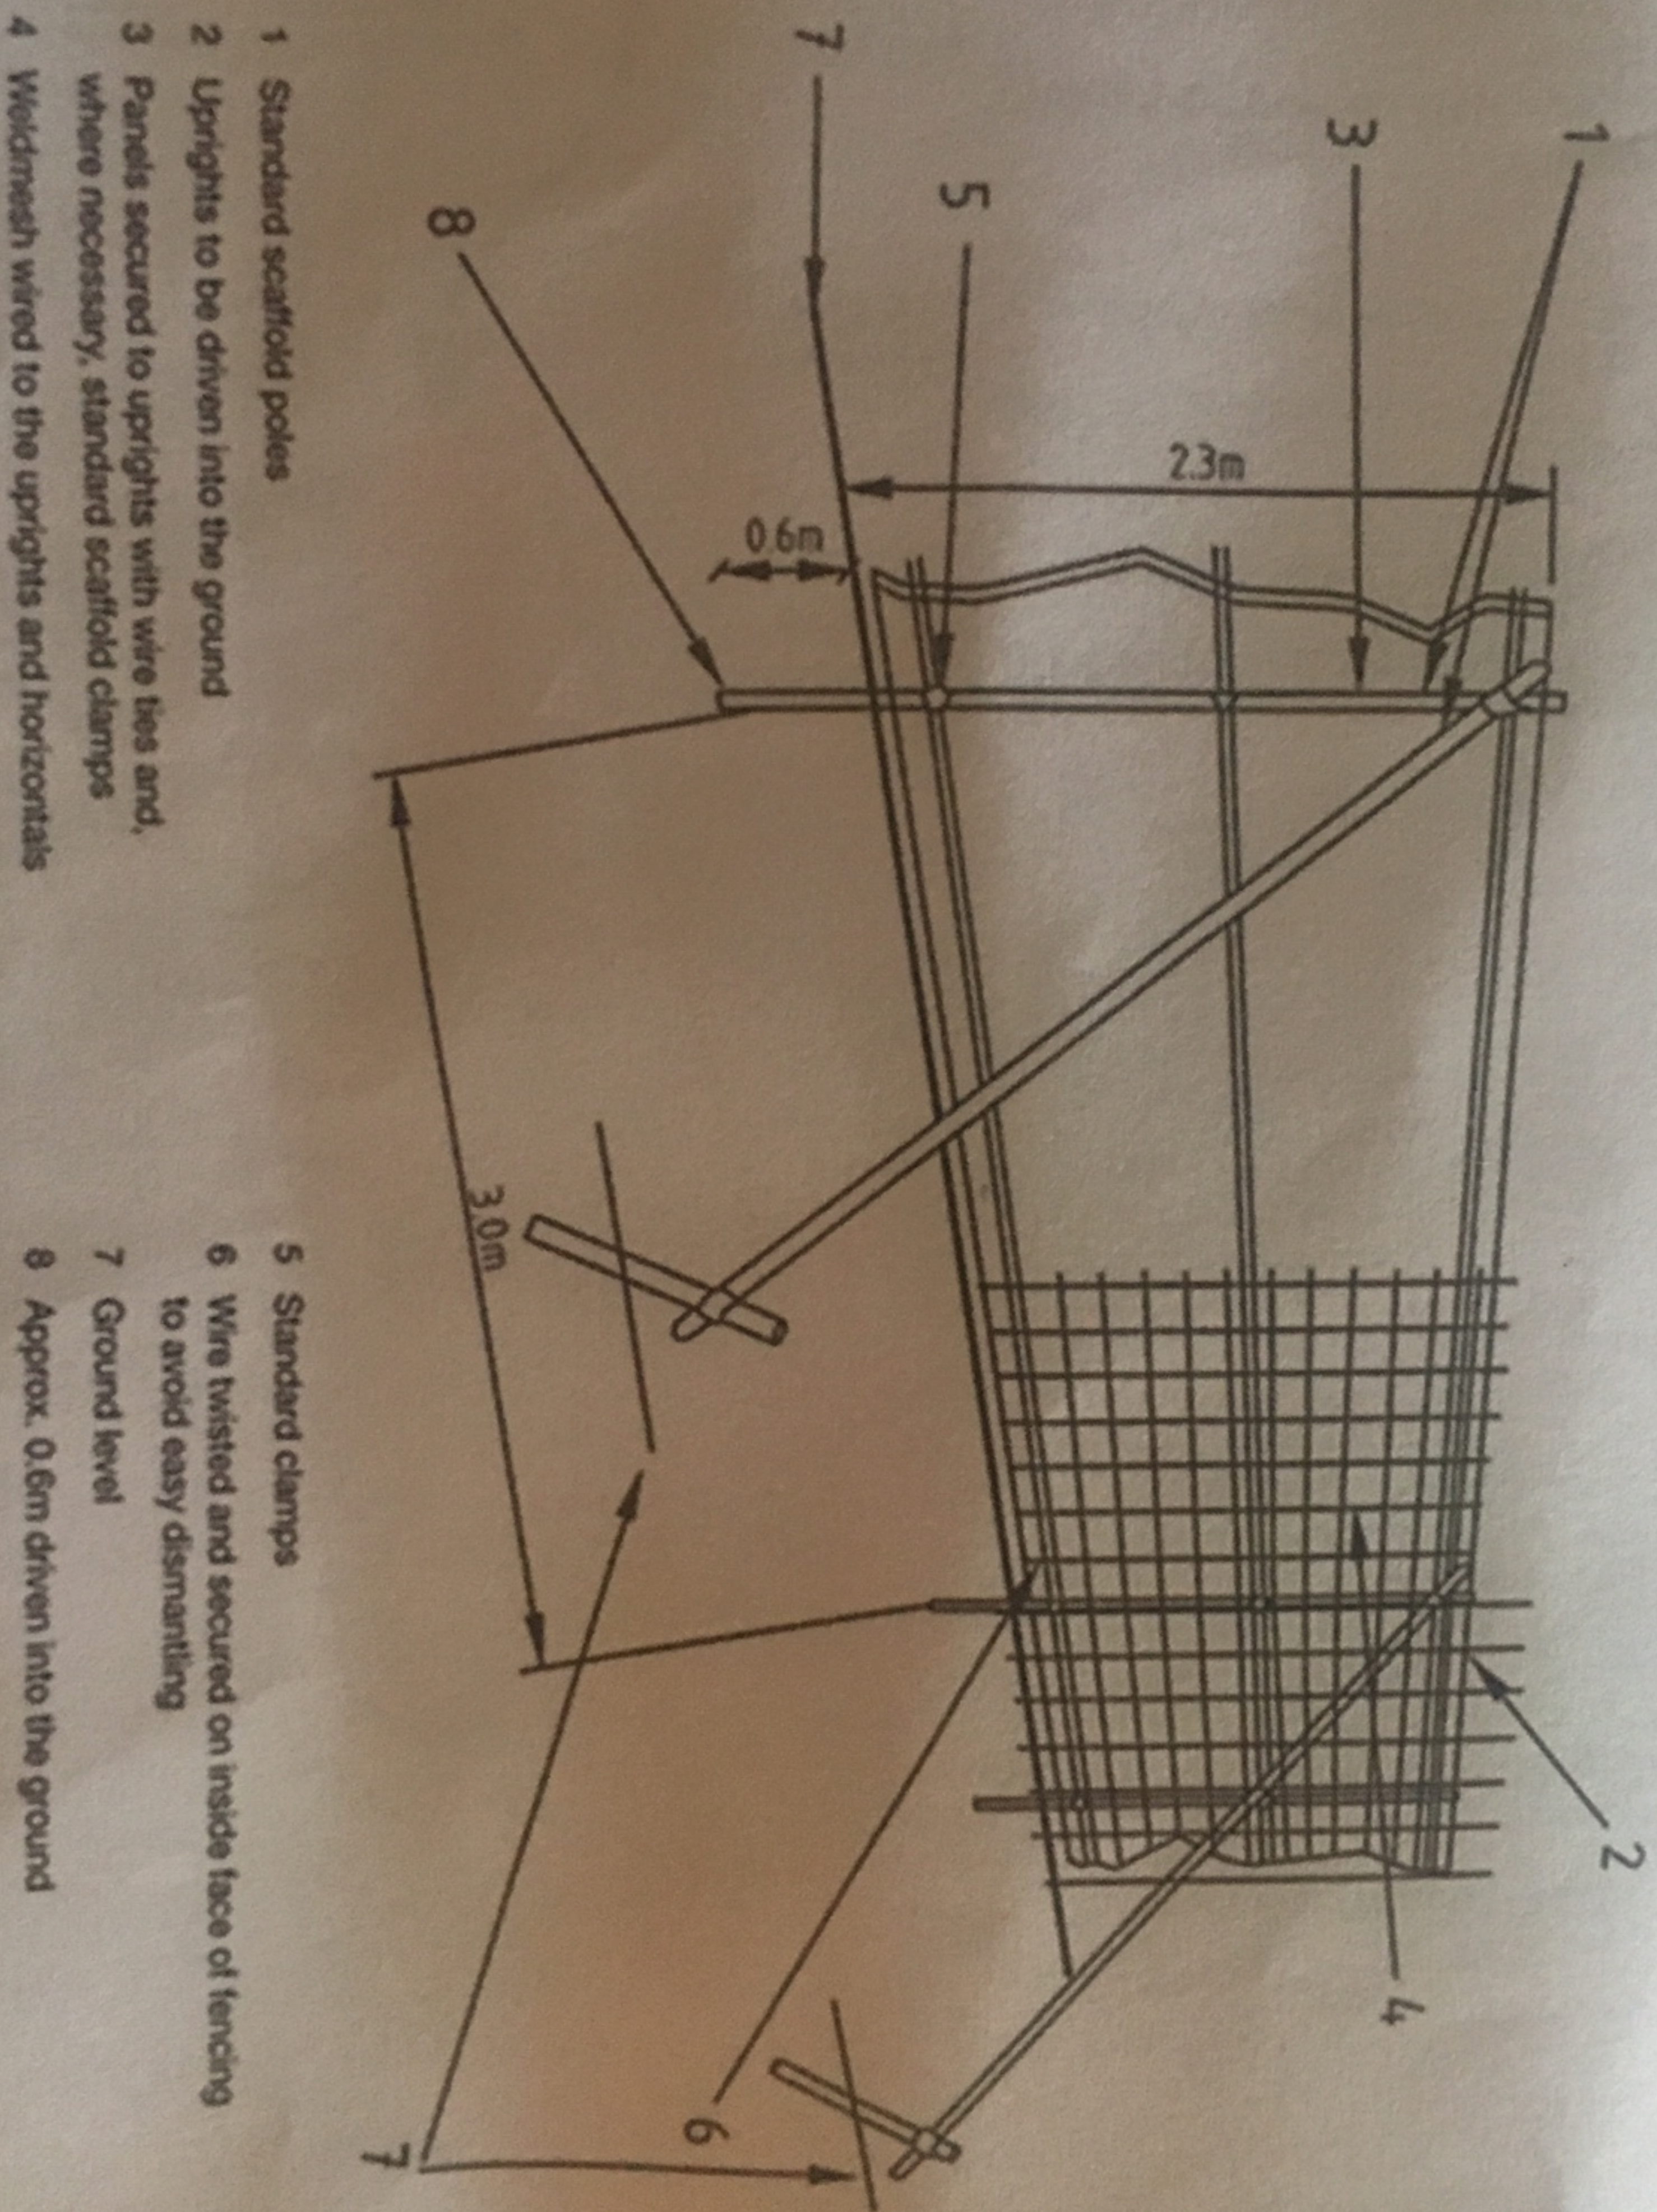


Figure 2. – Protective fencing for RPA