


NOTES

1 © Saunders Architects LLP

2 Figured dimensions must be taken in preference to scaled dimensions and site dimensions are to be checked before work is put in hand

3 Unit Gross Internal Areas:

RETAIL UNIT	Sq m
UNIT 1 Ground Floor	789.7

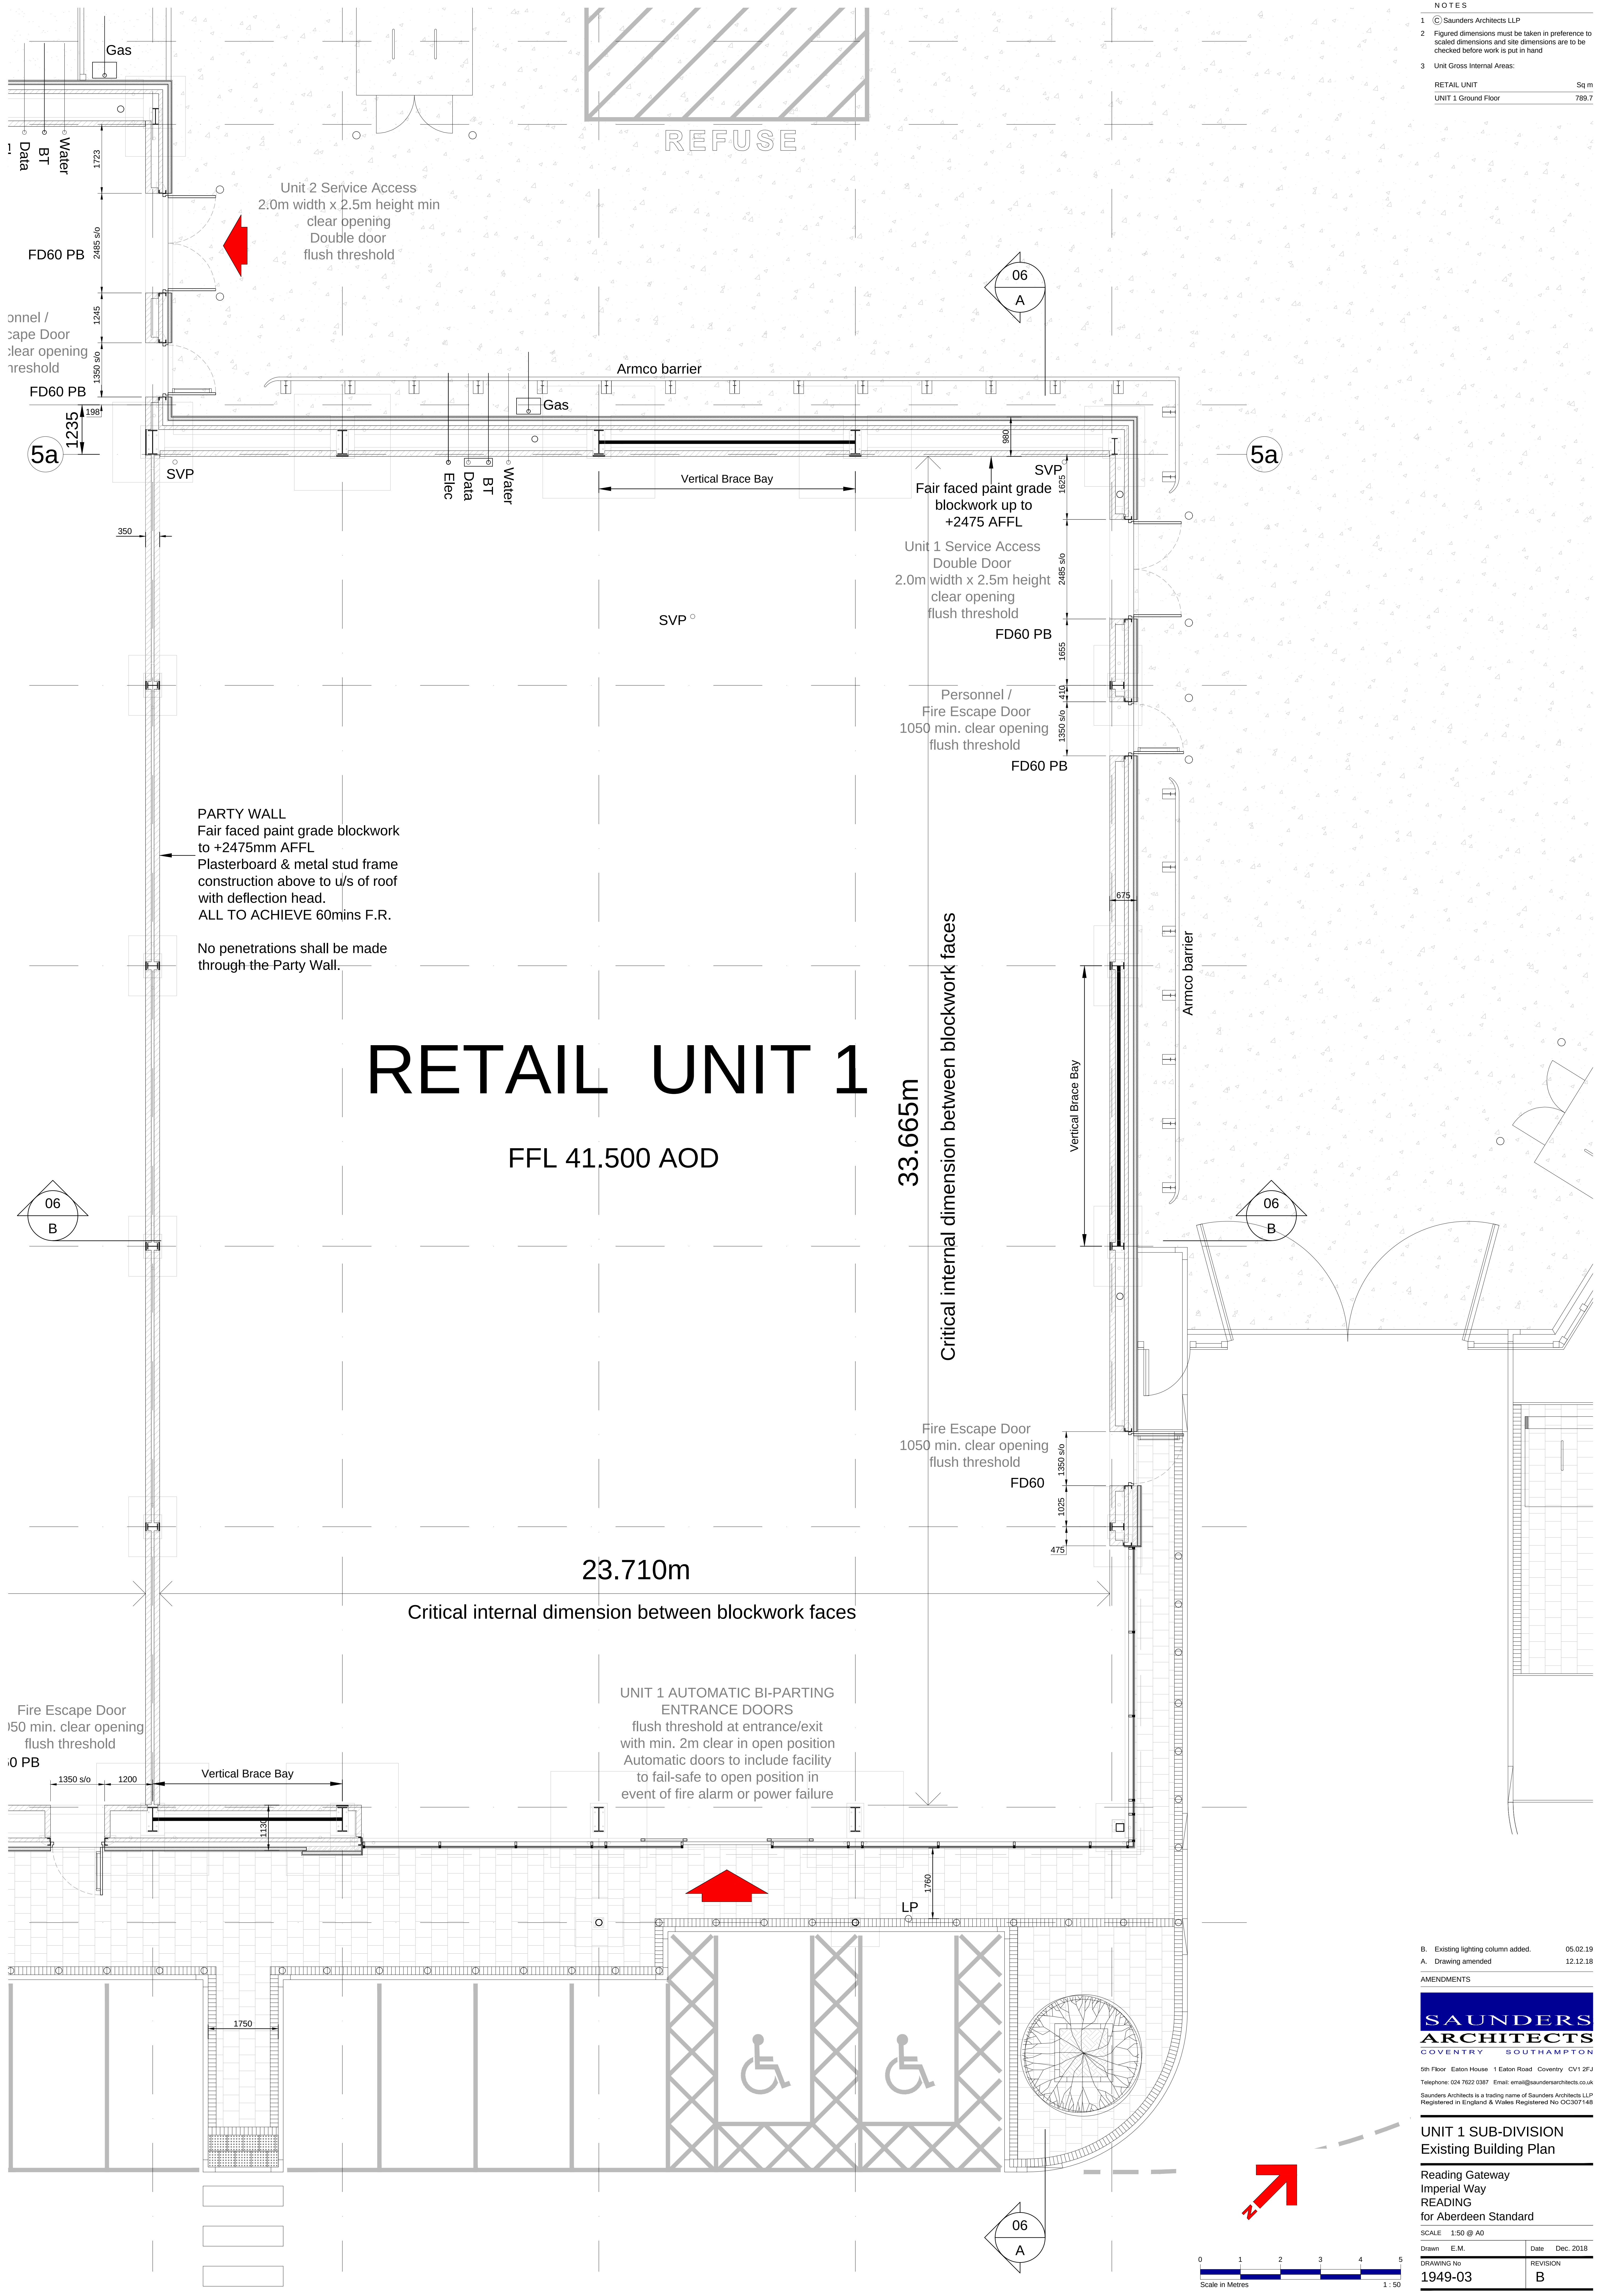

B. Existing lighting column added. 05.02.19
A. Drawing amended 12.12.18

AMENDMENTS

SAUNDERS ARCHITECTS
COVENTRY SOUTHAMPTON

5th Floor Eaton House 1 Eaton Road Coventry CV1 2FJ
Telephone: 024 7622 0387 Email: email@saundersarchitects.co.uk
Saunders Architects is a trading name of Saunders Architects LLP
Registered in England & Wales Registered No OC307146

UNIT 1 SUB-DIVISION
Existing Building Plan

Reading Gateway
Imperial Way
READING
for Aberdeen Standard

SCALE 1:50 @ A0

Drawn E.M. Date Dec. 2018
DRAWING No 1949-03 REVISION B