



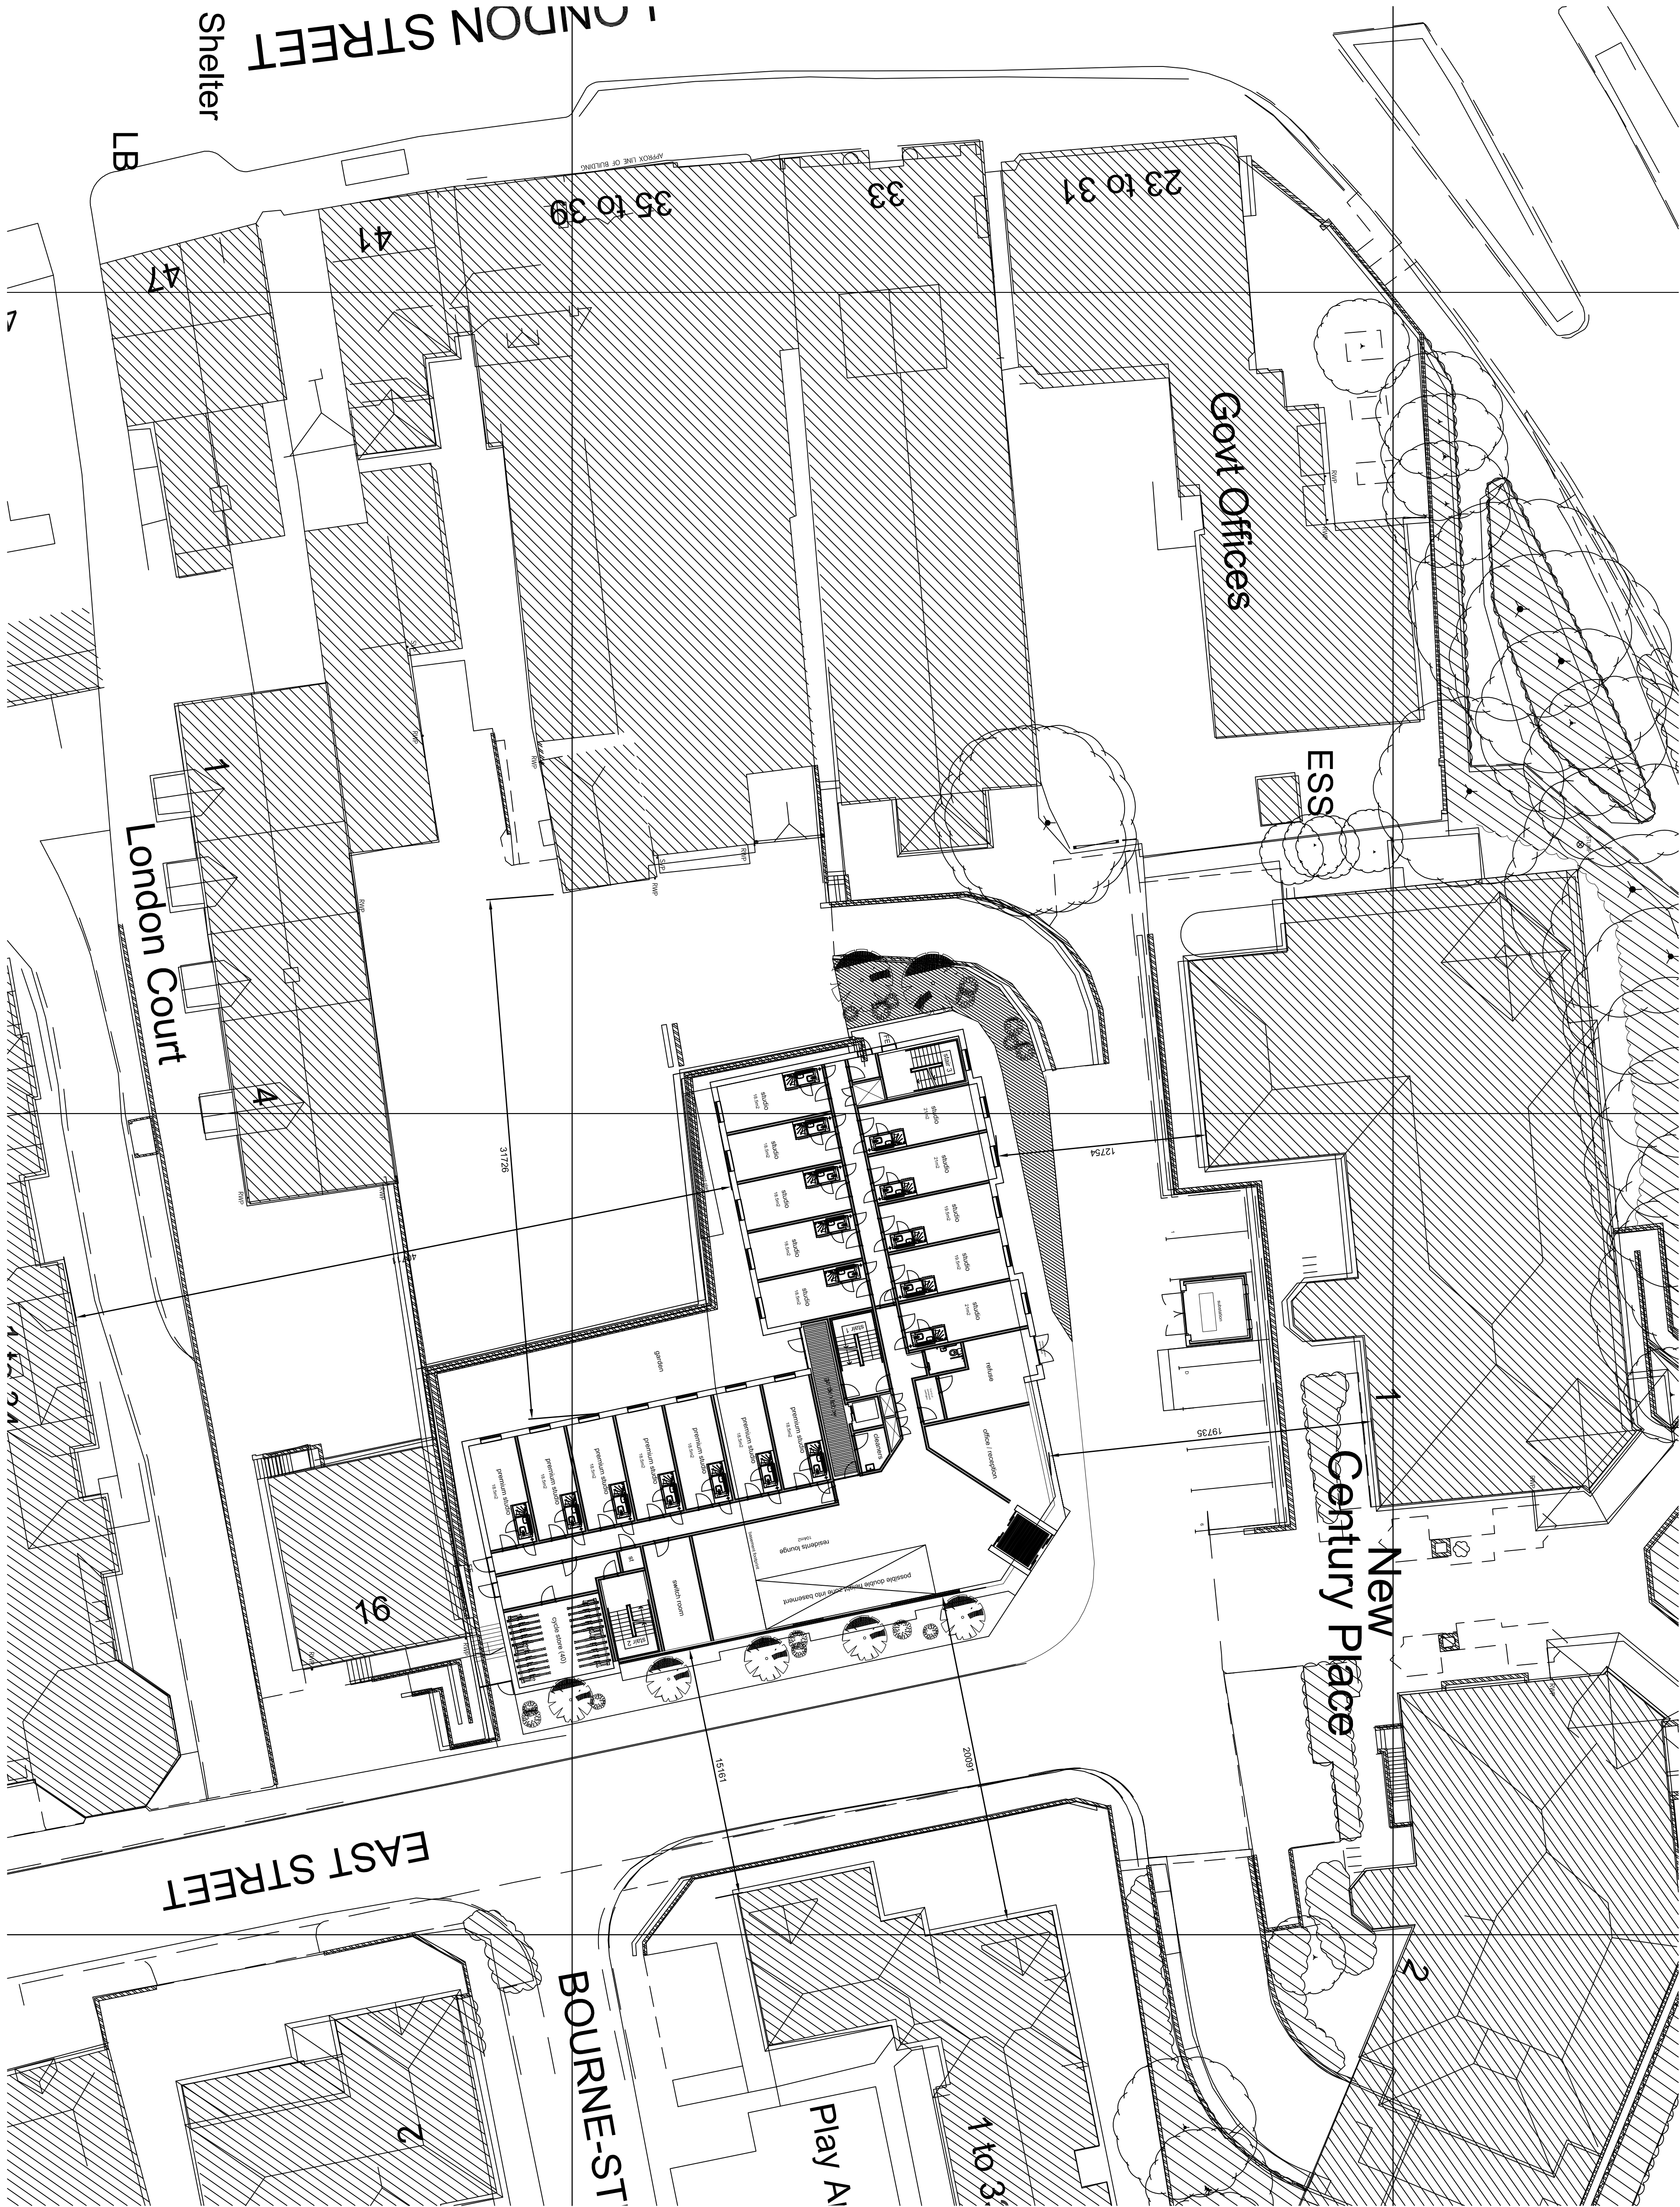

- GENERAL NOTES
1. This drawing is copyright and must not be reproduced without the consent of Greenwell Design Ltd.
 2. All dimensions are in millimetres unless otherwise noted.
 3. Do not scale from this drawing - if in doubt ask.
 4. All dimensions are to be checked on site prior to commencement of work or preparation of shop fabrication drawings.
 5. The contractor shall report any discrepancies in information to writing to the design team at the earliest opportunity.
 6. This drawing is to be read in conjunction with the following relevant information:
 - i) All architect, structural and service engineers drawings and specifications.
 - ii) All CDM information including designers risk assessments.

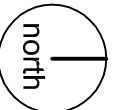

revision	notes	status	date	author	reviewer
B	REVISED PLANNING APPLICATION ISSUE	P	2017.05.09	MB	-
A	STAGE 2 TENDER ISSUE	P	2017.03.20	MB	-
-	PLANNING APPLICATION ISSUE	P	2017.01.02	MB	-

greenwell design

architecture
interiors
urban design
masterplanning
graphic design
conservation

Studio 2 Riverside Centre, Finsbury Lane, Durham, DH1 5TA
t: 0191 447 7775
www.greenwelldesign.co.uk

Project East Street, Reading

Drawing SITE PROPOSED
Building Distances

Scale 1:200	Job no. 16033	Draw no. 3009	Rev. B
at size A1	Status Preliminary		

Do not scale. This drawing is copyright