


CONSERVATION CASEMENT SIDE SWING SYSTEM

Ovolo Profile on Frame and Beading


05/11/2018 REVISION C

FILE: SW1-01dSX

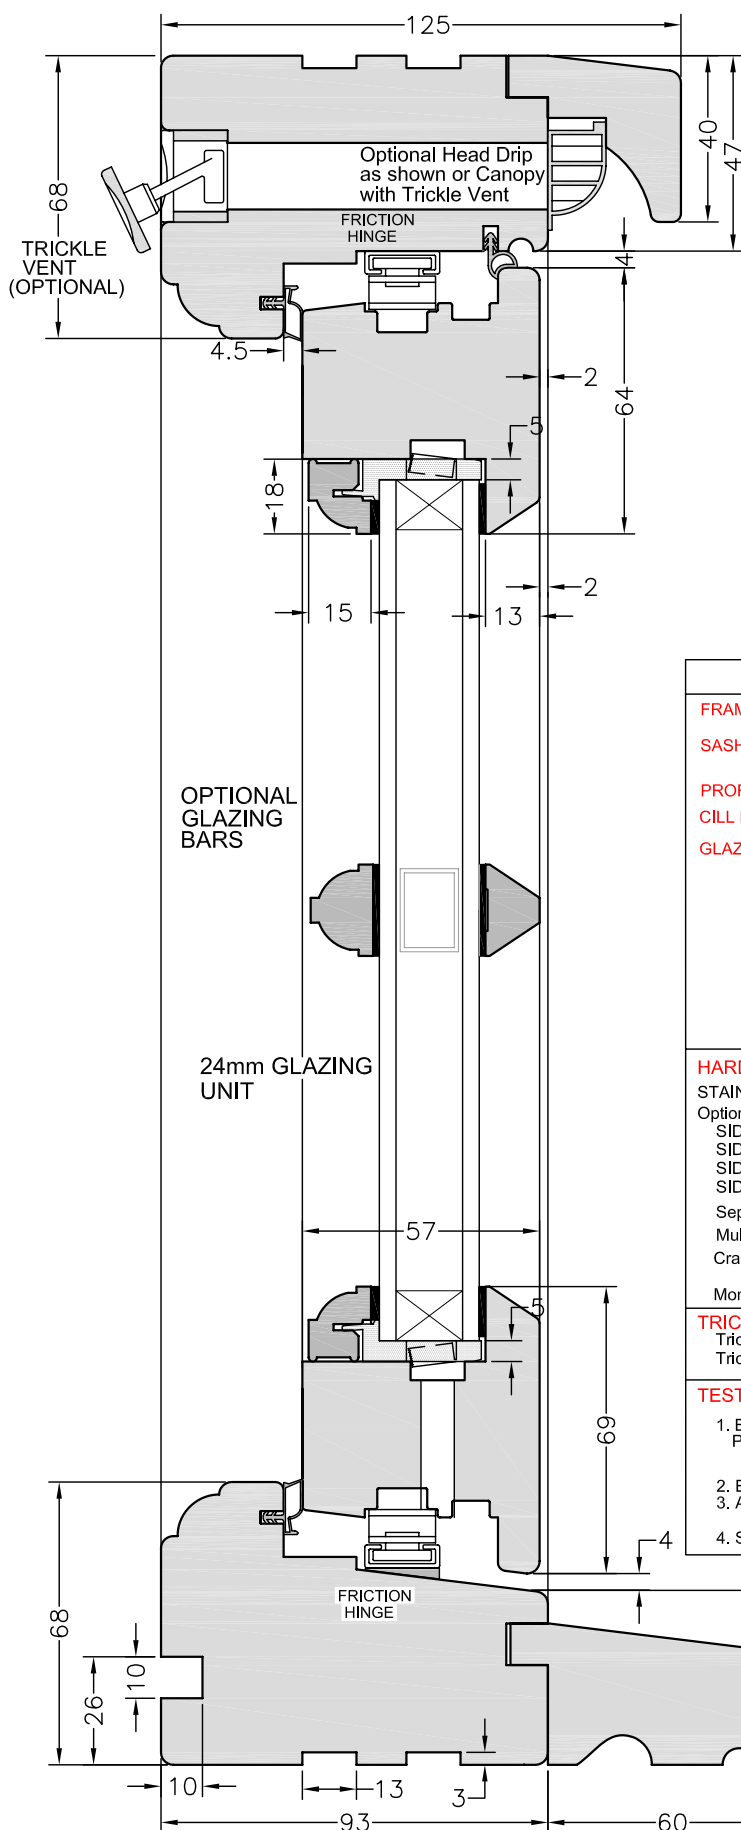

WINDOW BOARD GROOVE AS STANDARD
NO WINDOW BOARD GROOVE: OPTIONAL

HEAD/CILL SECTION

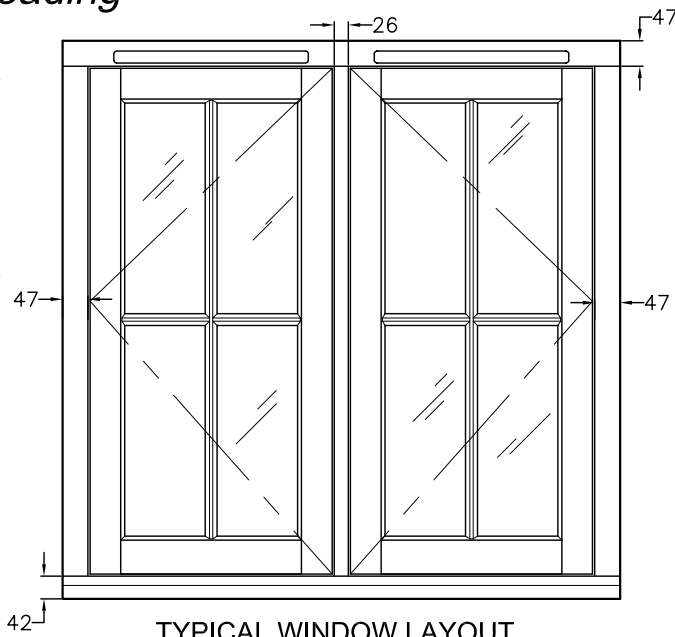

TYPICAL WINDOW LAYOUT

SPECIFICATIONS

FRAME	68x93mm HEAD, JAMBS, CILL, MULLION & TRANSOM.
SASH	64x57mm TOP RAIL & STILES, . 69x57mm BOTTOM RAIL, Drained and Vented.
PROFILE	OVOLO (shown) LAMBS TONGUE or SQUARE EDGE
CILL PROJECTION	60mm (shown) Additional Options: Flush, 35mm or 85mm.
GLAZING	24mm Low E Sealed Unit. (4mm/16mm Warm Edge Spacer/4mm) Obscure, Sound Control, Toughened and Laminated Options available, Argon filled cavity. Outer perimeter has Standard Warm Edge Spacer, colour WHITE, Optional BLACK. Also available with 14mm (4/6/4) glazing with SILVER or BRONZE Colour Aluminium spacer Laminated SBD glazing is 24.8mm (6.8mm/14mm/4mm) All Curved Glass will have Aluminium spacer Clip & Bead glazing bead system.

HARDWARE/FITTINGS

STAINLESS STEEL CONCEALED FRICTION HINGE.

Options

- SIDE SWING standard Friction Hinge.
- SIDE SWING EGRESS for escape openings.
- SIDE SWING EASY CLEAN Hinge
- SIDE SWING RESTRICTOR with Restrictor built into Hinge.

Separate Enhanced Restrictor option available.

Multi-point Locking System.

Cranked Locking Handles, available in Polished Brass, Polished Chrome, Satin Chrome
Bright Bronze, Satin Bronze, Black or White.

Monkey Tail Handles available in Black

TRICKLE VENTS

Trickle Vents (4600EA) can be fitted to Head. Timber Head Drip (as shown) or canopy fitted.
Trickle Vents are available in White or Brown only.

TEST DATA FOR THIS WINDOW

- BS6375 PARTS 1, 2 & 3 EN1026:2000 AIR PERMEABILITY CLASS 4
EN 1027:2000 WATERTIGHTNESS CLASS 9A
EN 12211:2000 RESISTANCE TO WIND LOAD CLASS 5
- ENHANCED SECURITY BS7950
- ACOUSTIC RATING RW(C;Ctr)= 40 (-2;6) db with sound control glass.
RW(C;Ctr)= 36 (-2;6) db with standard 4/14/4 glass
- SECURE BY DESIGN BADGE.

**DUE TO PROGRESSIVE DEVELOPMENT
MUMFORD & WOOD LIMITED RESERVE
THE RIGHT TO MODIFY OR CHANGE
SPECIFICATIONS WITHOUT PRIOR NOTICE**

THIS DRAWING & SPECIFICATIONS ARE THE PROPERTY OF MUMFORD & WOOD Ltd. THEY ARE ISSUED IN STRICT CONFIDENCE AND SHALL NOT BE REPRODUCED, COPIED OR USED AS THE BASIS FOR MANUFACTURING WITHOUT WRITTEN PERMISSION.



TOWER BUSINESS PARK,
KELVEDON ROAD
TIPTREE, ESSEX
CO5 0LX
Tel: 01621 818155 FAX: 01621 818175
EMAIL: sales@mumfordwood.com
WEB: www.mumfordwood.com