


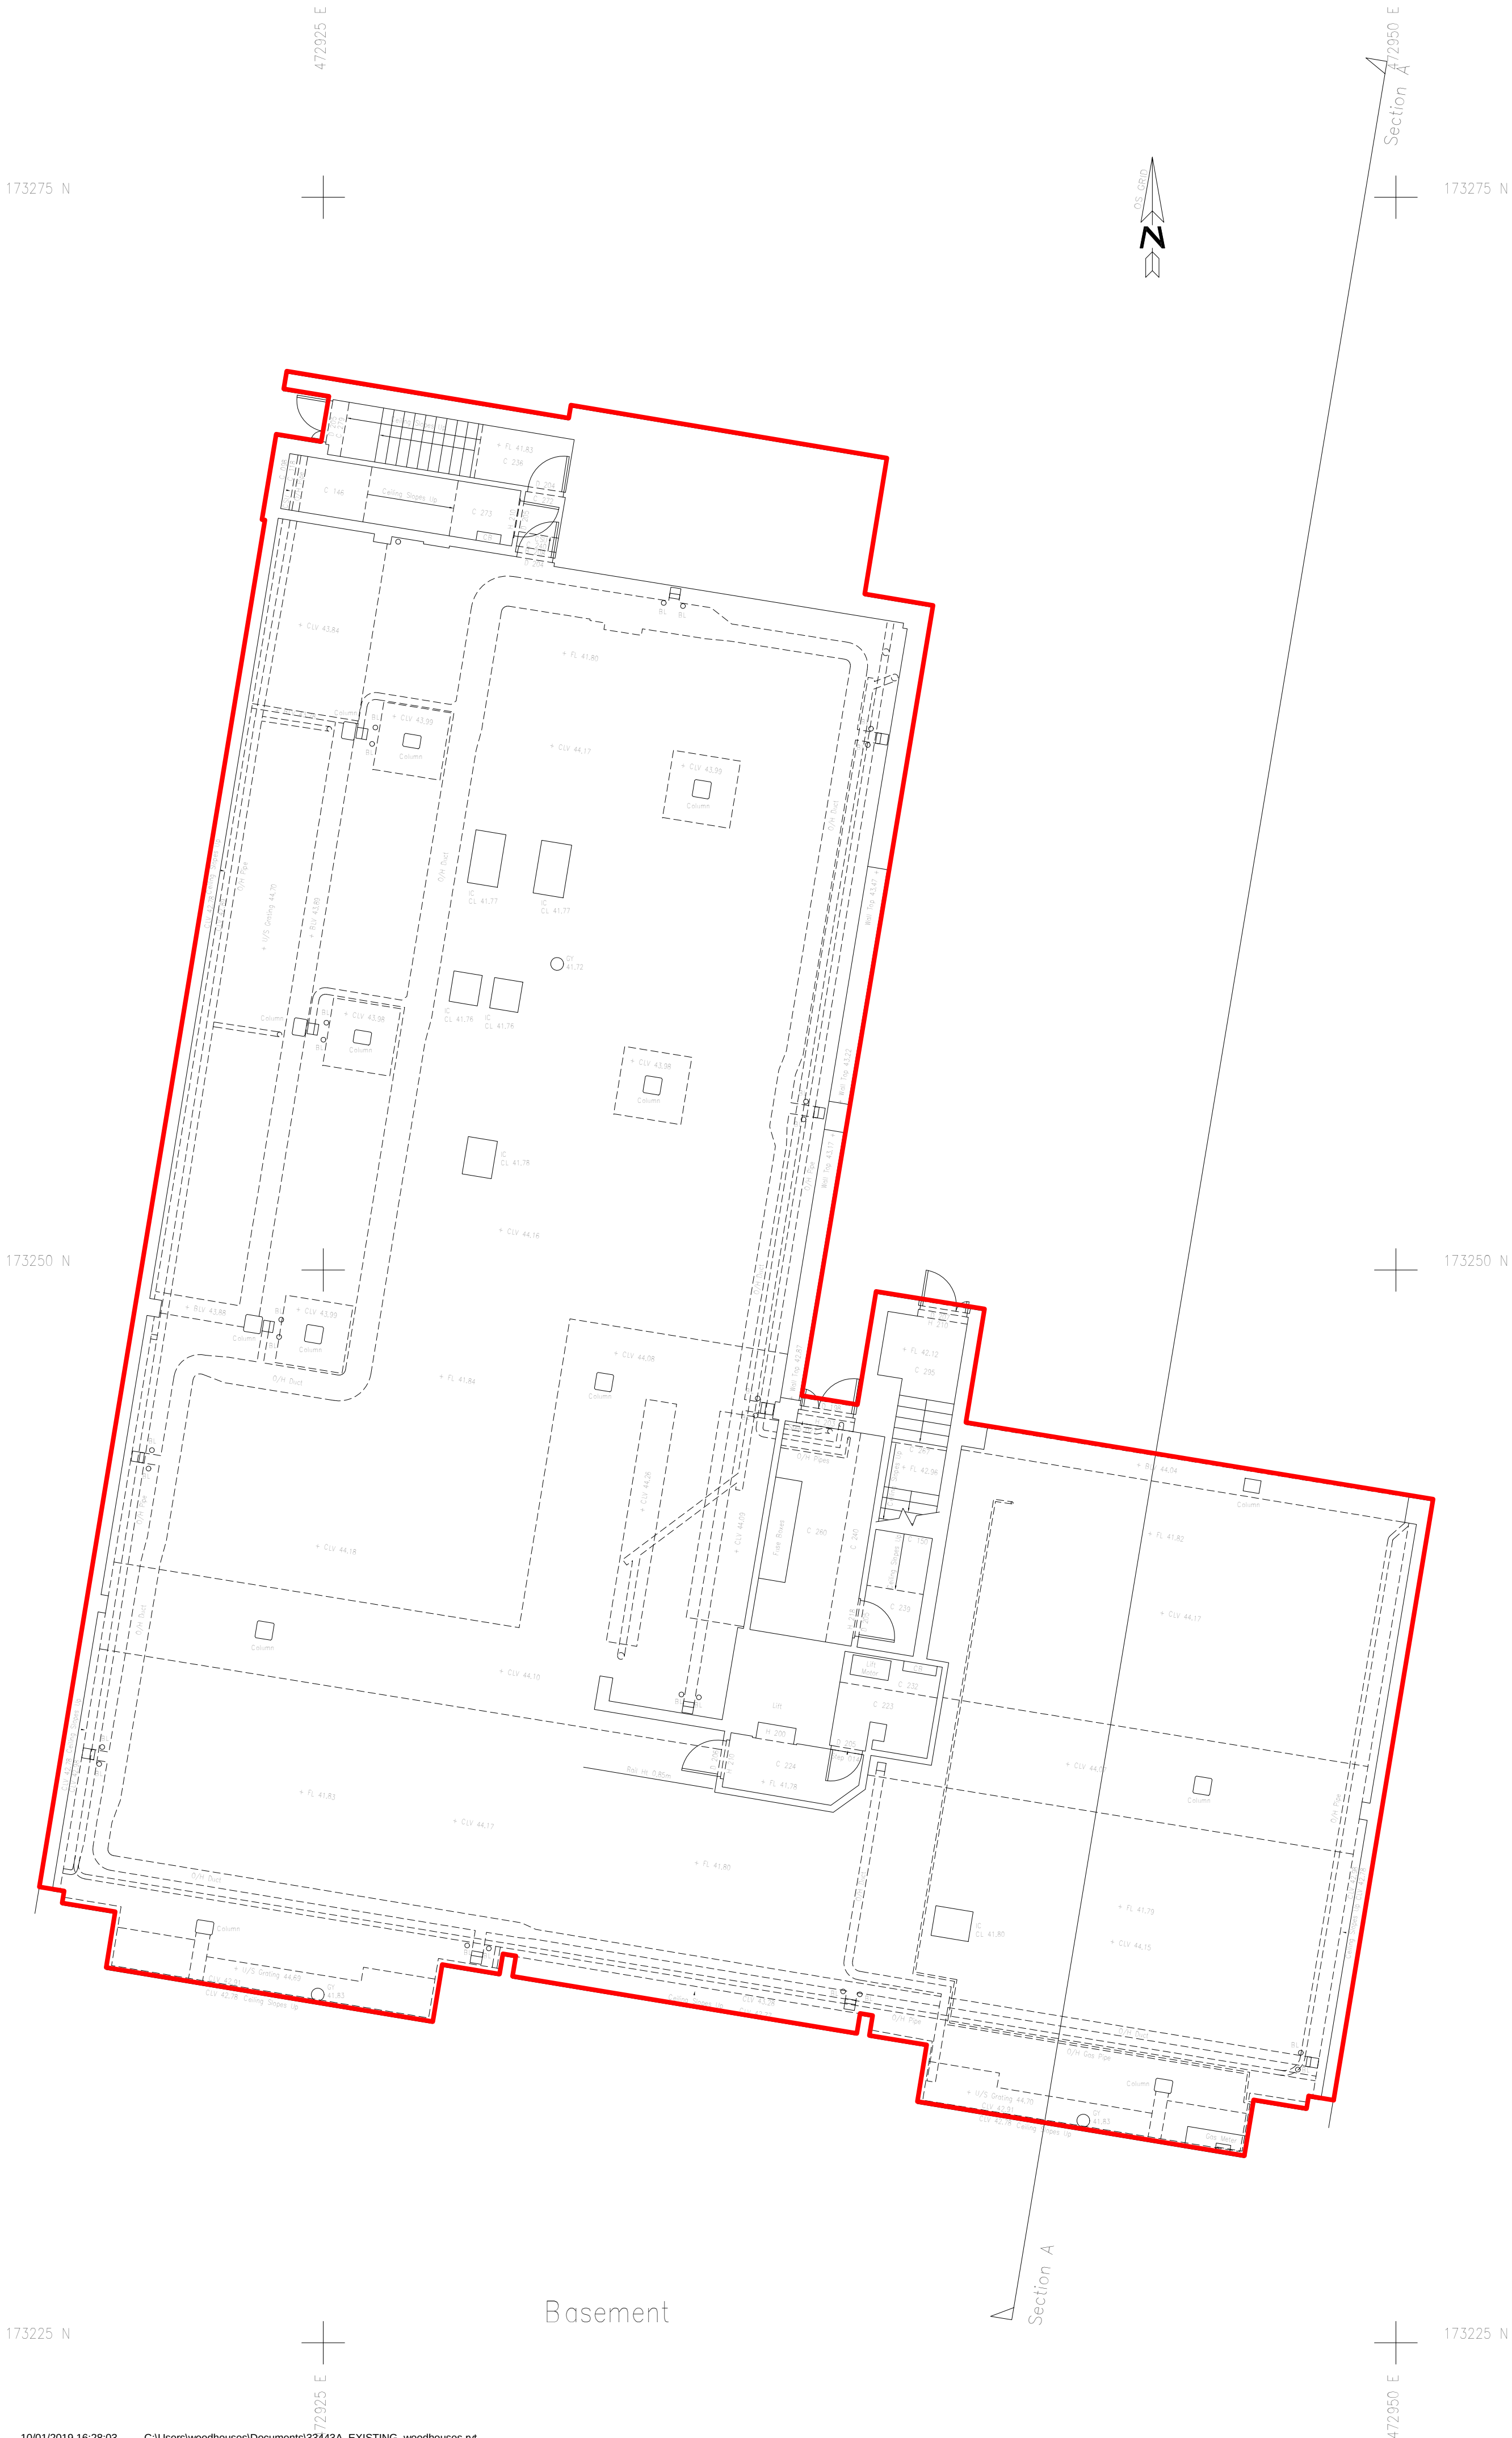


Basement



Ground Floor

Contractors and consultants are not to scale dimensions from this drawing

The existing site, context and building survey information included on this drawing is produced by Laser Surveys Ltd. The proposals submitted for planning permission are based on this survey information.

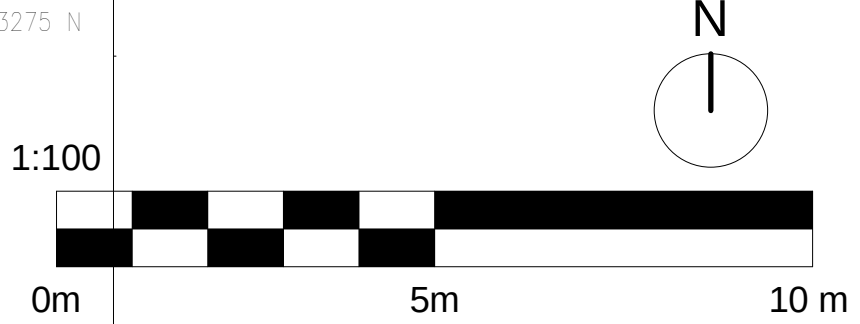

Extent of Proposed Demolition

Basement GIA - 55m² approx.
Ground GIA - 697m² approx.

Revision	Date	Description
----------	------	-------------

BroadwayMalyan^{BM}

3 Weybridge Business Park
Addlestone Road
Weybridge, Surrey
KT15 2BW

T: +44 (0)1932 845 599
F: +44 (0)1932 856 206
E: Wey@broadwaymalyan.com

www.BroadwayMalyan.com

Client
P.J. Alexander Estates Ltd.
Project
**Alexander House, King's Road
Reading**
Description
Existing Basement & Ground Floor

Status	Drawn By	Date
PLANNING	SW	12/13/18
Scale	Drawing Number	Revision
1:100@A1	A-03-001	1

Original size 100mm @ A1. Copyright Broadway Malyan Limited