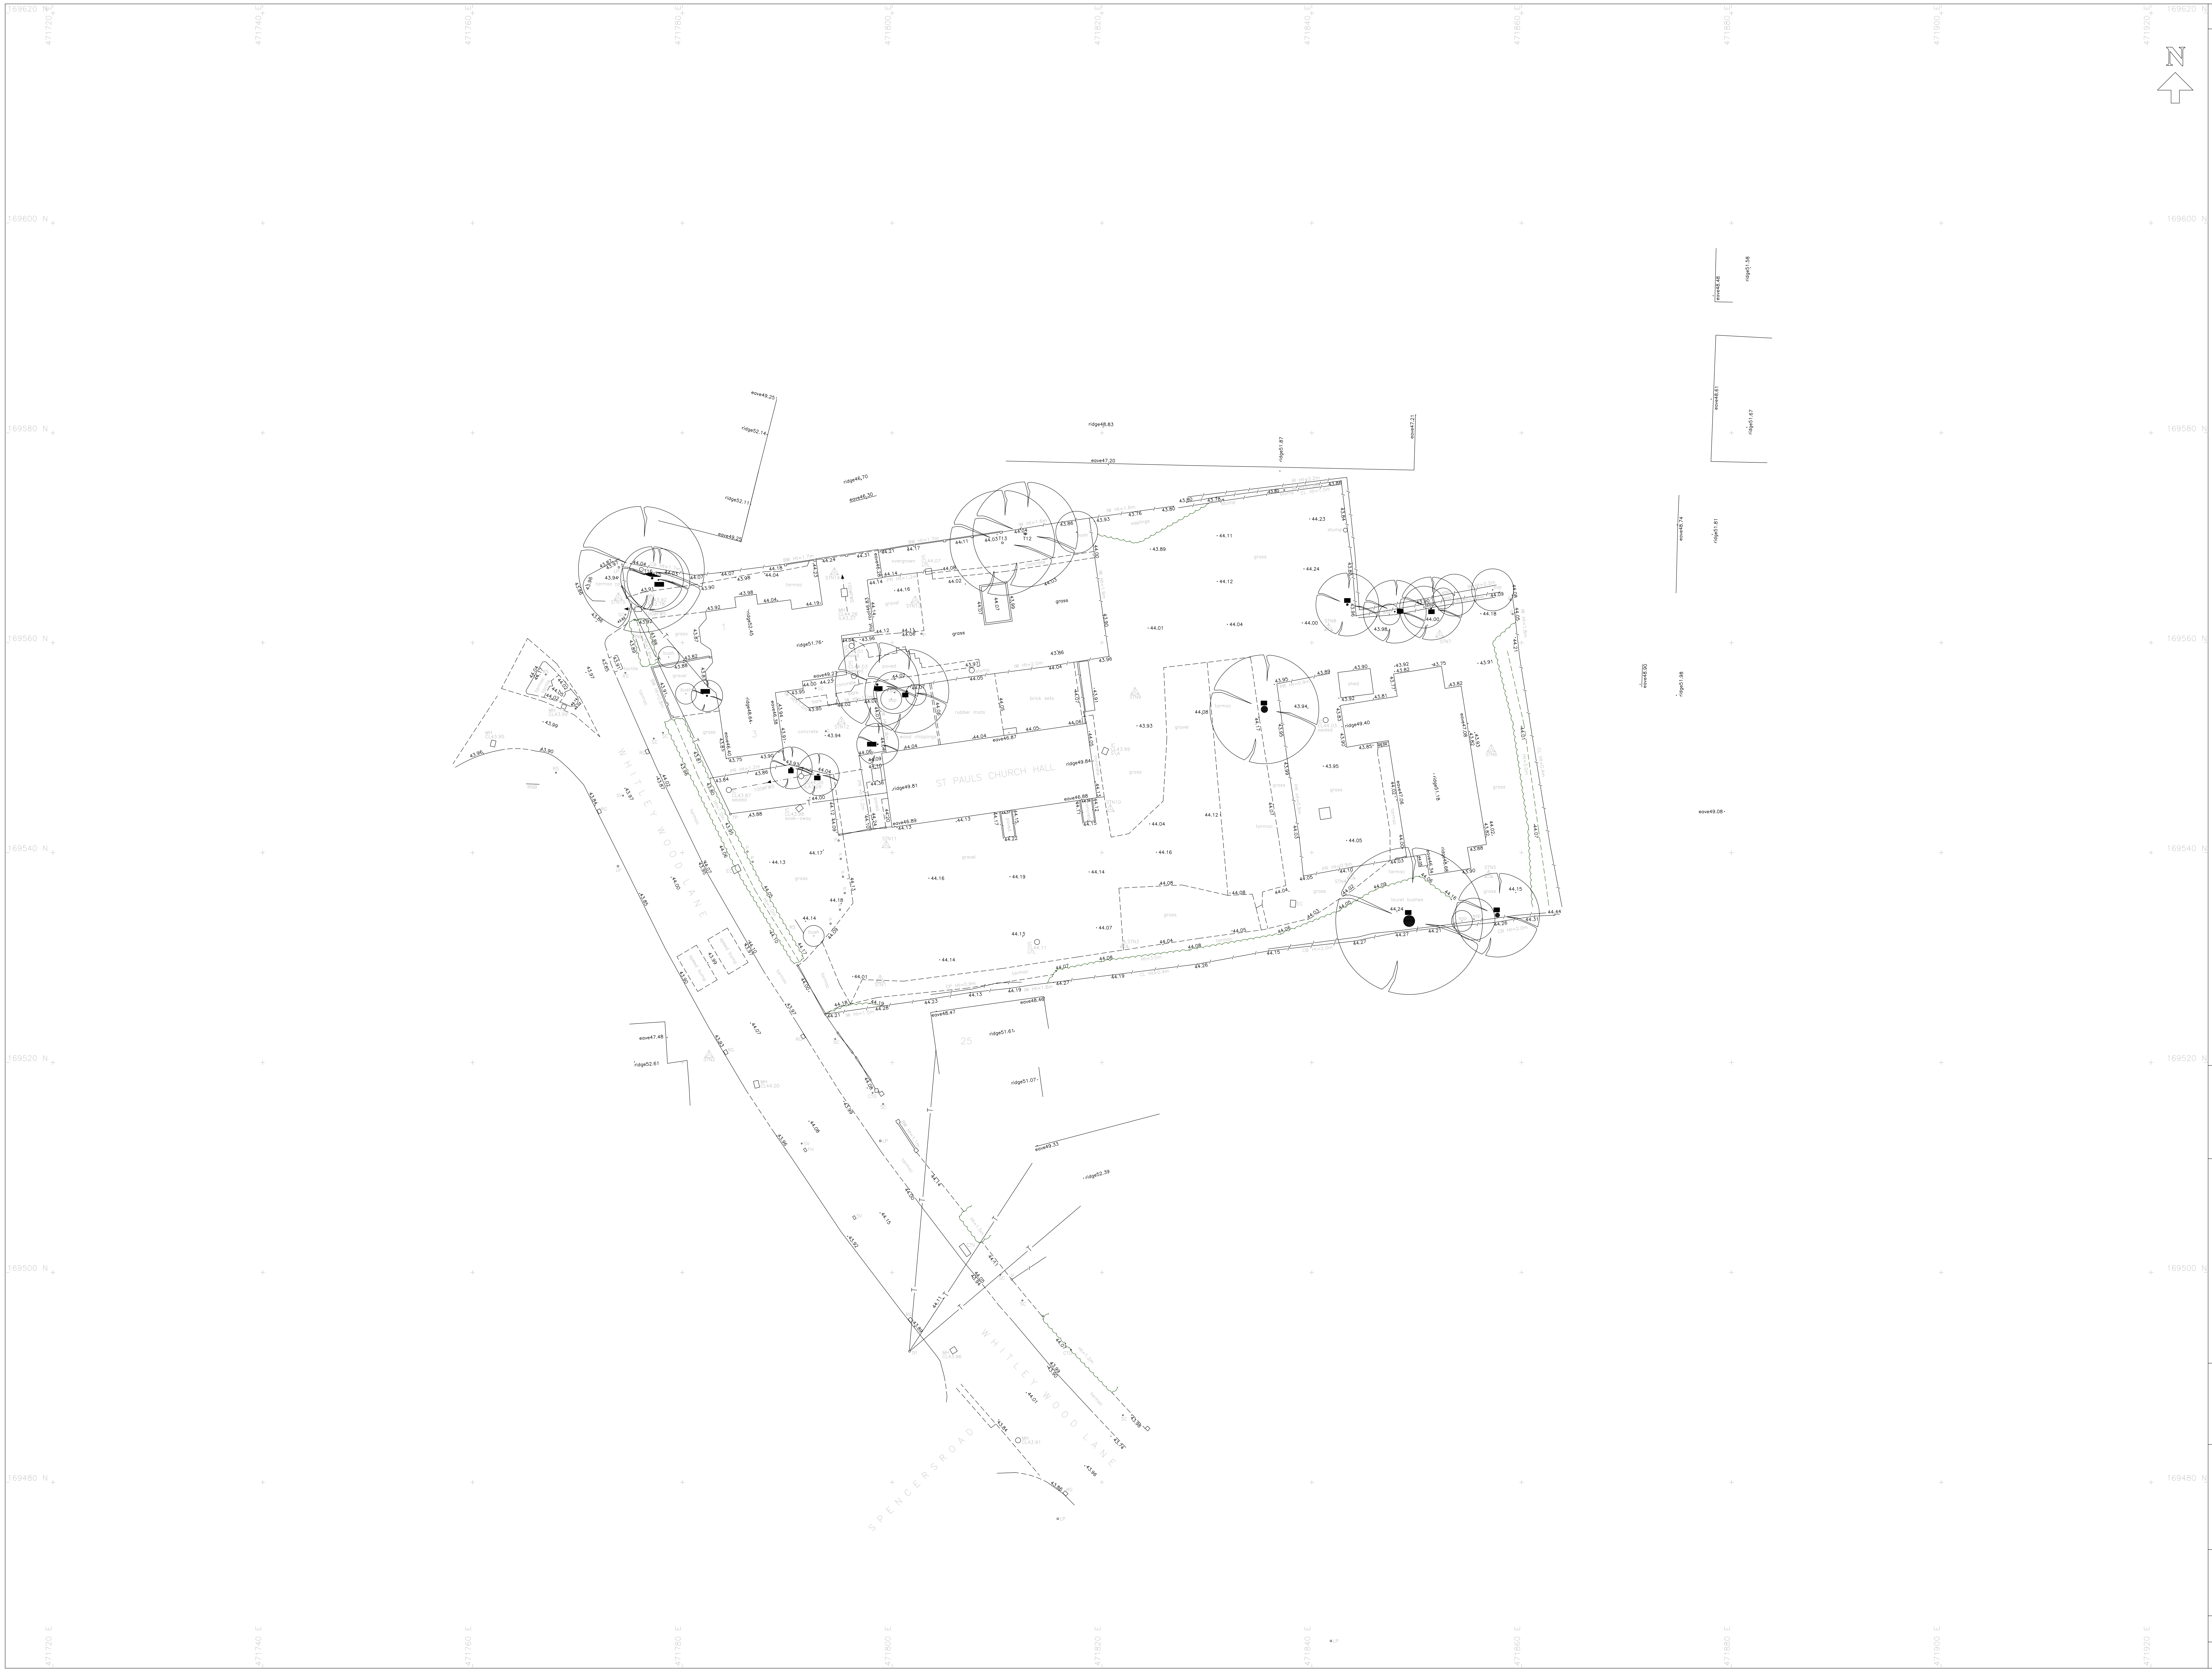

LEGEND

FEATURE STYLES

SURVEY CONTROL	△
FENCE	——/——
HEDGE	
FWS	– · — · — · –
SWS	— · · — · · —
WATER	—— W ——
POWER LINE (OVERHEAD)	
TELECOM LINE (OVERHEAD)	—— T ——
ELECTRIC MAIN	—— E ——
GAS MAIN	—— G ——
EMBANKMENT	▼ ▼ ▼

FENCE TYPES

BWR	Barbed Wire
CB	Close Board
CI	Corrugated Iron
CL	Chain Link
CPL	Conc Panel
CP	Chestnut Paling
CW	Chicken Wire
IW	Interwoven
IR	Iron Railing
OB	Openboard
PR	Post and rail
PW	Post and Wire

FEATURE ABREVIATIONS

AV	Air Valve
BS	Bus Stop
BT	British Telecom
BW	Brick Wall
CB	Conc Bollard
CL	Cover Level
CTO	cable TV outlet
EB	Electric Box
EC	Electric Cover
EP	Electricity Pole
FH	Fire Hydrant
FL	Floor level
G	Gully
GM	Gas Meter
GV	Gas Valve
IL	Invert Level
IC	Inspection Chamber
KLS	Keep Left Sign
KO	Kerb Offlet
LB	Letter Box
LP	Lamp Post
MKR	Marker
MP	Metal Post
MH	Manhole
MB	Metal Bollard
P	Post
PI	Petrol Interceptor
RG	Road Gully
RNB	Road Name Board
RS	Road Sign
RW	Retaining Wall
SA	Soakaway
SC	Stopcock
SV	Sluice Valve
TP	Telegraph Pole
TCB	Telephone Box
TJB	Tel.Junc.Box
TL	Traffic Light
V	Valve
VP	Vent Pipe
WL	Water Level
WM	Water Meter
WO	Water Outlet
WV	Water Valve

DATUM
GRID – ORDNANCE SURVEY NATIONAL GRID (OSTN15)
LEVELS – ORDNANCE SURVEY (OSGM15)

SURVEY CONTROL

STN	–E–	–N–	–Z–
1	471798.859	169527.899	44.074
2	471782.539	169520.746	44.102
3	471822.123	169531.229	44.119
4	471843.755	169537.747	44.168
5	471856.851	169537.890	44.217
6	471857.113	169549.866	44.008
7	471852.186	169560.773	44.057
8	471841.604	169561.404	44.017
9	471823.150	169555.315	43.974
10	471820.782	169544.152	44.148
11	471799.434	169540.706	44.151
12	471795.161	169552.504	44.024
13	471802.194	169564.026	44.138
14	471794.494	169566.717	44.267
15	471773.902	169564.325	43.954

TREE SCHEDULE

TREE	GIRTH	HEIGHT	SPREAD	SPECIES
1	2x0.4	10.0	2.0	XXXXX
2	2x0.4	10.0	2.0	XXXXX
3	2.0	16.0	5.0	OAK
4	3.4	16.0	7.0	OAK
5	1.3	12.0	4.0	ASH
6	0.4	12.0	3.0	ASH
7	0.4	12.0	3.0	ASH
8	0.6	14.0	3.0	ASH
9	0.5	13.0	4.0	XXXXX
10	0.4	12.0	2.0	ASH
11	0.6	10.0	4.0	PURPLE PRUNUS
12	4x0.4	12.0	5.0	ASH
13	0.6	12.0	5.0	ASH
14	0.4	10.0	3.0	PRUNUS
15	0.6	10.0	3.0	PRUNUS
16	1.2	14.0	6.0	PRUNUS
17	0.5	8.0	1.5	PALM

NOTES

Surveyed boundaries are not necessarily the site legal boundaries. Client should refer to the relevant Land Registry document for confirmation of title.

Drainage and service covers that were buried, obscured or not visible at the time of the survey cannot be shown. Sewer connections between manholes are assumed to be straight and only pipes visible from the cover are shown.

Tree canopy measured values are written as maximium spreads.
Tree species and condition to be confirmed by an arboriculturist

SURVEYED BY
groundsurveys ltd
land & engineering surveyors

The Old Forge
Unit 1, Paddicks Yard
Pearson Road
Sonning on Thames
Berkshire
RG4 6UH
t: 01628 485200
f: 01628 485300
e:office@groundsurveys.com
www.groundsurveys.com

CLIENT

DLK ARCHITECTS

SITE

ST PAULS CHURCH
WHITLEY WOOD LANE
READING
BERKSHIRE
RG2 8PN

TITLE

SITE SURVEY

AS EXISTING

SCALE	DATE
1/200 (A0)	APRIL 2018
DRAWING No. 01	JOB No. 6883