


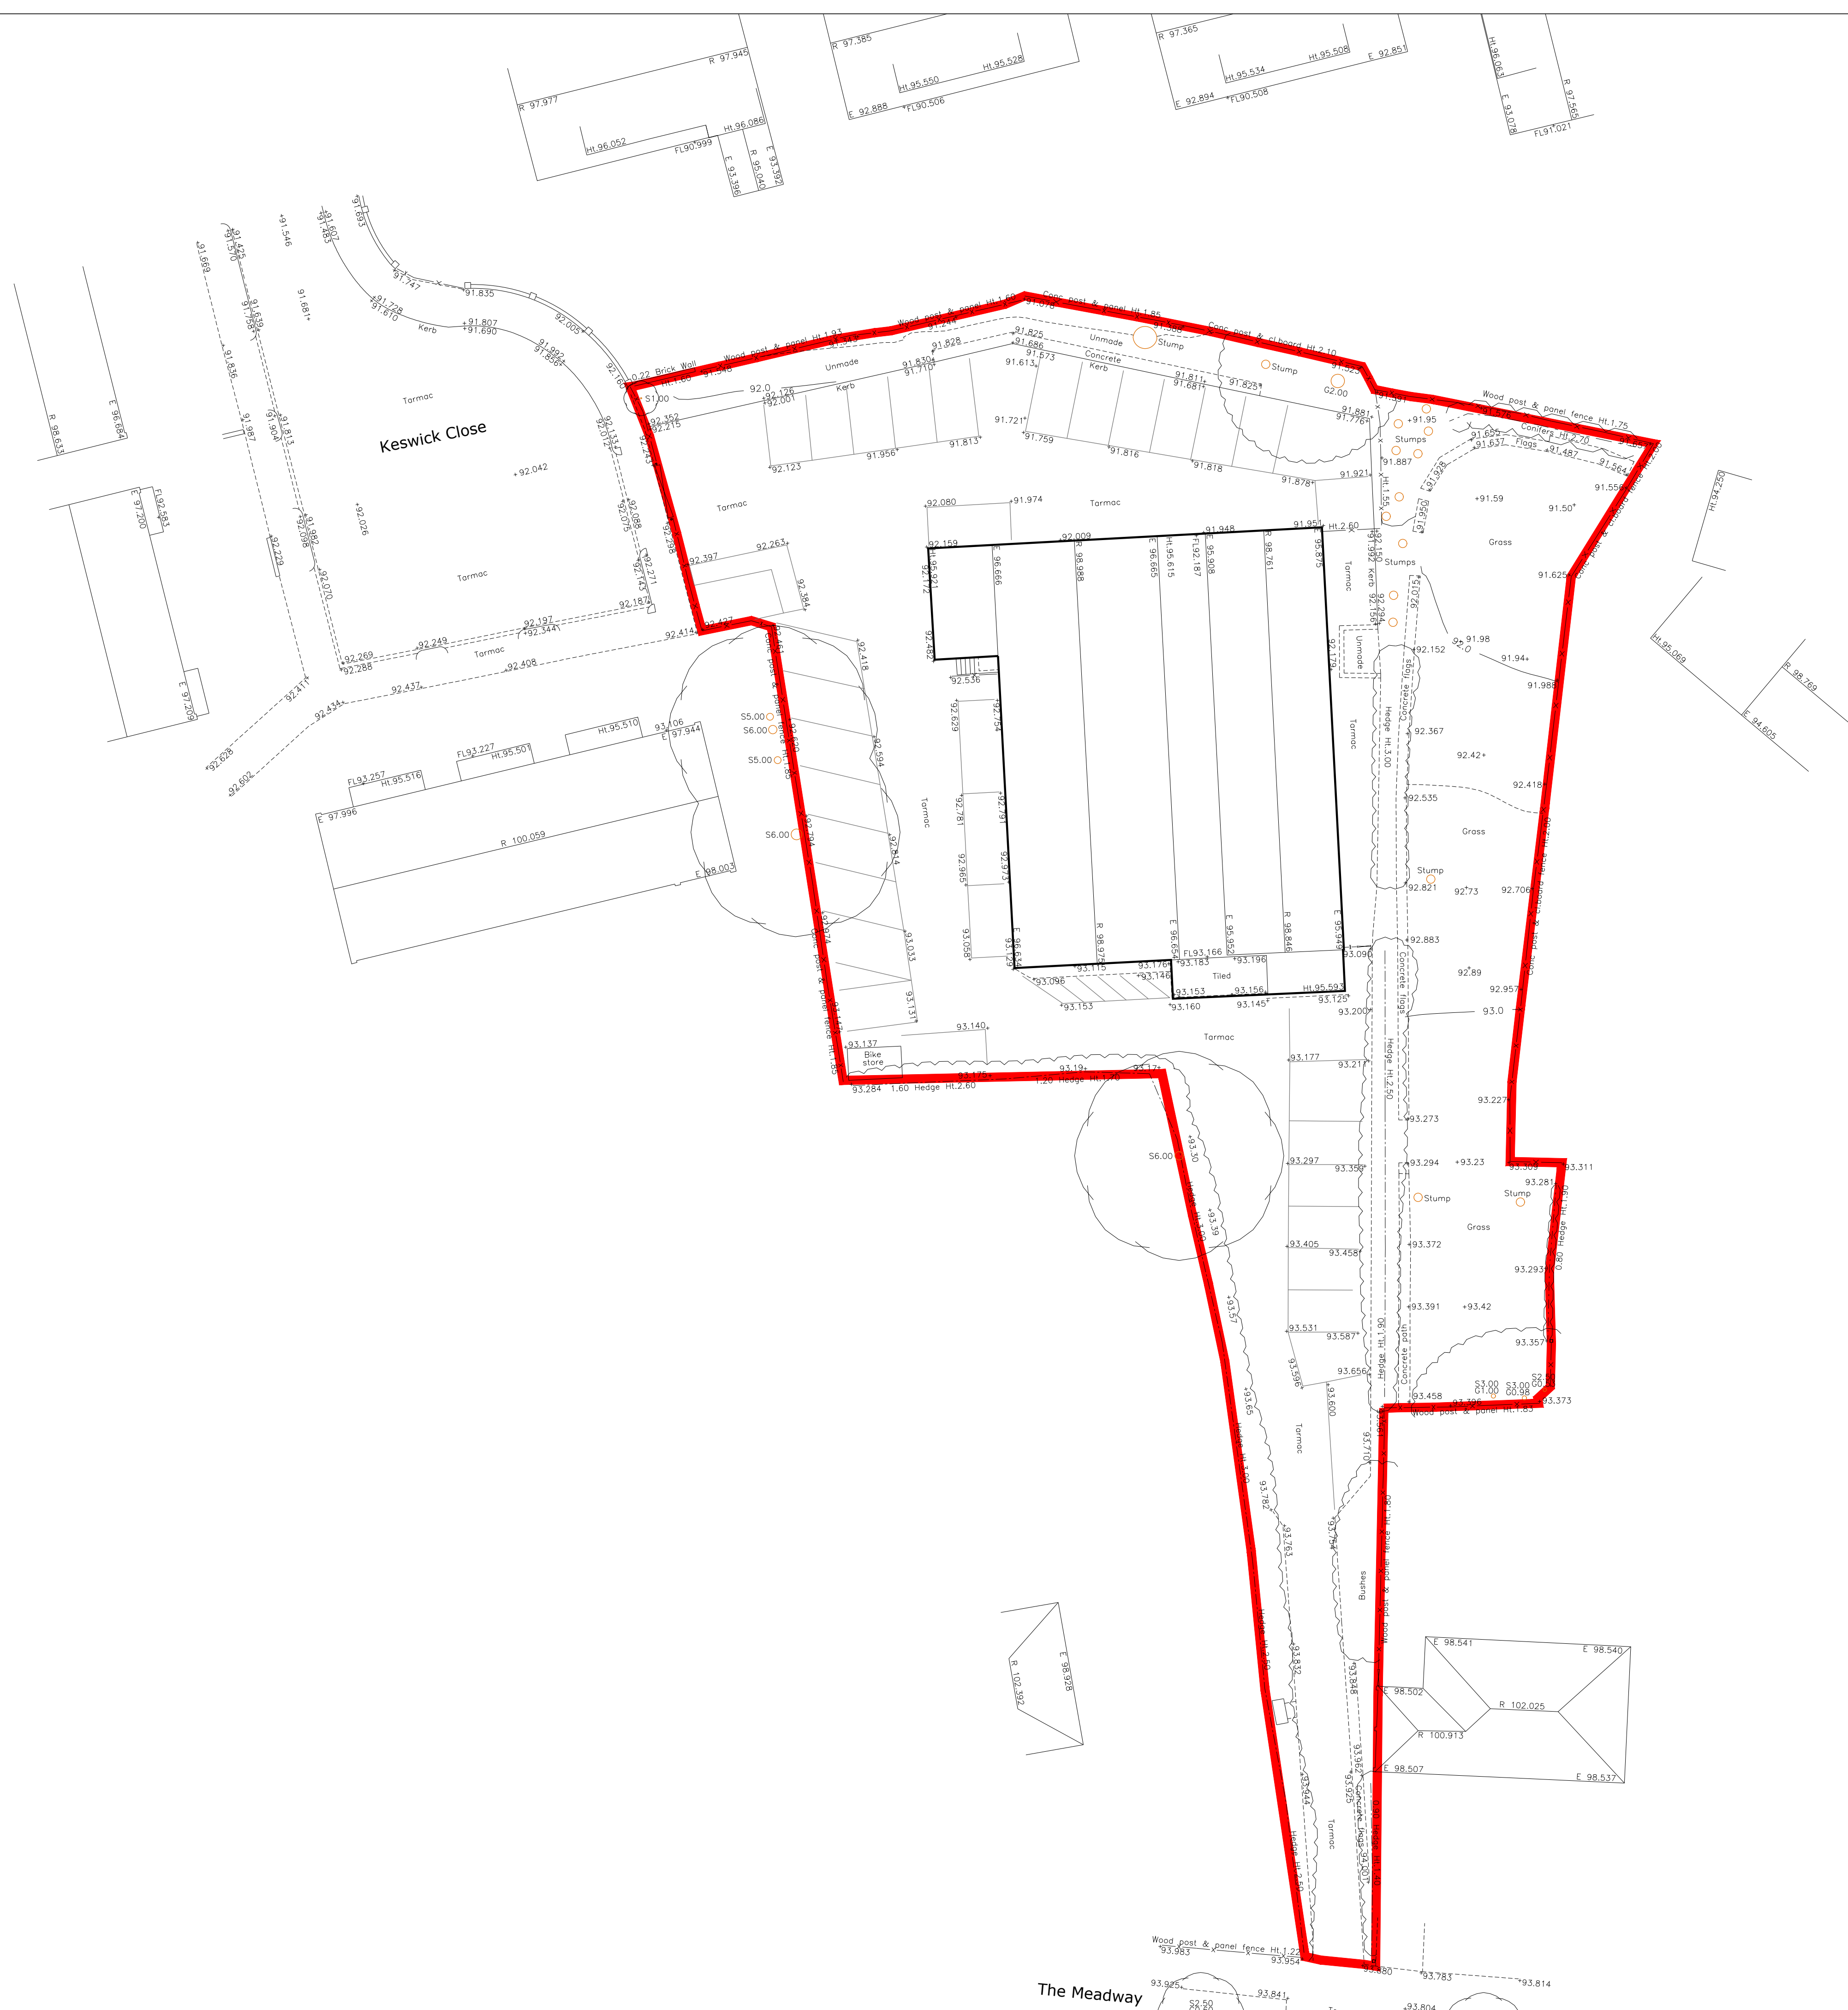


Do not scale from drawing. Check all levels before carrying out work.

These drawings and designs and the copyright thereof are the property of the Architect and must not be copied or retained without the written permission of the Architect

0 1 2 3 4 5 6 1:100
0 4 8 12 1:200

Rev Date Description Init

Copyright - 2018 CPL Chartered Architects All rights reserved.

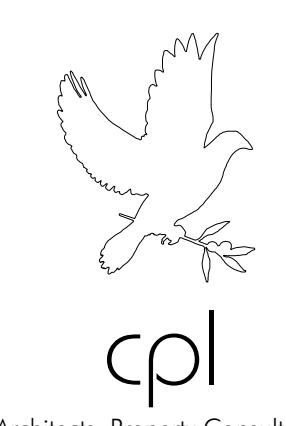

Chartered Architects, Property Consultants and Designers
Unit A3 Chaucer Business park, Dittons Road, Polegate, Sussex BN26 6QH
Tel: 0323 416900 E-mail: cpl@cparchitects.co.uk Web: www.cplarchitects.co.uk

project name
**THE GATE, READING
NEW CHURCH &
COMMUNITY CENTRE**

drawing title
**TOPOGRAPHICAL
SITE SURVEY PLAN**

	date	scale
	06/19	1:200
drawn	checked	
	SURVEYOR	SURVEYOR

project number	drawing number	revision
TGR.18	/102	-