



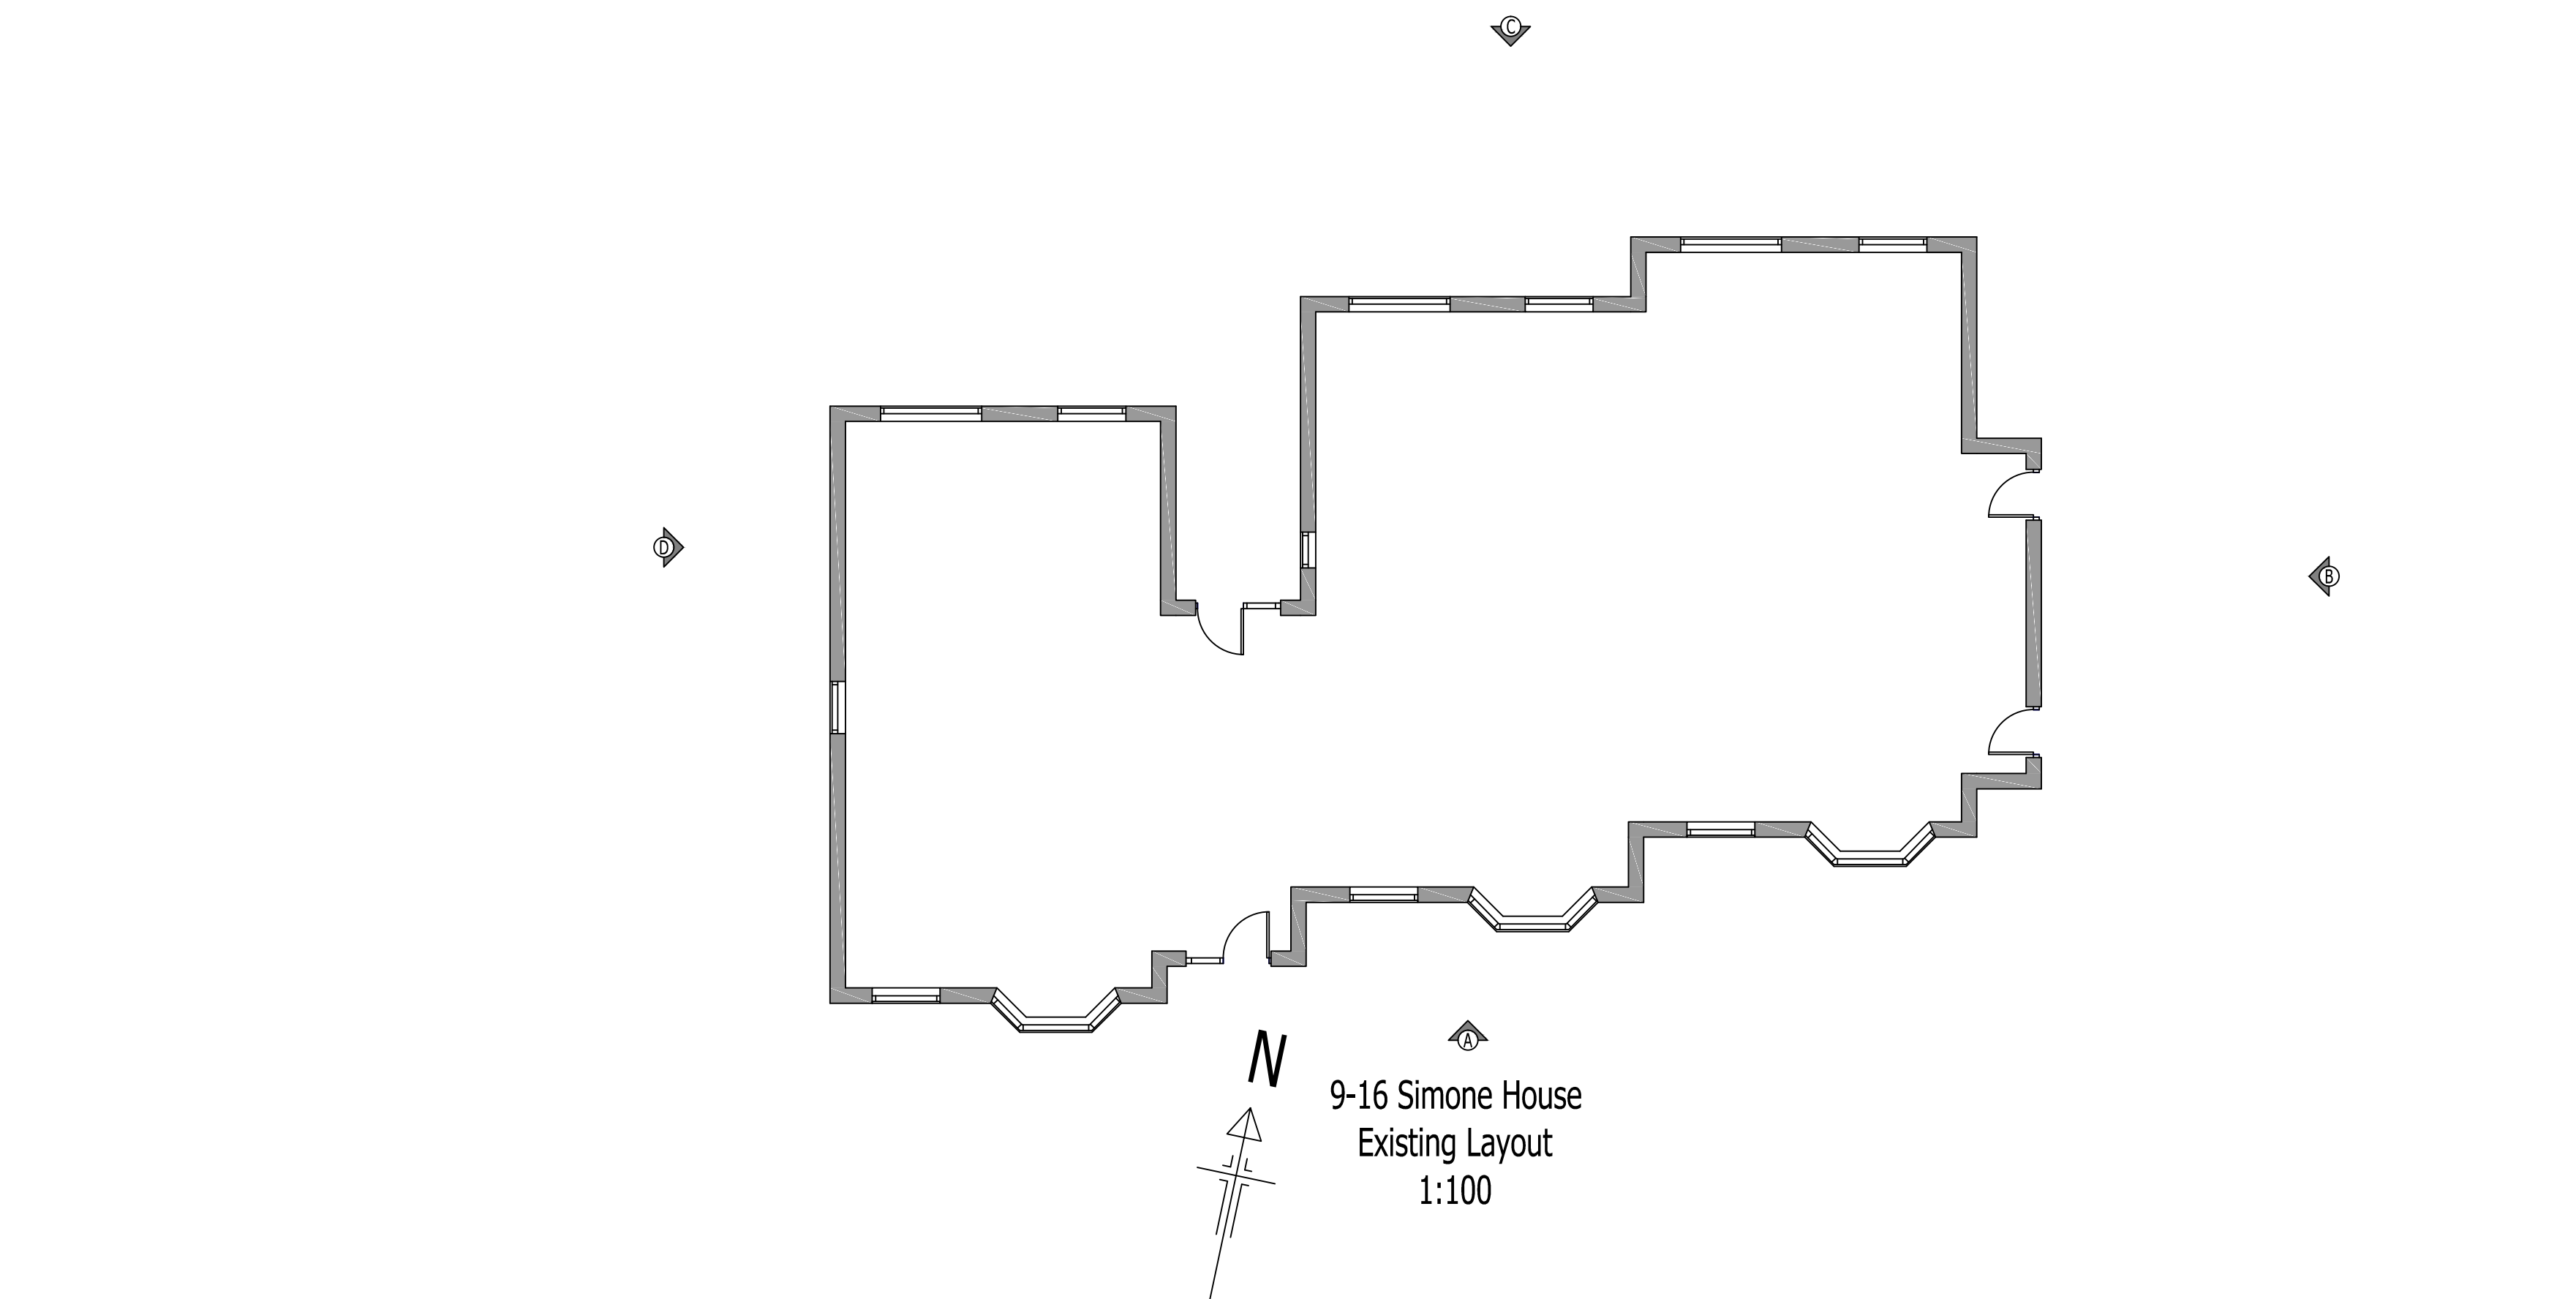


9-16 Simone House
Proposed Elevation
View A
1:100

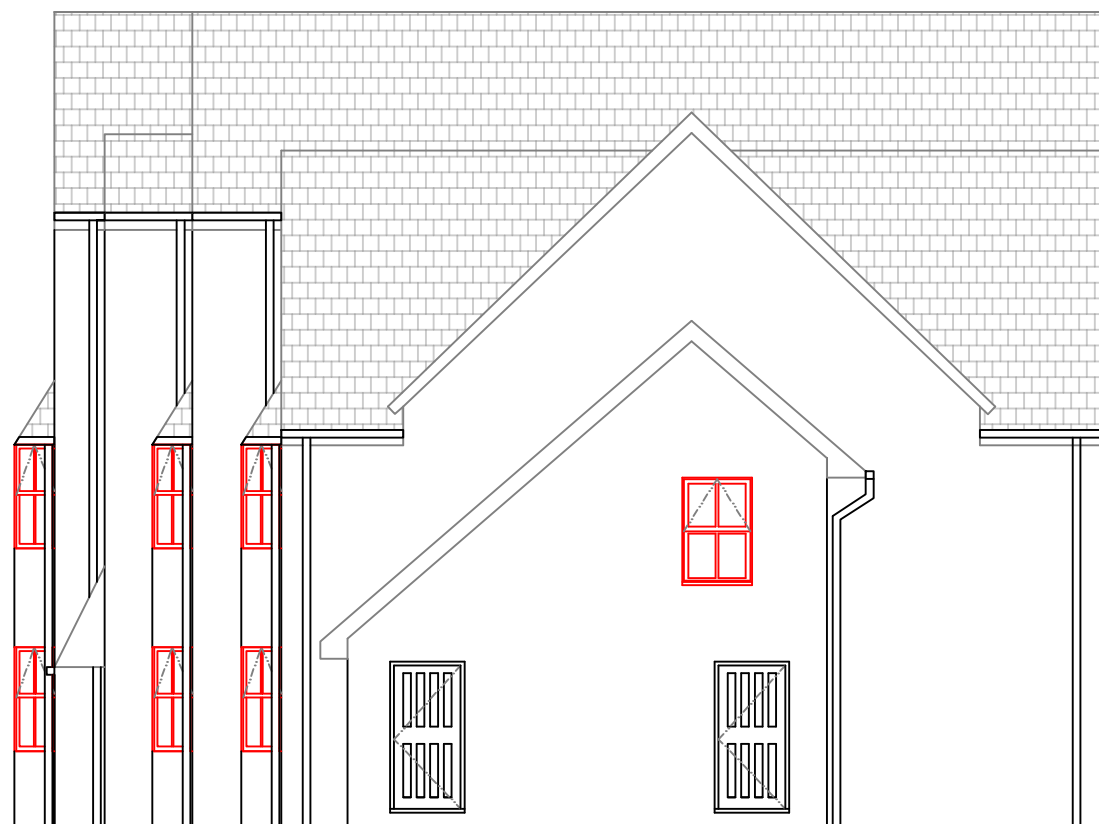


9-16 Simone House
Proposed Elevation
View B
1:100



9-16 Simone House
Proposed Elevation
View C
1:100

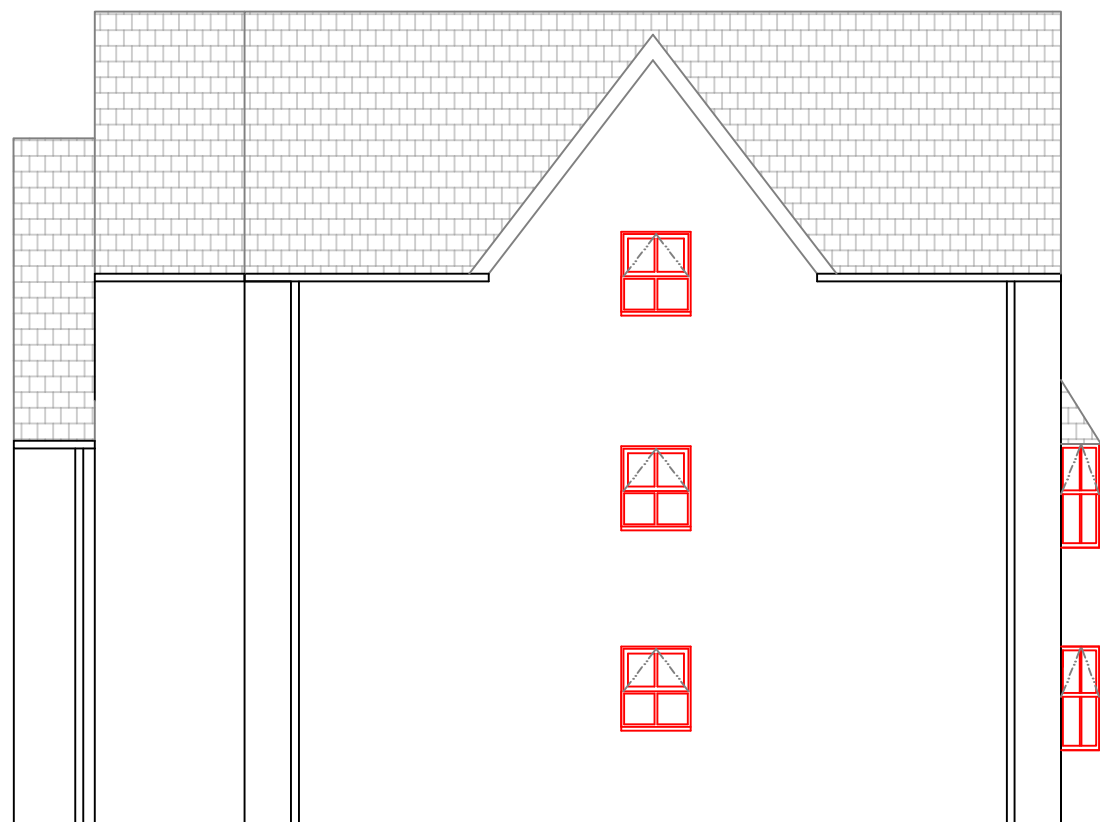

9-16 Simone House
Proposed Elevation
View D
1:100

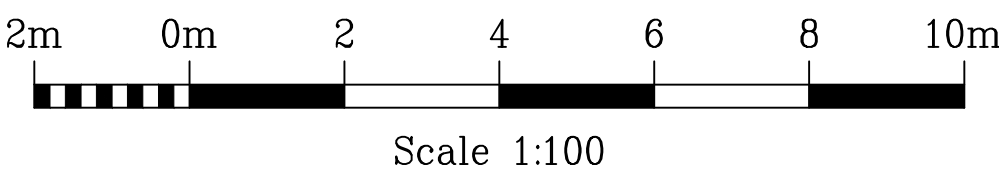

Rev.	Description	Date

Do not scale from this drawing. Dimensions to be verified on site by contractor prior to commencement of work.
This drawing is the copyright of the practice and may not be reproduced in part or in whole without the prior written consent of the practice.
© 2018 Faithorn Farrell Timms LLP



Faithorn Farrell Timms

Central Court
1 Knoll Rise
ORPINGTON
Kent BR6 0JA
T 01689 885080
F 01689 885081

Client
Thames Valley
Housing Association

Project
9-16 Simone House
Lancaster Court
Reading RG2 8JX

Drawing Title
Existing Layout And
Proposed Elevations
A,B,C,D

Date 26-07-2018	Scale 1:100 @ A1
--------------------	---------------------

Drawn By LB	Checked By GB
----------------	------------------

Project No. T1-4577	Drawing No. 6	Rev.
------------------------	------------------	------