


Signage 4: Planter wooden box with foliage. Finished Ral 7033 Cement Grey

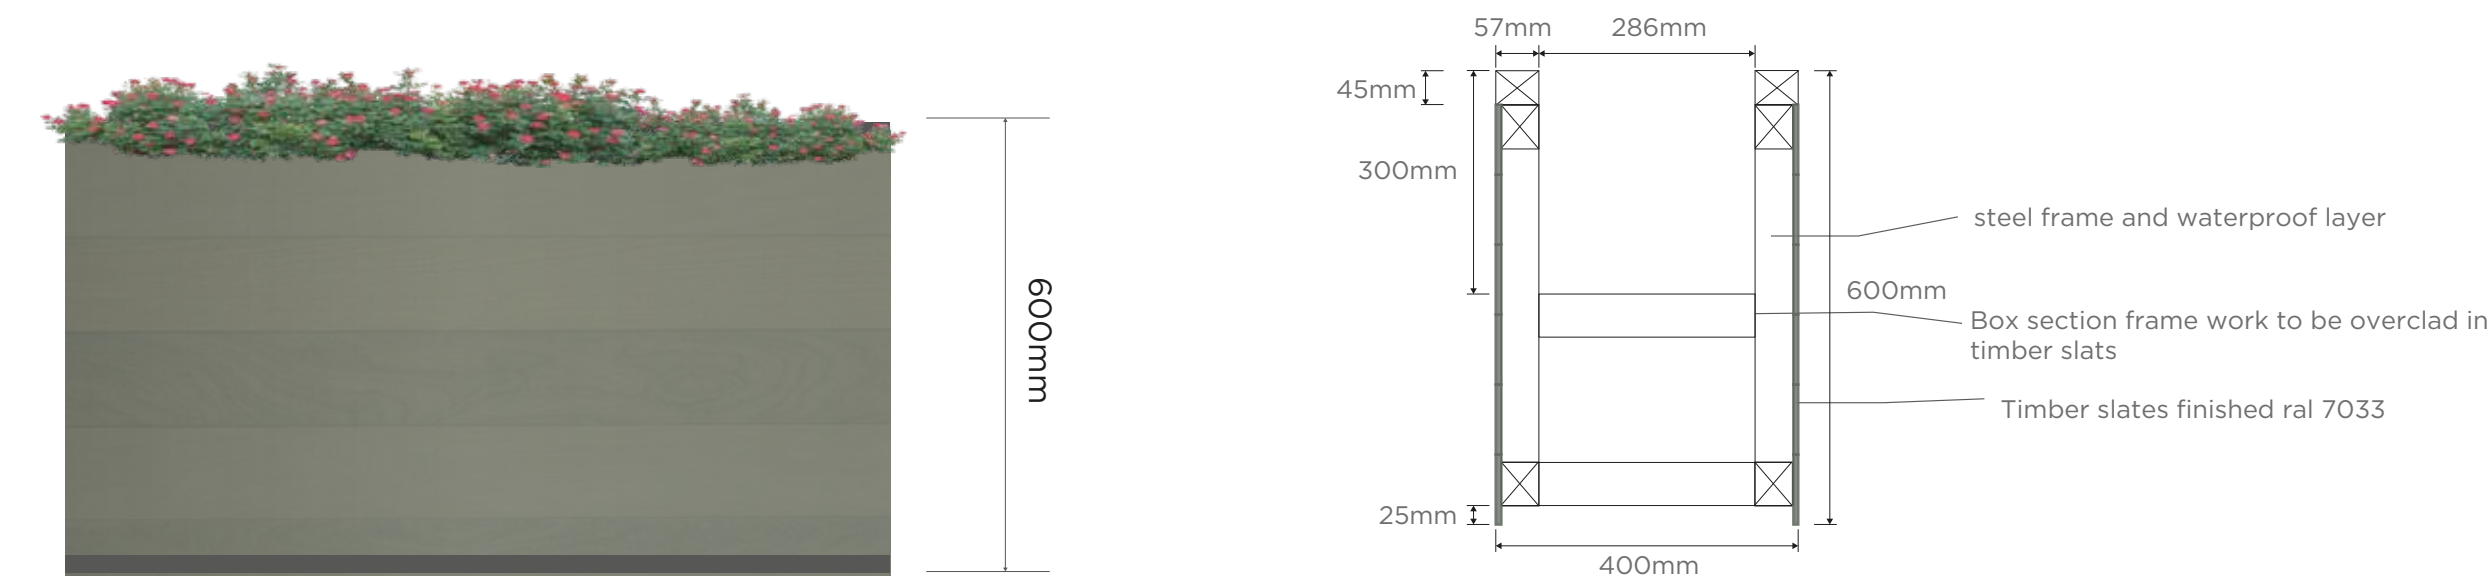

Item 6: Planter signs. Aluminium panel with 30mm returns finished RAL 7033 face to be stencil cut with opal Perspex backed up “Bills” letters and backed up opal perspex ‘Restaurant & bar” letter. Painted on black square around logo. Internally illuminated via bright white LEDs. To be fixed to the planters face and fit along the full front of the planter

