



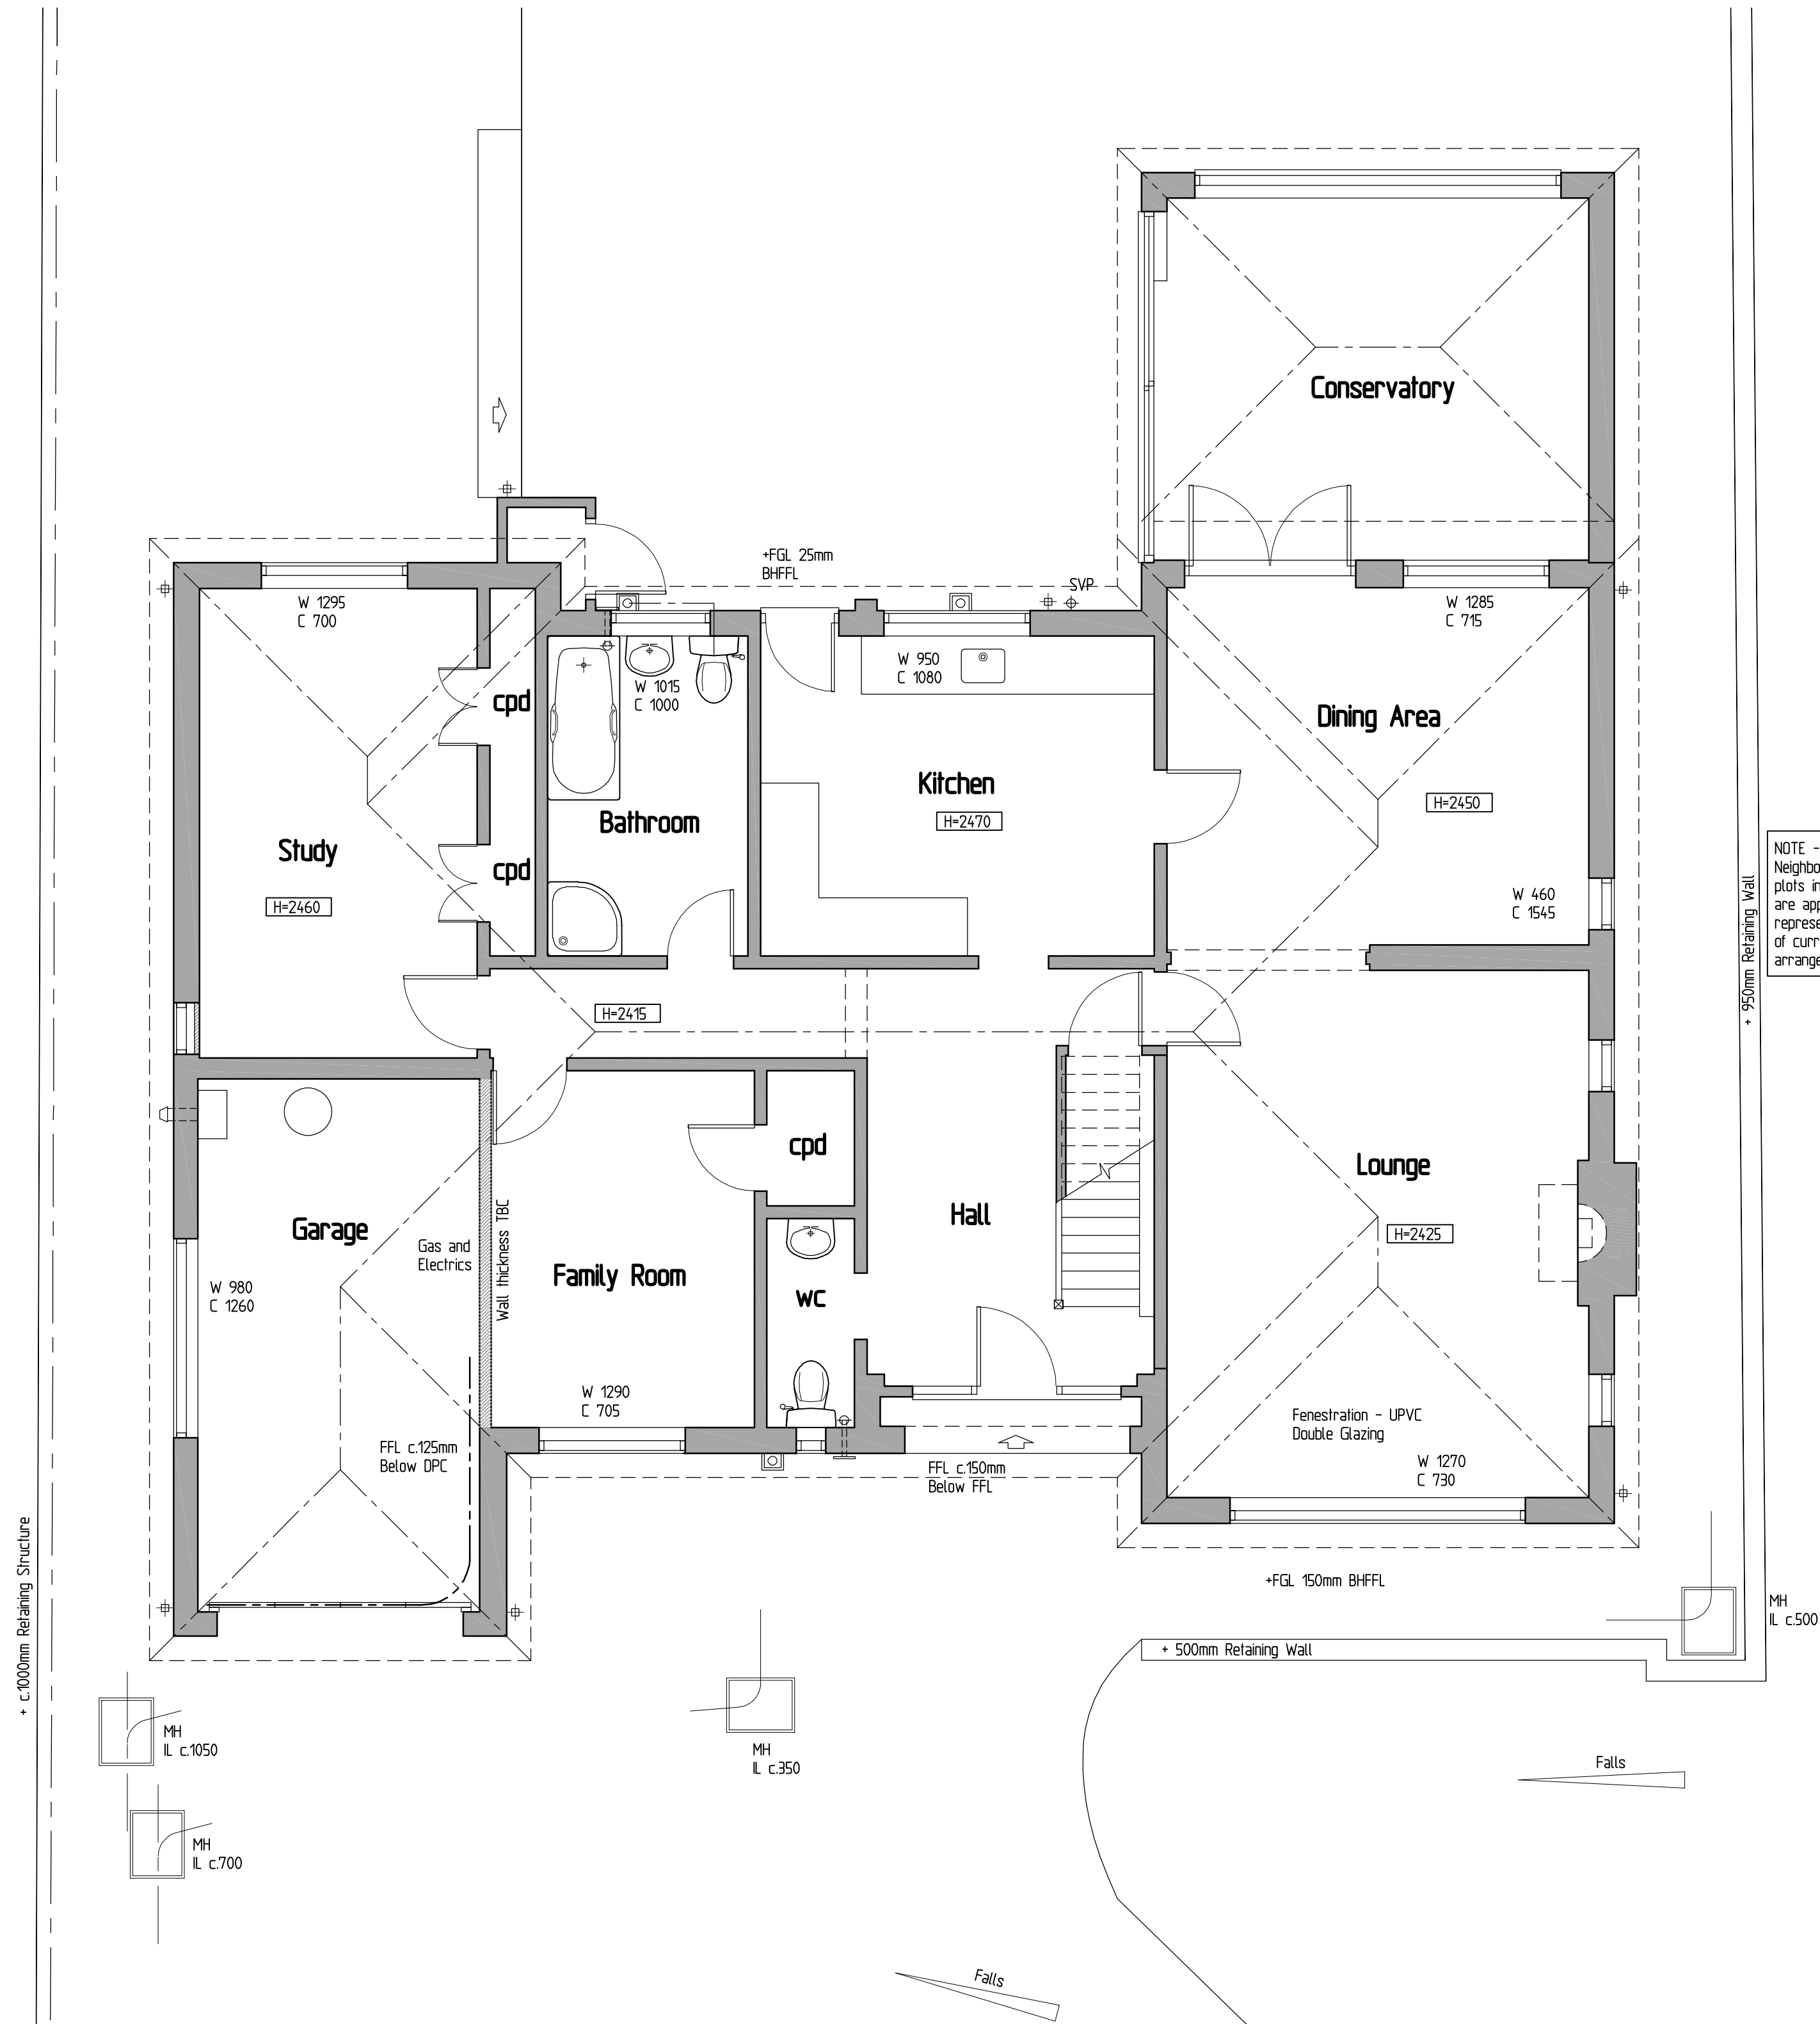

Ground Floor Plan

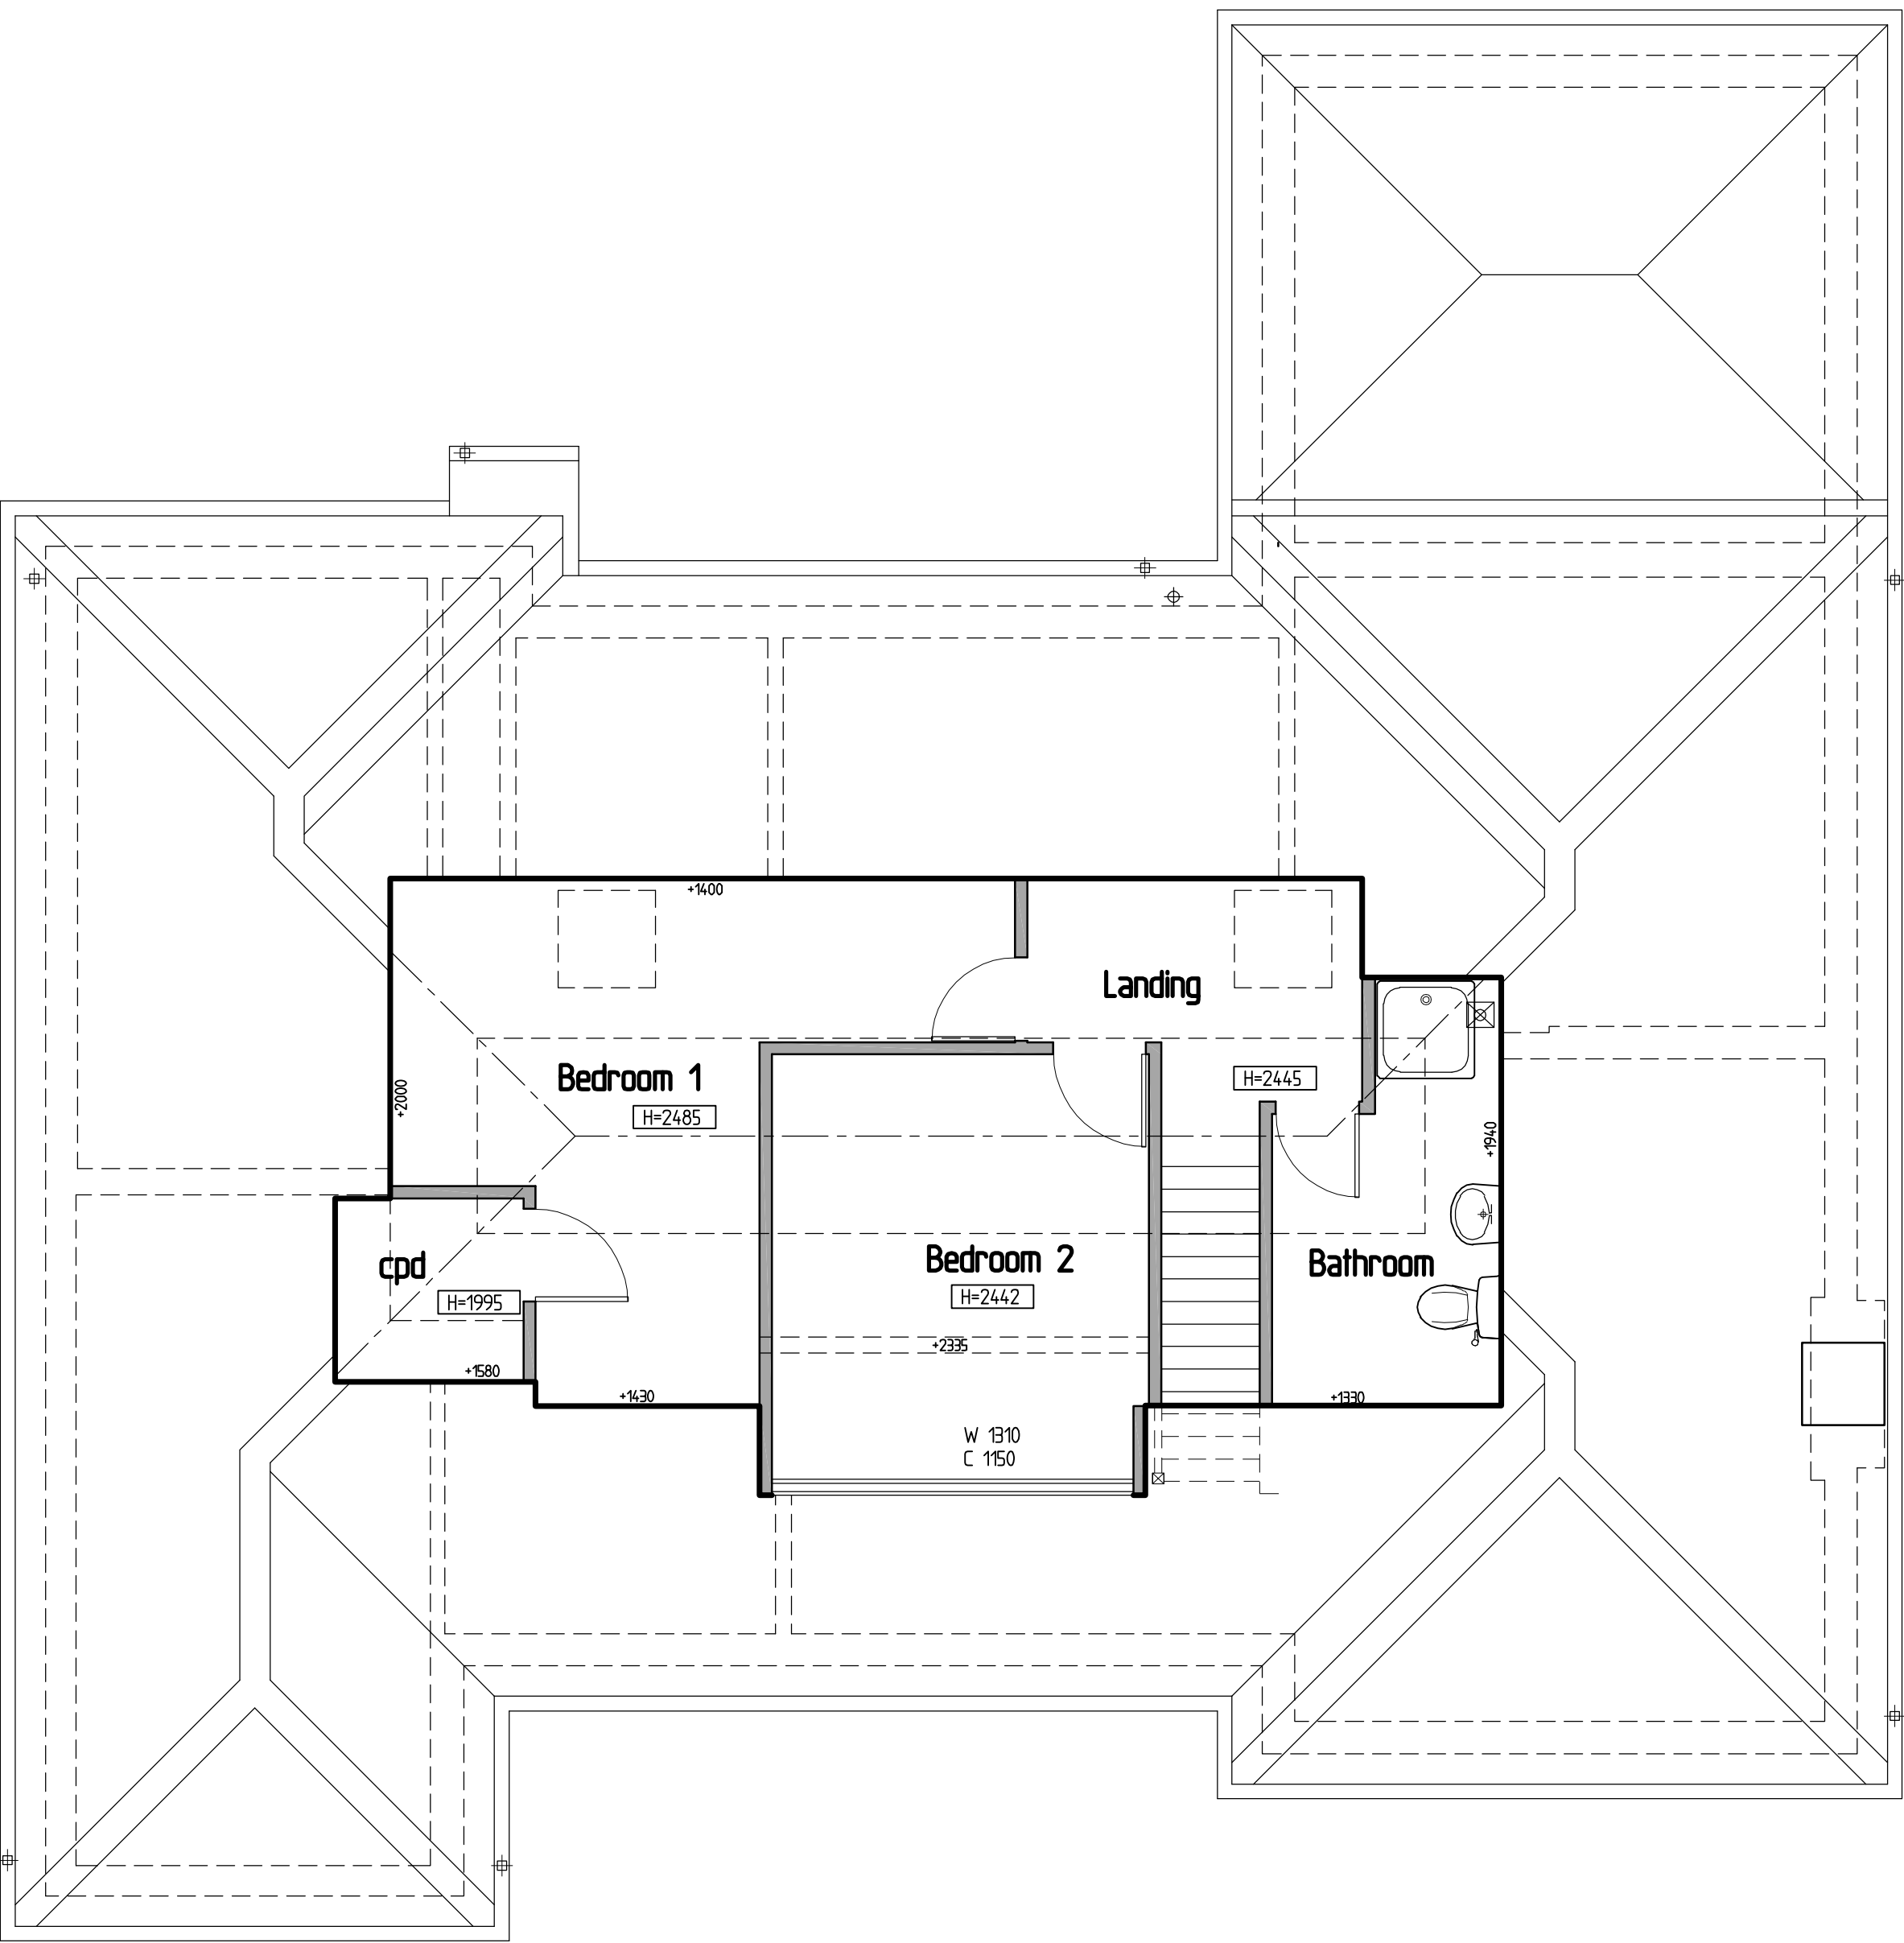

First Floor Plan

Rev A Scale bars added 25/10/18

**PROPOSED ALTERATIONS TO
51 KENDRICK ROAD
READING BERKS RG1 5EA**

For :
Mr & Mrs QUANCE

**SURVEY
Ground & First Floor
Layout Plans**

SCALE:	DATE:	REF:
1 : 50	Jun. 2018	18-026-01A

**BOWEN EVANS
CONSULTANCY**
ARCHITECTS - PLANNERS
48A HIGH STREET
MARLOW BUCKS SL7 1AW
Tel. 01628 487717