


CONSERVATION CASEMENT

68mm TRANSOM DETAIL


12/12/2014 REVISION C

FILE: TS1-08SX

Ovolo Profile on Frame and Beading

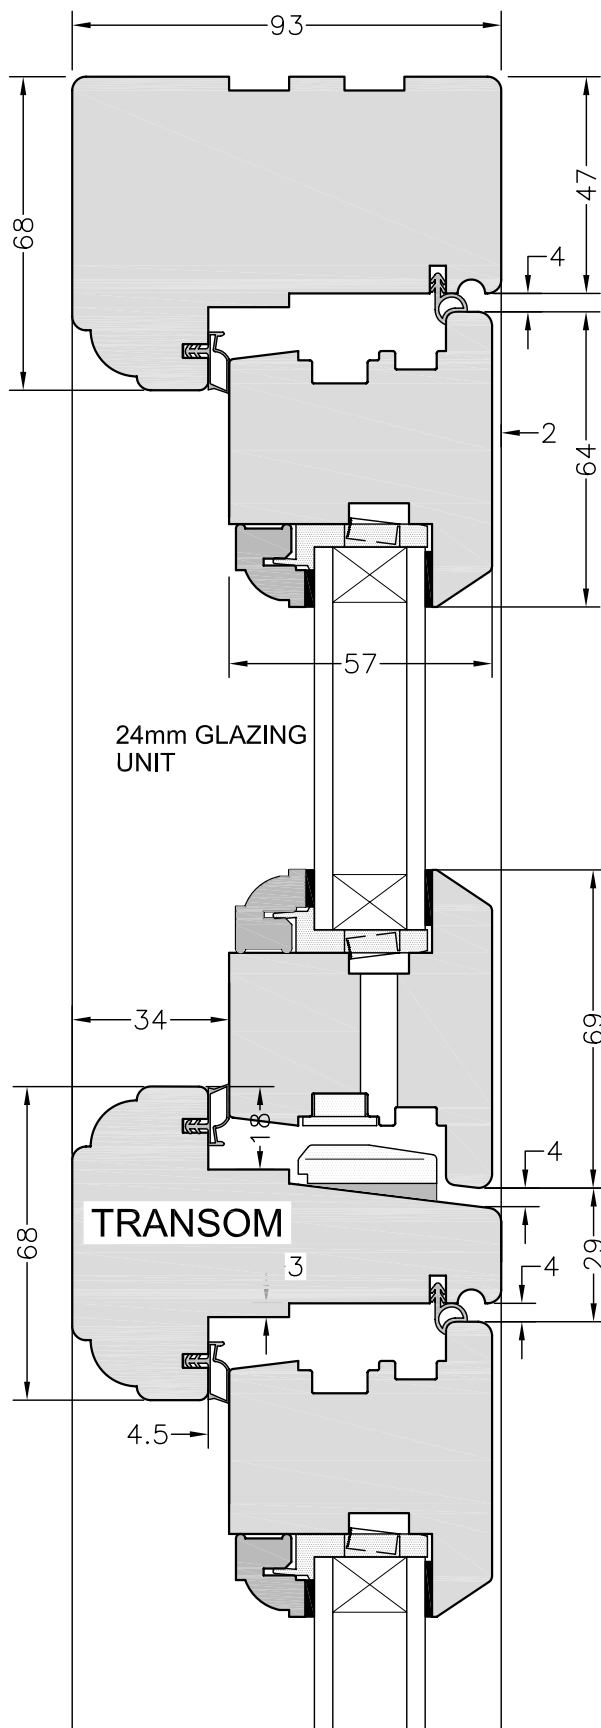

See separate drawings for
Trickle Vent and Head Drip options

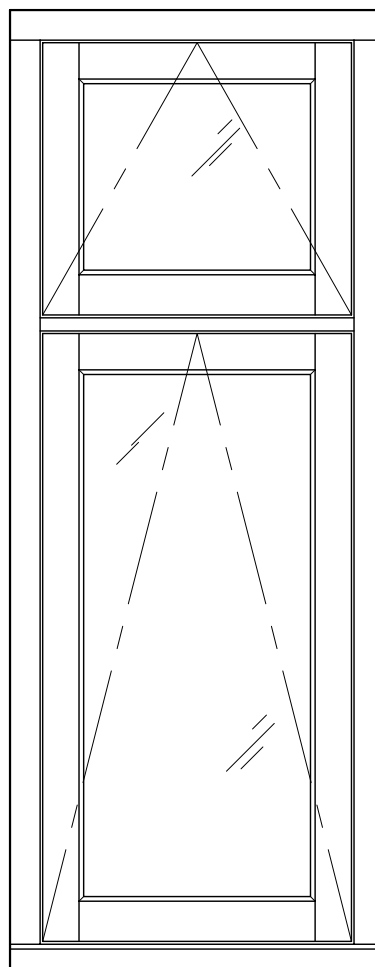

See standard Specification drawing
for Frame and Sash details

**DUE TO PROGRESSIVE DEVELOPMENT
MUMFORD & WOOD LIMITED RESERVE
THE RIGHT TO MODIFY OR CHANGE
SPECIFICATIONS WITHOUT PRIOR NOTICE**

THIS DRAWING & SPECIFICATIONS ARE THE PROPERTY OF MUMFORD & WOOD Ltd. THEY ARE ISSUED IN STRICT CONFIDENCE AND SHALL NOT BE REPRODUCED, COPIED OR USED AS THE BASIS FOR MANUFACTURING WITHOUT WRITTEN PERMISSION.

HEAD/TRANSOM SECTION

Ovolo Profile shown, also available with
Lambs Tongue or Square Edge profile



TOWER BUSINESS PARK,
KELVEDON ROAD
TIPTREE, ESSEX
CO5 0LX
Tel: 01621 818155 FAX: 01621 818175
EMAIL: sales@mumfordwood.com
WEB: www.mumfordwood.com