



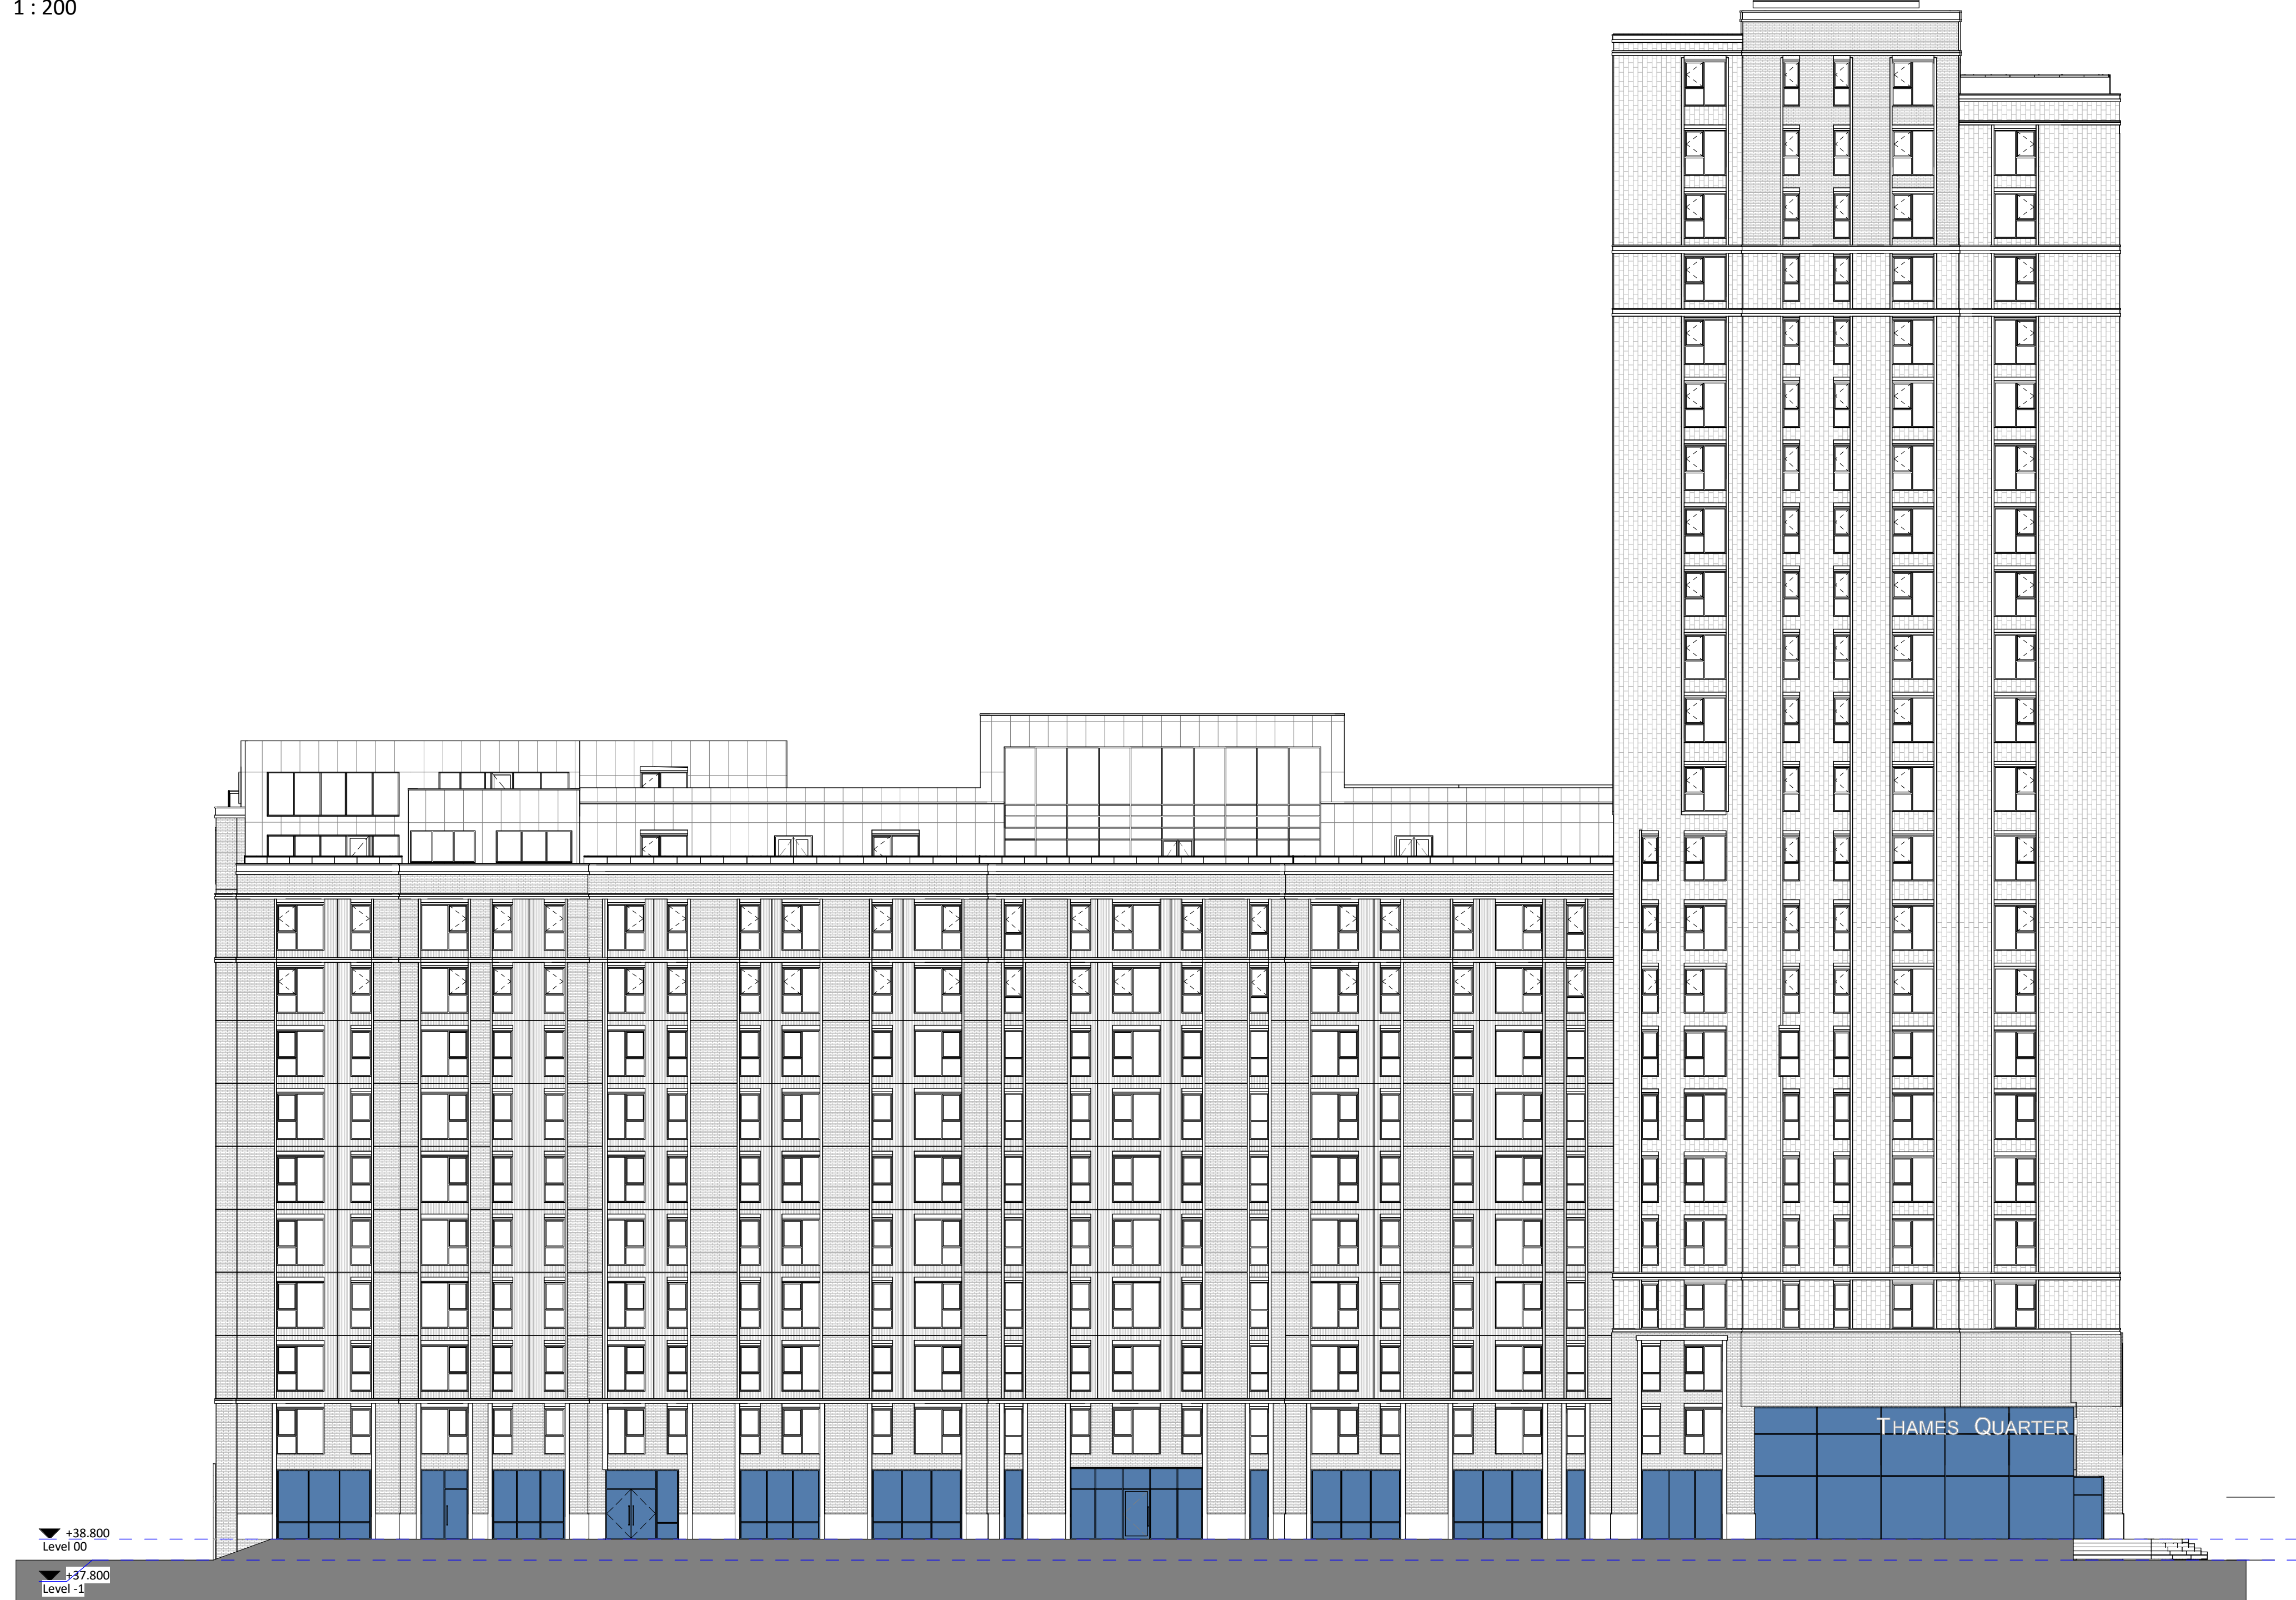


South Elevation
1 : 200



North Elevation
1 : 200

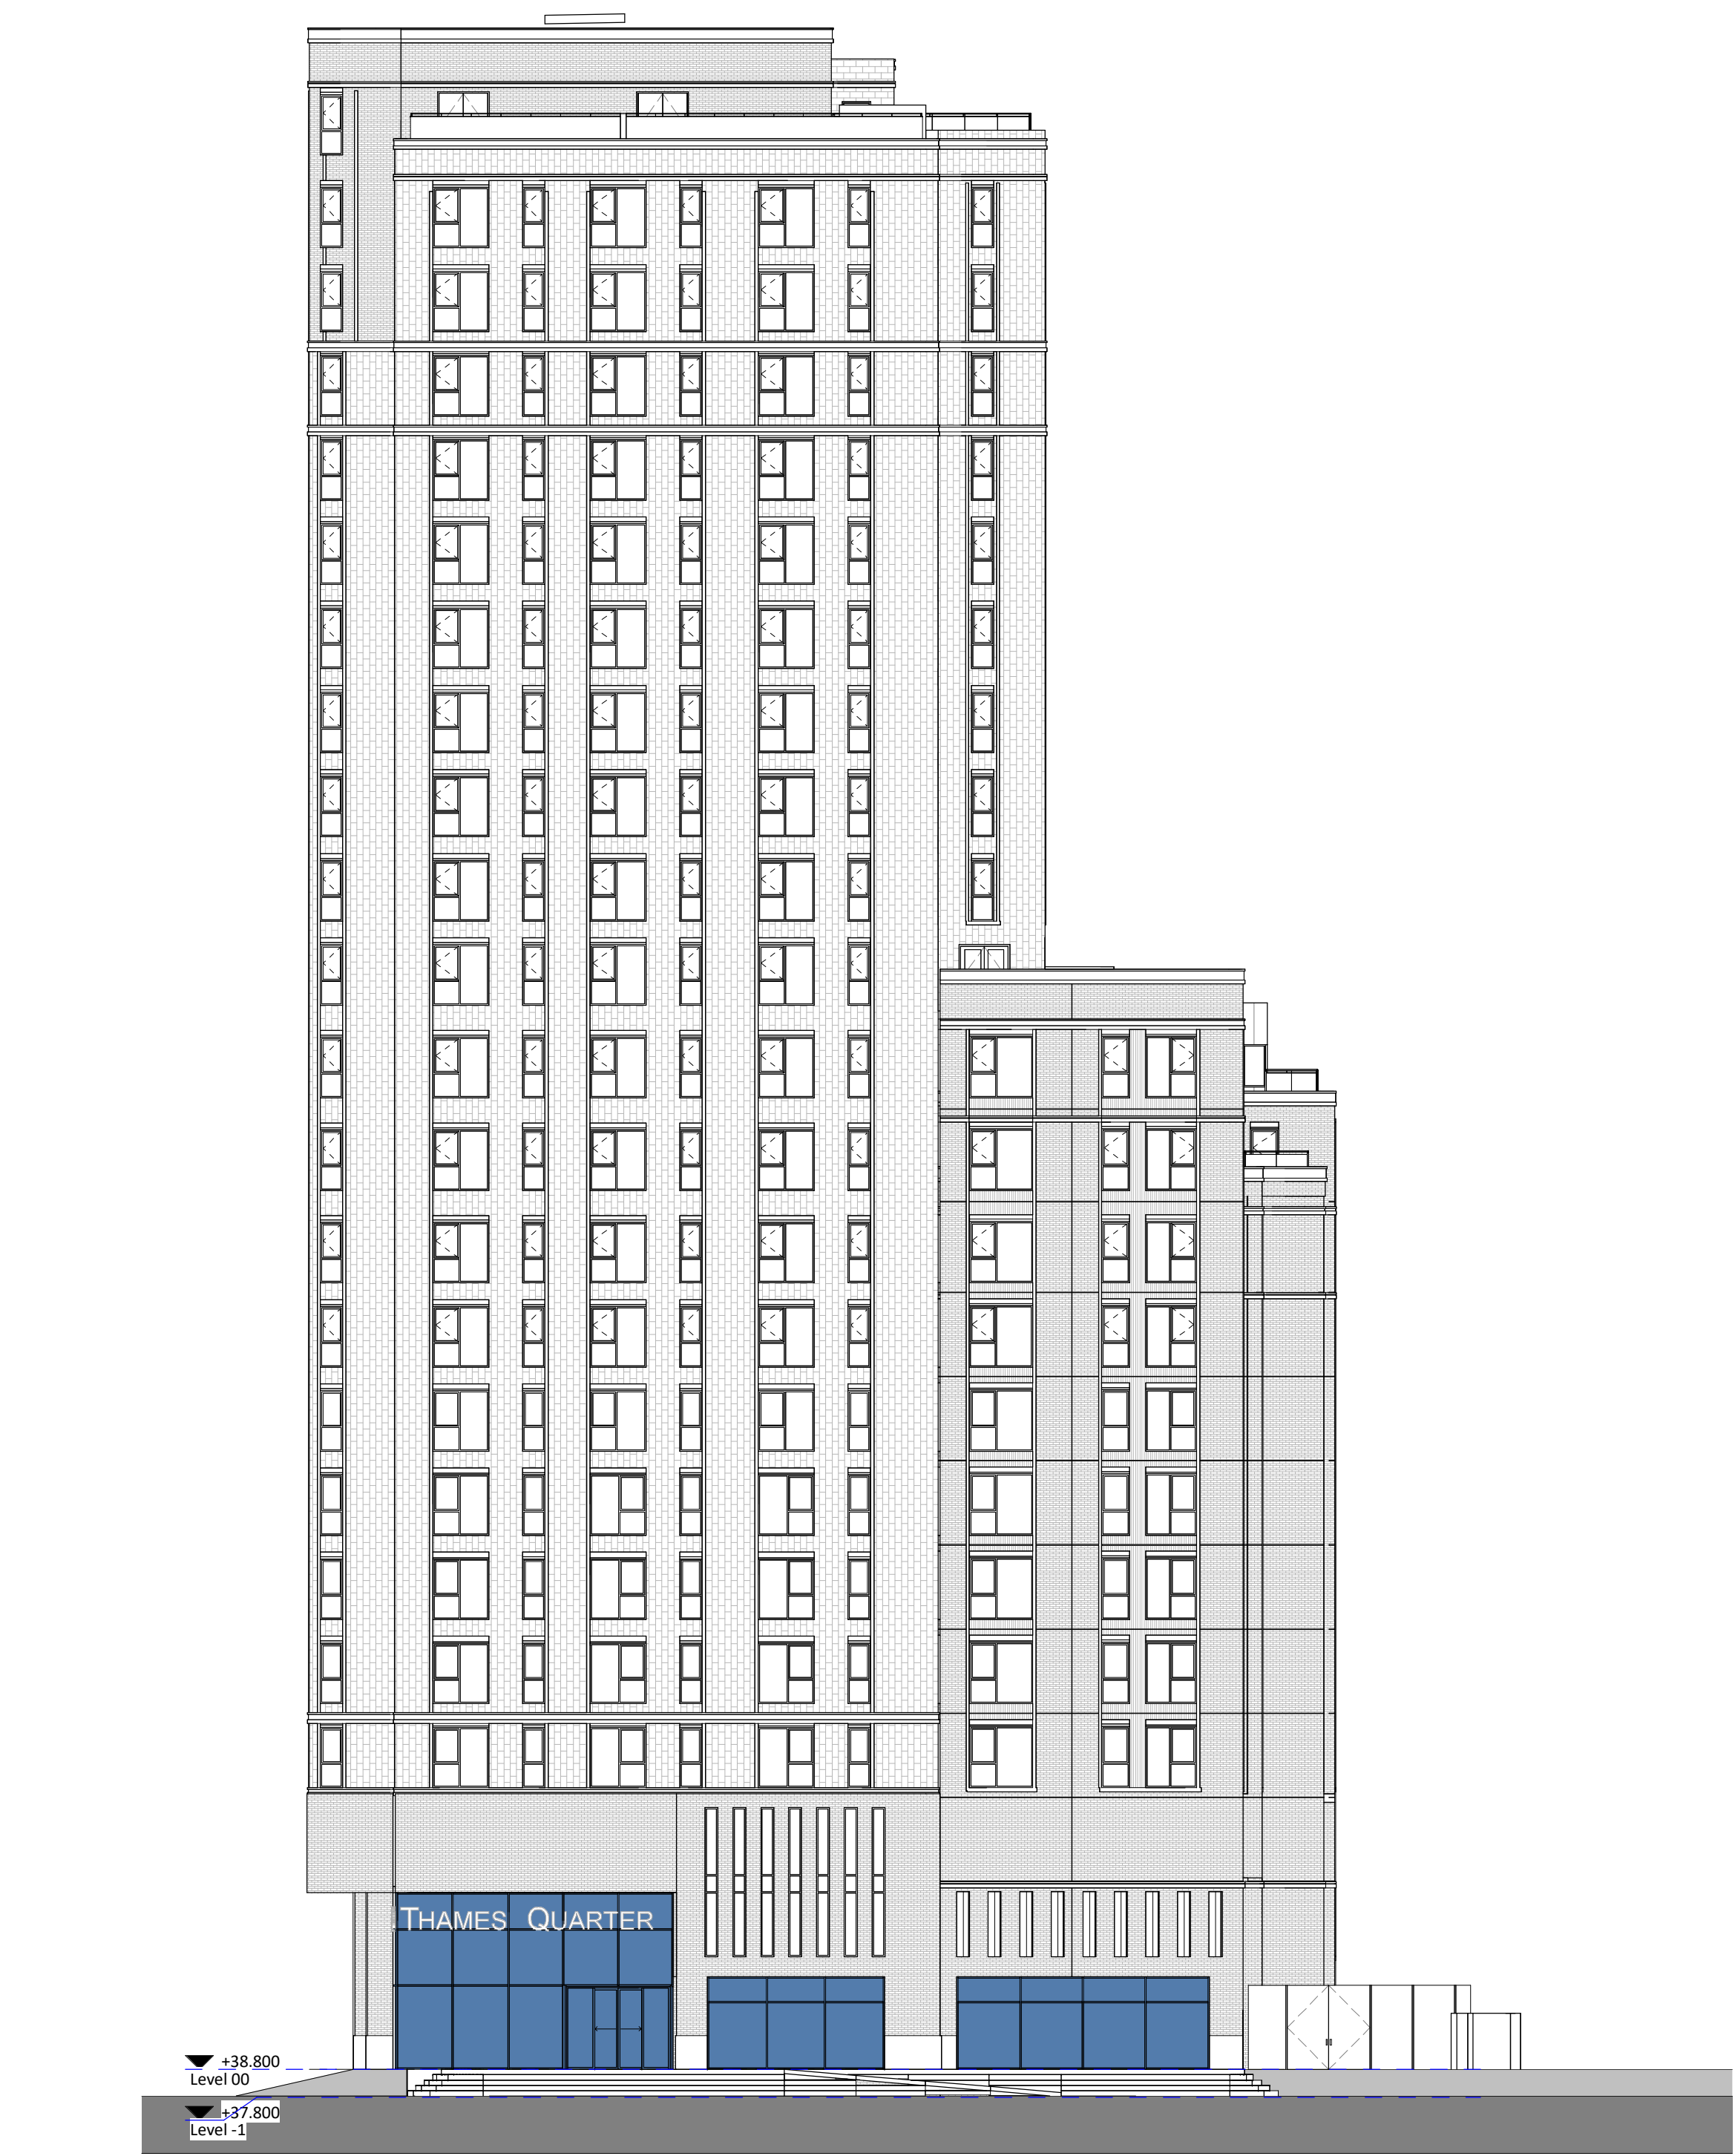

West Elevation
1 : 200

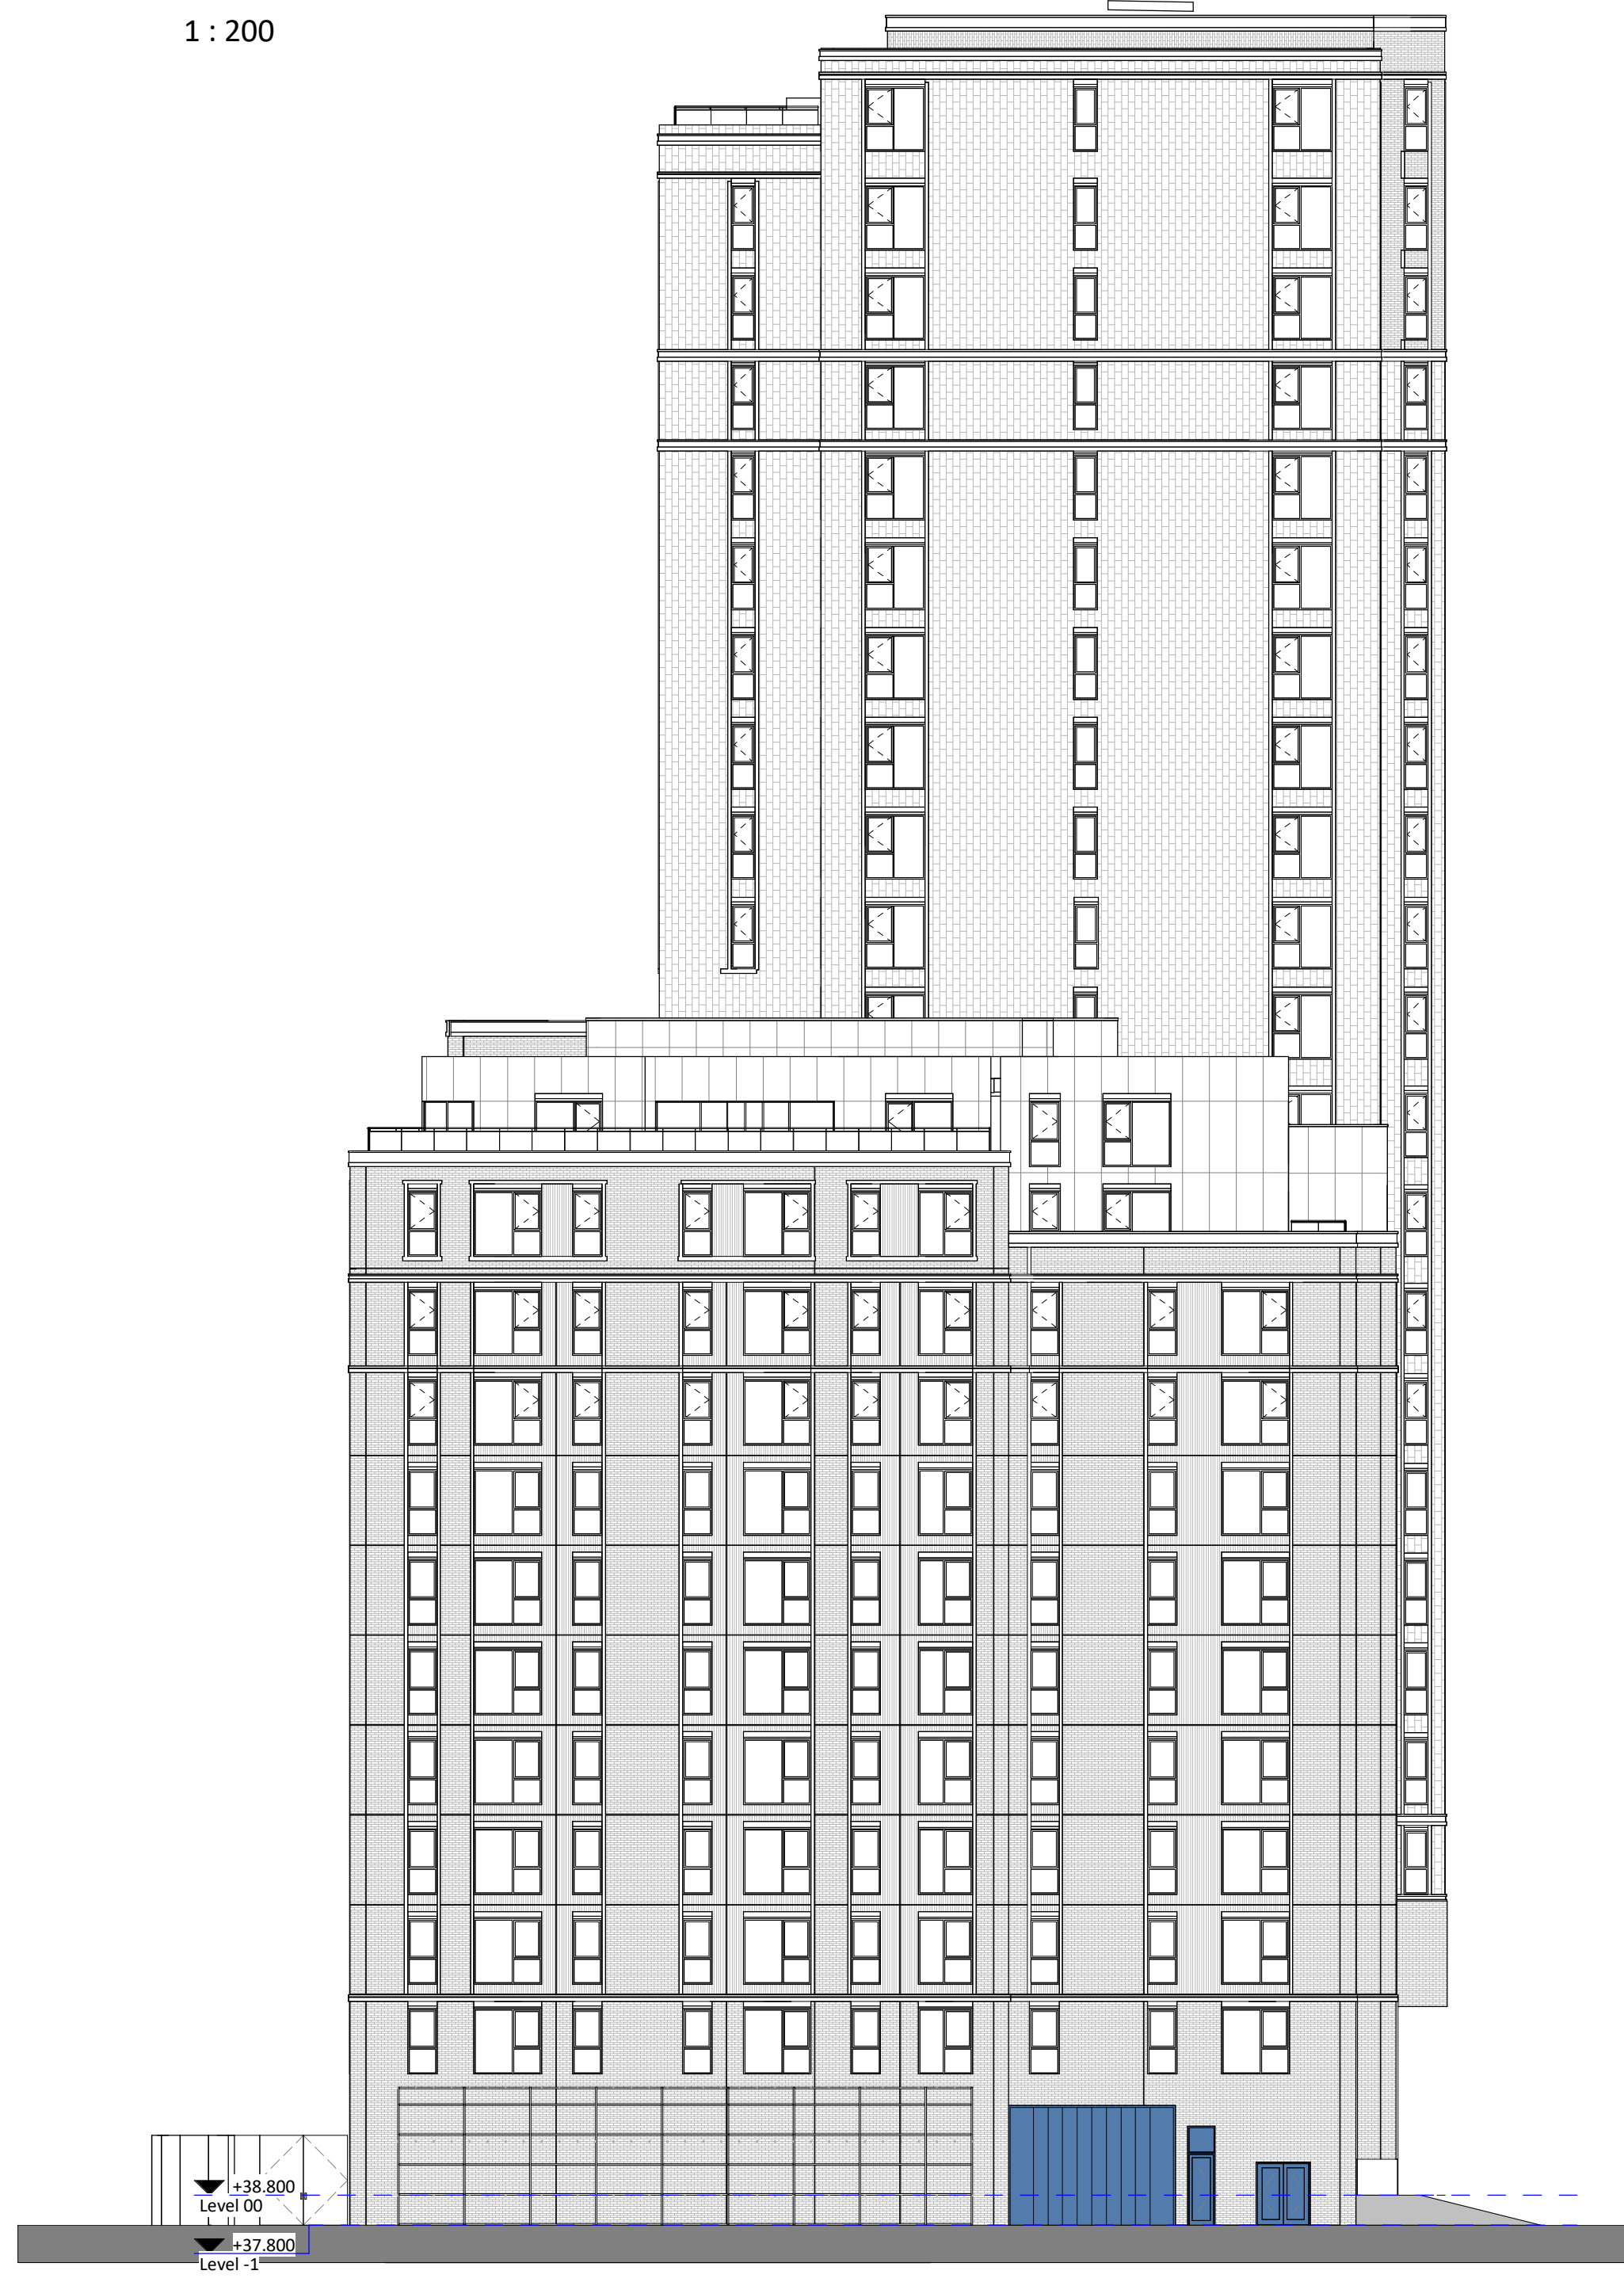

East Elevation
1 : 200