




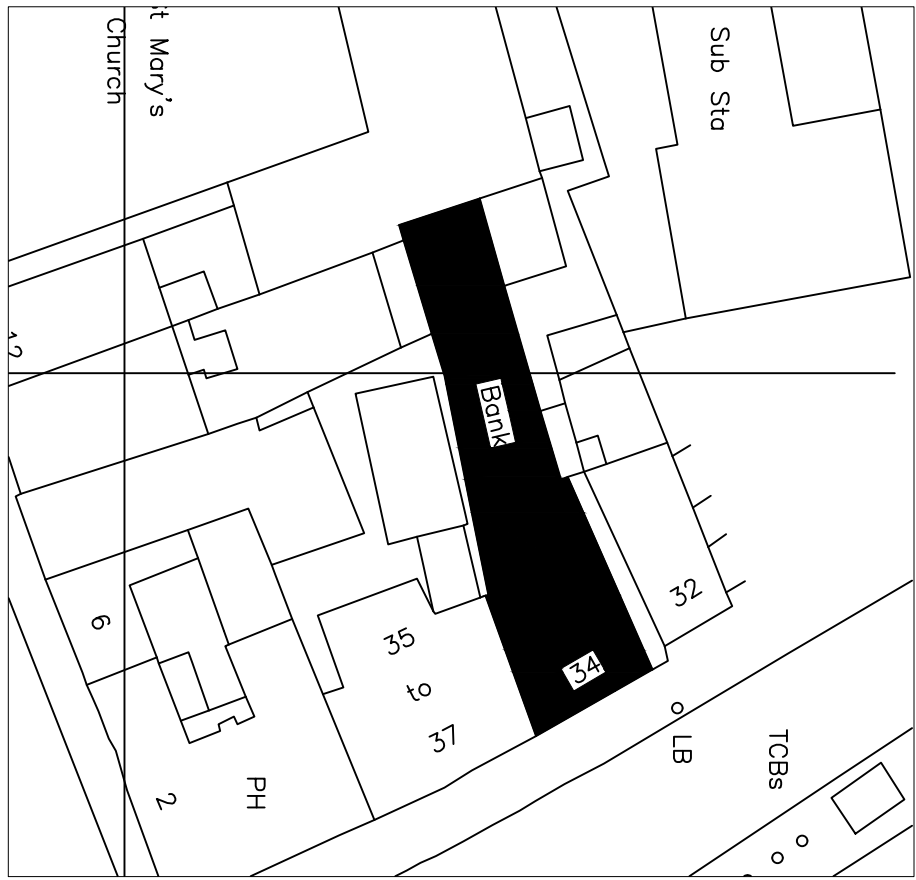


ORDNANCE SURVEY MAP (NTS)

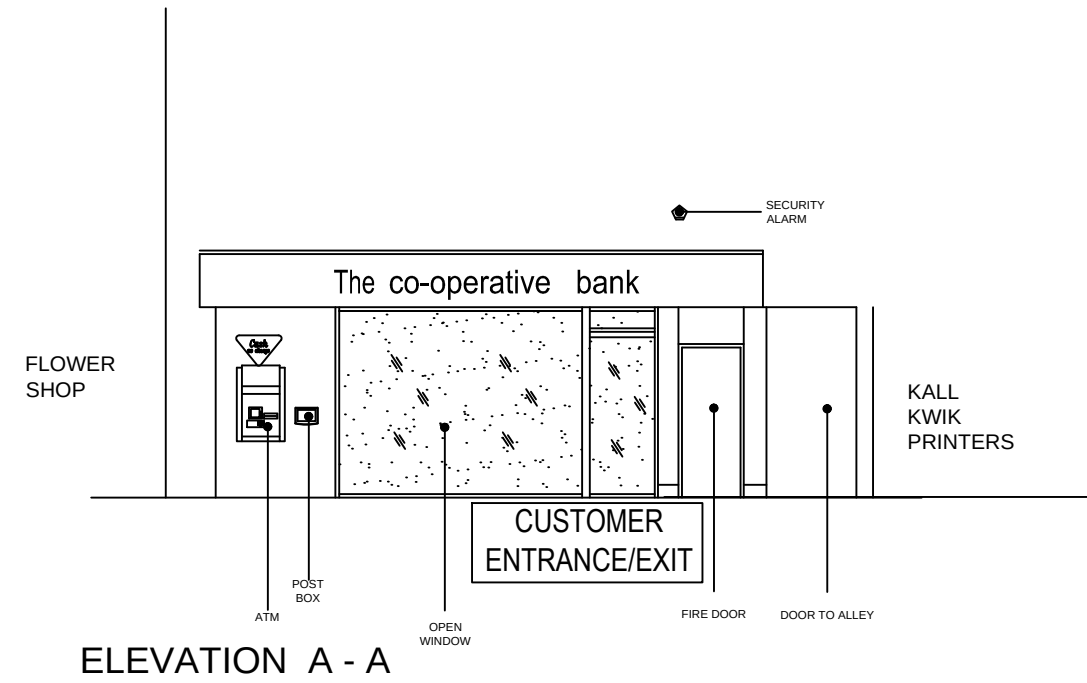


ELEVATIONS 1:100

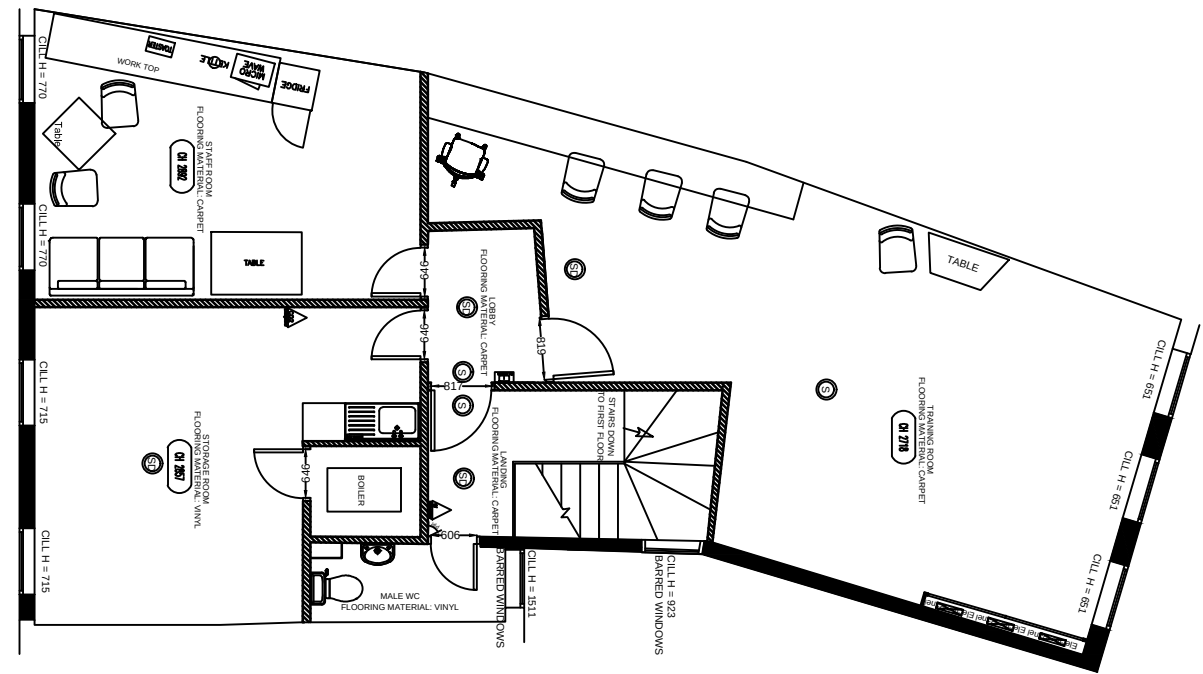

SECOND FLOOR

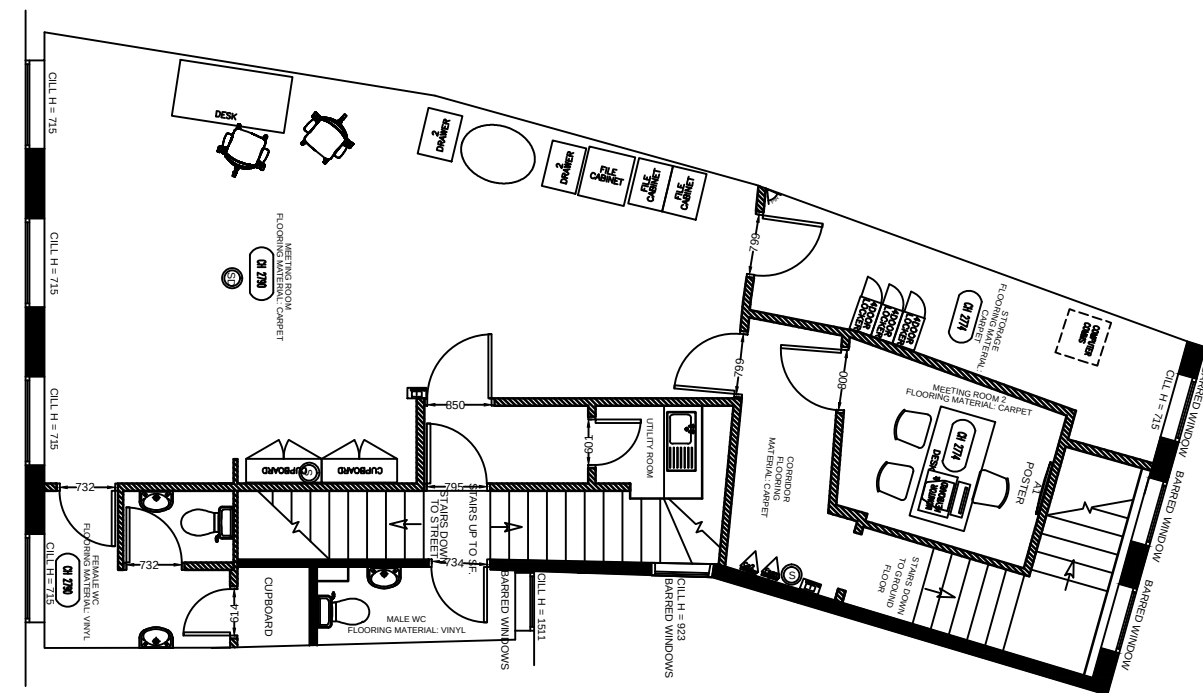


BACK OF HOUSE - 1:100

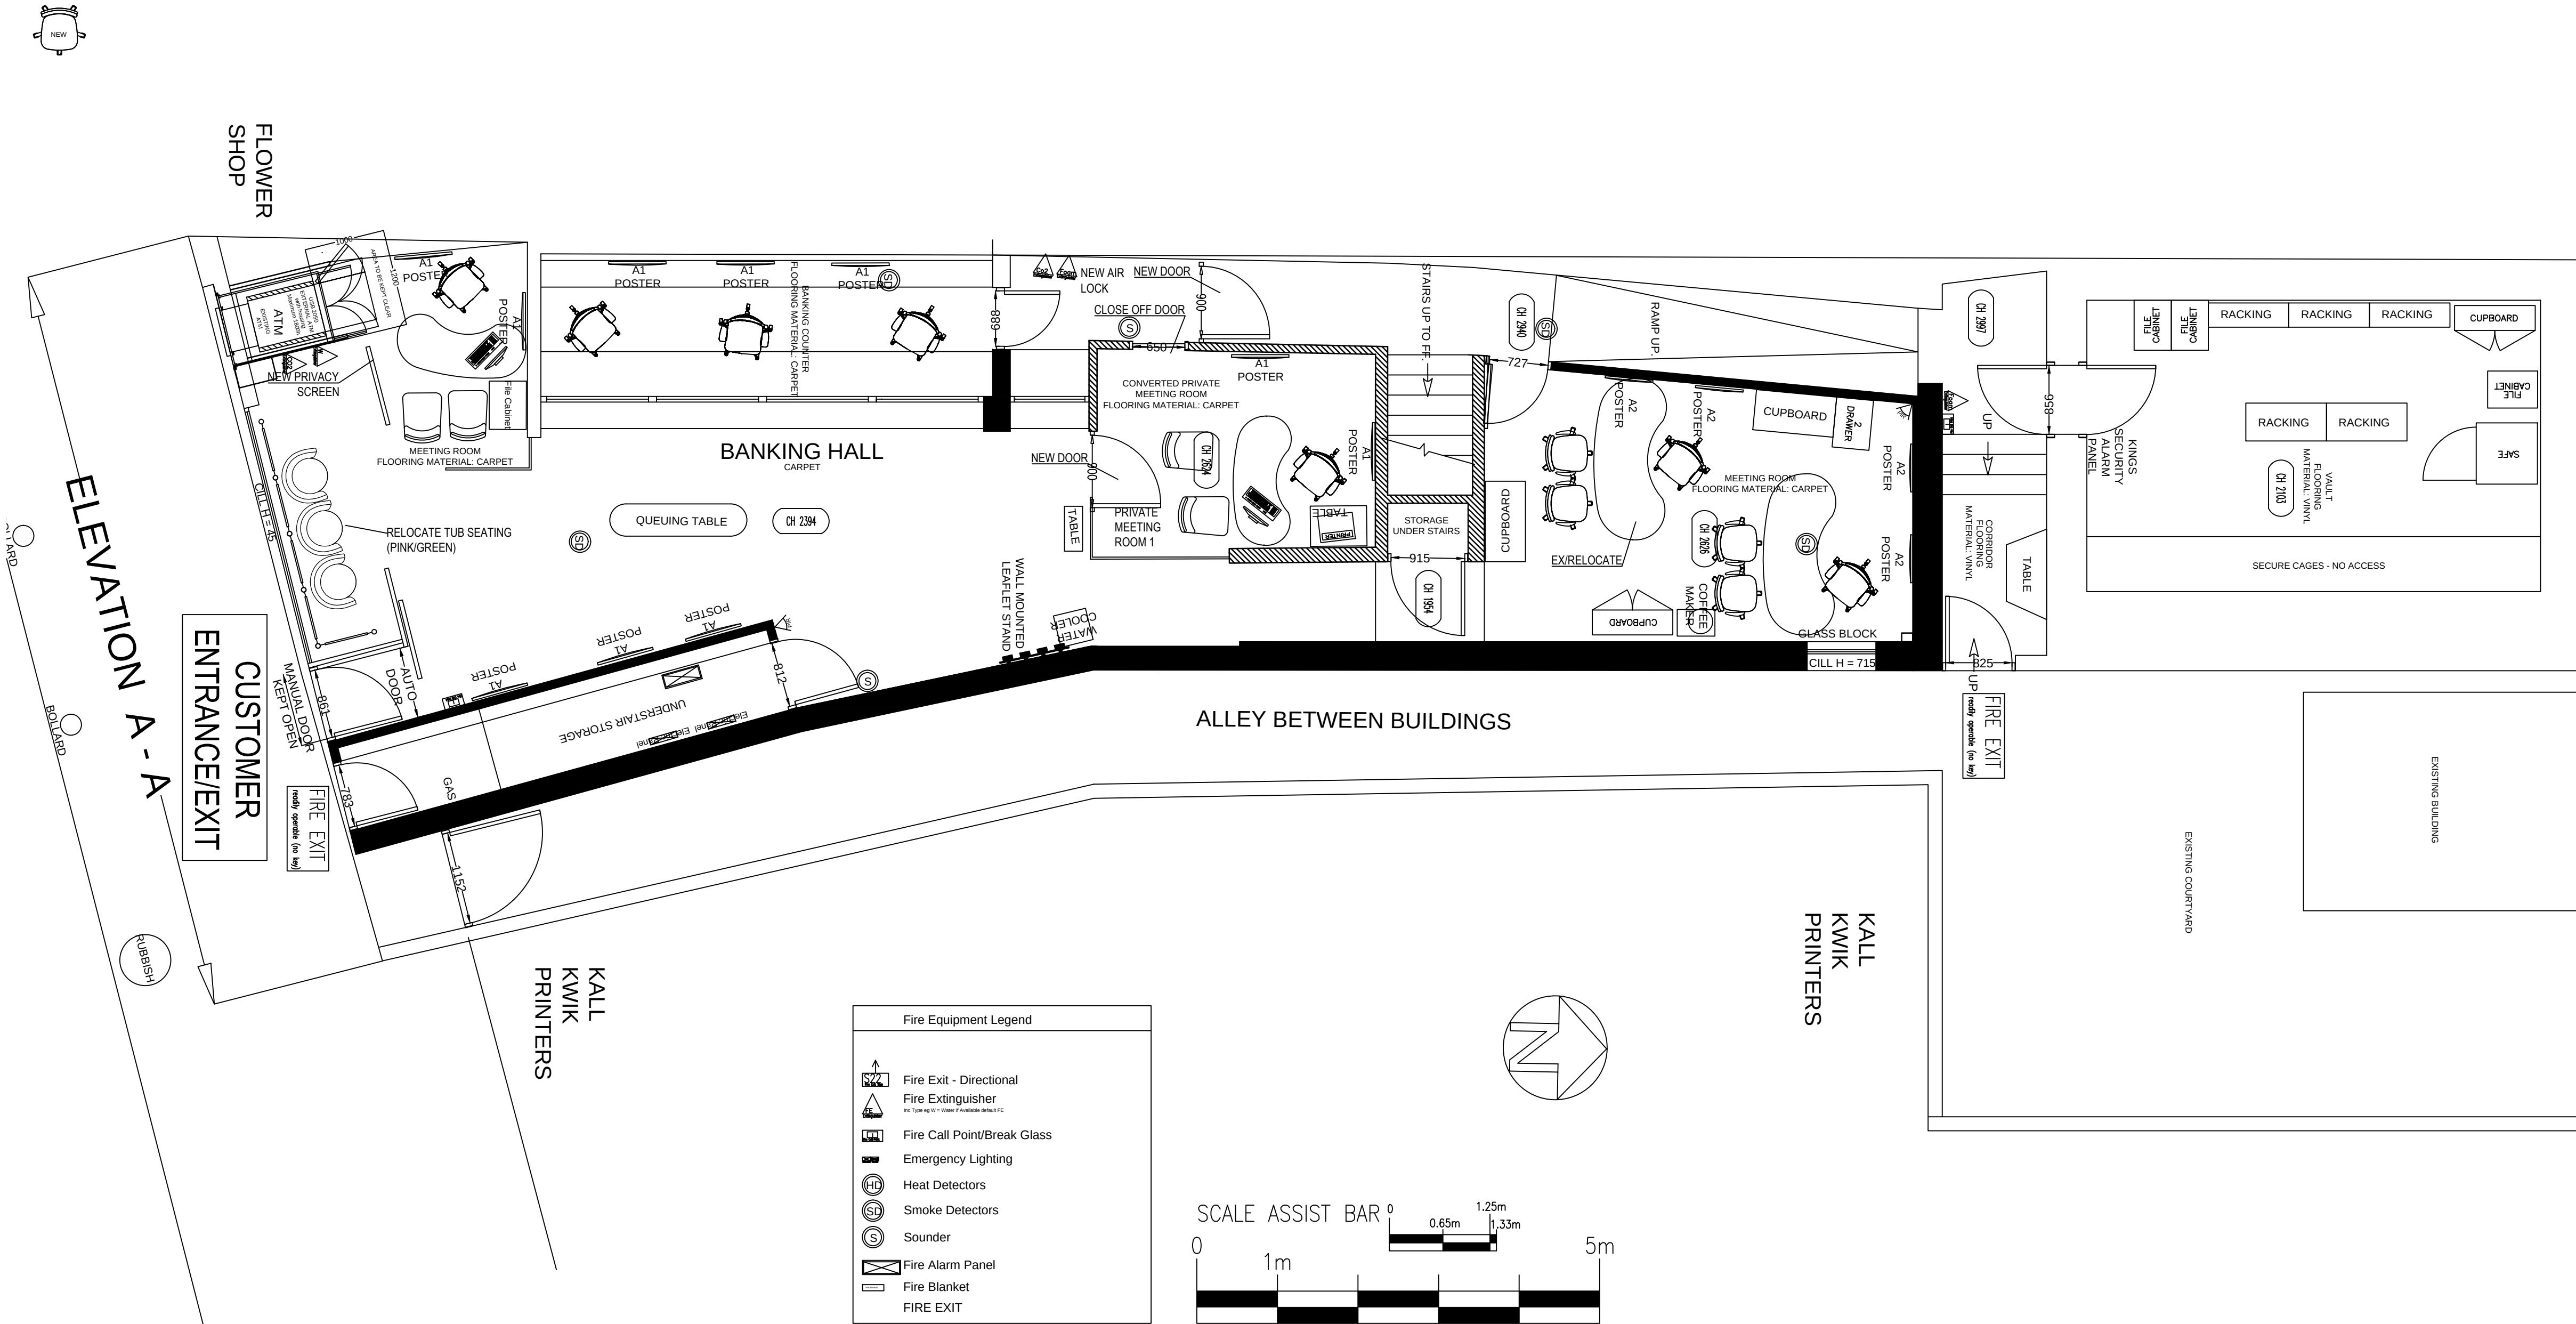

SHOP-FLOOR - 1:50

Fire Equipment Legend	
	Fire Exit - Directional
	Fire Extinguisher
	Fire Call Point/Break Glass
	Emergency Lighting
	Heat Detectors
	Smoke Detectors
	Sounder
	Fire Alarm Panel
	Fire Blanket
	FIRE EXIT

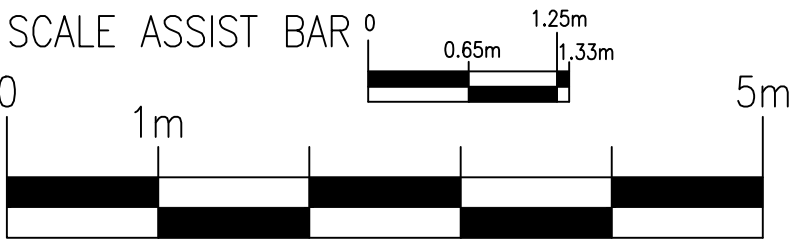

1. MAIN ELECTRICAL INTAKE LOCATED UNDER STAIR NEAR CUSTOMER ENTRANCE.
2. GAS LOCATED AT FIRE EXIT DOOR TO STREET IN STAIRWELL.
3. MAIN TELEPHONE INTAKE AND WIRELESS UNKNOWN.
4. MAIN INCOMING WATER INTAKE & STOP COCK VALVE IN SECOND FLOOR CUPBOARD
5. SECURITY ALARM PANEL LOCATED IN ELECTRICS CUPBOARD IN BANKING HALL.
6. FIRE ALARM PANEL LOCATED UNDER STAIR NEXT TO CUSTOMER ENTRANCE.

New Requirements		Description of Amends 18.09.13/ F0093- READING -EXISTING-PN Surveyed by Design Base		Drawing Information		READING 34 ST. MARY'S READING MARY'S BUTTS RG1 2LQ	
New air lock TBC		27.09.13/ F0093- READING -P1V1-PN Initial Design Proposal		Existing		Proposed	
Convert semi privat eroom to private meeting room 1		27.09.13/ F0093- READING -P1V2-PN BDA meeting: Agreed		Gross Building Area		3395 Sq.Ft. 3395 Sq.Ft.	
				Banking Hall		298 Sq.Ft. 298 Sq.Ft.	
				Investment Delivery Manager: ANDY PUGH		Store Phone No: 0118950 5688	
				Drawn By: PHUONG NGUYEN		Code: F0093	
				Email: phuong.nguyen@co-operative.coop		Brief Description Of Works:	
				Drawing: AGREED PROPOSAL		PROJECT DIONE	
				Sign off Date: 27.09.13		SURVEYED BY DESIGN BASE 2013	
				Additional Notes		Job Originated By:	
				The Co-operative		Refurbishment Programme	
						Drawing No: Version Rev: Scale:	
						READING P1 V2 1/50	
						The Co-operative Group	
						1 Angel Square, Manchester, M80 0AS	
						Copy scaled on	
						A1	

The co-operative bank