


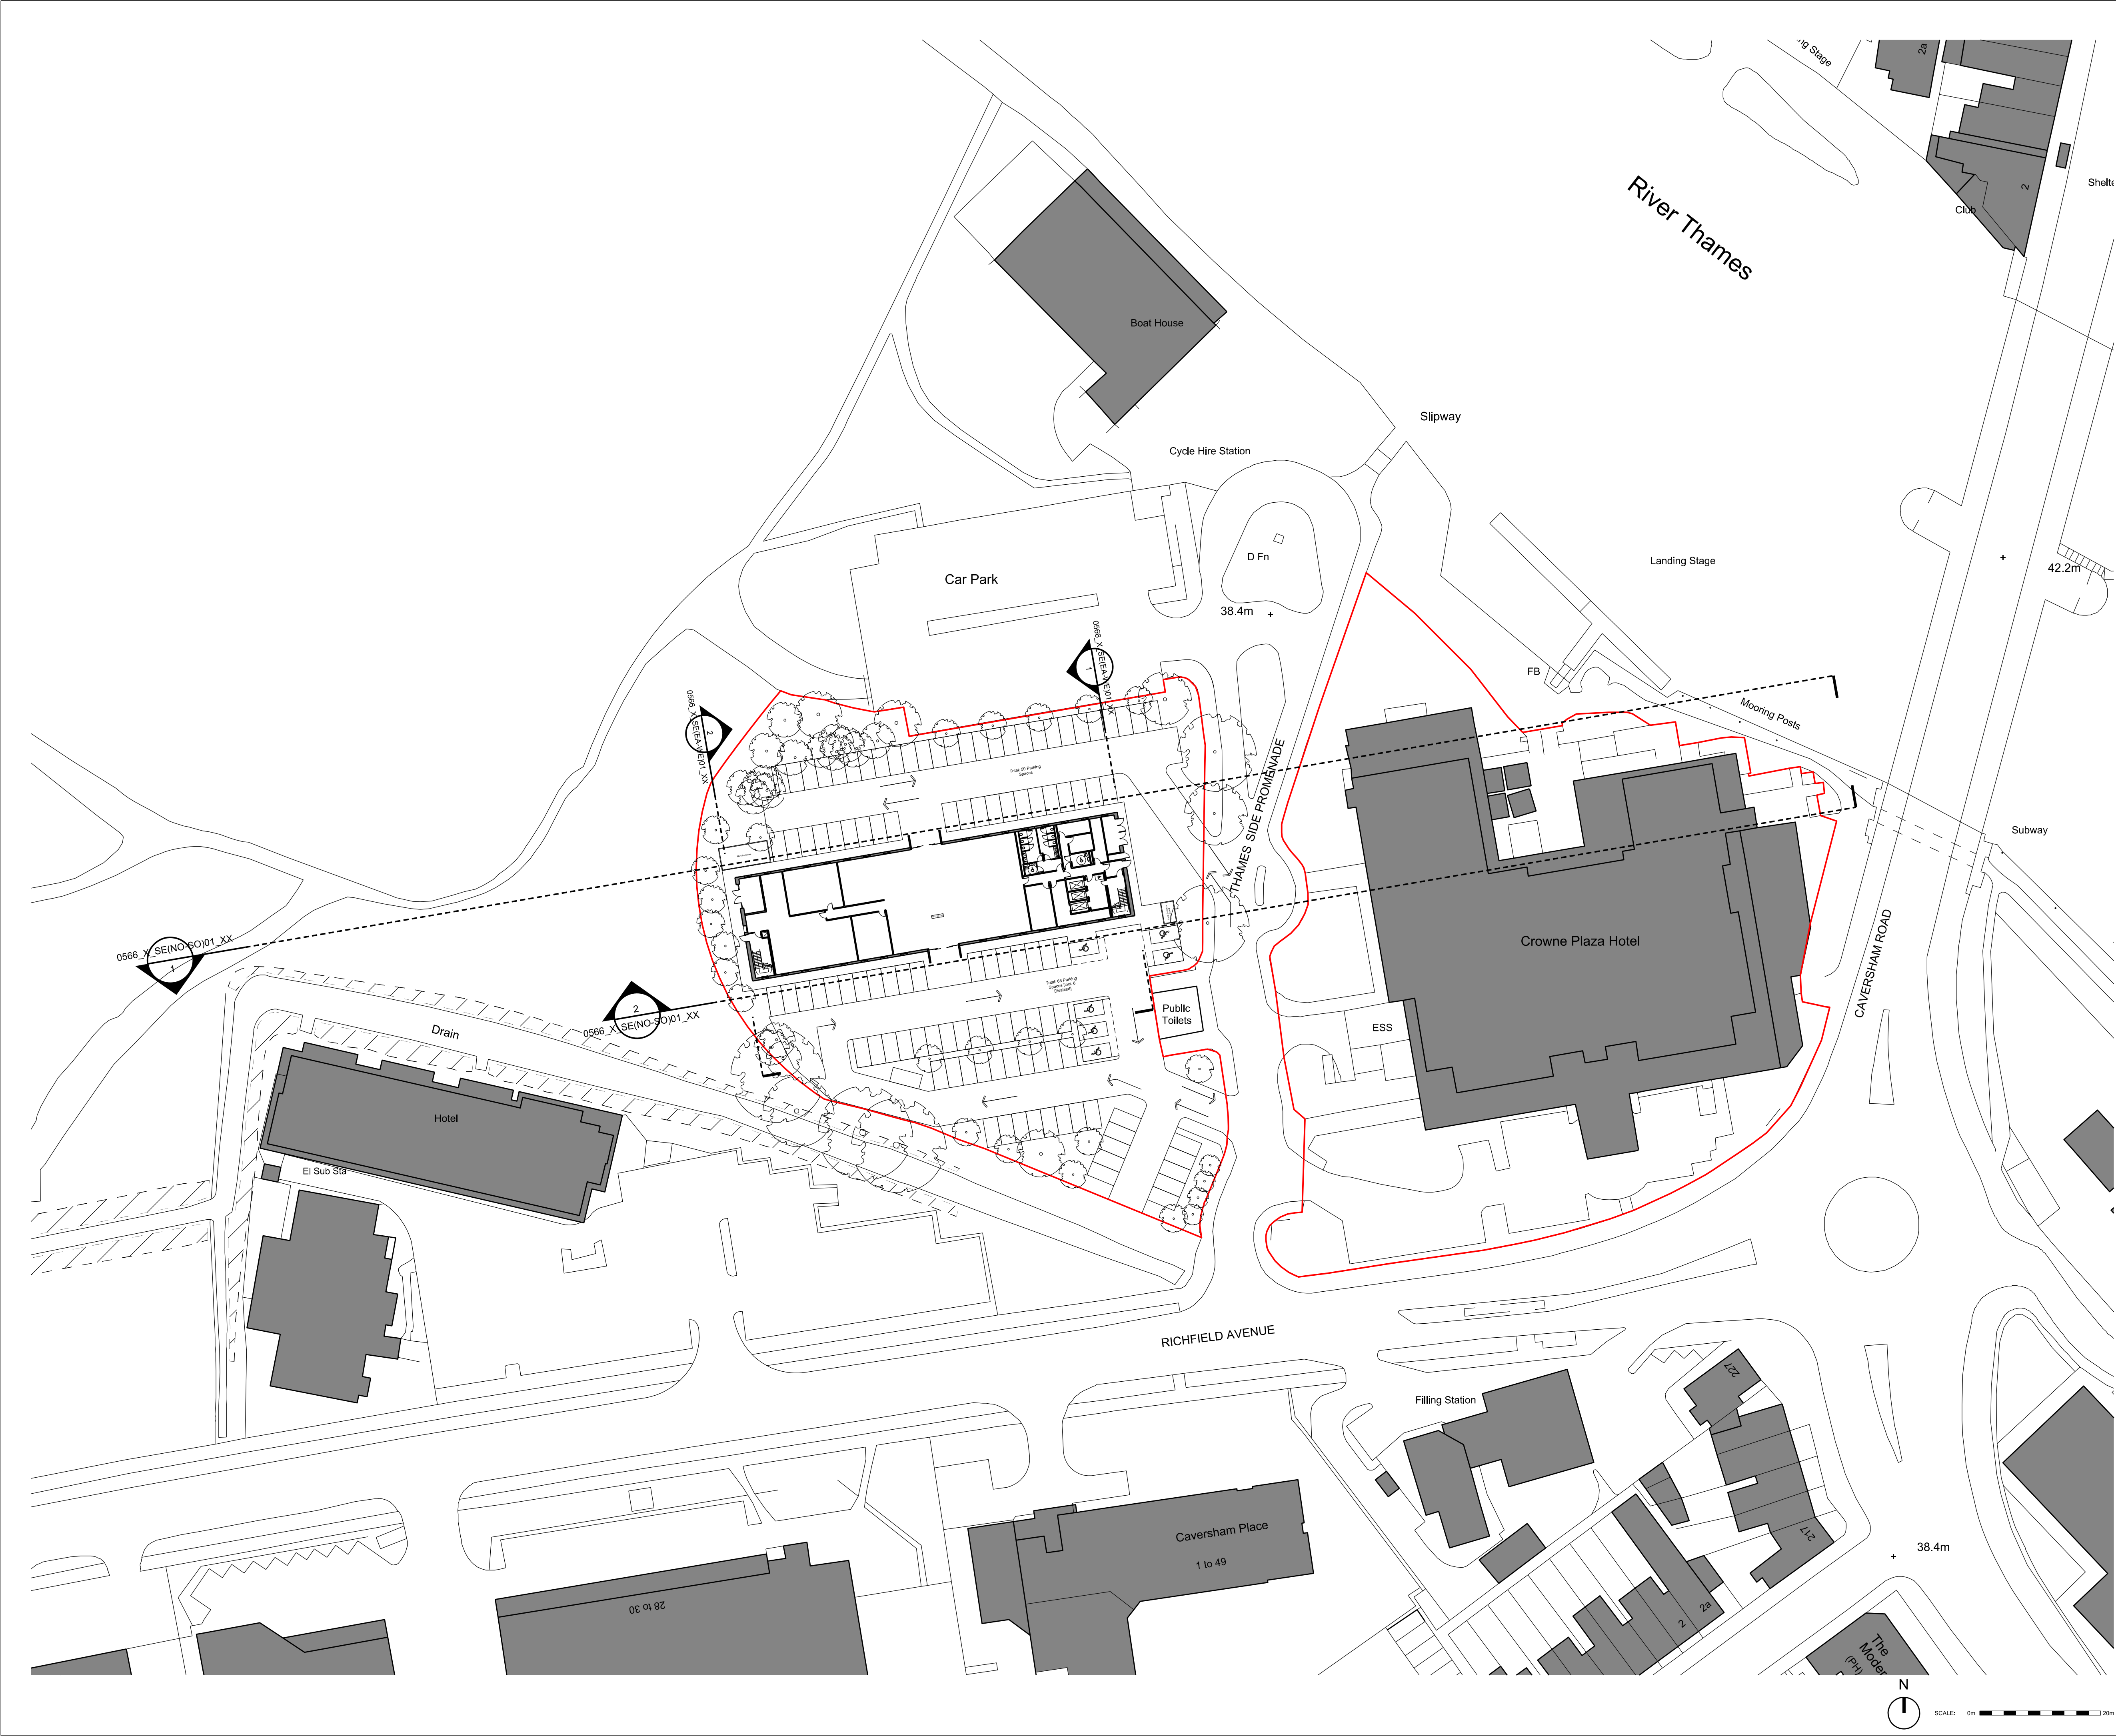

Key Plan

CDM

Notes

Revision

-	28.03.17	First Issue.
A	10.05.17	Building site orientation amended, detail added.
B	27.04.18	Draft Planning Issue
C	04.05.18	North entrance amended.
D	18.05.18	Draft Planning Issue
E	08.06.18	Building position amended to avoid tree RPA's.
F	14.09.18	Planning Issue
G	06.12.18	Amended Redline
H	31.05.19	Amended Ground Floor Layout
I	12.06.19	Amended layout to reflect changes to planning
J	27.06.19	Amended layout to reflect changes to planning

CLIENT

Redefine Hotels Reading Ltd.

PROJECT TITLE

Redefine Hotel, Reading

Site Location Plan

Planning

DRAWING NO.

0566_X_GA(XX)01_XX

REV.

J

SCALE@A1

DATE

ORIGINATOR

CHECKED

1:500

2019

JAH

SR

Studio 21, Monohaus | 143 Mare Street | London | E8 3FW

www.studioanyo.com | +44(0)20 8016 8665

© COPYRIGHT

The copyright in this drawing is vested in Studio Anyo and no license or assignment of any kind has been, or is, granted to any third party whether by provision of copies or originals or otherwise unless agreed in writing.

DO NOT SCALE FROM THIS DRAWING

The contractor shall check and verify all dimensions on site and report any discrepancies in writing to Studio Anyo before proceeding work.