




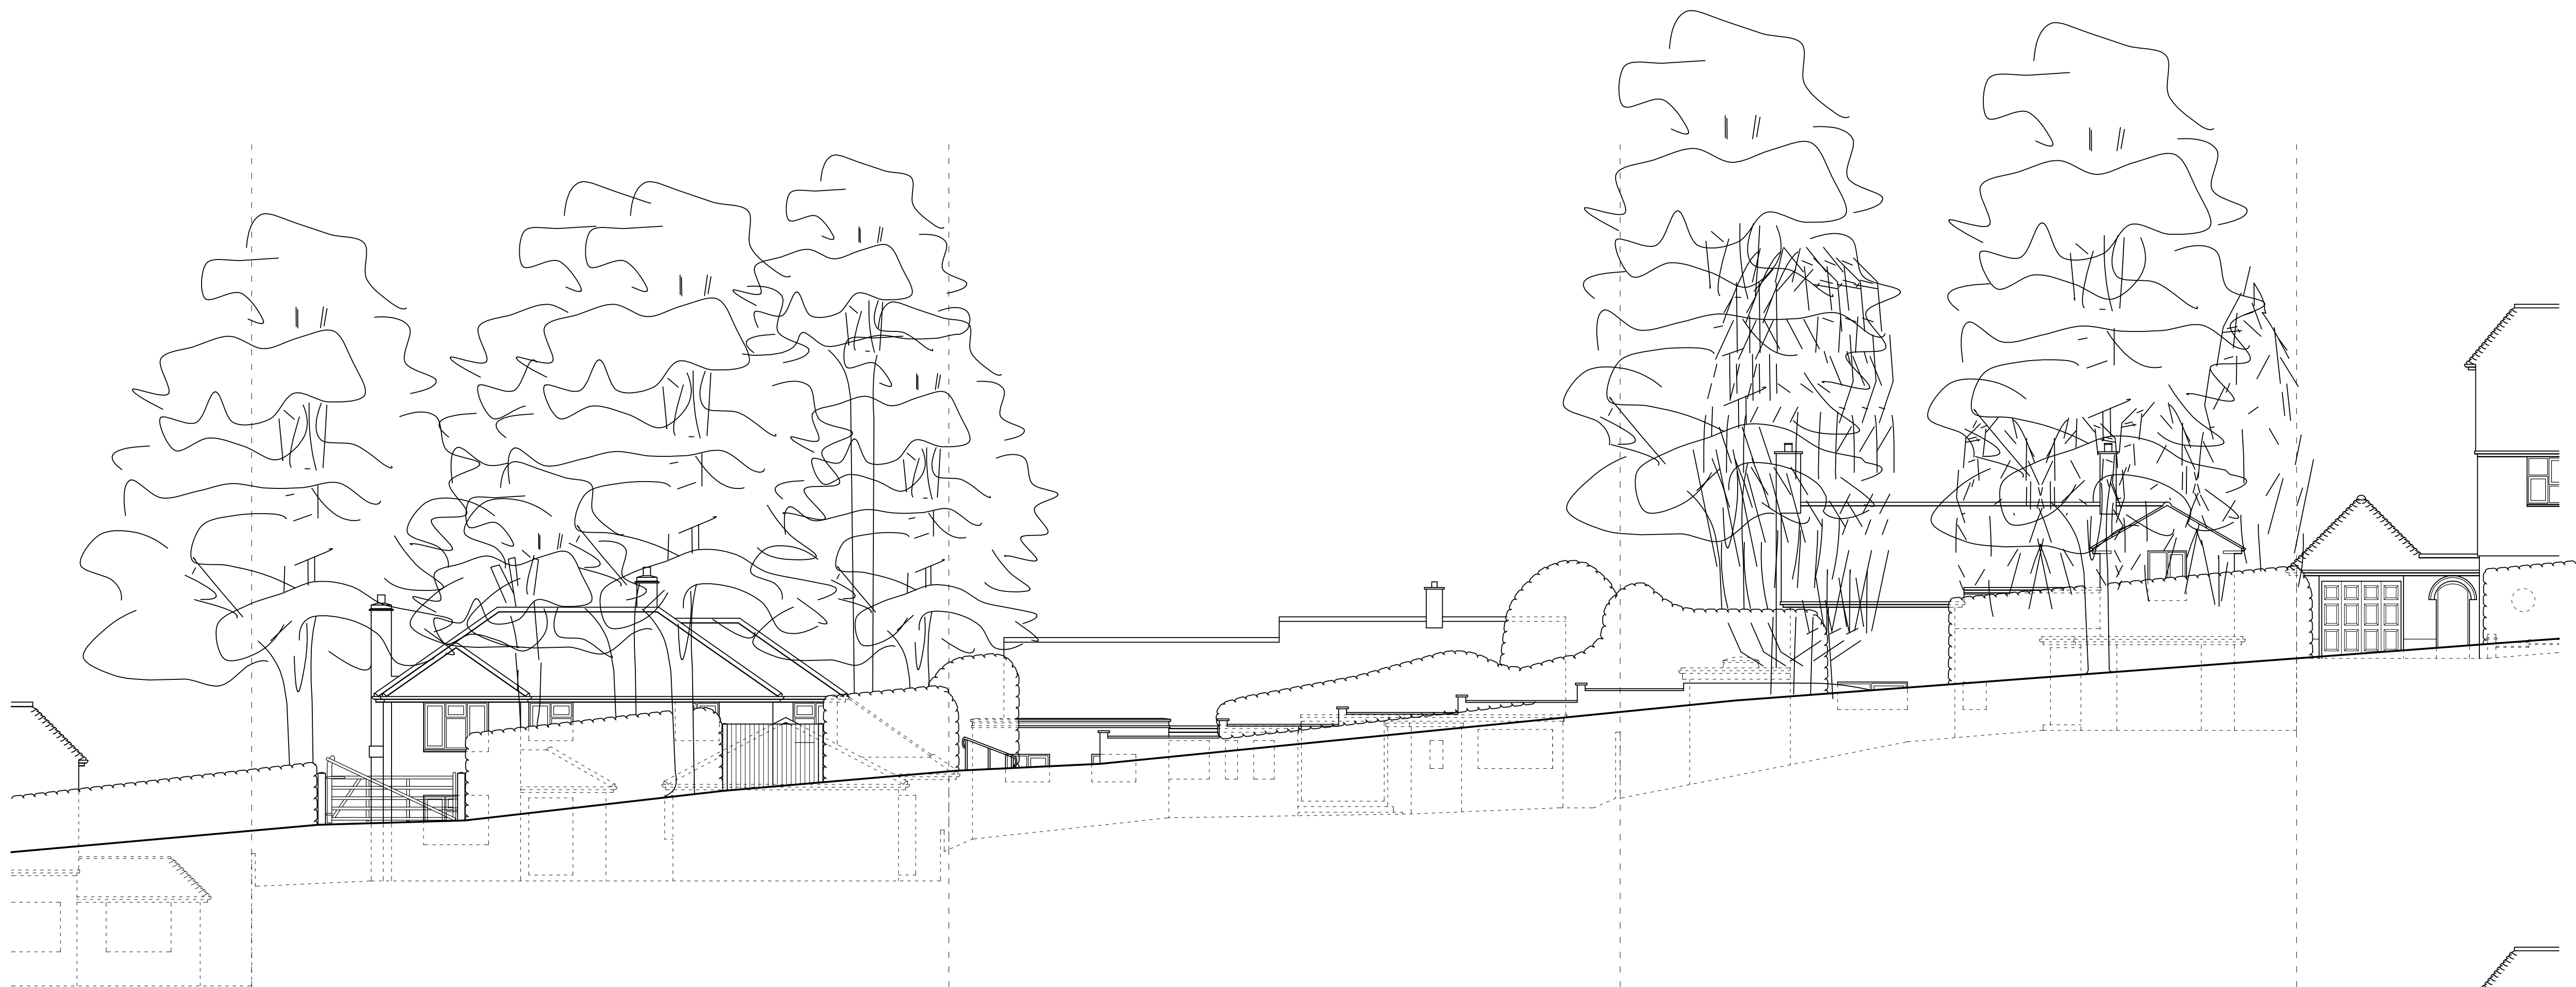

EXISTING STREETSCENE

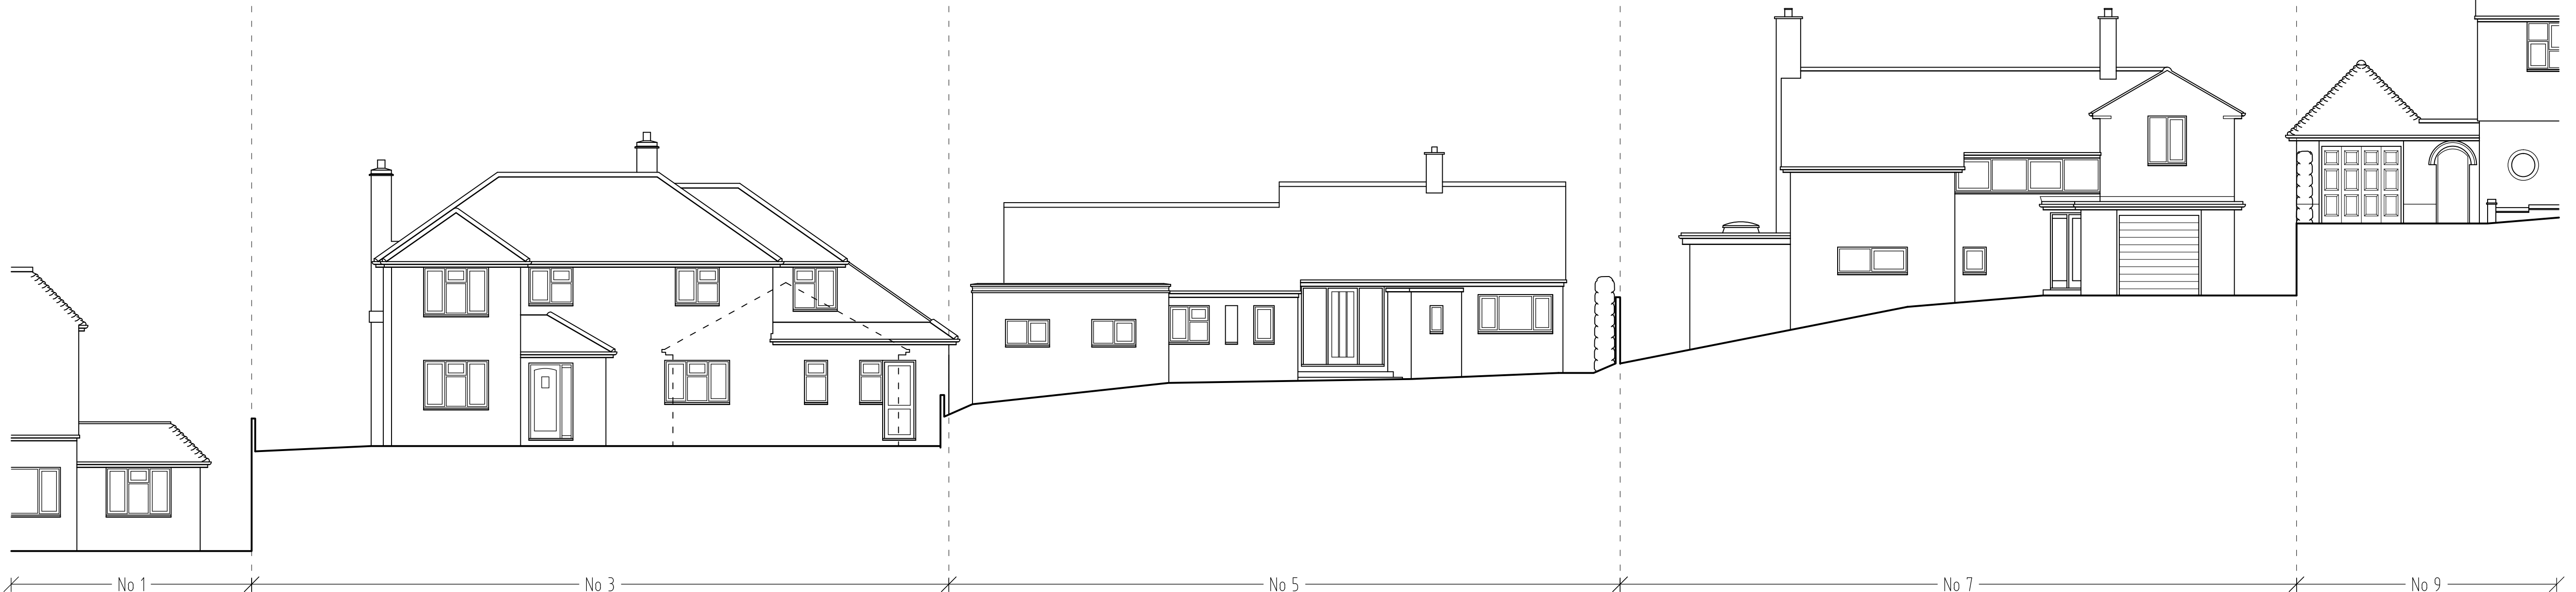

EXISTING STREETSCENE (REVEALED)

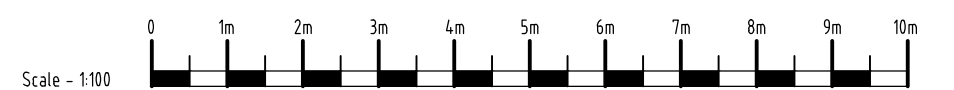



Unit 20 Pipers Industrial Estate
Pipers Lane
Thatcham
Berkshire
RG19 4NA
Phone: 0118 9884477
E-mail: mail@bdssurveyors.co.uk
Web: www.bdssurveyors.co.uk

Project
Replacement dwelling at
5 ST PETERS AVENUE
CAVERSHAM
READING

Drawing title
EXISTING STREETSCENES

Client Mr S MARIE	Scale 1:100
Drawing number & status 6716:18.5 PLANNING	Rev Date 08.08.18 Drawn by TCG

Revisions

Scale bar - each bar measures 10mm

Drawing Copyright© BDS Surveyors Ltd A1 594 x 841mm