
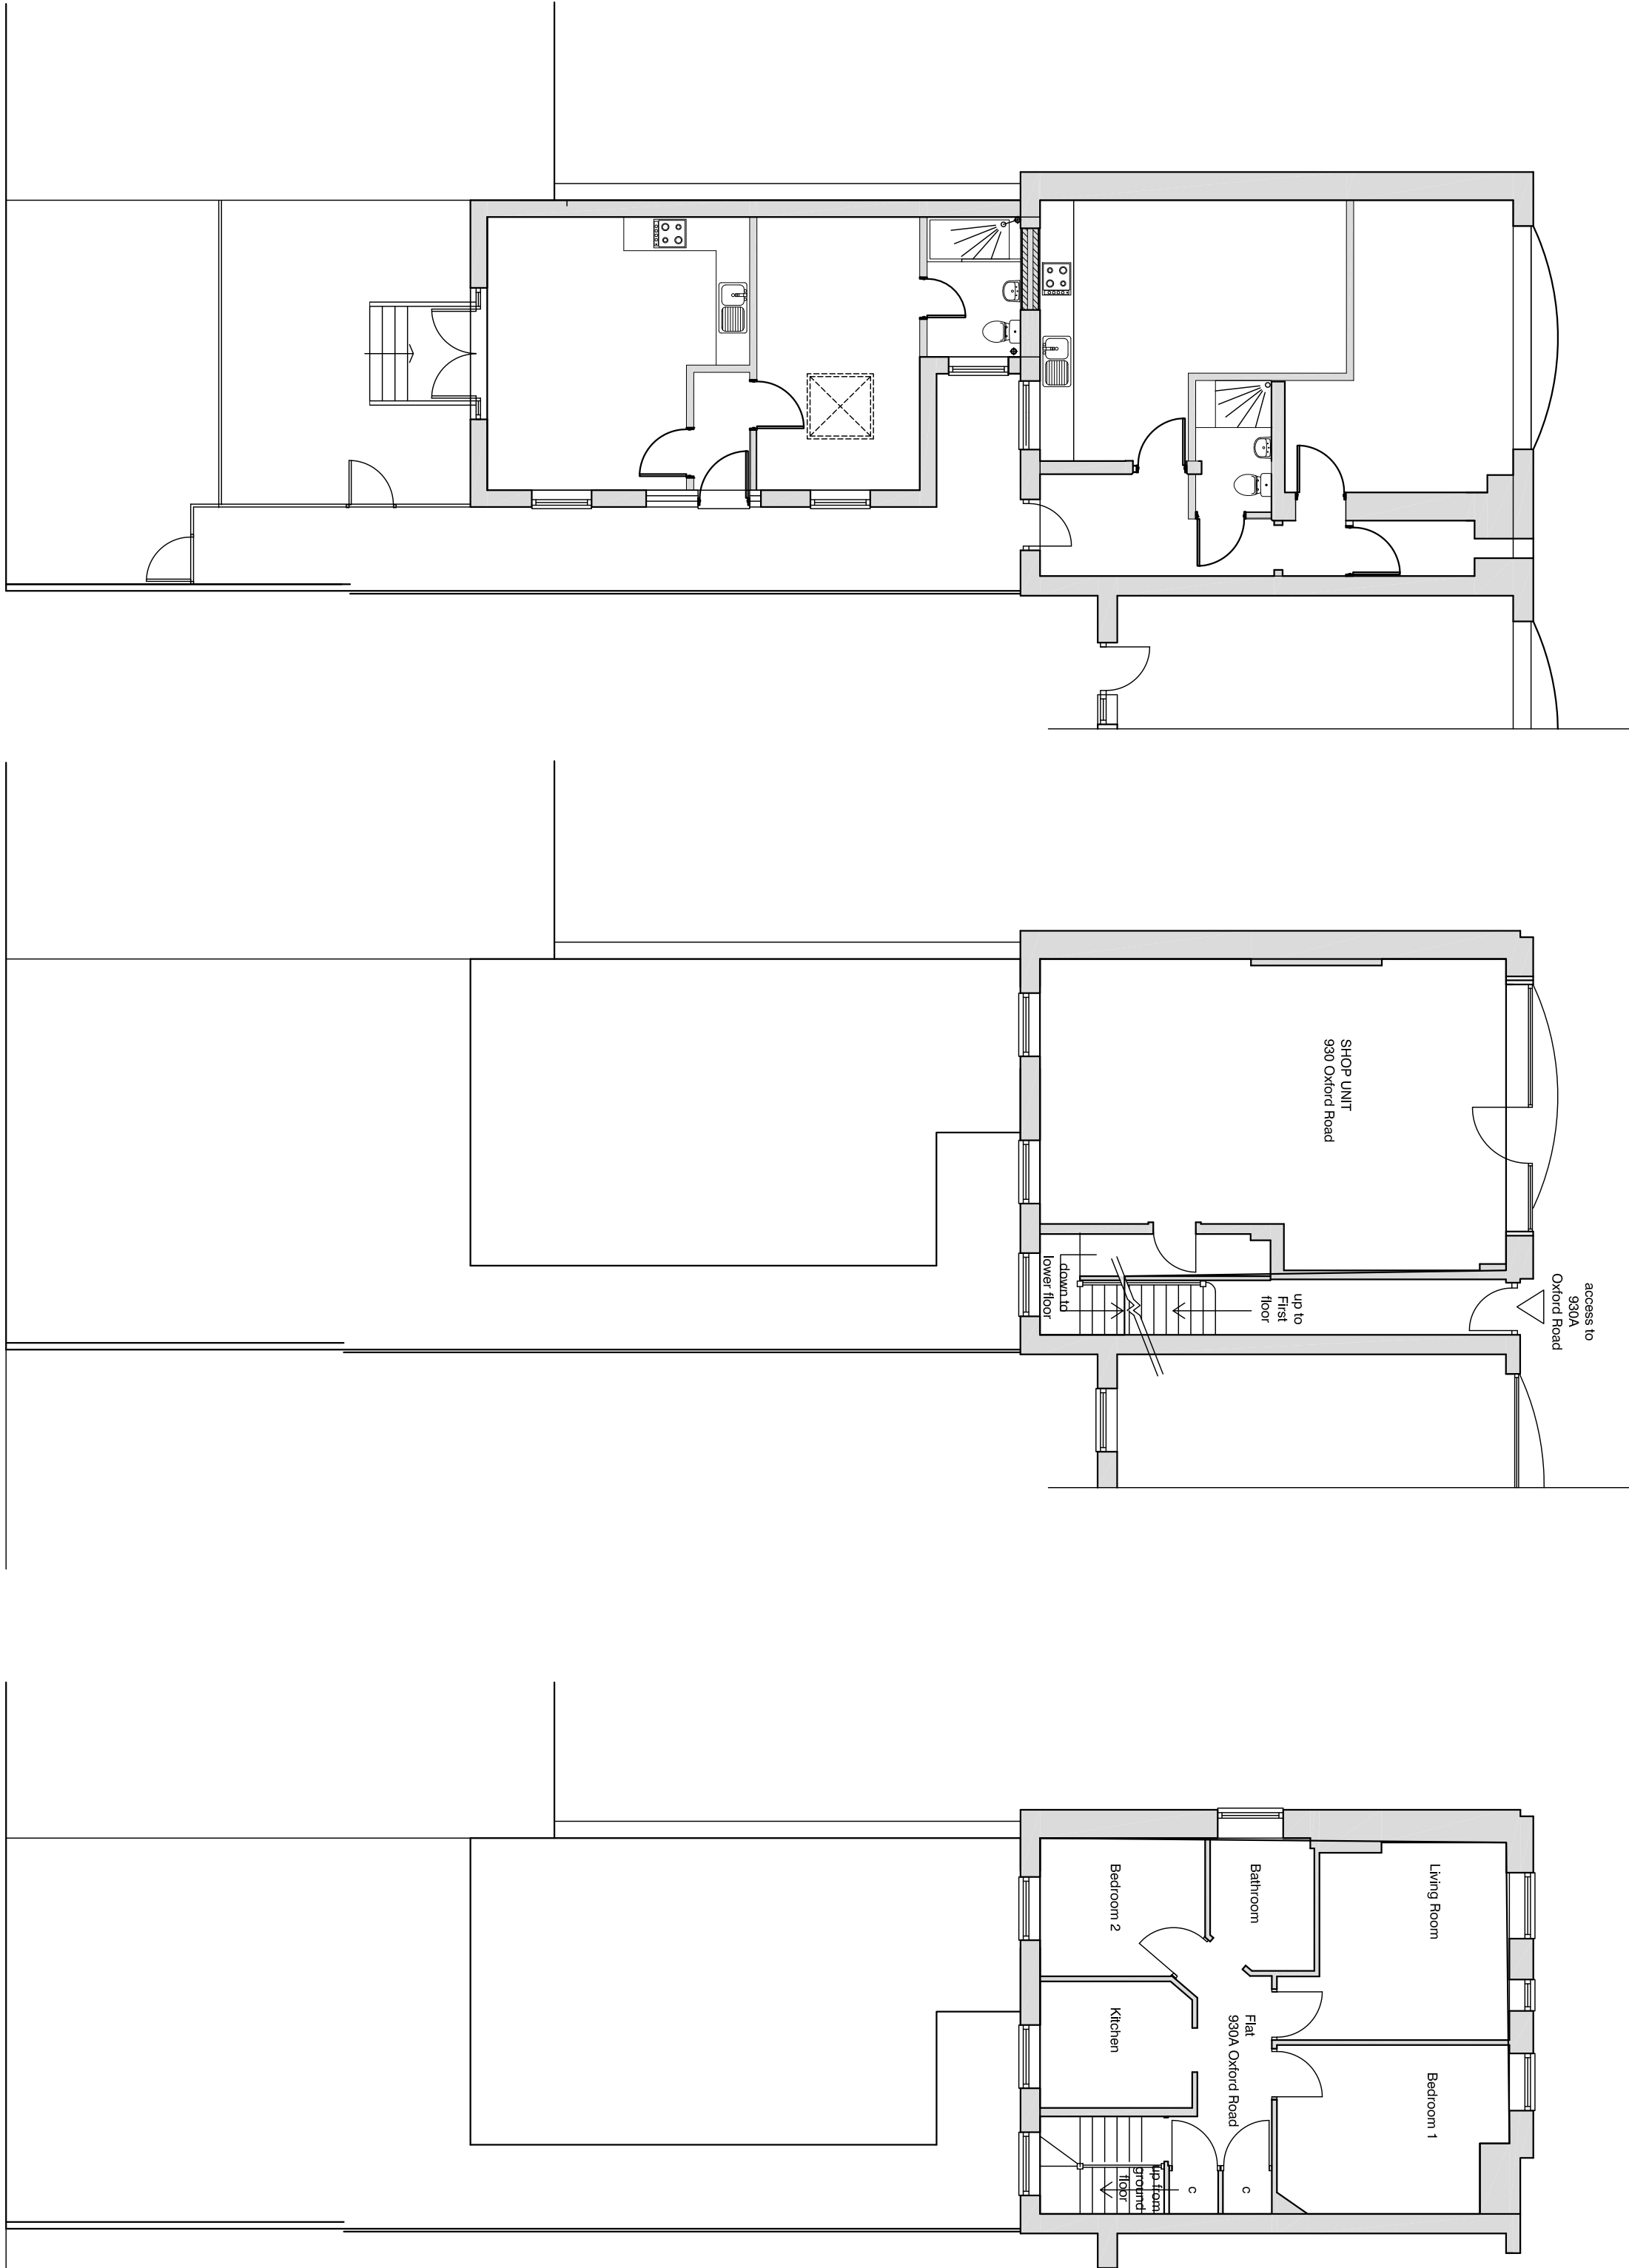


FRONT ELEVATION
from Oxford Road
EXISTING ELEVATIONS 1:100

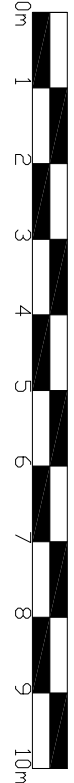

Lower Ground Floor Plan [garden level]
EXISTING 1:100

Ground Floor Plan [street level]

First Floor Plan

