


GENERAL NOTES

All rights reserved.

All drawings and written material appearing here, constitute original and unpublished work of the Architect and may not be duplicated, used or disclosed without written consent of the Architect.

Notes and material designations are typical for similar conditions unless otherwise indicated.

Do not scale from this drawing.

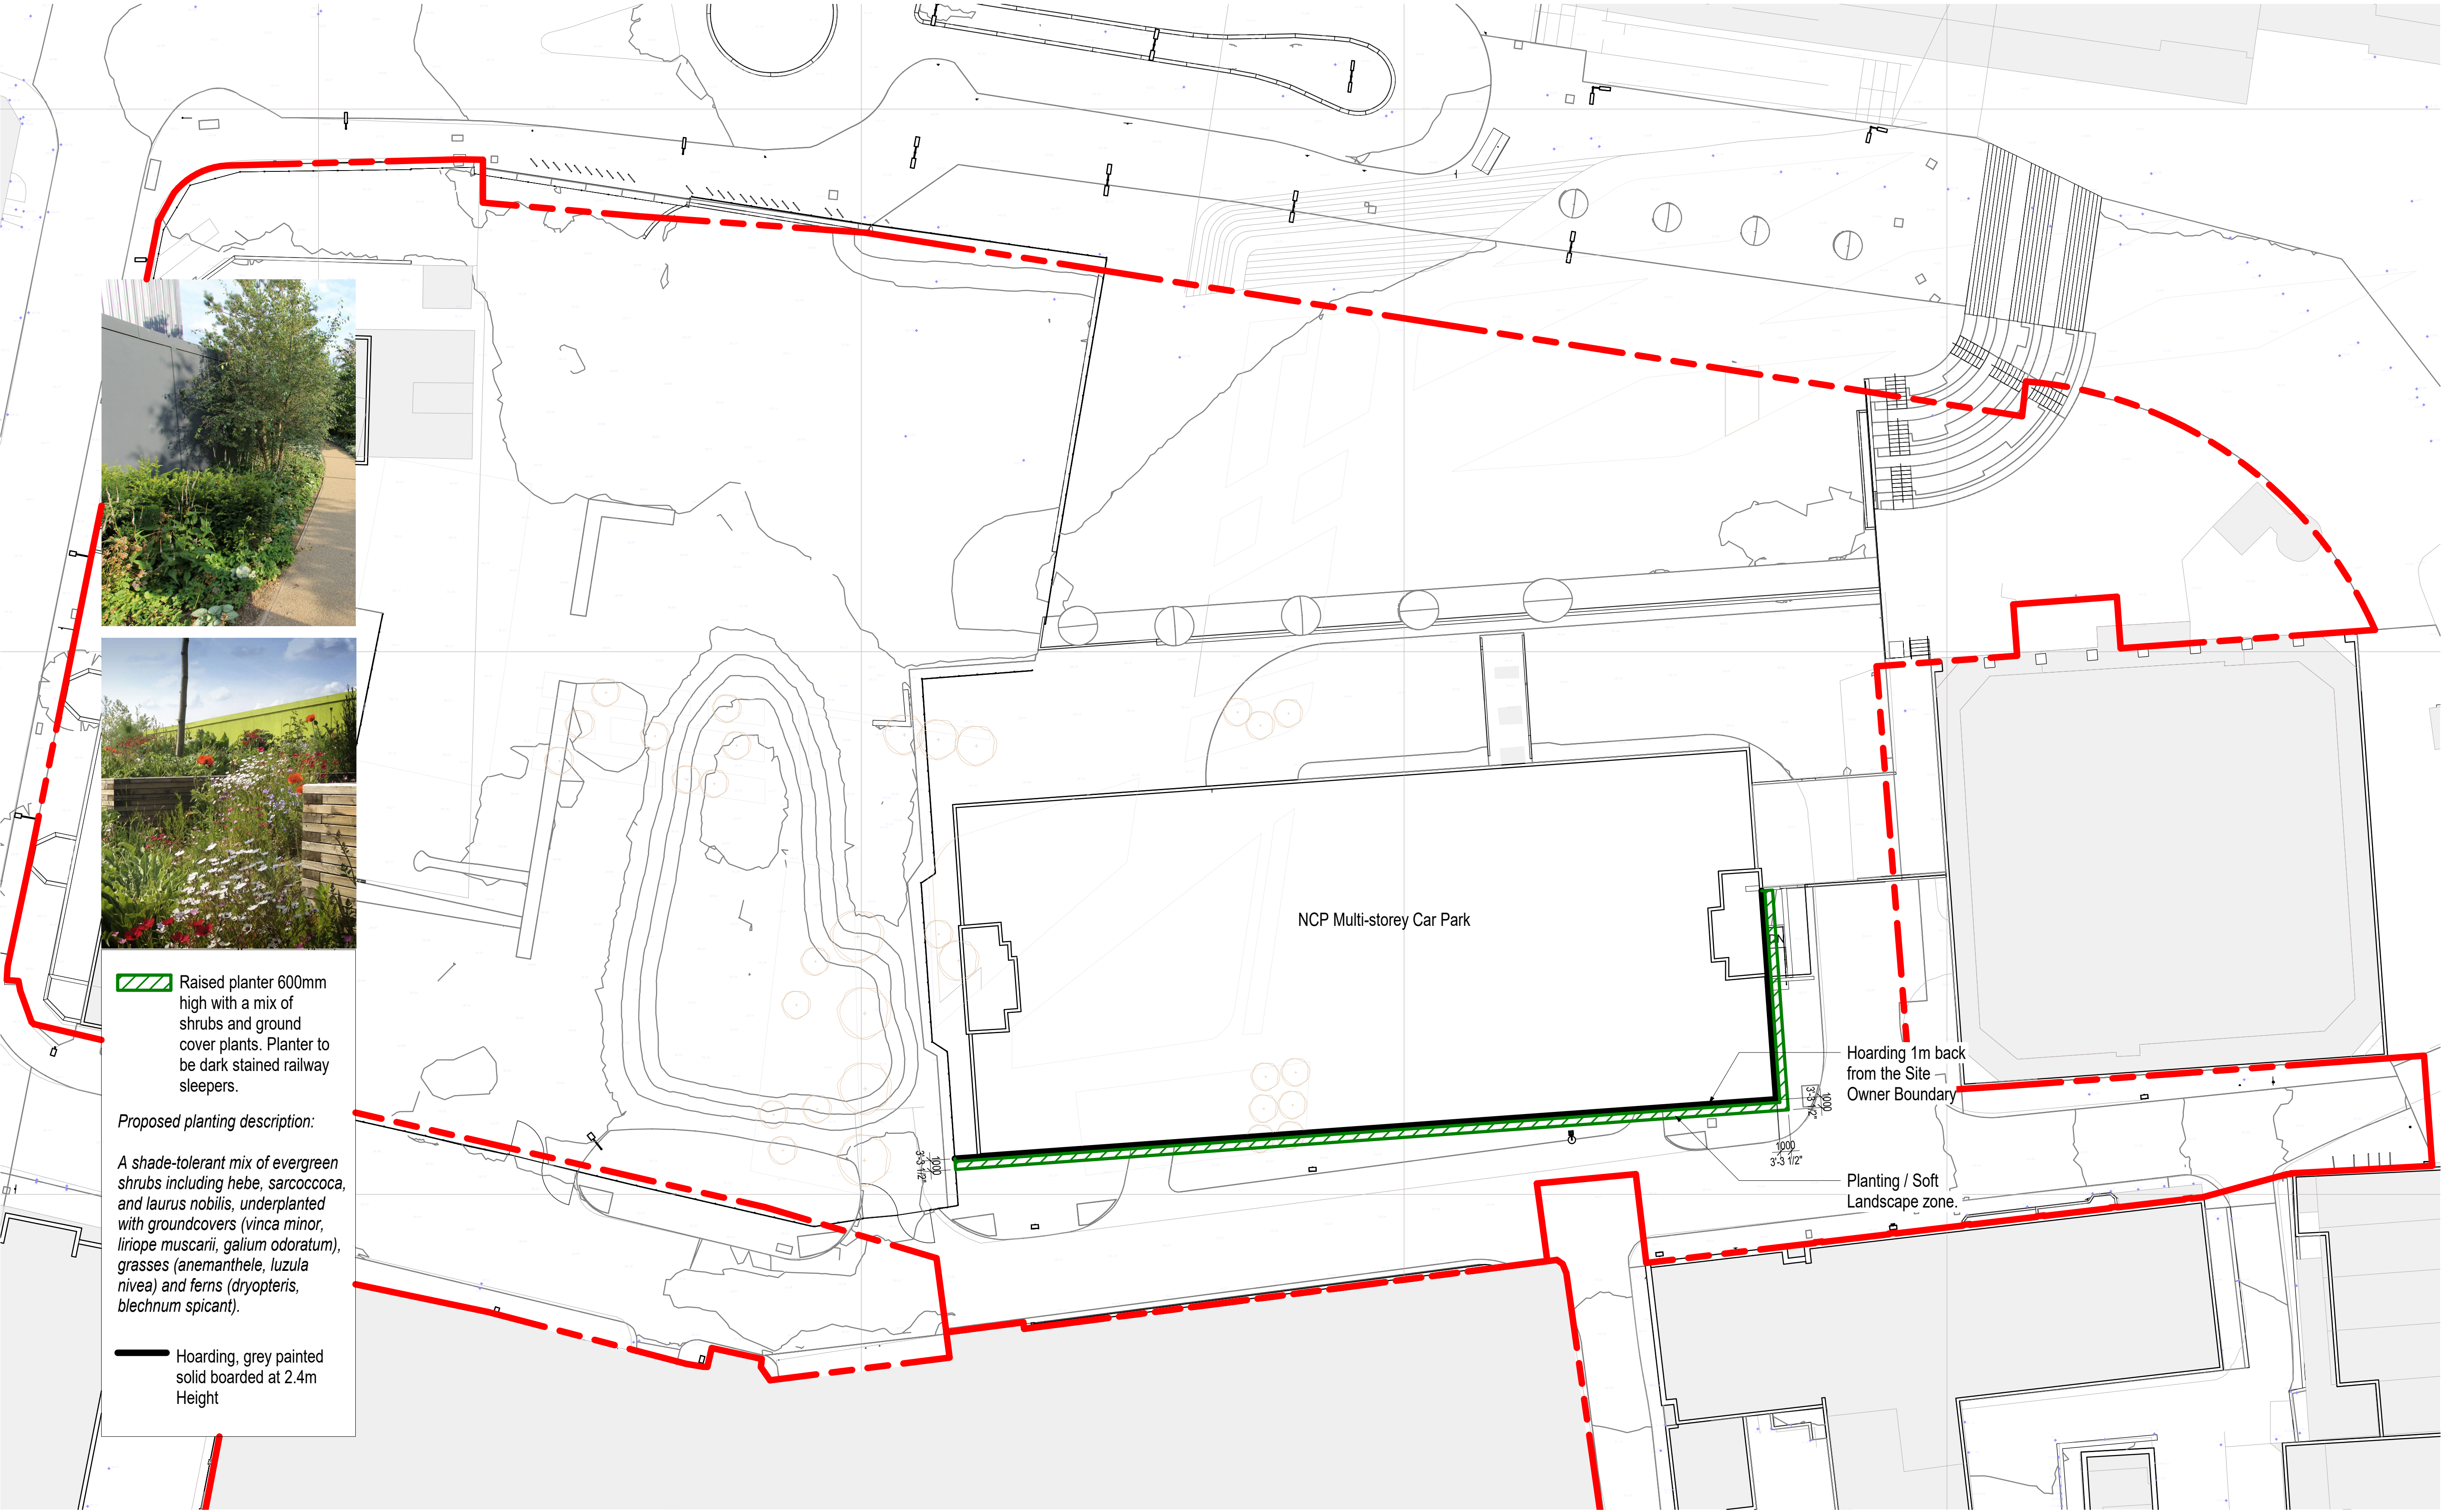

**Raised planter 600mm high with a mix of shrubs and ground cover plants. Planter to be dark stained railway sleepers.**

**Proposed planting description:**

*A shade-tolerant mix of evergreen shrubs including hebe, sarcococca, and laurus nobilis, underplanted with groundcovers (vinca minor, liriopie muscarii, galium odoratum), grasses (anemanthele, luzula nivea) and ferns (dryopteris, blechnum spicant).*

**Hoarding, grey painted solid boarded at 2.4m Height**

| REV No. | DATE      | DESCRIPTION            | DWN | CHK |
|---------|-----------|------------------------|-----|-----|
| 1       | 2019-0115 | Issued for Information |     |     |

KEY PLAN

PROJECT

**Station Hill, Reading**

CLIENT

**Lincoln MGT**

**CALLISONRTKL**  
A DESIGN CONSULTANCY OF ARCADIS

CALLISONRTKL  
25 Farringdon Street, 10th Floor  
London EC4A 4AB  
T: +44(0)20 7306 0404

SHEET IDENTIFICATION

TITLE

**Hoarding Set Out for Carpark Demolition**

STATUS

**PLANNING**

PROJECT NUMBER: **050-170073**  
DATE DRAWN: **01/15/19**  
SCALE @ A1: **1:300**  
DRAWN BY: **Author**  
CHECKED BY: **Checker**

| PROJECT                         | ORIGINATOR     | ZONE     | LEVEL | TYPE |
|---------------------------------|----------------|----------|-------|------|
| <b>SHR - CRL - NB - RF - DR</b> |                |          |       |      |
| ROLE                            | NUMBER         | REVISION |       |      |
| <b>P</b>                        | <b>100-010</b> | <b>1</b> |       |      |