


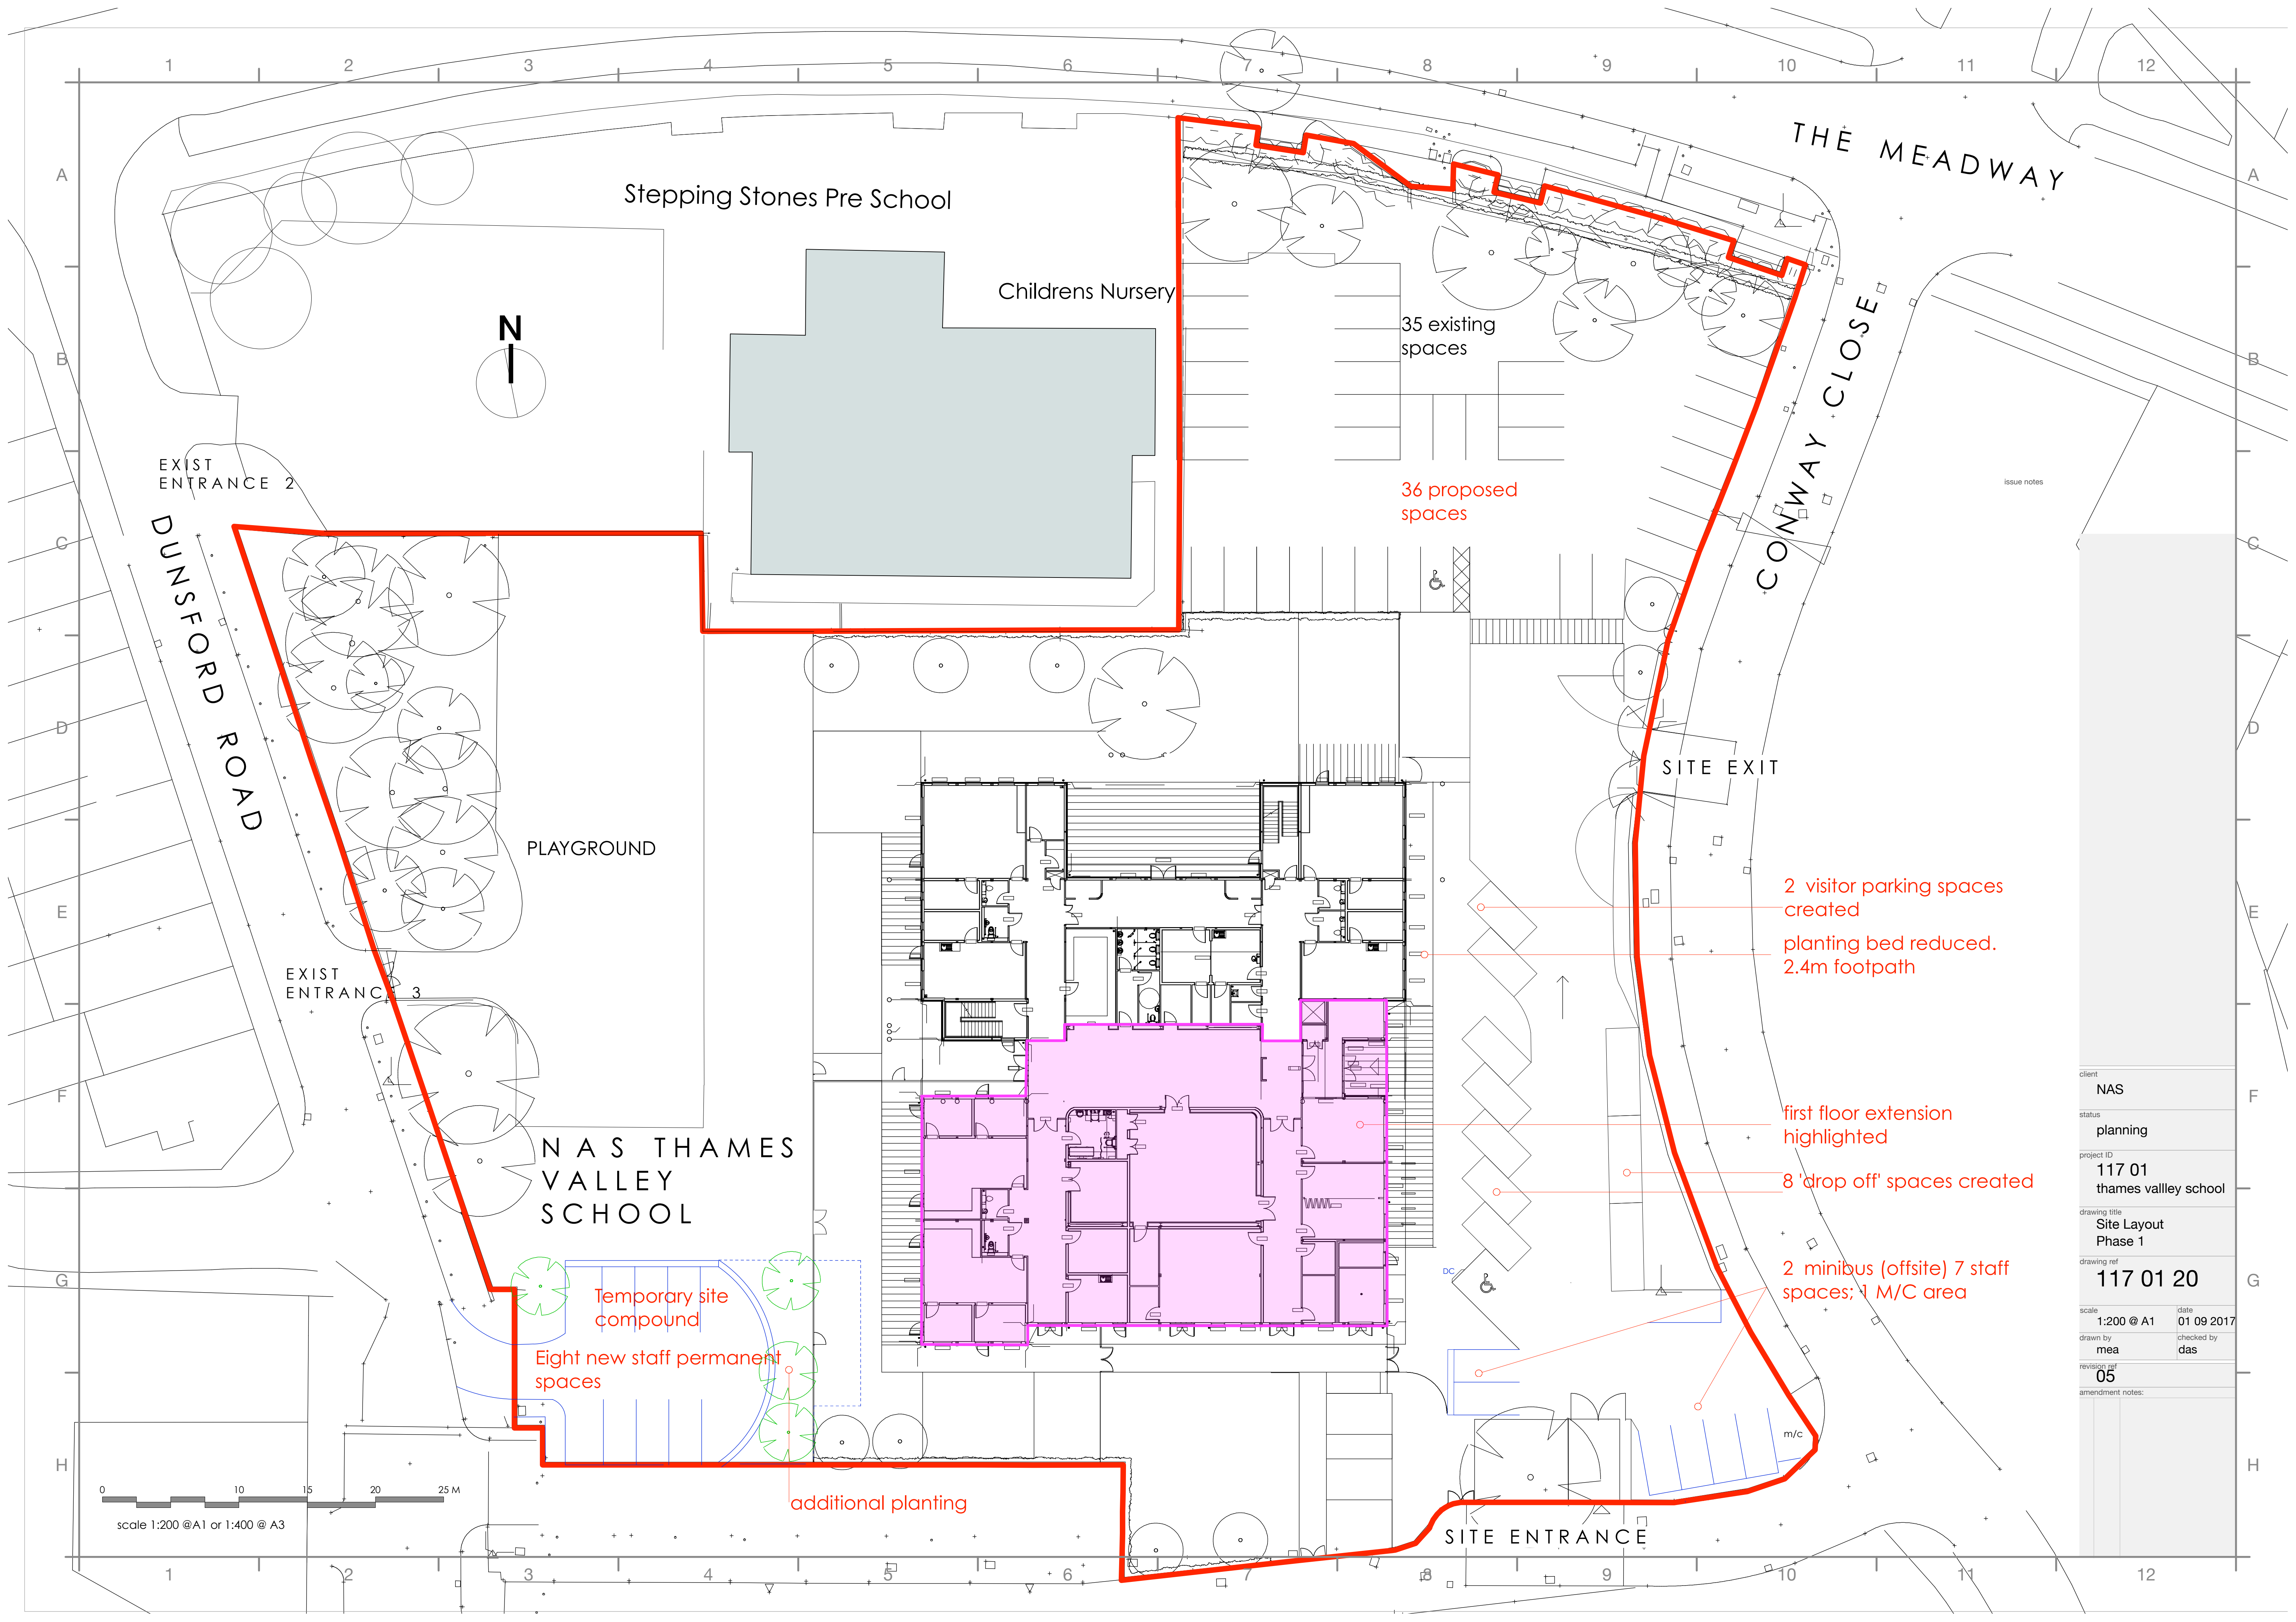

issue notes

|                  |                                |
|------------------|--------------------------------|
| client           | NAS                            |
| status           | planning                       |
| project ID       | 117 01<br>thames valley school |
| drawing title    | Site Layout<br>Phase 1         |
| drawing ref      | 117 01 20                      |
| scale            | 1:200 @ A1                     |
| date             | 01 09 2017                     |
| drawn by         | mea                            |
| checked by       | das                            |
| revision ref     | 05                             |
| amendment notes: |                                |