


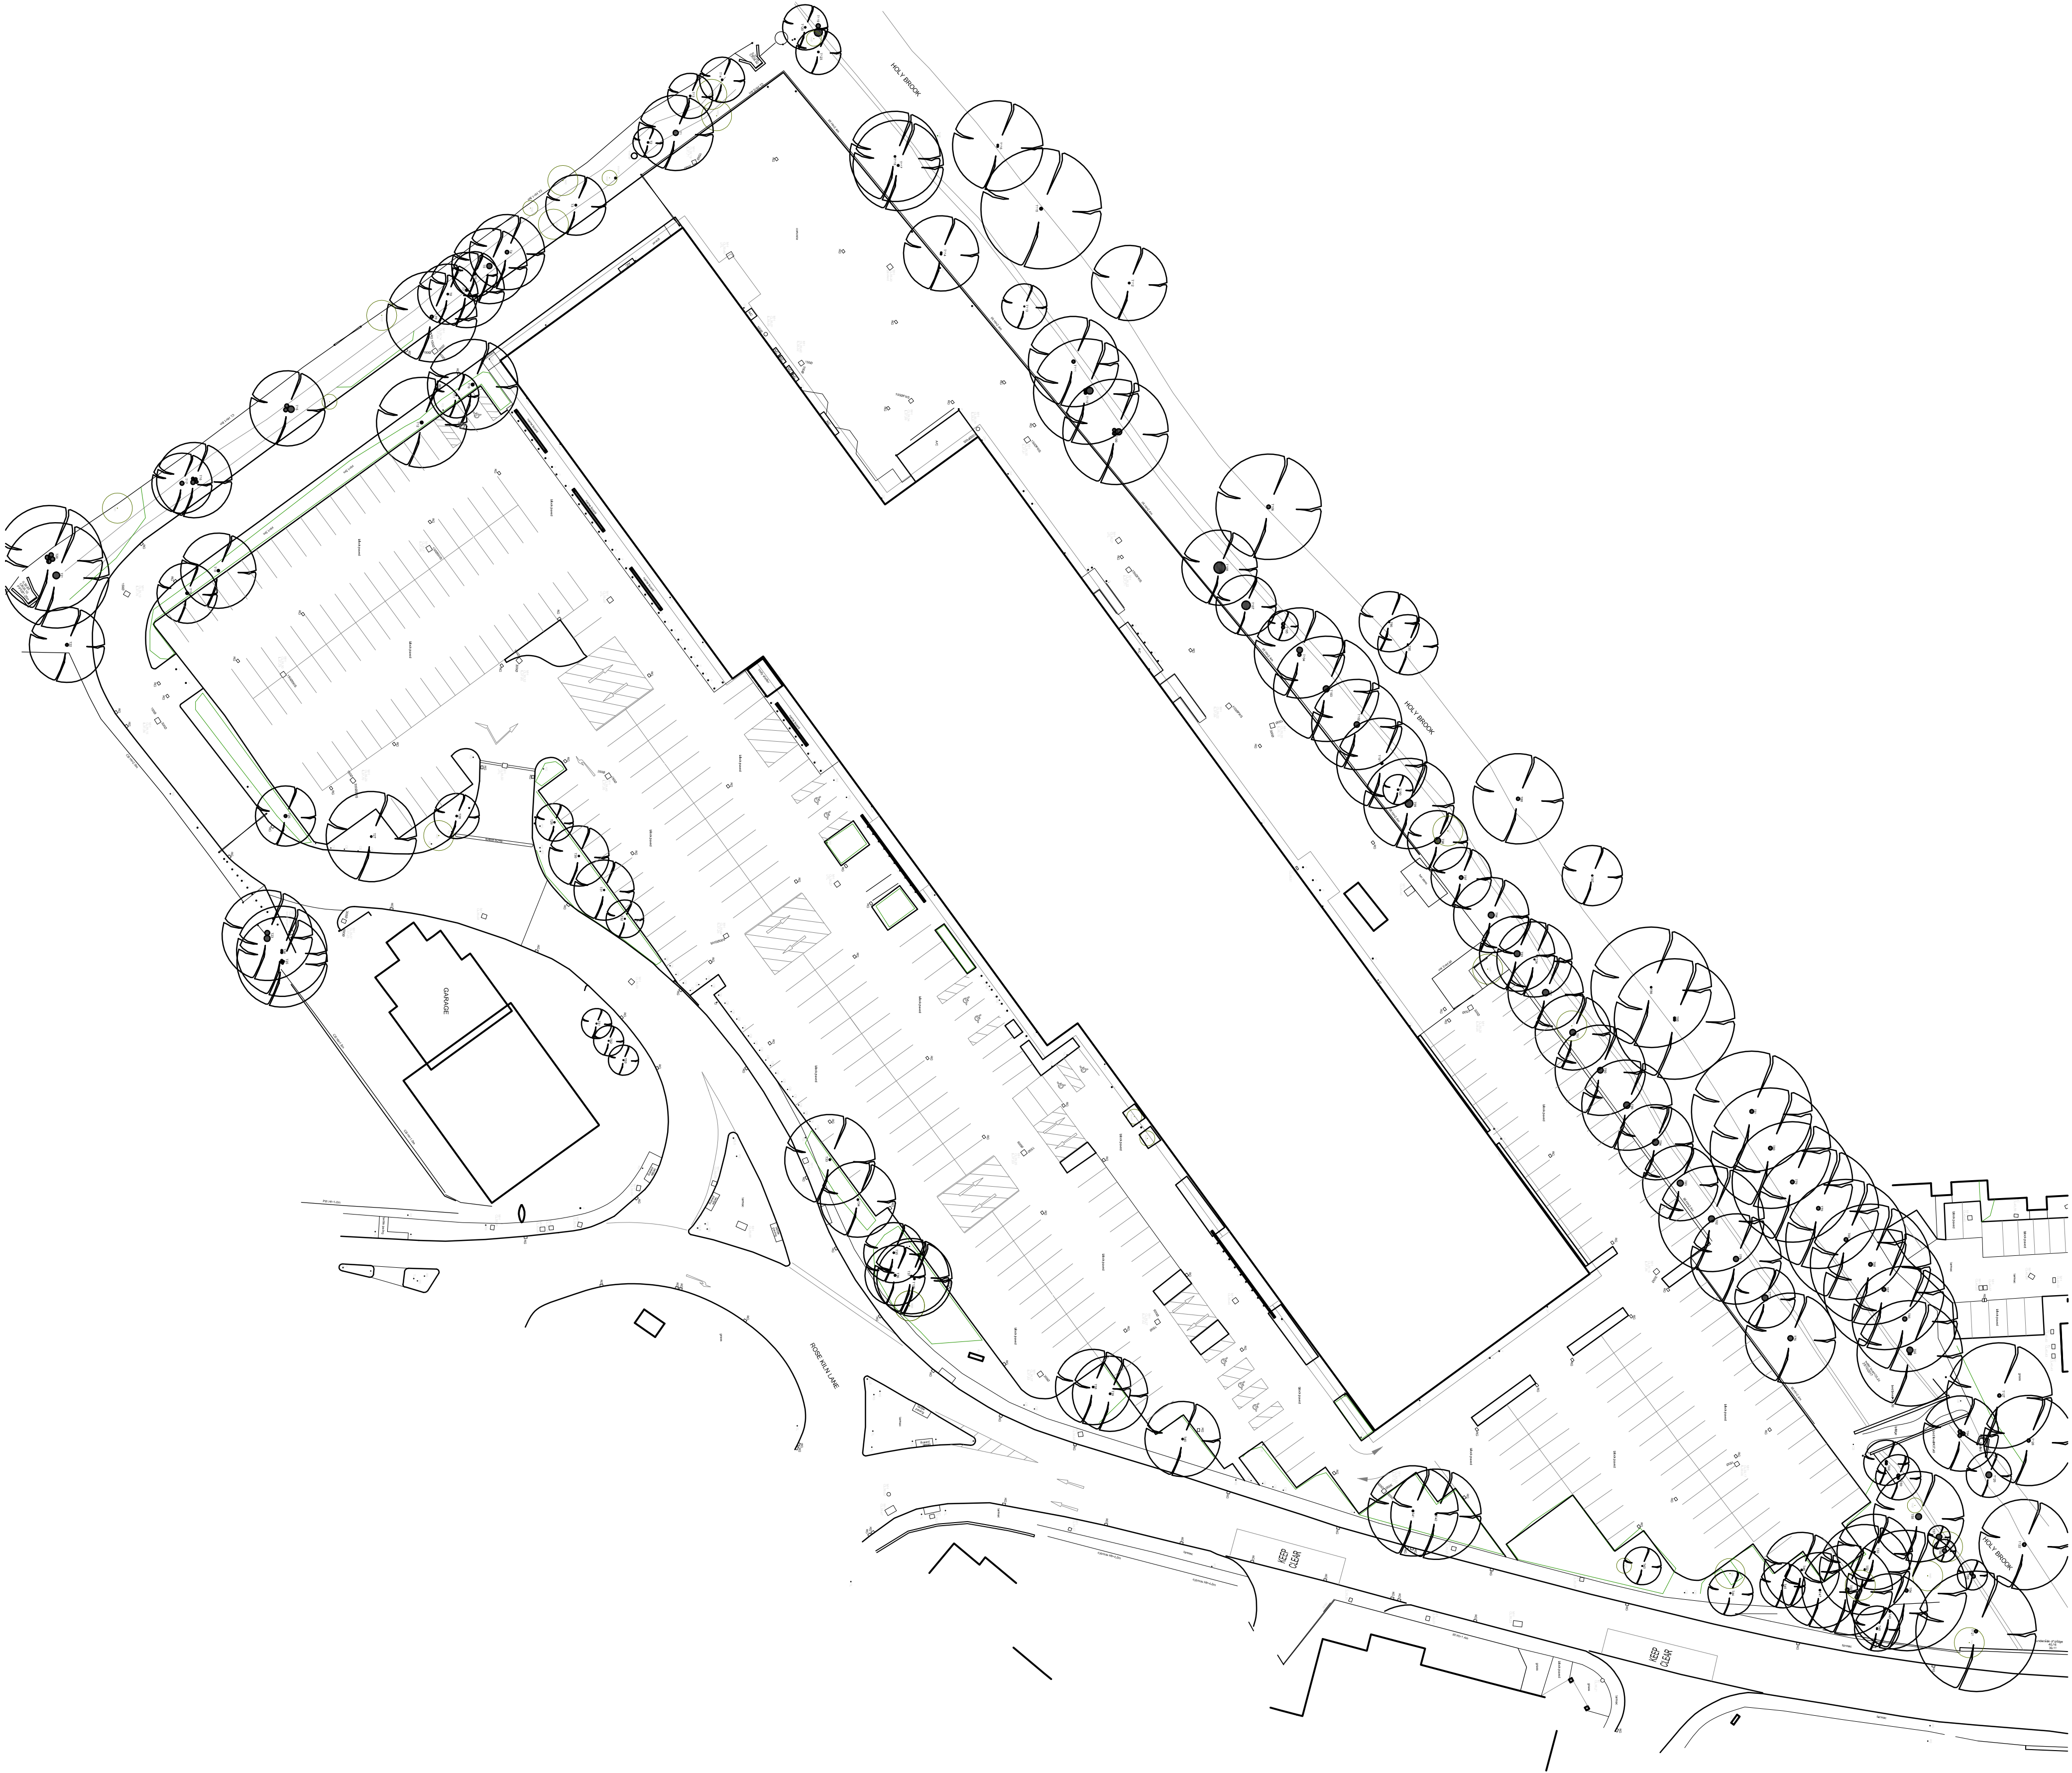

Consultant

SURVEYED BY
groundsurveys ltd

land & engineering surveys

The Old Forge
Unit 1, Padlocks Yard
Pearson Road
Sonning on Thames
Berkshire
RG4 6JH
t. 01628 485300
e. office@groundsurveys.com
www.groundsurveys.com

© This drawing is the copyright of SORBON ESTATES
All dimensions and levels must be checked on site and verified
prior to construction

Notes

Rev	Description	Date

Project

READING LINK RETAIL PARK

Drawing Title

EXISTING TOPO

SORBON
ESTATES

Sorbon, Aylesbury End, Beaconsfield,
Buckinghamshire, HP9 1LW
Tel: 01494 671331
Fax: 01494 676417
DX 34507 Beaconsfield

Drawn By: Date: 02.07.2018

Scale: 1/500 A1

Drawing No. RLRPR_TOPO_001 Revision