



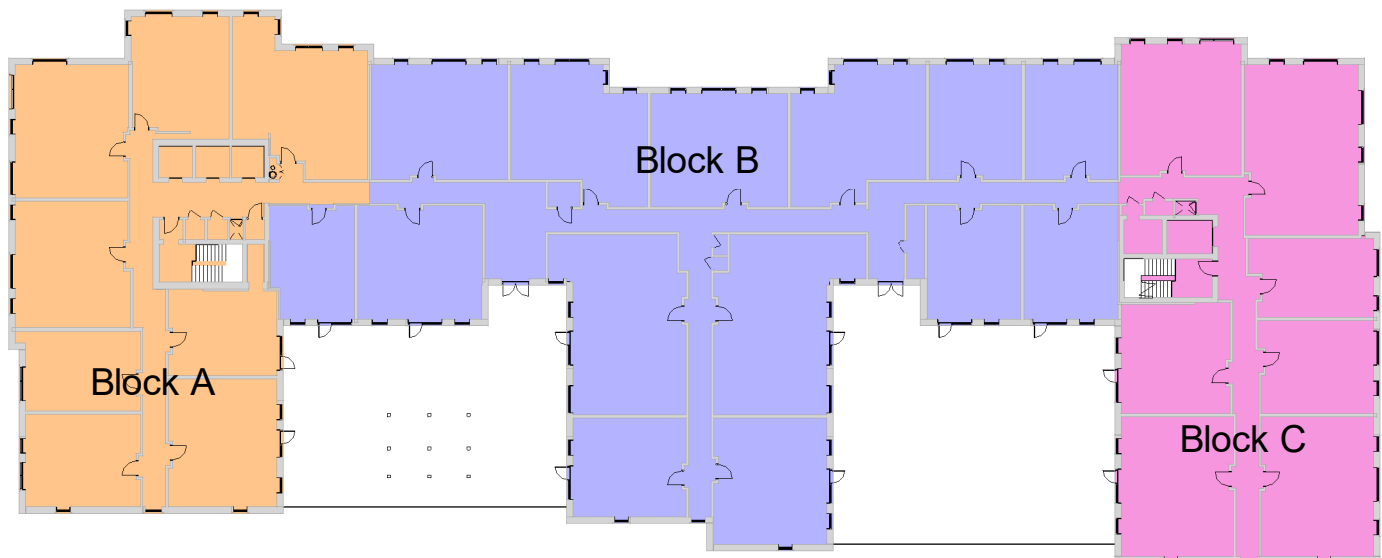

② Key Plan
1: 500

Schema 1 Legend

- Block A
- Block B
- Block C

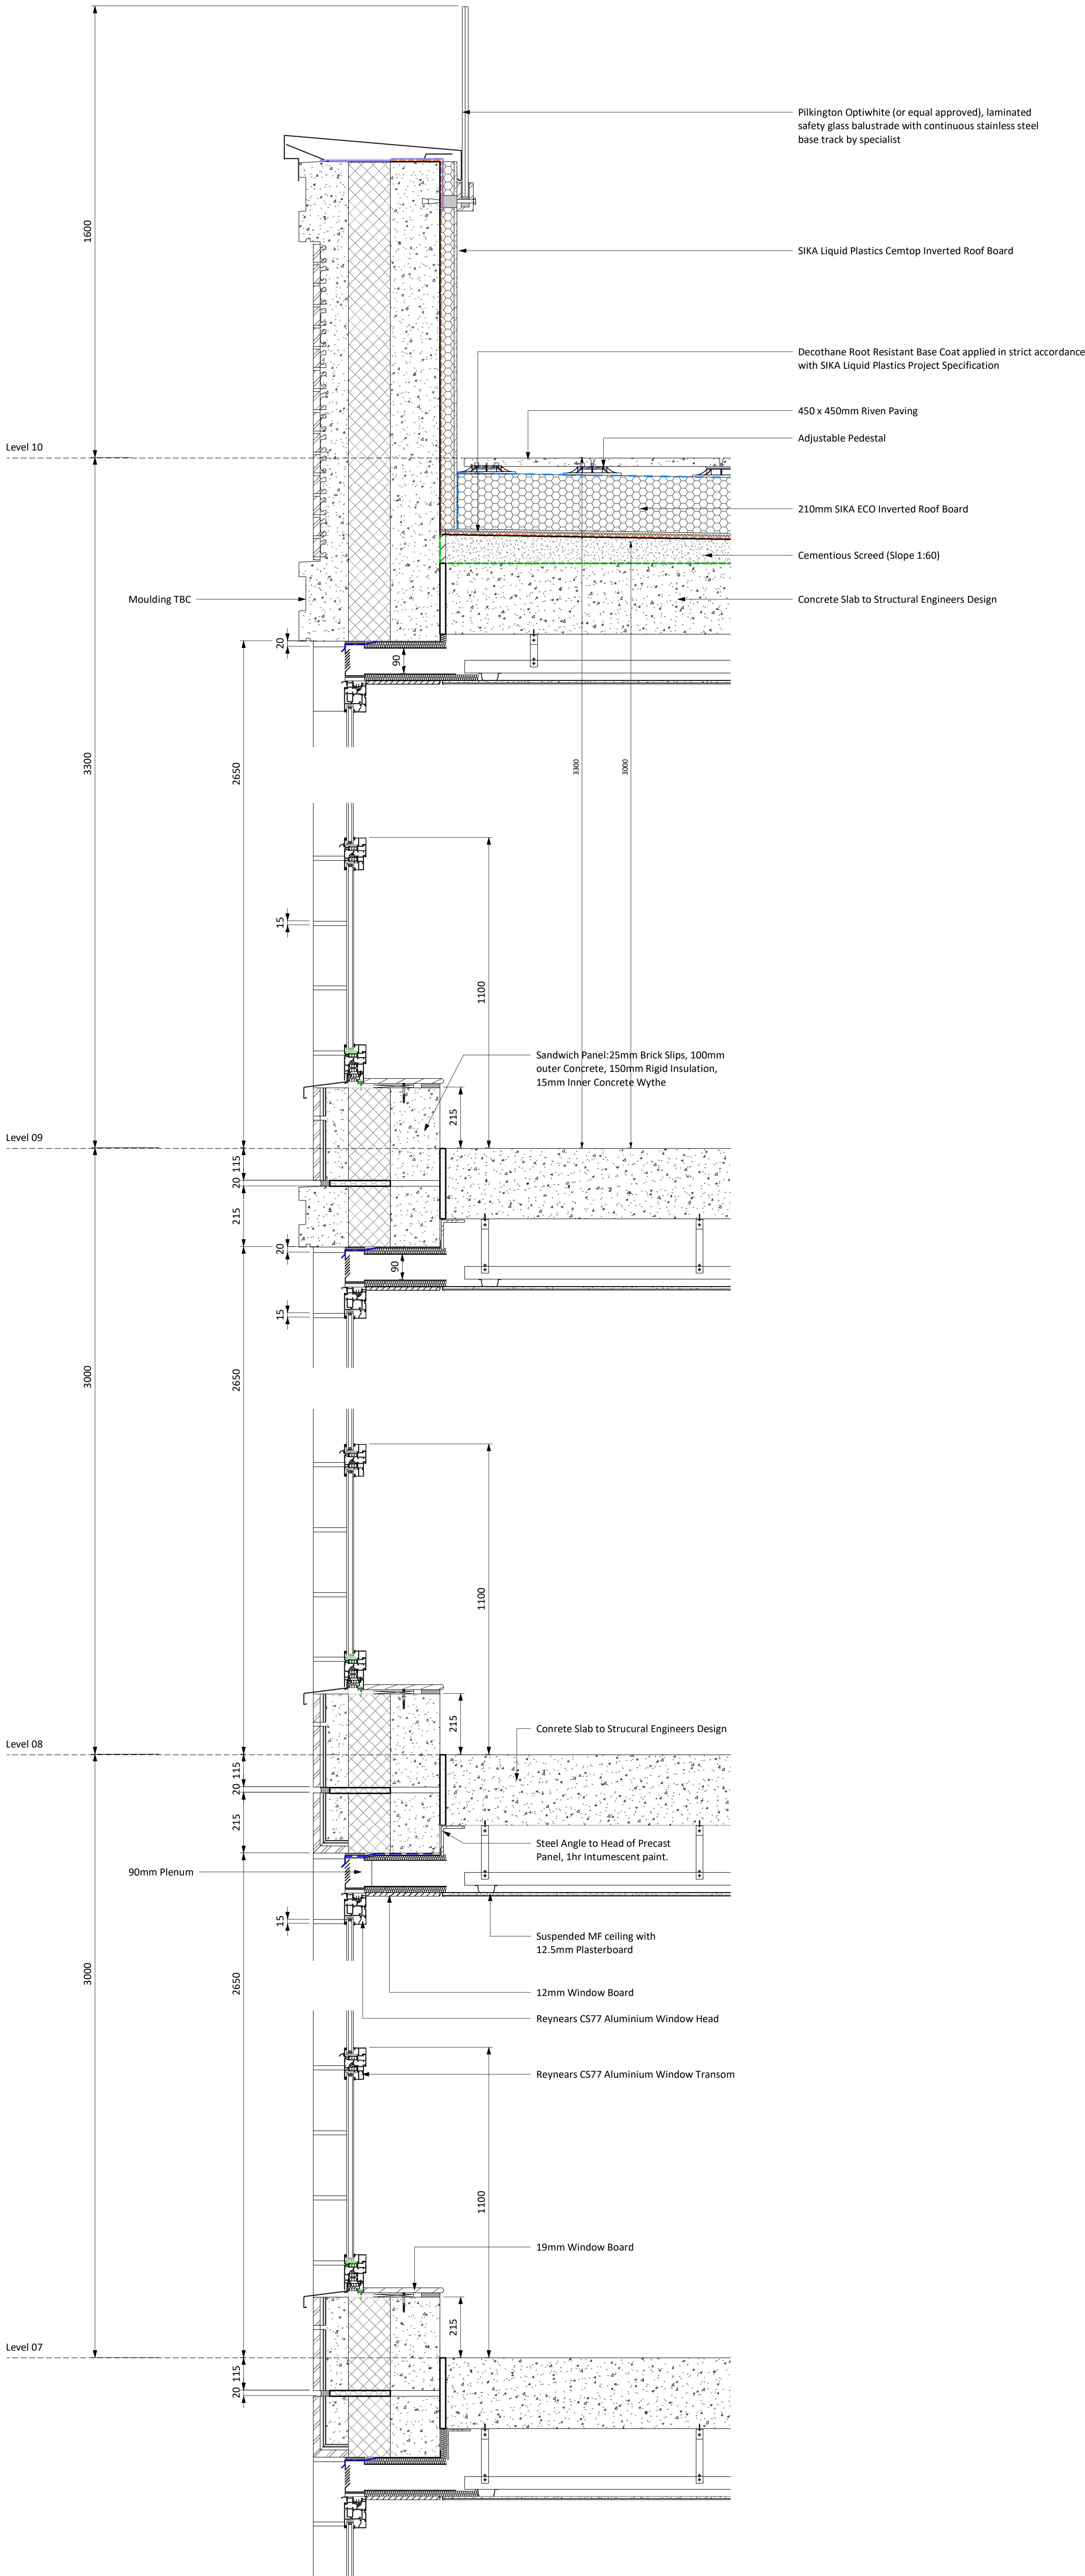

① Middle Block Levles 07 to 10
1: 10

P11 MR NK 04/03/18 First Issue

REV	CHK	BY	DATE	DESCRIPTION	REVISD BY
					NK
					MR
ORIGINATOR NO					151638

CONSULTANT
STRIDE TREGLOWN
www.stride-treglow.com © Stride Treglow Limited 2015
PROJECT
Thames Quarter
Reading

DRAWING TITLE
Block B Facade Details

SUPABURY STATUS S1 :SUITABLE FOR CO-ORDINATION	SCALE As indicated @ A0
PROJECT ORIGINATOR ZONE LEVEL TYPE CLASSIFICATION NUMBER 151638-STL-XX-ZZ-DR-A-2510-61X31	REVISION Pr1