


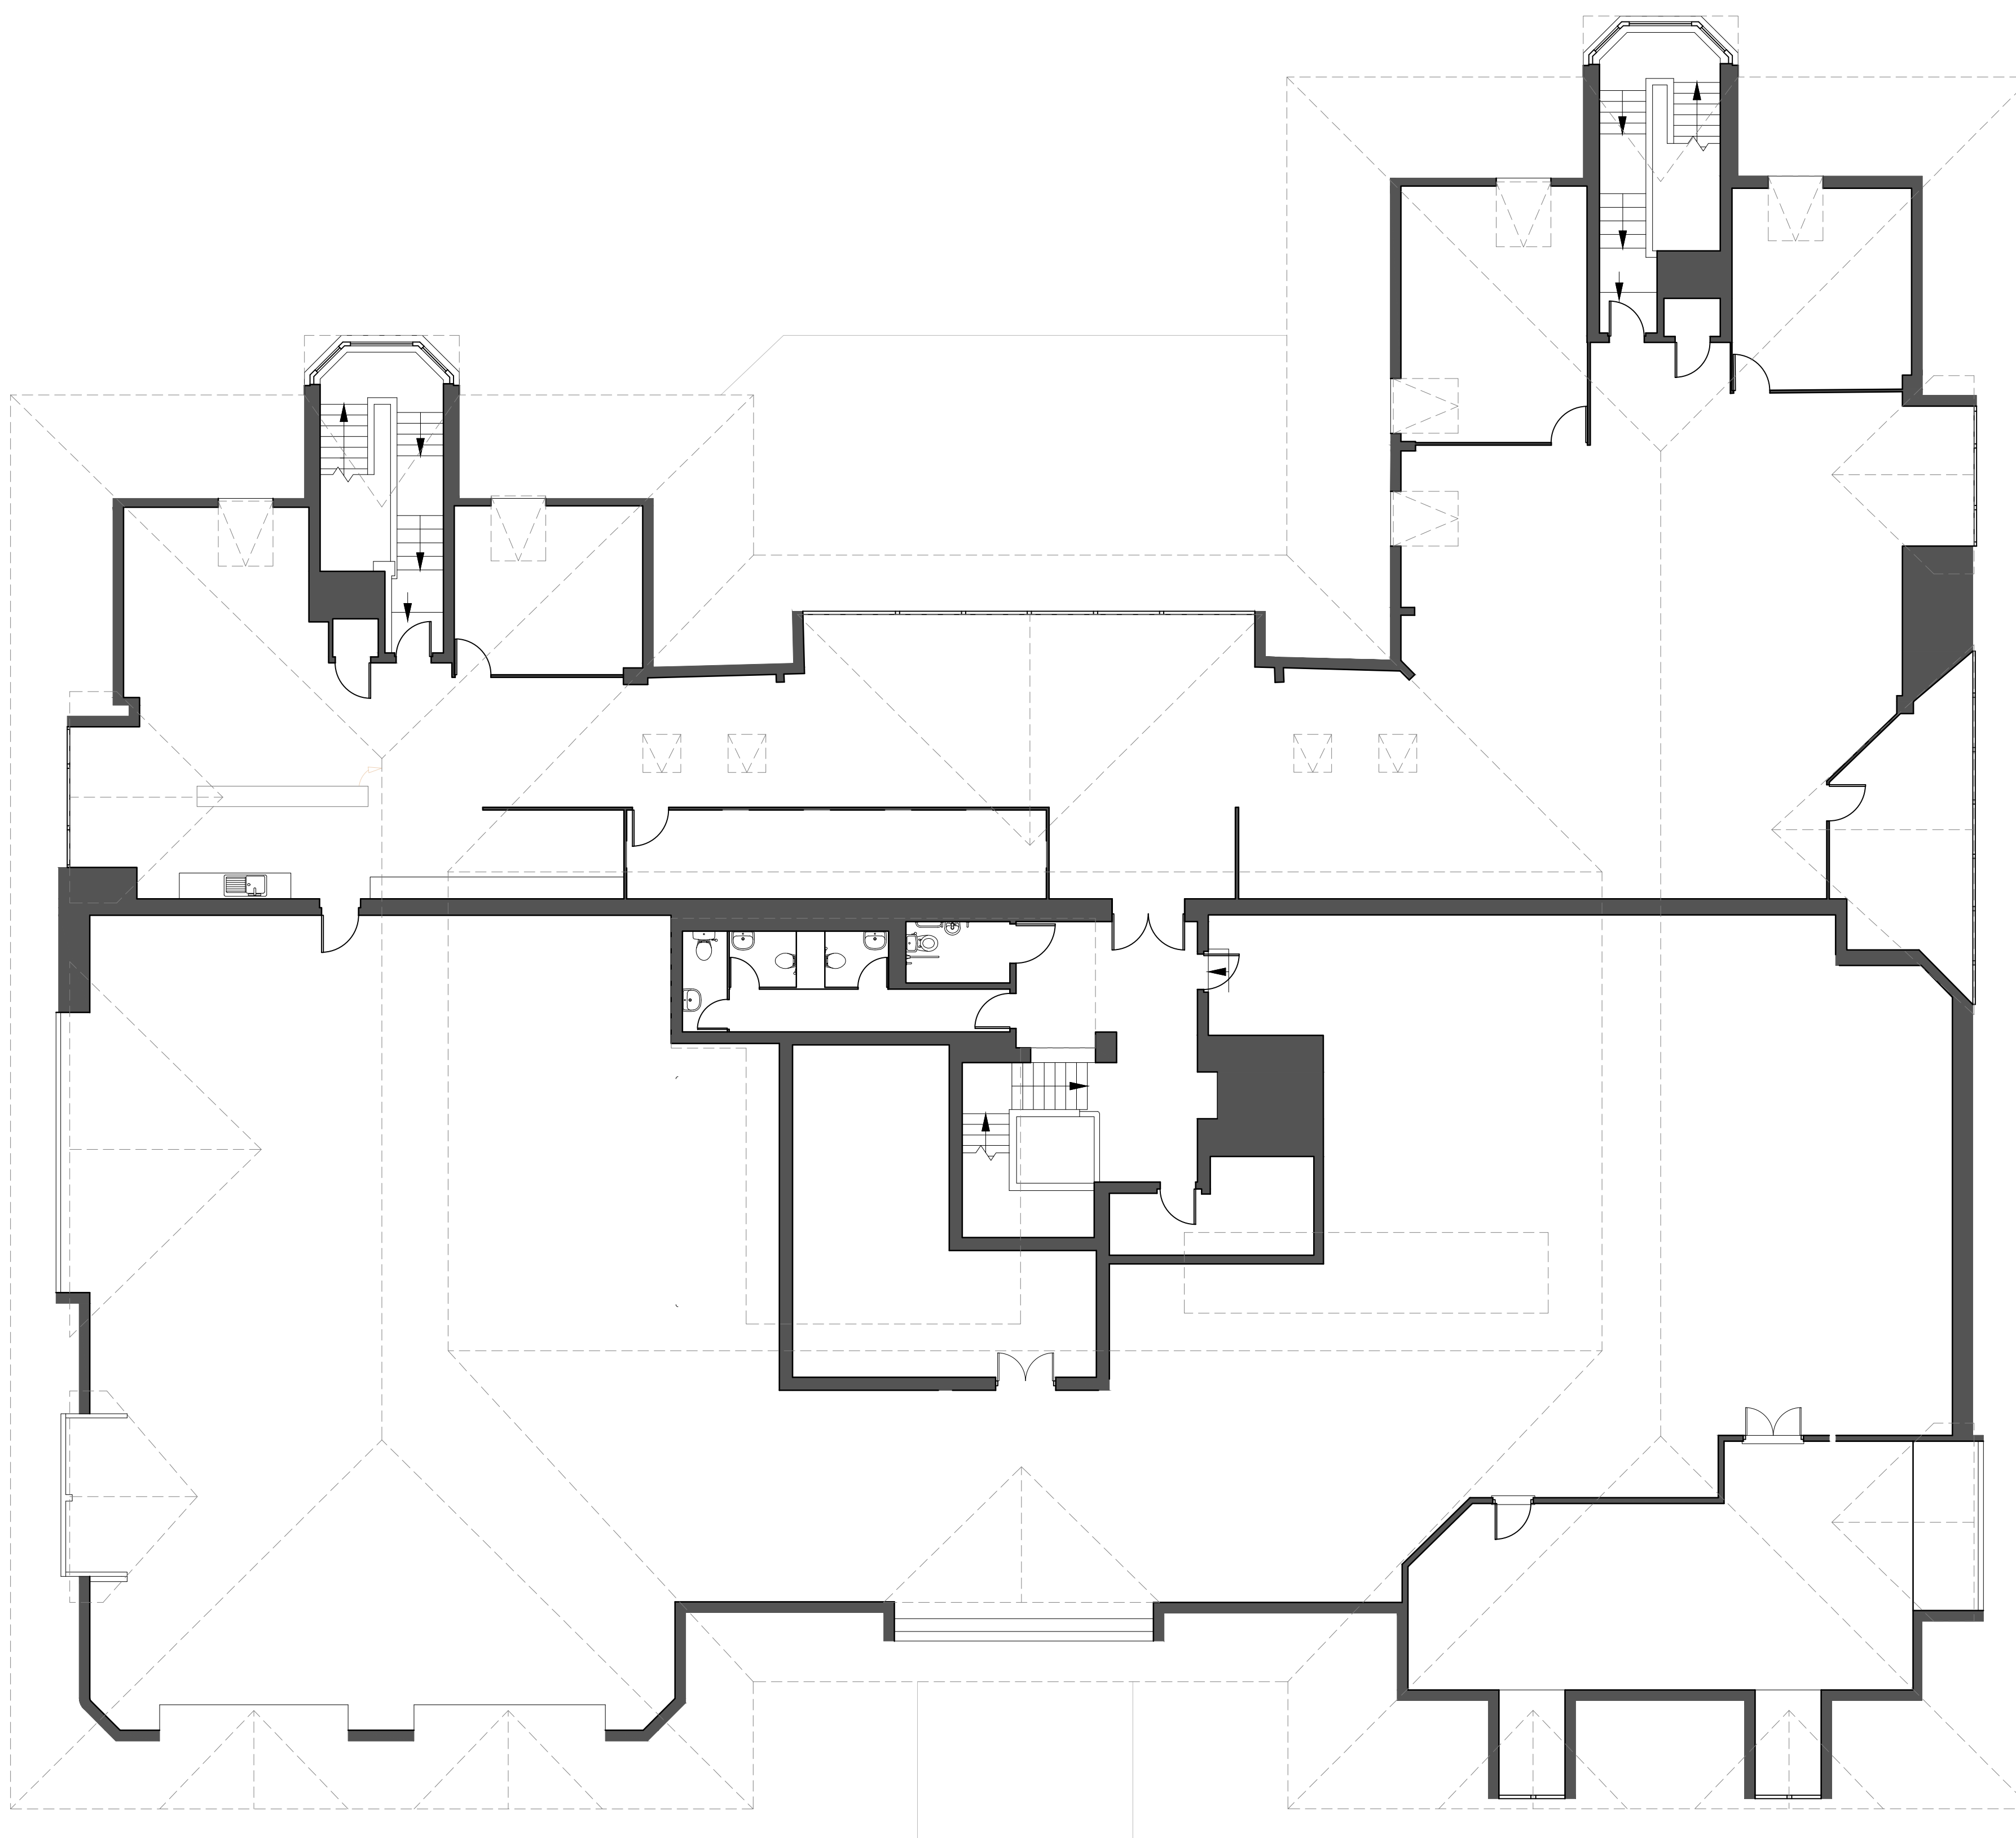

SPRATLEY & PARTNERS
7 CENTENARY BUSINESS PARK, STATION ROAD, HENLEY-ON-THAMES,
OXFORDSHIRE RG9 1DS. 01491 411277

ISSUED ONLY FOR THE PURPOSE INDICATED. THIS DRAWING TO BE READ IN
CONJUNCTION WITH ALL CONSULTANT'S INFORMATION. ALL DIMENSIONS TO BE
CHECKED ON SITE. DO NOT SCALE THIS DRAWING. © COPYRIGHT

& F