


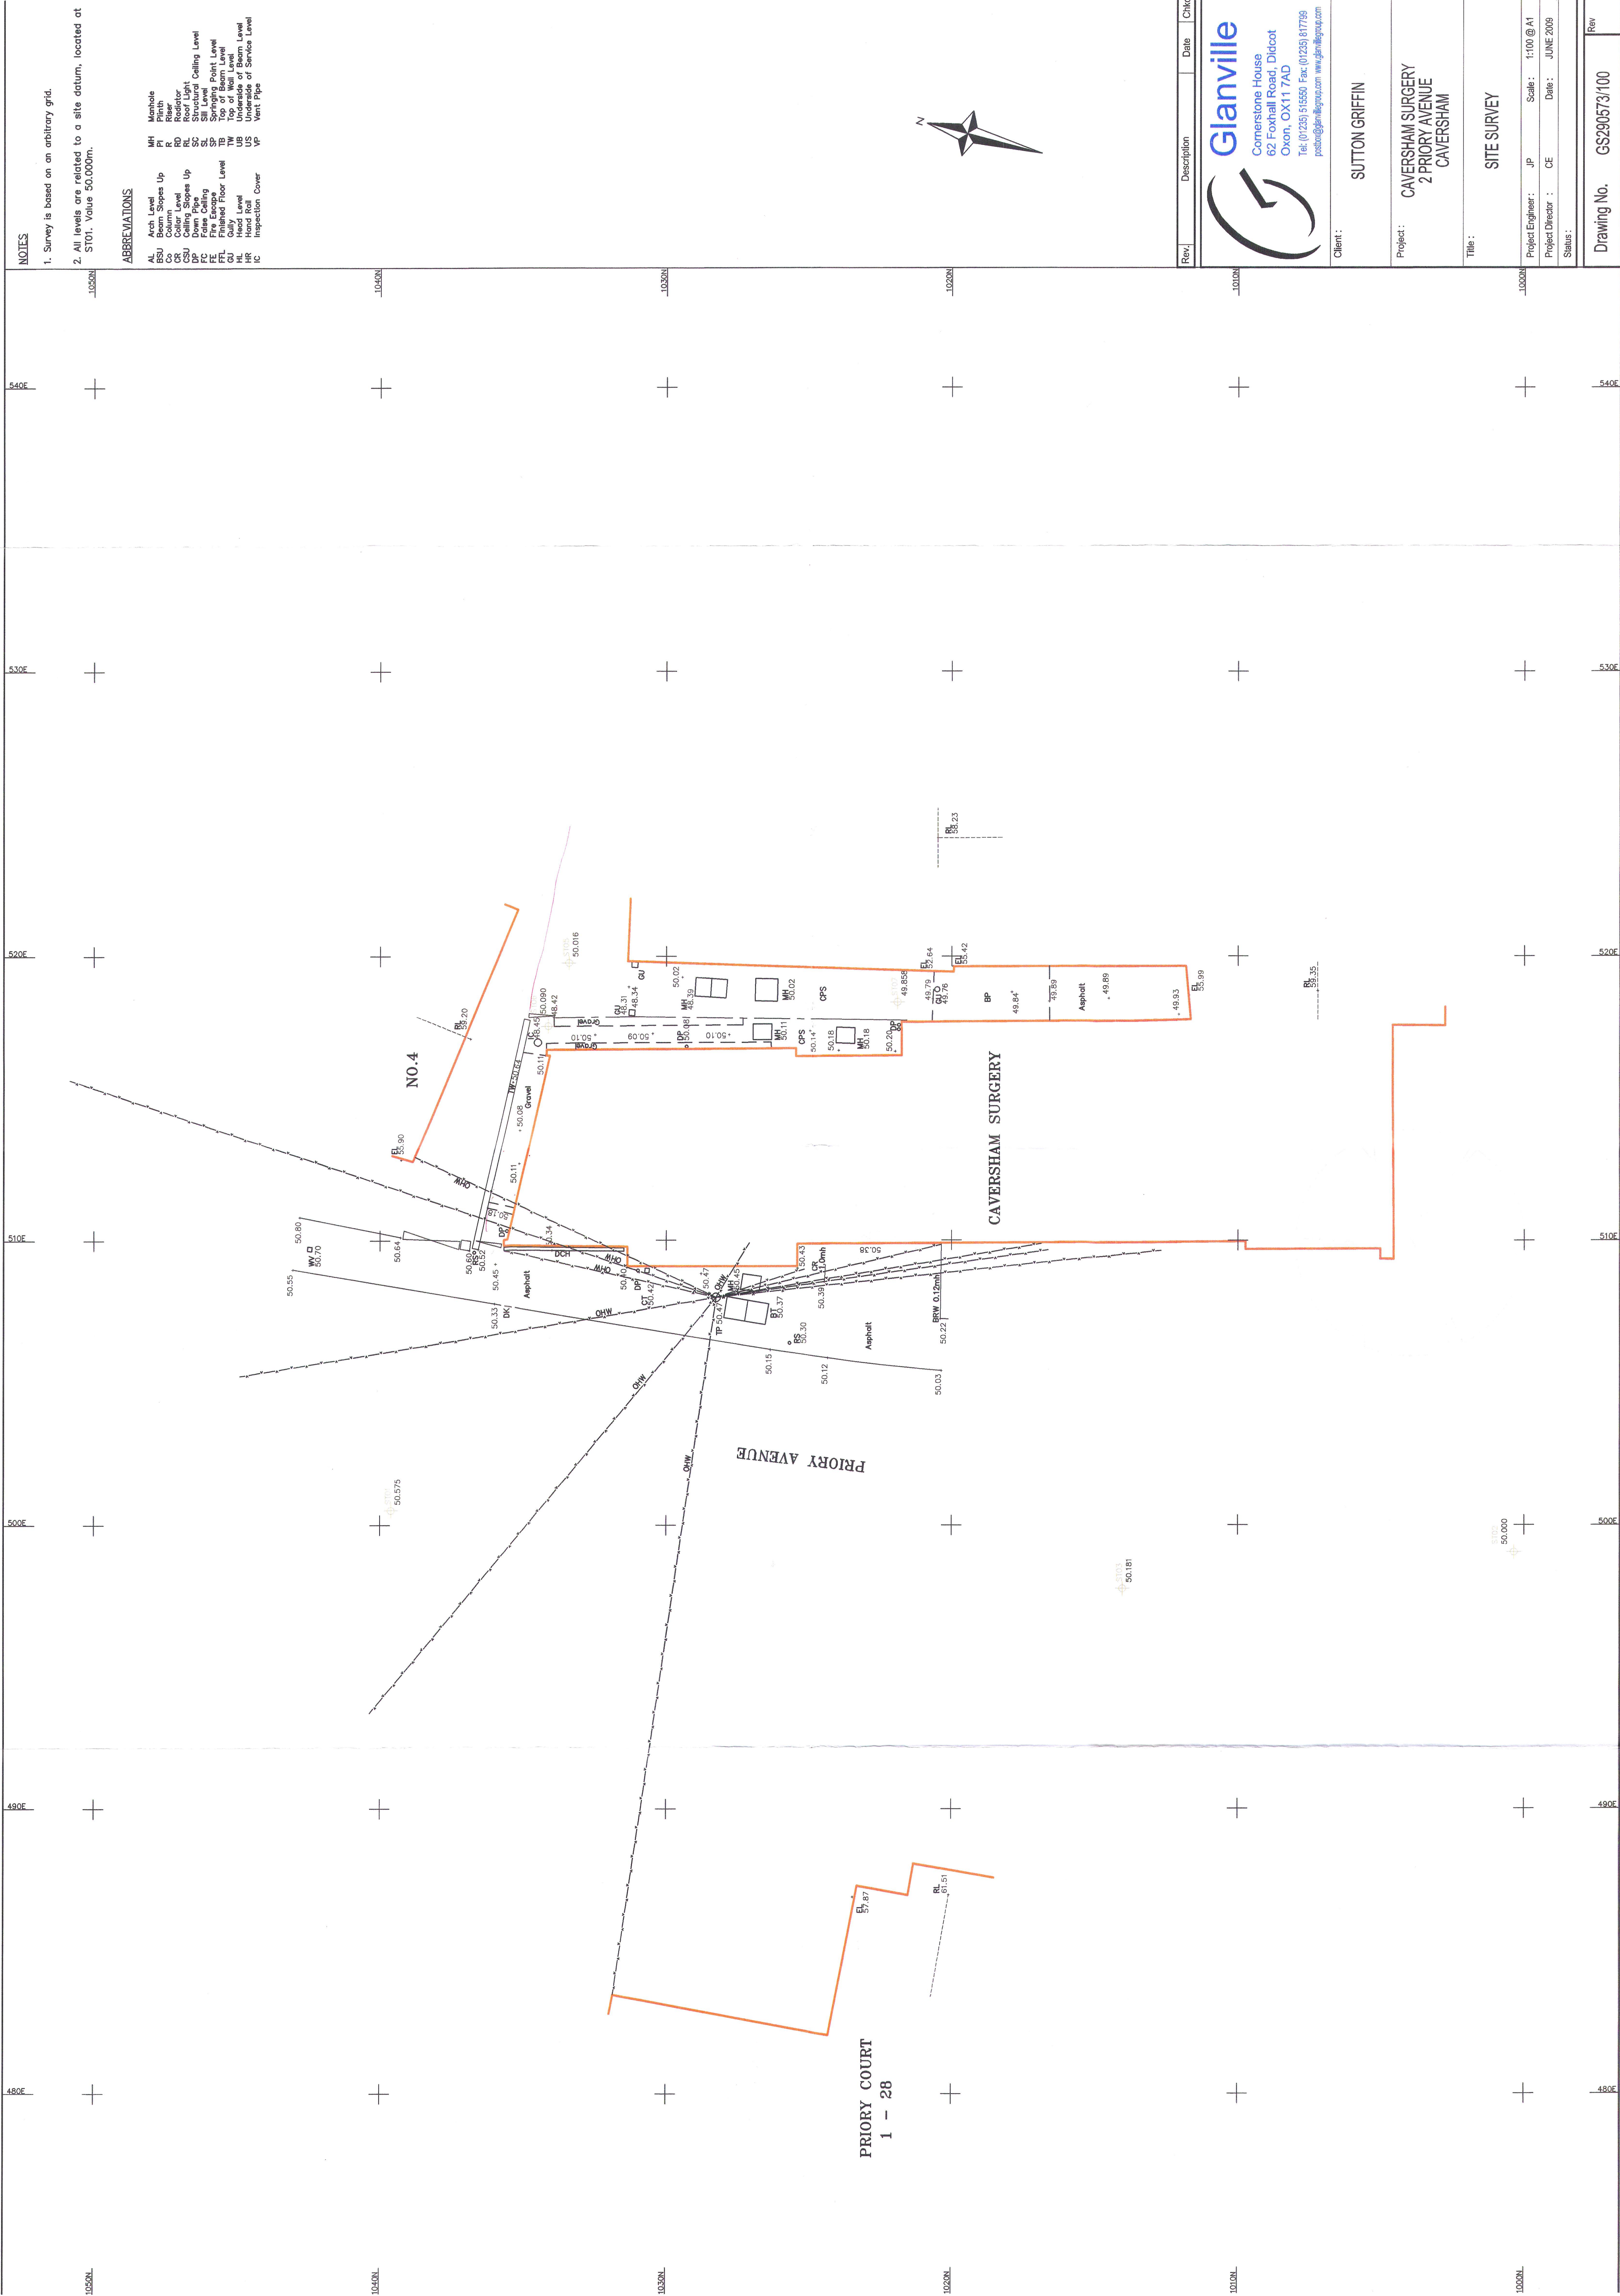


NOTES

- 1. Survey is based on an arbitrary grid.
- 2. All levels are related to a site datum, located at ST01. Value 50.000m.

ABBREVIATIONS

AL	Arch Level	MH	Manhole
BSU	Beam Slopes Up	PI	Plinth
CR	Colour Level	RD	Radiator
CSU	Ceiling Slopes Up	RL	Roof Light
FC	Fire Escape	SC	Structural Ceiling Level
FE	Fire Escape	SP	Springing Point Level
GL	Gullied Floor Level	TH	Top of Beam Level
HL	Head Rail	UB	Underside of Beam Level
HR	Hand Rail	US	Underside of Service Level
IC	Inspection Cover	VP	Vent Pipe

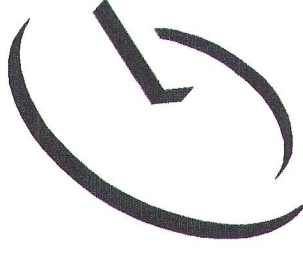Rev.	Description	Date	Chkd
 Glanville Cornerstone House 62 Foxhall Road, Didcot Oxon, OX11 7AD Tel: (01235) 515550 Fax: (01235) 817799 post@glanvillegroup.com www.glanvillegroup.com			
Client : SUTTON GRIFFIN			
Project : CAVERSHAM SURGERY 2 PRIORY AVENUE CAVERSHAM			
Title : SITE SURVEY			
Project Engineer : JP Scale : 1:100 @ A1			
Project Director : CE Date : JUNE 2019			
Status :			
Drawing No. GS290573/100			