


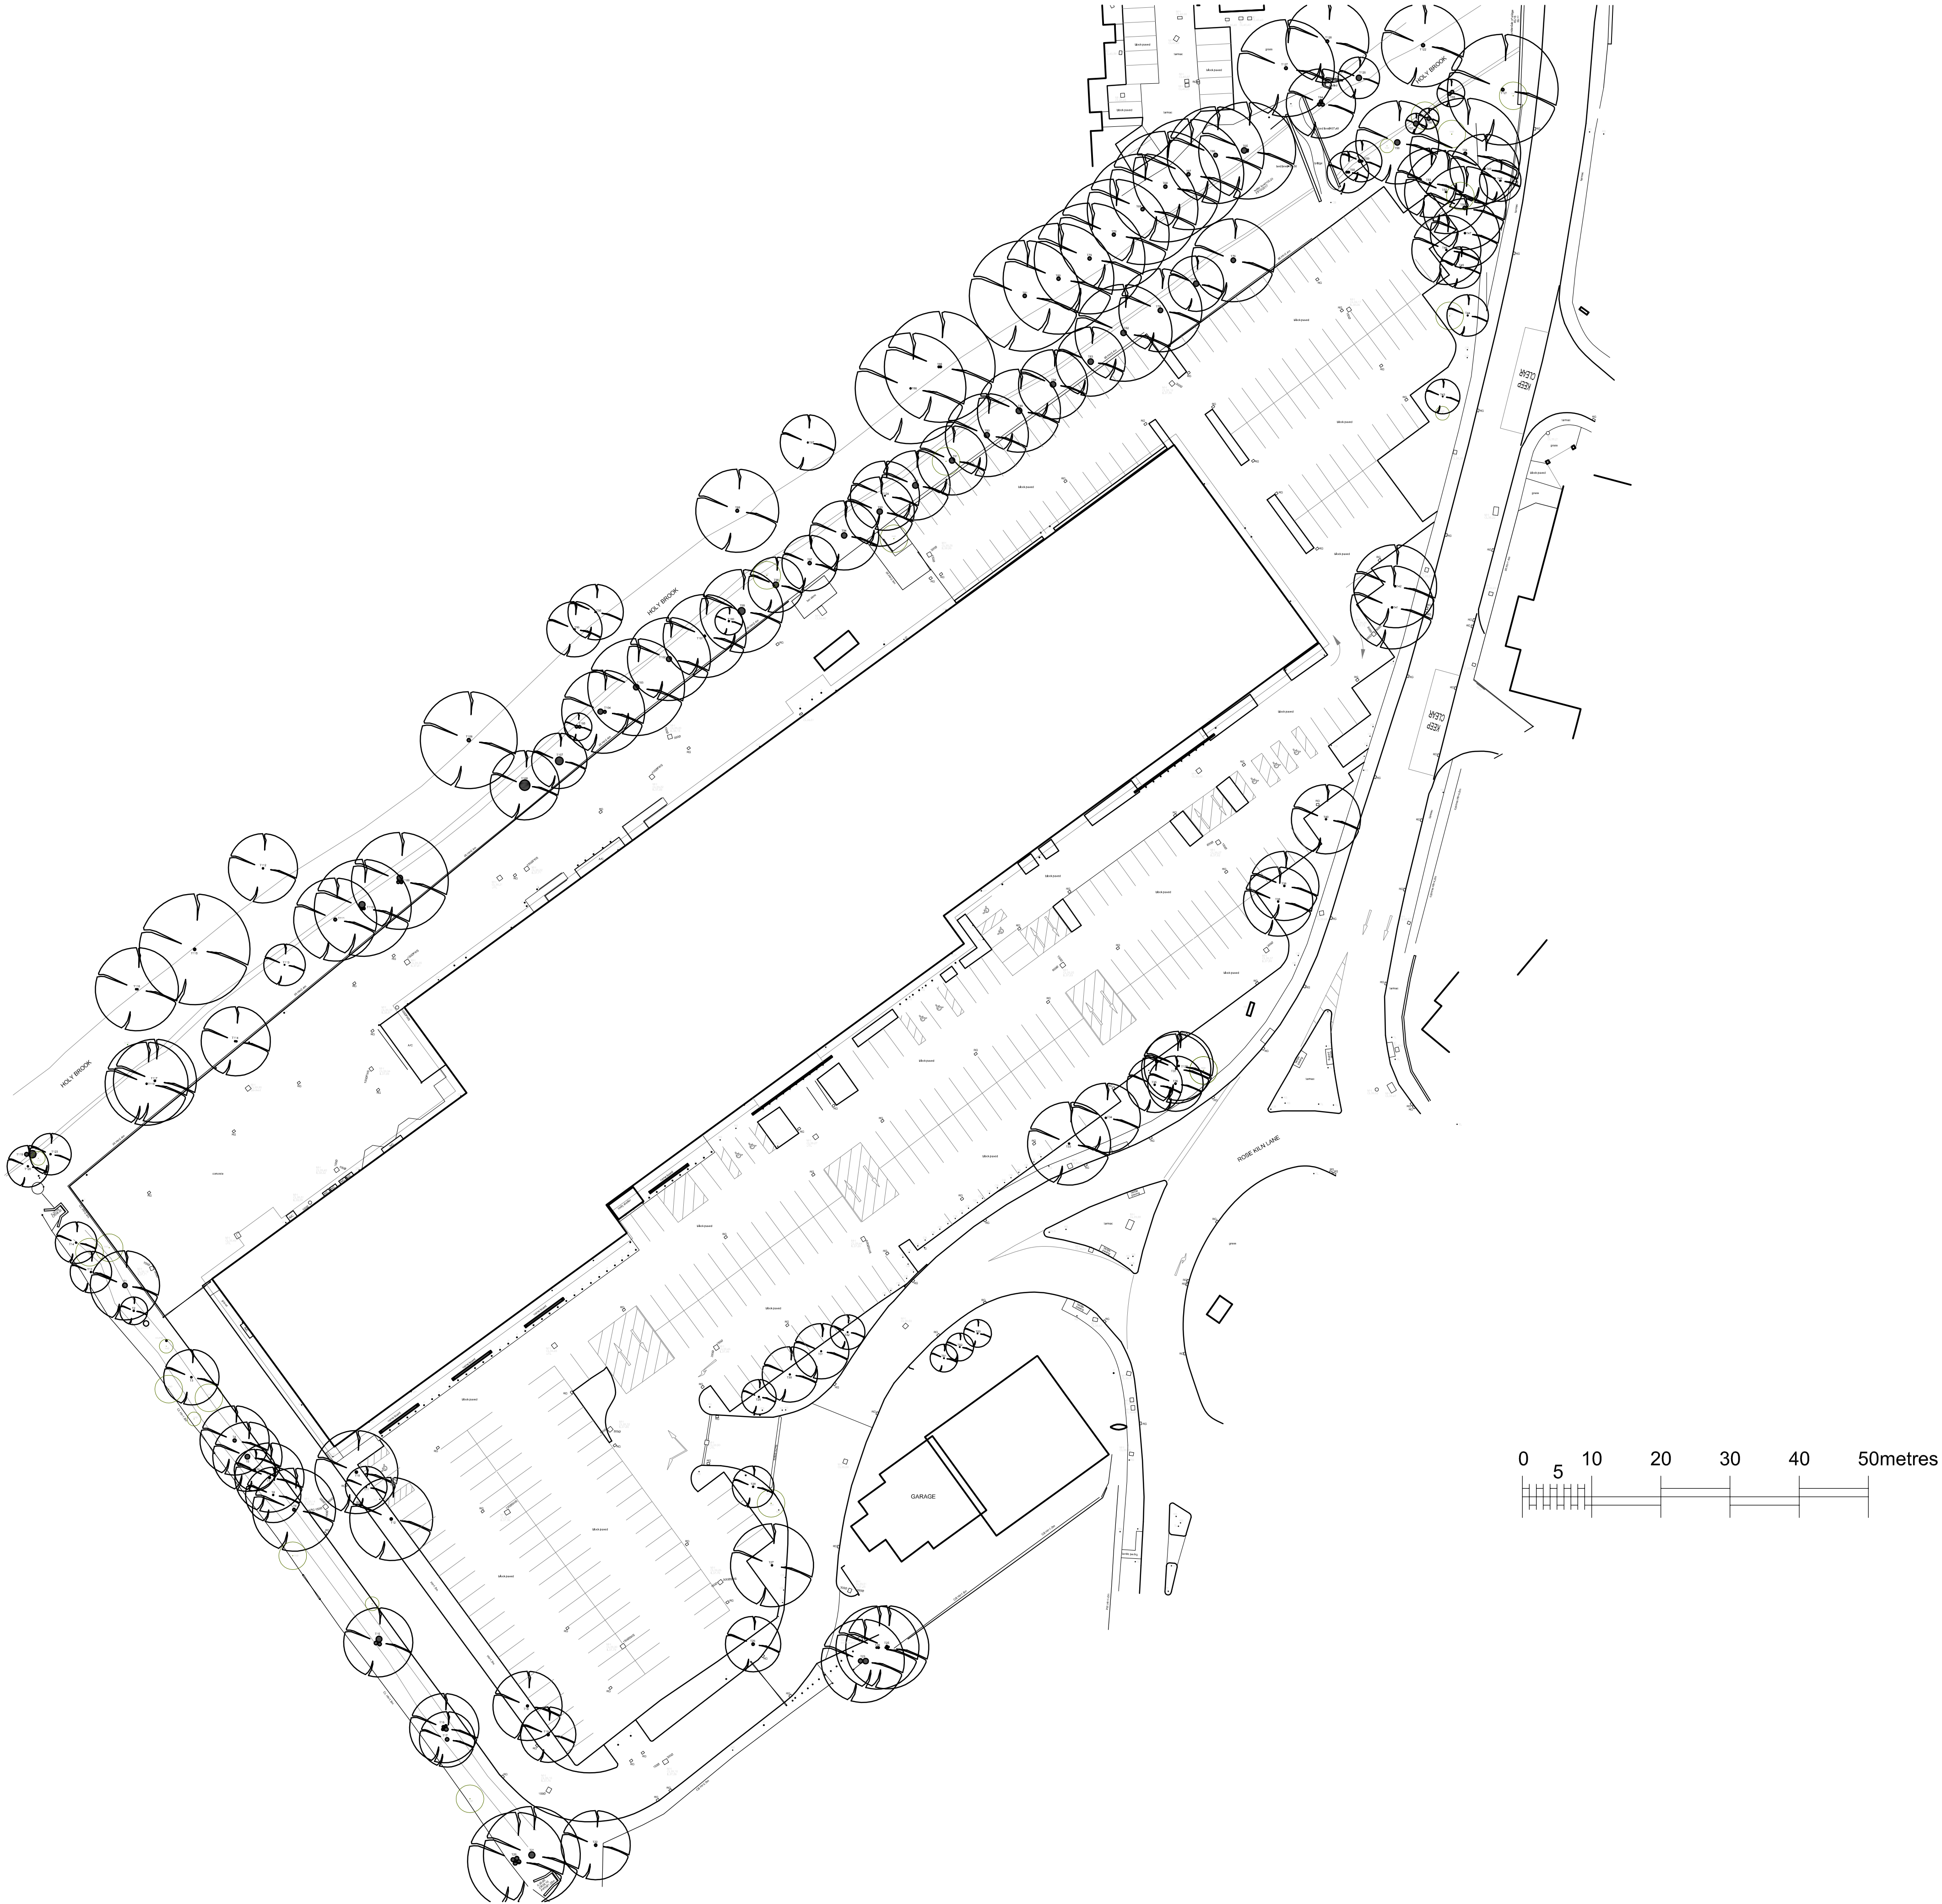

Consultant

© This drawing is the copyright of SORBON ESTATES
All dimensions and levels must be checked on site and verified prior to construction

Notes

A	Scale Bar added.	11.07.18
Rev.	Description	Date

Project
**Proposed Development
at
Reading Link Retail Park
Rose Kiln Lane
Reading**

Drawing Title

**EXISTING BLOCK PLAN
297 car spaces
11 disabled spaces
308 Total spaces**



'Sorbon', Aylesbury End, Beaconsfield,
Buckinghamshire. HP9 1LW
Tel: 01494 671331
Fax: 01494 676417
DX 34507 Beaconsfield

Drawn By:	Date: 02.07.2018	
Scale:	1/500	A1
Drawing No.	RLRPRKL_PLN_004	Revision A