© This drawing is the copyright of Macfarlane Assocs.. All Dimensions are to be verified on site, Do not scale from this drawing, Macfarlane Assocs accept no liability for any expense, loss, or damage, regardless of its nature, where variations to the details of this drawing have been made without prior written consent from the originating office of the company.

N

1:500

0 25

Metres

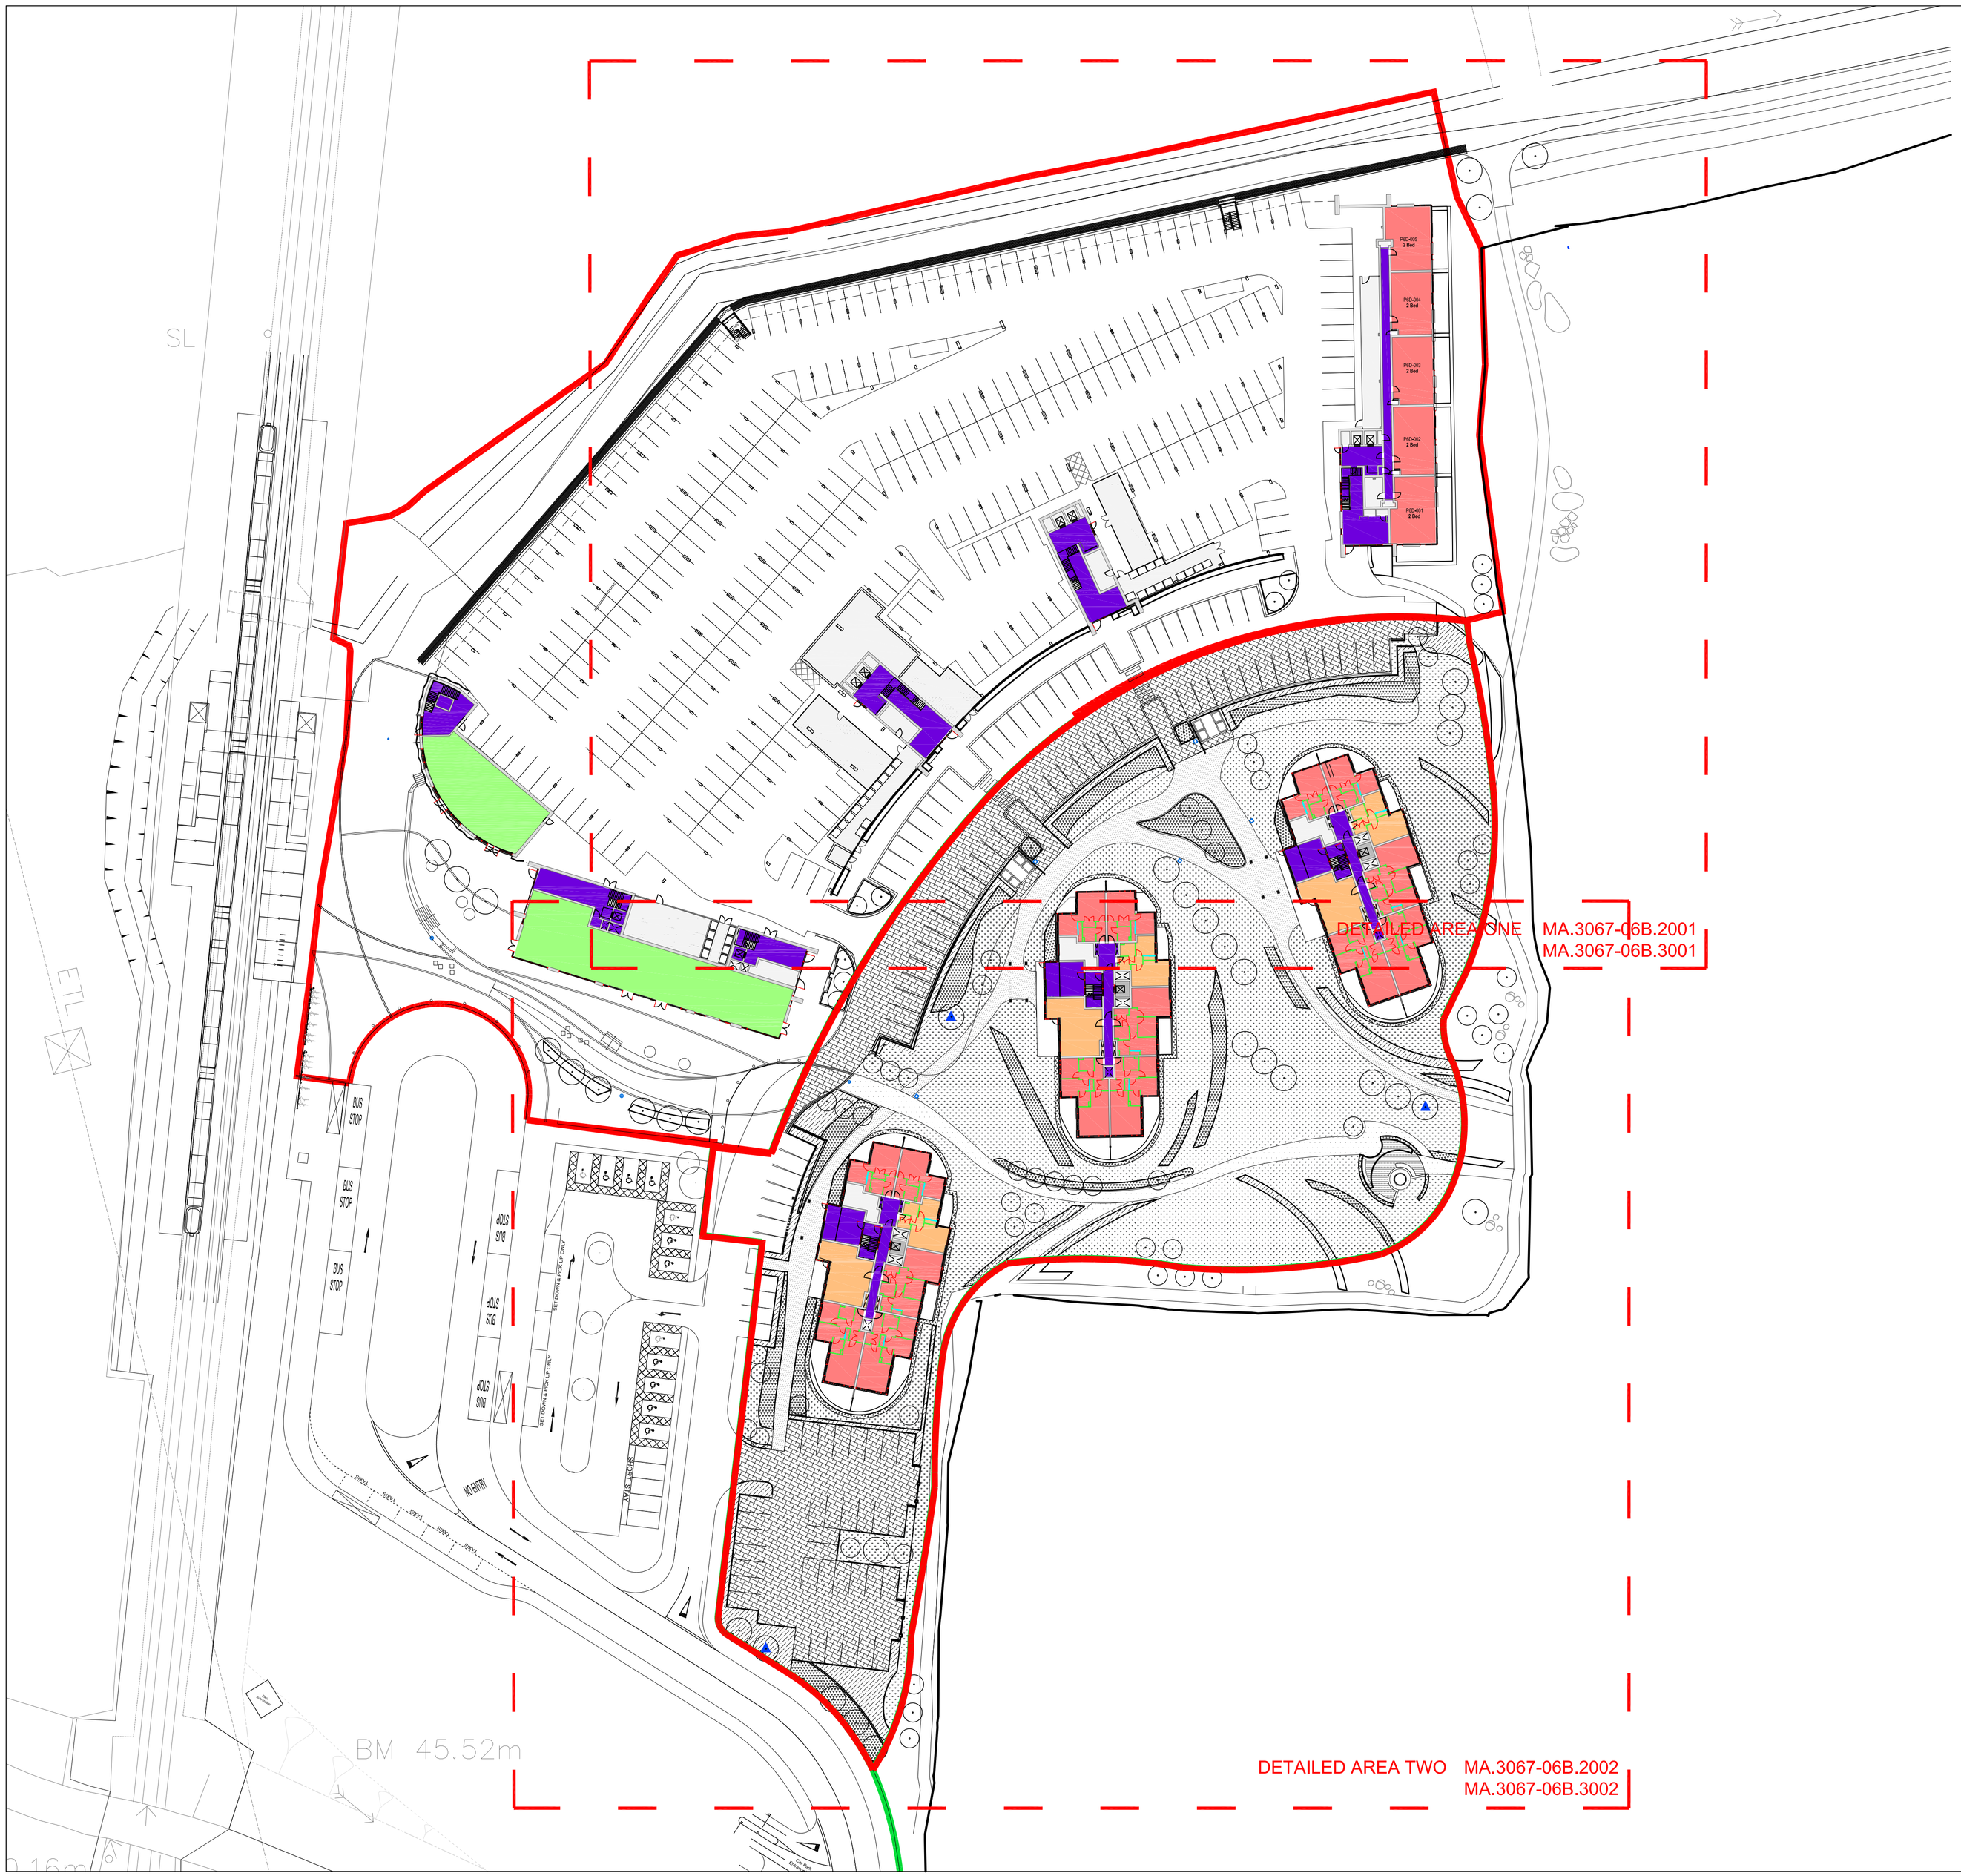

KEY

Phase Boundary

SURFACES

P1 – Paving Type 1–Shared Surface Crescent Road
Concrete Block, or similar
Product ref: Tegula Block
Manufacturer: Marshalls
Colour: Light Granite
Size: 200x300x65mm

P2 – Paving Type 2–Defensible Space
Concrete Block Paving, or similar
Product ref: La Linia Block
Manufacturer: Marshalls
Colour: Grey Granite
Size: 200x300x65mm

S1 – Surface Type 1
Timber Boardwalk, or similar
Product ref: European Oak
Manufacturer: TBC

S2 – Surface Type 2
Hoggins Path, or similar
Product Ref: CED Compacted Gravel
Manufacturer: TBC
Colour: Gold

S3 – Surface Type 3
Hoggins Path, or similar
Product Ref: CED Compacted Gravel
Manufacturer: TBC
Colour: Silver

E1 – Edge Type 2
Concrete Kerb Edge, or similar
Product ref: TBC
Manufacturer: TBC

FURNITURE

Timber Block Bench, or similar
Product ref: Seat Type 2
Manufacturer: Woodscape
Material: Hardwood

Planter Type 1, or similar
Material: Brick
Manufacturer: TBC
Colour: TBC

Illuminated Bollard, or similar
Product ref: Neptune 5W LED 1000K
Manufacturer: Marshalls
Material: Wood

Bollard
Product ref: Geo Bollard, or similar
Manufacturer: Marshalls
Material: Stainless Steel

Kneerail, or similar
Product ref: TBC
Manufacturer: TBC
Material: Wood

Planted Timber Structure
Material: Timber
Manufacturer: TBC

SOFT

Wildflower Meadow Seed Mix
Emorsgate EM5

Ornamental planting

Proposed buffer planting

Proposed tree planting

ECOLOGICAL ELEMENTS

Insect Boxes
Indicative location on heavy standard trees, product and exact position to be confirmed by ecologist

NOTE
Please refer to drawing series MA.3067-06A for details regarding Phase 6A, Green Park Village.

Lighting strategy has been designed in consideration for aesthetic illumination. Lux levels and positions need to be confirmed with engineer.

Rev	Date	By	Notes
F	14.05.18	LG	UPDATED BASE
E	22.01.18	LG	UPDATED BOUNDARY
D	22.11.17	LG	REVISIONS TO COMMENTS
C	04.08.17	LG	REVISIONS TO COMMENTS
B	25.05.17	LG	REVISIONS TO COMMENTS
A	19.05.17	LG	REVISIONS TO COMMENTS

Client
ST EDWARDS

Project
GREEN PARK VILLAGE
PHASE 6B

Title
GENERAL ARRANGEMENT PLAN 1 OF 1

Status
FOR PLANNING

Drawing No. MA.3067-06B.1001
Scale 1:500@A1
Drawn LG
Date APR-2017
Checked PJ

MACFARLANE+ASSOCS
URBAN & ENVIRONMENTAL LAND PLANNING

64 Great Suffolk St London SE1 0BL T: 020 7960 2540 F: 020 7960 2541
E: enquiries@macfarlaneassocs.com W: www.macfarlaneassocs.com