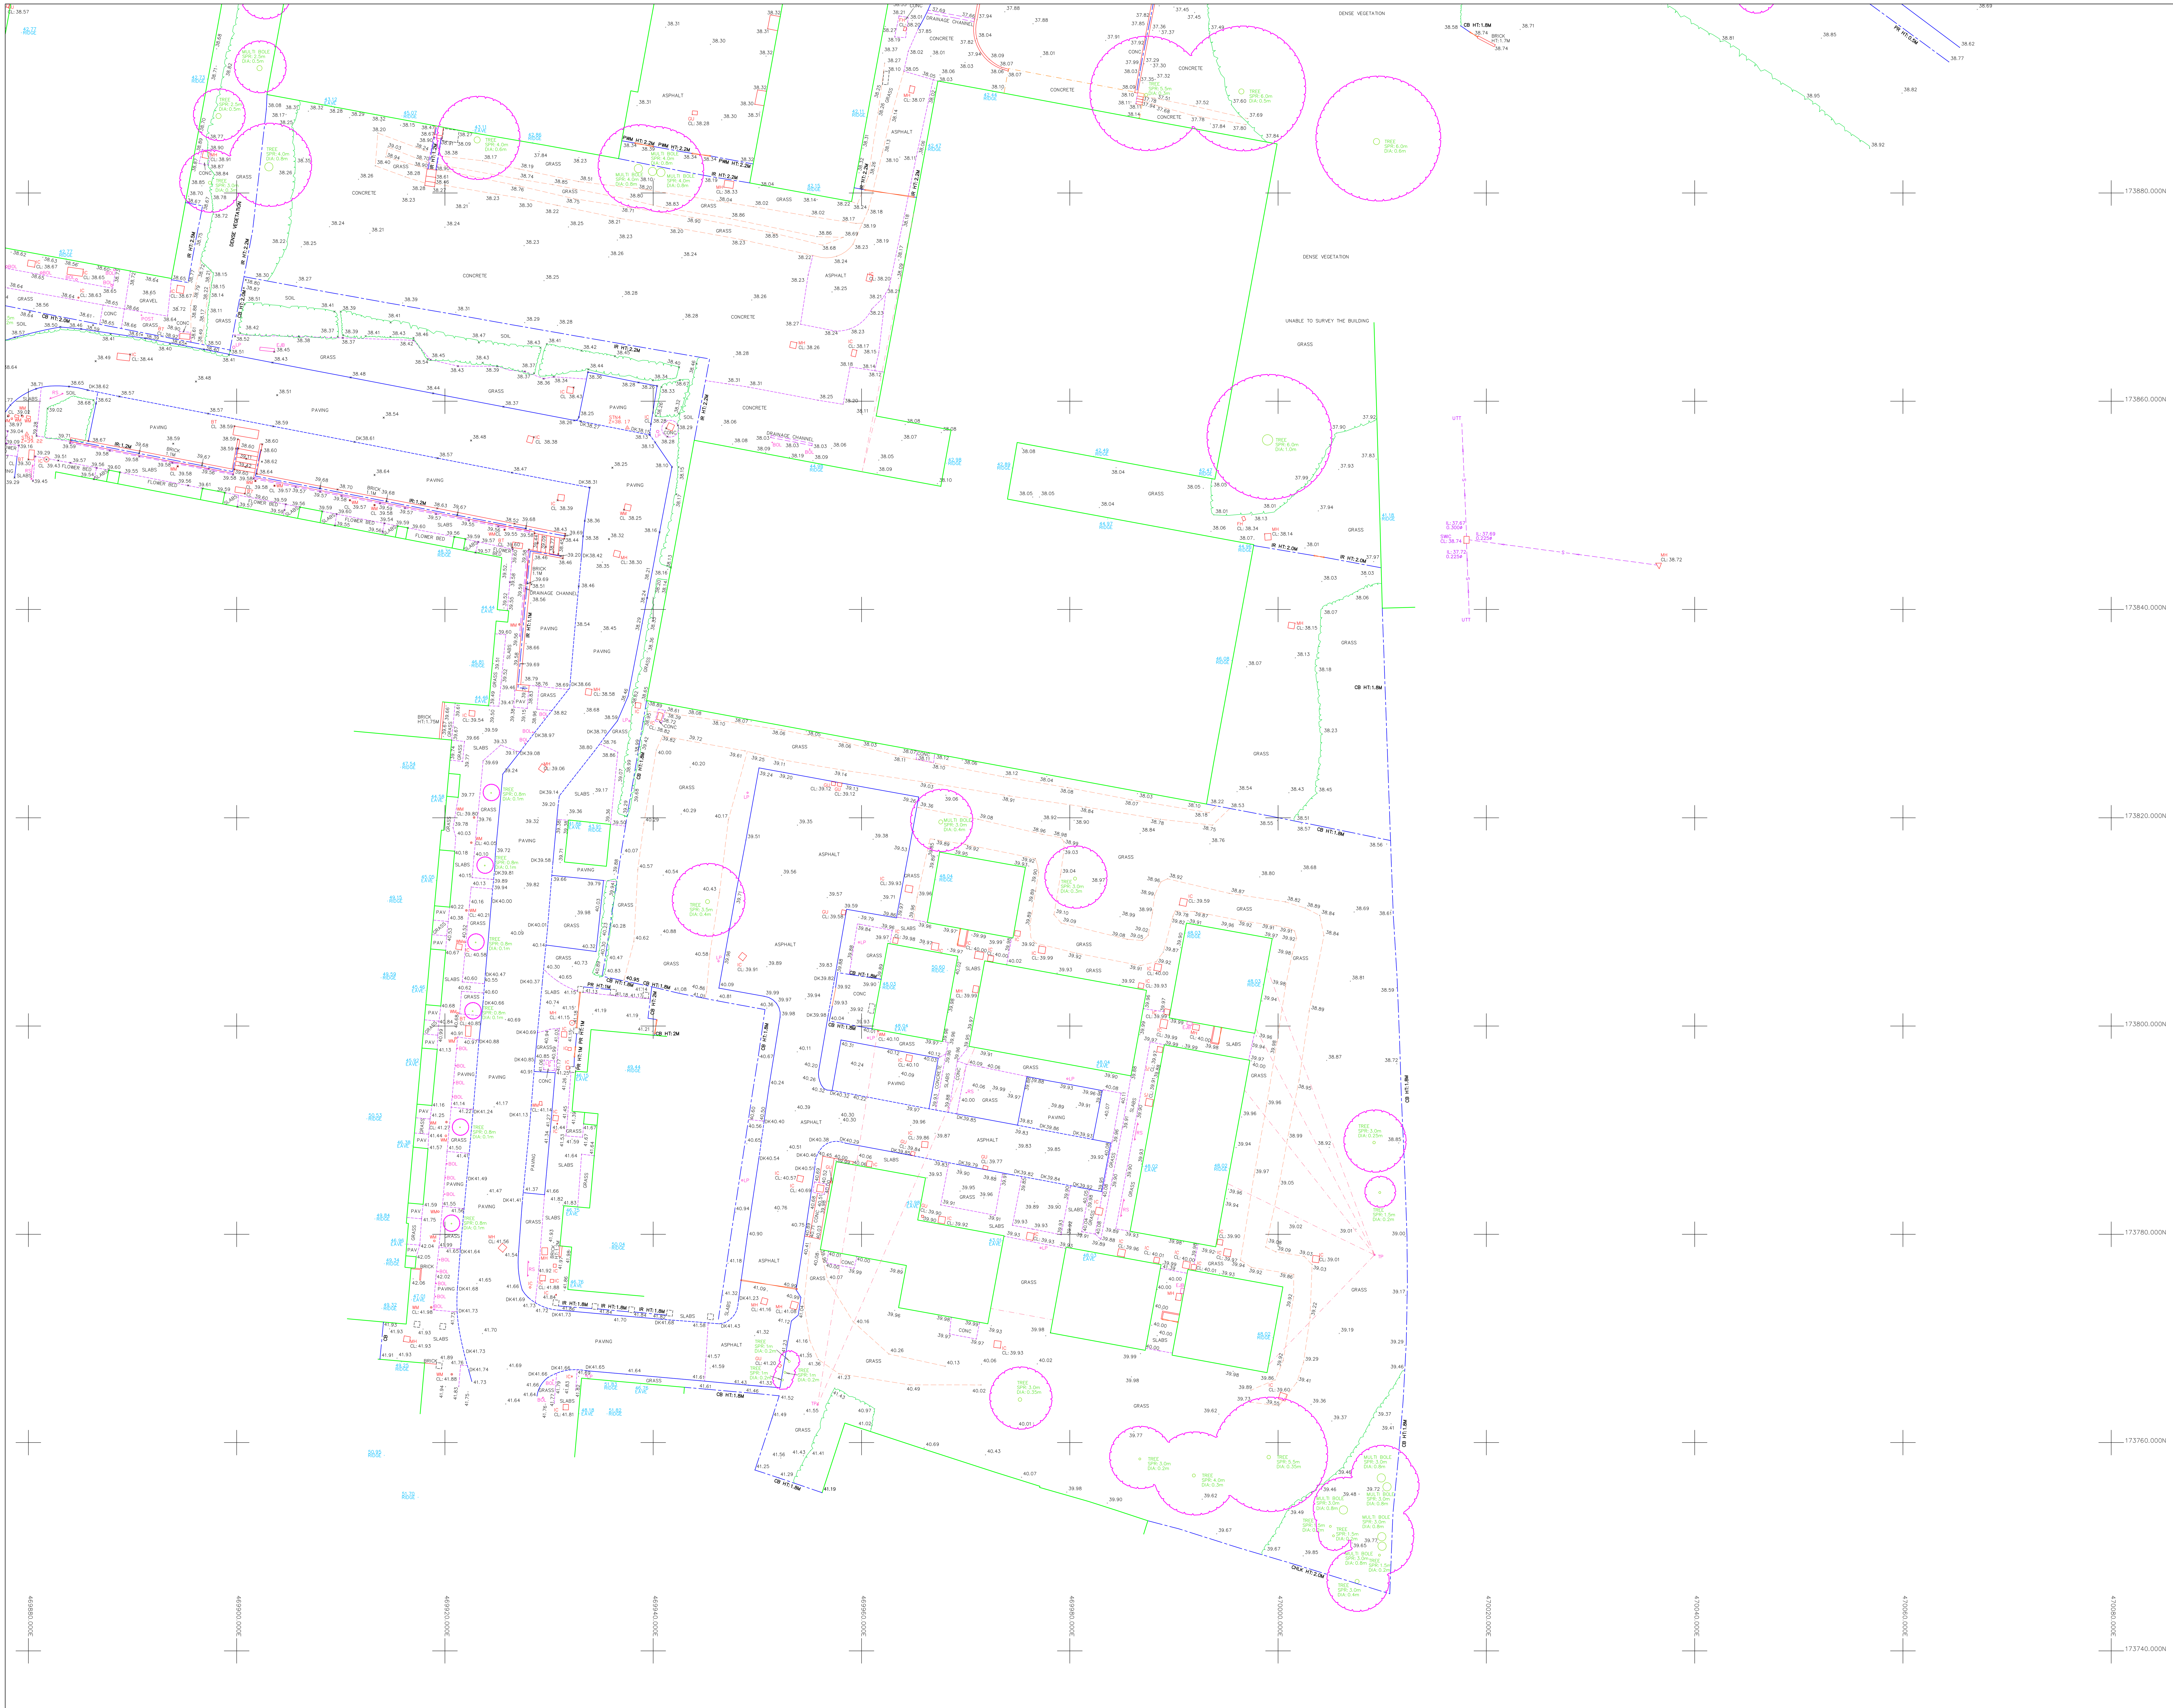



OS NORTH

## Topographical Abbreviations

| | | | |
|---|---|---|---|
| A/R | Assumed Route | MKR | Marker |
| BH | Borehole | MT | Mercury Telecom Cover |
| BOL | Bollard | OHC | Overhead Cable |
| BT | British Telecom Cover | OHP | Overhead Pipe |
| BW | Barbed Wire Fence | OSBM | Ordnance Survey Bench Mark |
| BWK | Brickwork | PB | Post Box |
| CATV | Cable TV Cover | PGM | Permanent Ground Marker |
| CB | Close Boarded Fence | PR | Post & Rail Fence |
| CCTV | Closed Circuit TV | PW | Post & Wire Fence |
| CHLK | Chainlink Fence | PWM | Post & Wire Mesh Fence |
| CHPL | Chestnut Paling Fence | RE | Rodding Eye |
| CL | Cover Level | RG | Road Gully |
| CM | Cable Marker | RN | Road Name |
| CP | Catch Pit | RS | Road Sign |
| CPL | Catch Pit Base Level | RW | Retaining Wall |
| DIA | Diameter | RWP | Rain Water Pipe |
| DK | Drop Kerb | SAP | Sapling |
| DP | Down Pipe | SC | Stop Cock |
| EJB | Electricity Junction Box | SPR | Spread |
| EC | Electricity Cover | STA | Traverse Station |
| EP | Electricity Pole | SV | Stop Valve |
| ER | Earthing Rod | SVP | Soil Vent Pipe |
| FCL | Finished Ceiling Level | SW | Storm Water |
| FH | Fire Hydrant | TB | Telephone Box |
| FIG | Feed Into Ground | TBM | Temporary Bench Mark |
| FW | Foul Water | TFR | Taken From Records |
| GU | Gully | TJB | Telephone Junction Box |
| GV | Gas Valve | TPT | Trial Pit |
| H | Height | TL | Traffic Light |
| IC | Inspection Cover | TP | Telephone Pole |
| IL | Invert Level | UTL | Unable To Lift |
| IR | Iron Railing Fence | UTT | Unable To Trace |
| KO | Kerb Outlet | VP | Vent Pipe |
| LB | Litter Bin | WKH | Water Key Hole |
| LC | Lamp Column | WM | Water Meter |
| LP | Lamp Post | WV | Water Valve |
| MH | Manhole | | |

## Legend

- - S - - Surface Water Pipe
- - O - - Overhead Cable

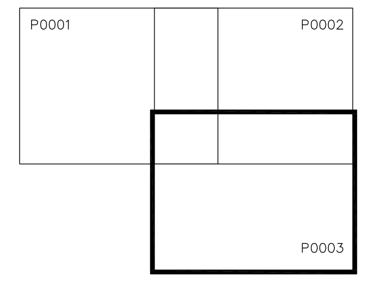


## Survey Station Information

| STA No. | Easting | Northing | Level | Type |
|---|---|---|---|---|
| STN2 | 469822.048 | 173868.317 | 39.460 | Nail |
| STN3 | 469879.852 | 173856.857 | 39.215 | Nail |
| STN4 | 469937.518 | 173857.447 | 38.171 | Nail |

## Notes

The Grid is related to OS using GPS
All Levels are related to OS using GPS
All dimensions are in metres unless otherwise specified

| Rev | QA Check | Description | Date |
|---|---|---|---|
| 5 | - | - | - |
| 4 | - | - | - |
| 3 | - | - | - |
| 2 | - | - | - |
| 1 | - | - | - |
| 0 | AH | First Complete Issue (includes S517/0581) | 15/02/2017 |
| Prelim | - | Preliminary - Not Complete | - |

© Copyright Warner Surveys


**WARNER SURVEYS**
Land and Engineering Surveying Since 1979
Head Office: Beaumont House, 59 High Street, Theale, READING. RG7 5TY
T +44 (0)118 930 3314
London Office: G.3 Bedford House, 69-79 Fulham High St, LONDON. SW6 3JW
T +44 (0)203 651 7549
www.warnersurveys.com
Topographic and Measured Building Surveys
Construction and Site Engineering Surveys
Movement and Deformation Monitoring
Oil, Gas and Industrial Surveying


| | | |
|---|---|---|
| SURVEYED | JA/TR | BELLWAY HOMES |
| DRAWN | JA | |
| SCALE | 1: 200 | |

# BATTLE HOSPITAL SITE

# TOPOGRAPHICAL SURVEY

| JOB No | DRAWING NUMBER |
|---|---|
| S616/0334 | S616/0334/P/0001 |

A0 Sheet - 1,189mm X 841mm