





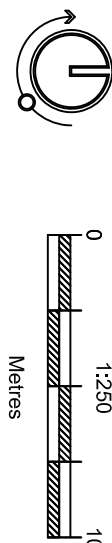

KEY

- Phase Boundary
- Painted Timber Structure
- Soft
- Wildflower Meadow Seed Mix
- Emorsgate EWS
- Ornamental planting
- Proposed buffer planting

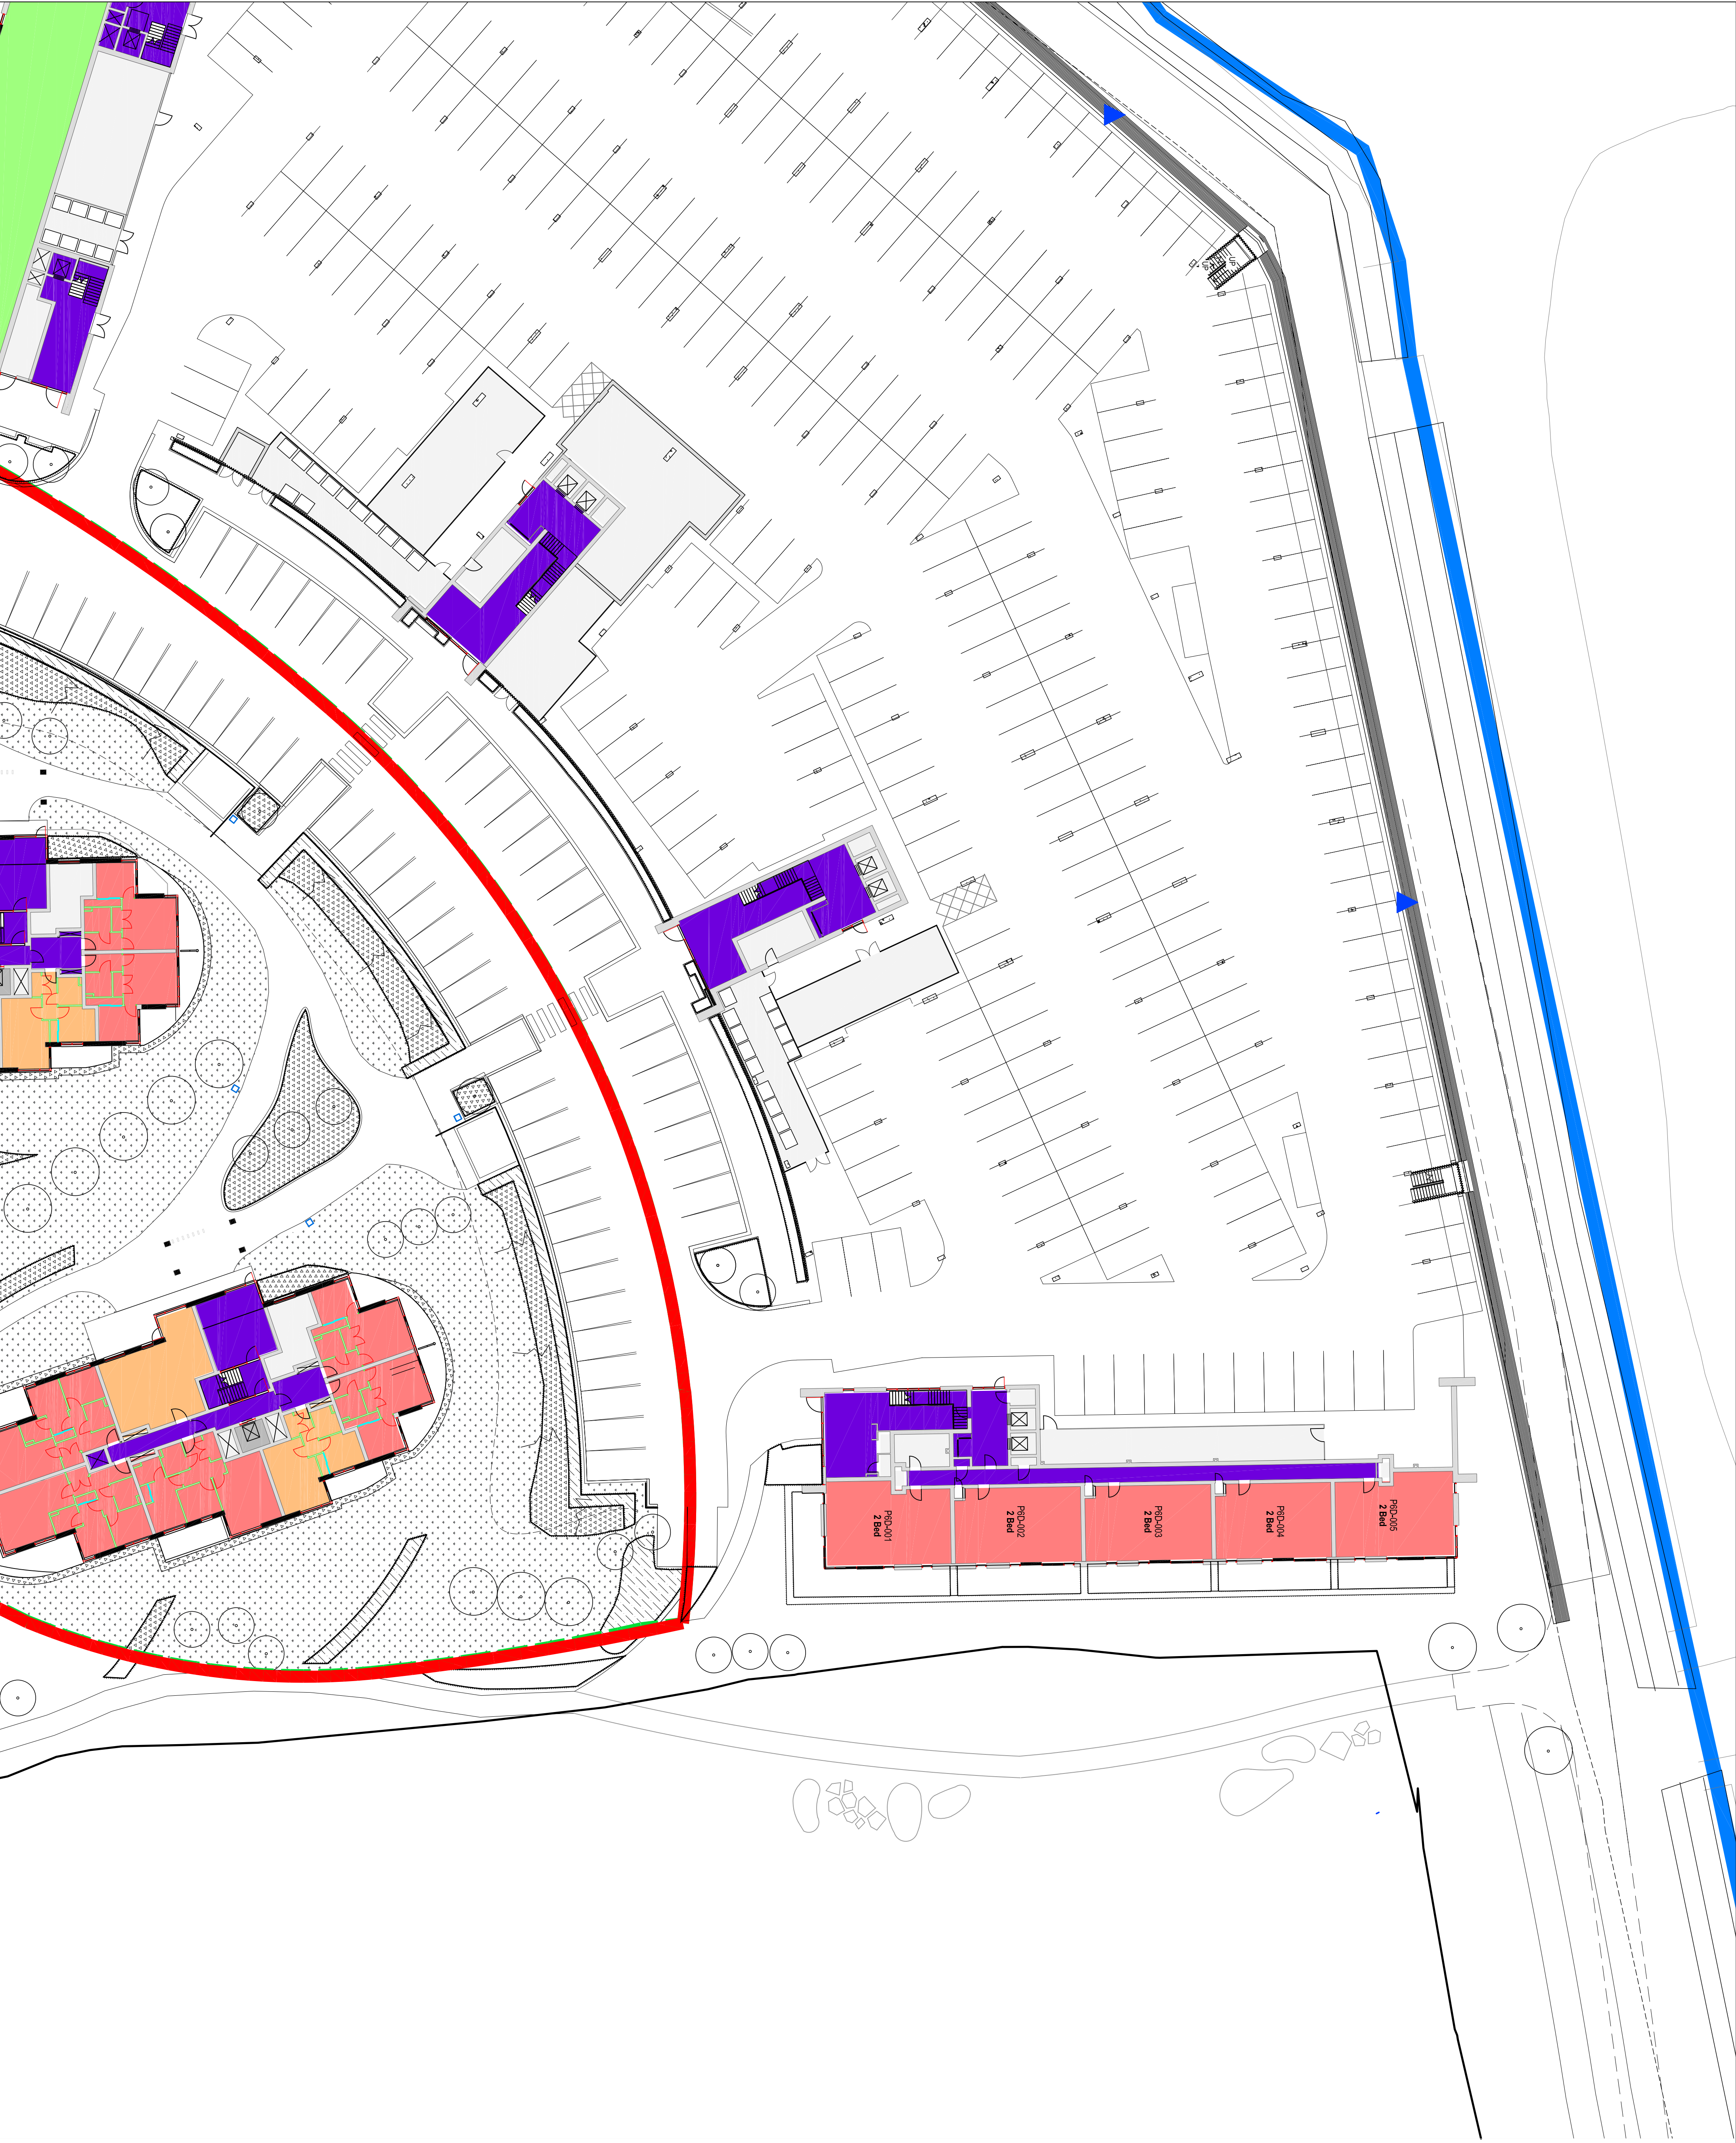

D	14.05.18	LG	UPDATED BASE
C	22.01.18	LG	UPDATED BOUNDARY
B	04.08.17	LG	REVISIONS TO COMMENTS
A	19.05.17	LG	REVISIONS TO COMMENTS

ST EDWARDS
GREEN PARK VILLAGE
PHASE 6B

SOFTWARE
PLAN 1 OF 2

FOR PLANNING
WA.3067-06B.3001
APR-2017

