
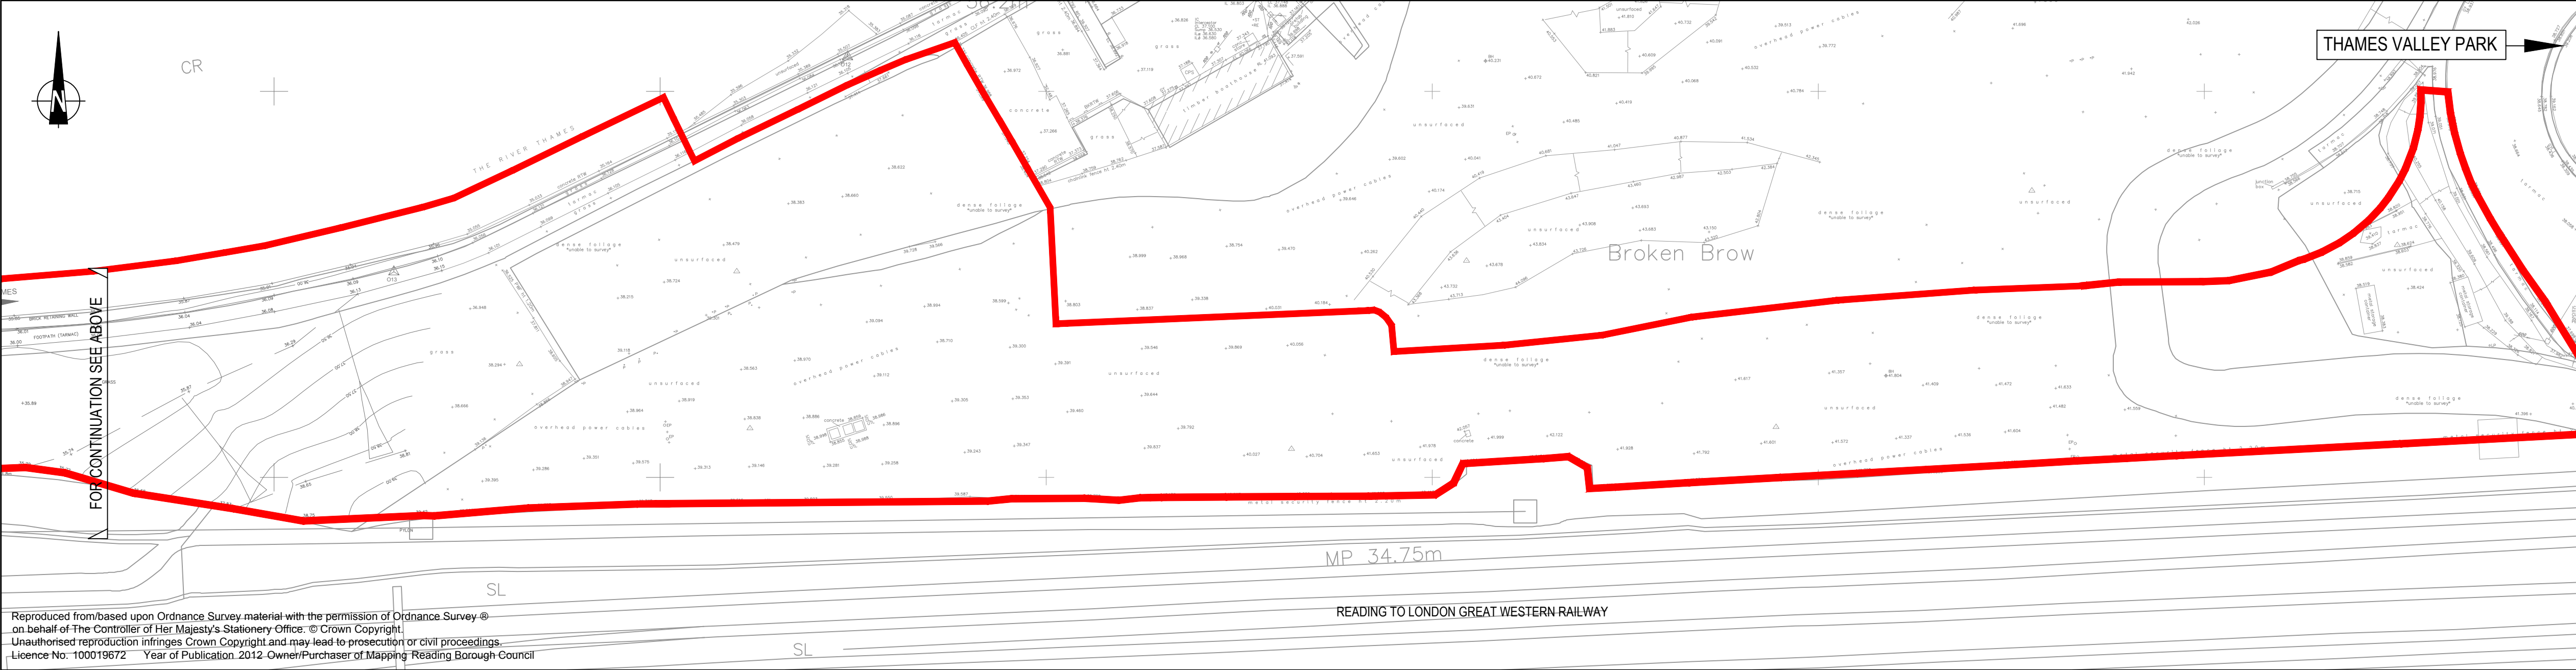
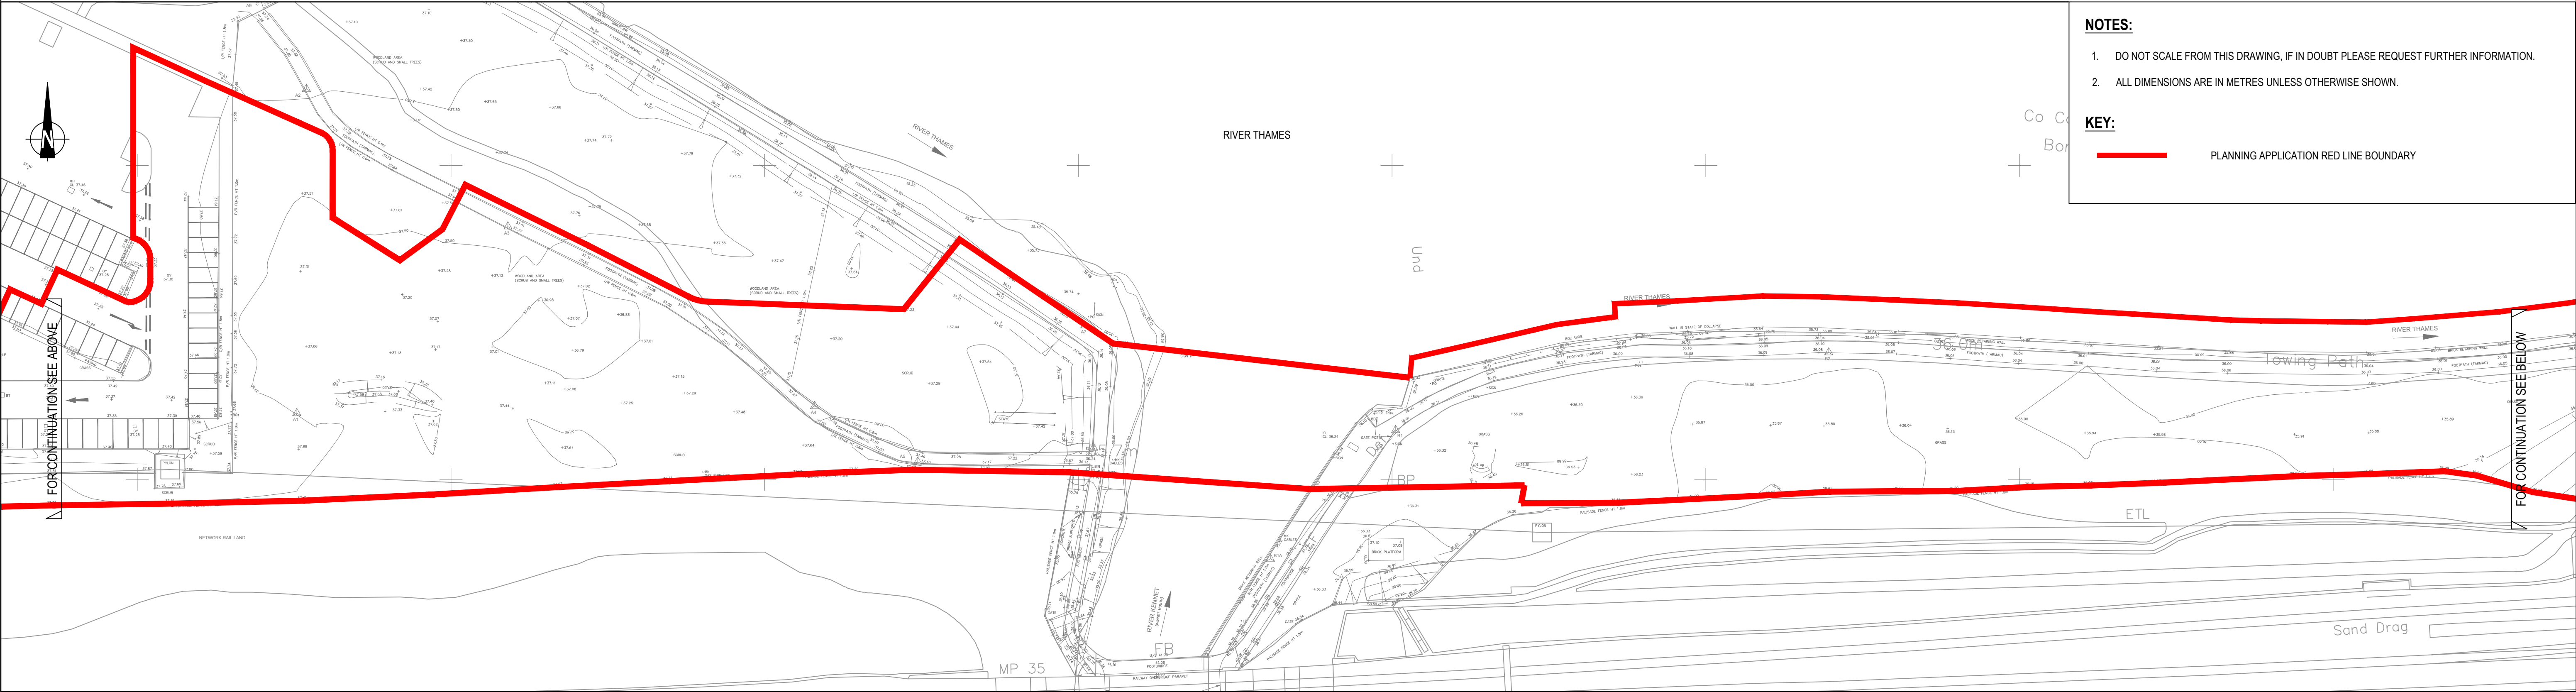


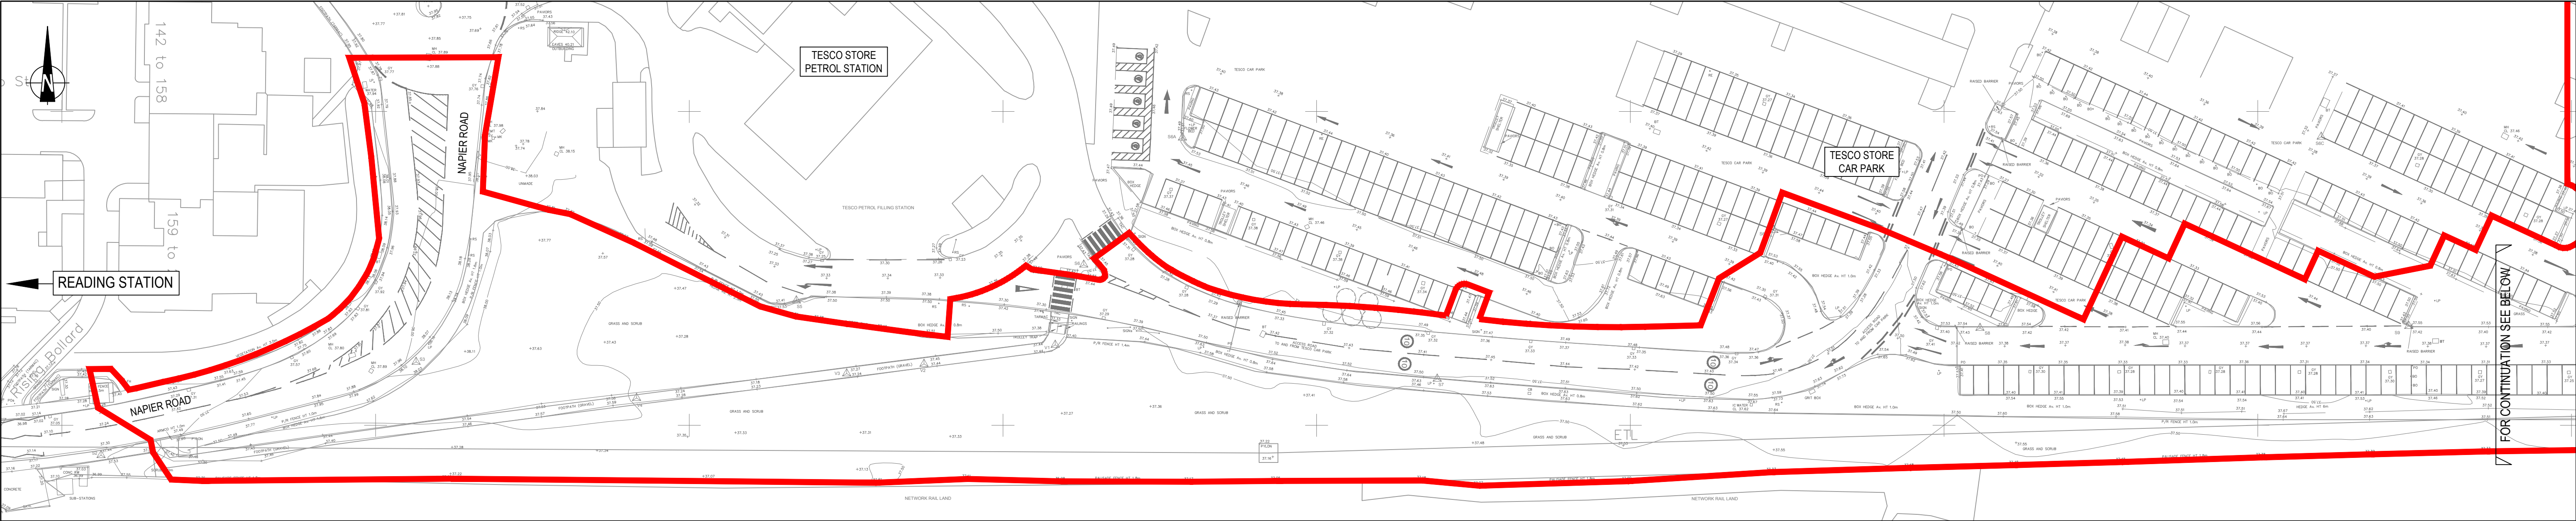

NOTES:

- DO NOT SCALE FROM THIS DRAWING, IF IN DOUBT PLEASE REQUEST FURTHER INFORMATION.
- ALL DIMENSIONS ARE IN METRES UNLESS OTHERWISE SHOWN.

KEY:

— PLANNING APPLICATION RED LINE BOUNDARY

B	RED LINE BOUNDARY AMENDED	04.10.18	LC	LC	SE
A	RED LINE BOUNDARY AMENDED	28.05.18	LC	LC	SE
Mark	Revision	Date	Drawn	Chkd	Appd

SCALING NOTE: Do not scale from this drawing. If in doubt, ask.
UTILITIES NOTE: The position of any existing public or private sewers, utility services, plant or apparatus shown on this drawing is believed to be correct, but no warranty to this is expressed or implied. Other such plant or apparatus may also be present but not shown. The Contractor is therefore advised to undertake his own investigation where the presence of any existing sewers, services, plant or apparatus may affect his operations.

Drawing Issue Status

FOR PLANNING

EAST READING MASS RAPID TRANSIT

EXISTING SITE LAYOUT

Client		 Reading Borough Council Working better with you	 Offices throughout the UK and Europe www.peterbrett.com © Peter Brett Associates LLP READING Tel: 0118 950 0761				
Date of 1st Issue	22.06.2017			Designed	LC	Drawn	SF
A1 Scale	1:500			Checked	SE	Approved	SM
Drawing Number	28791/2009/CIV/001			Revision	B		