

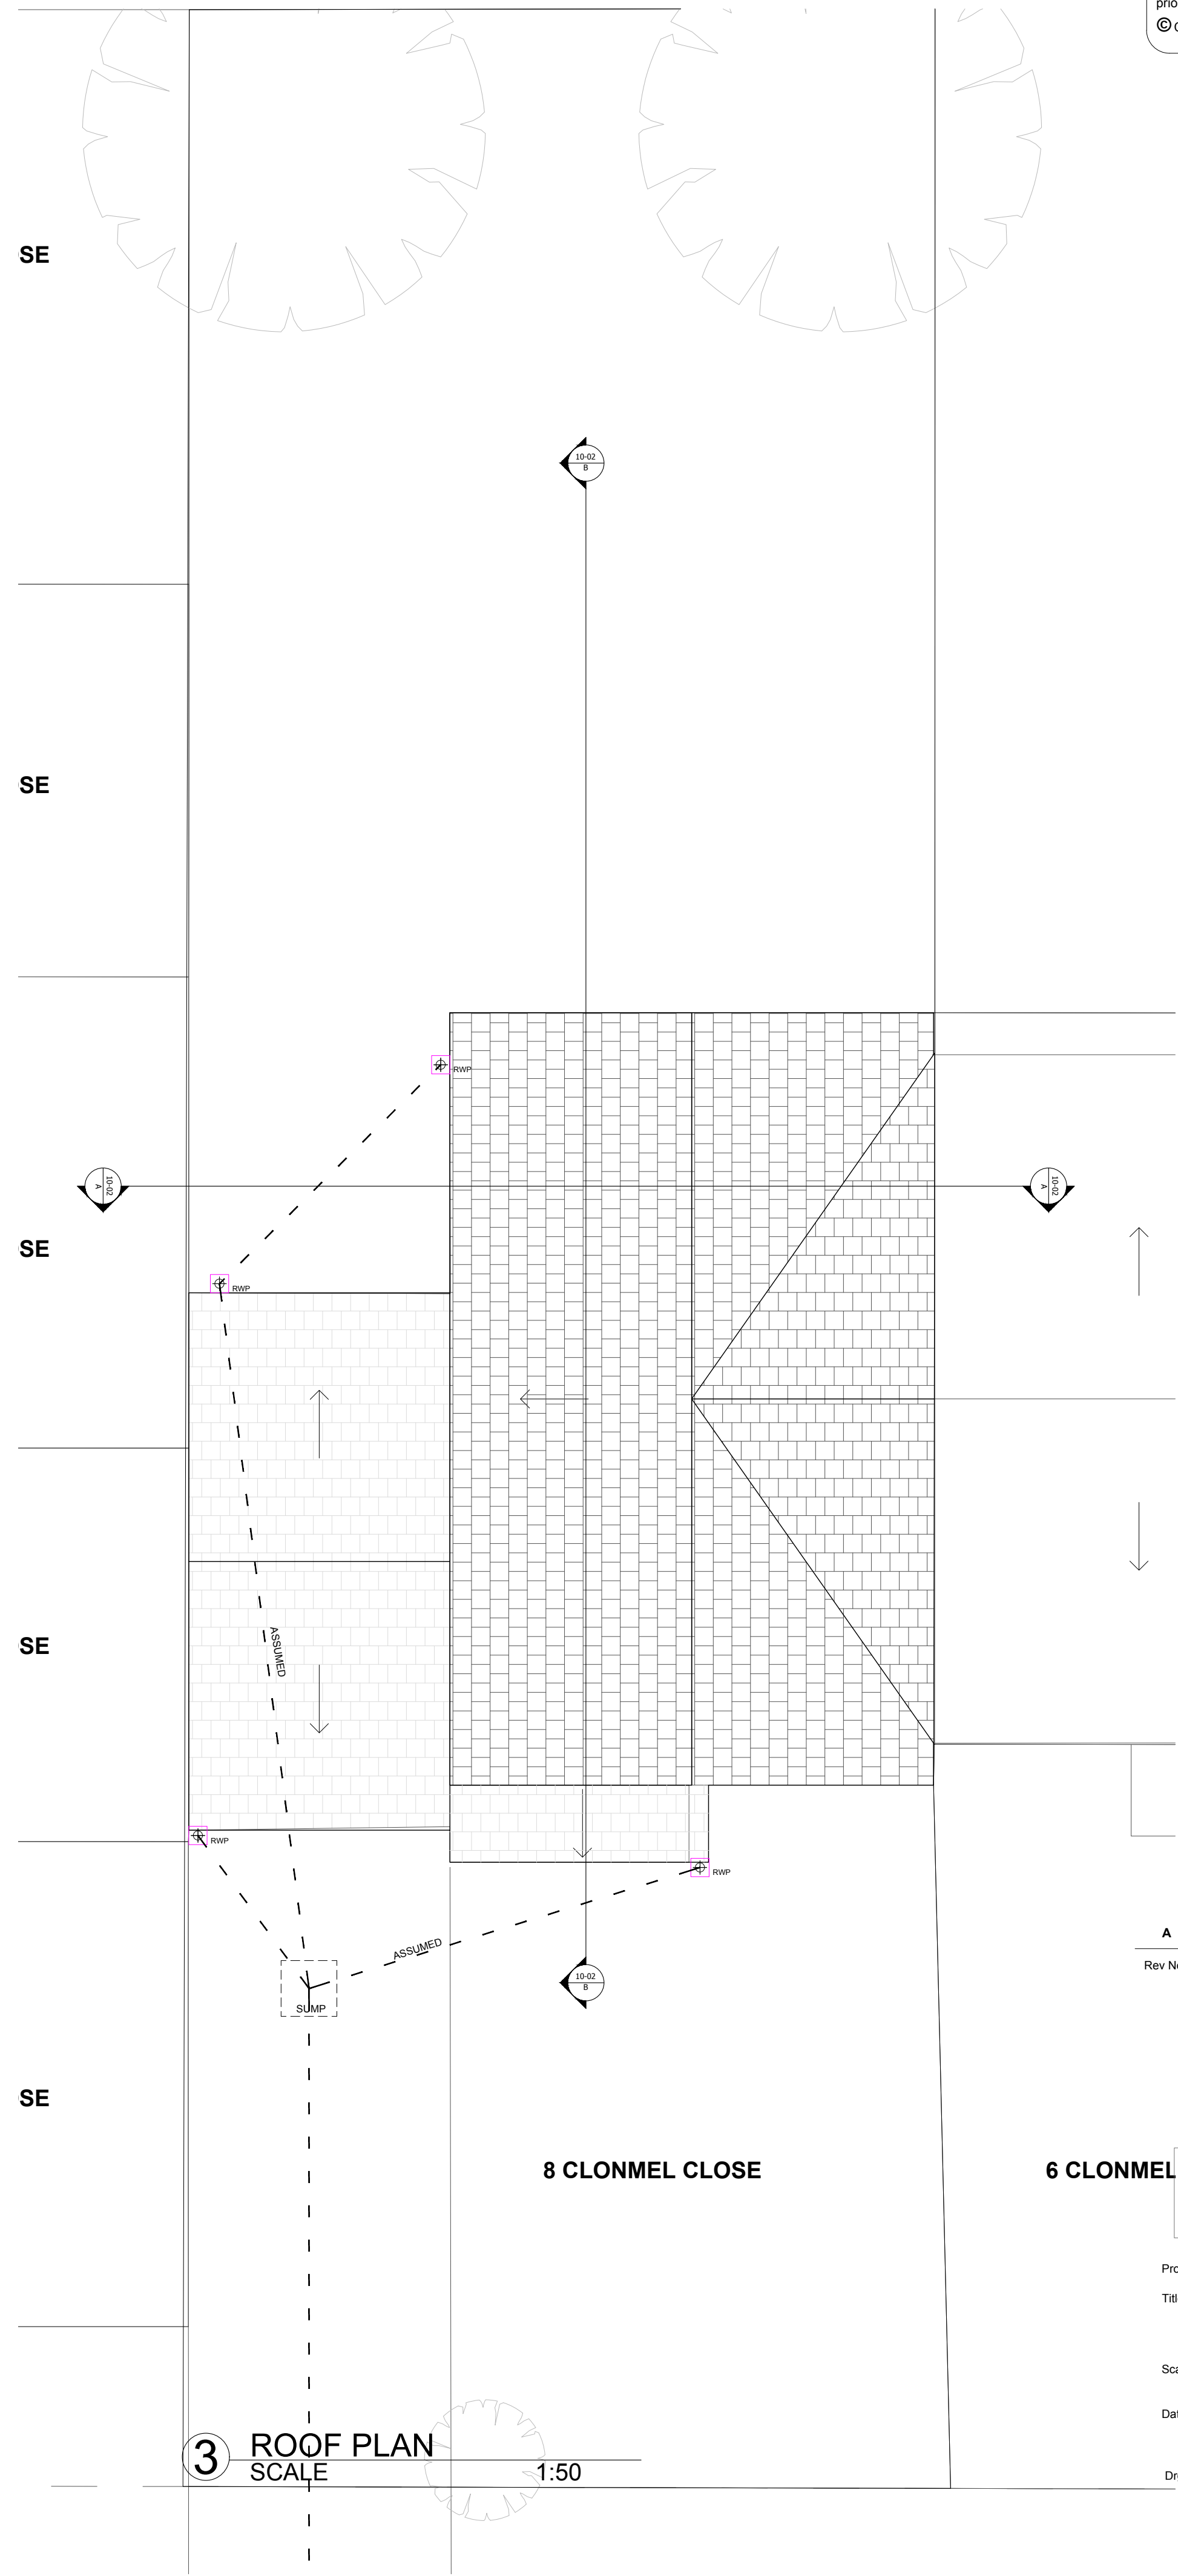
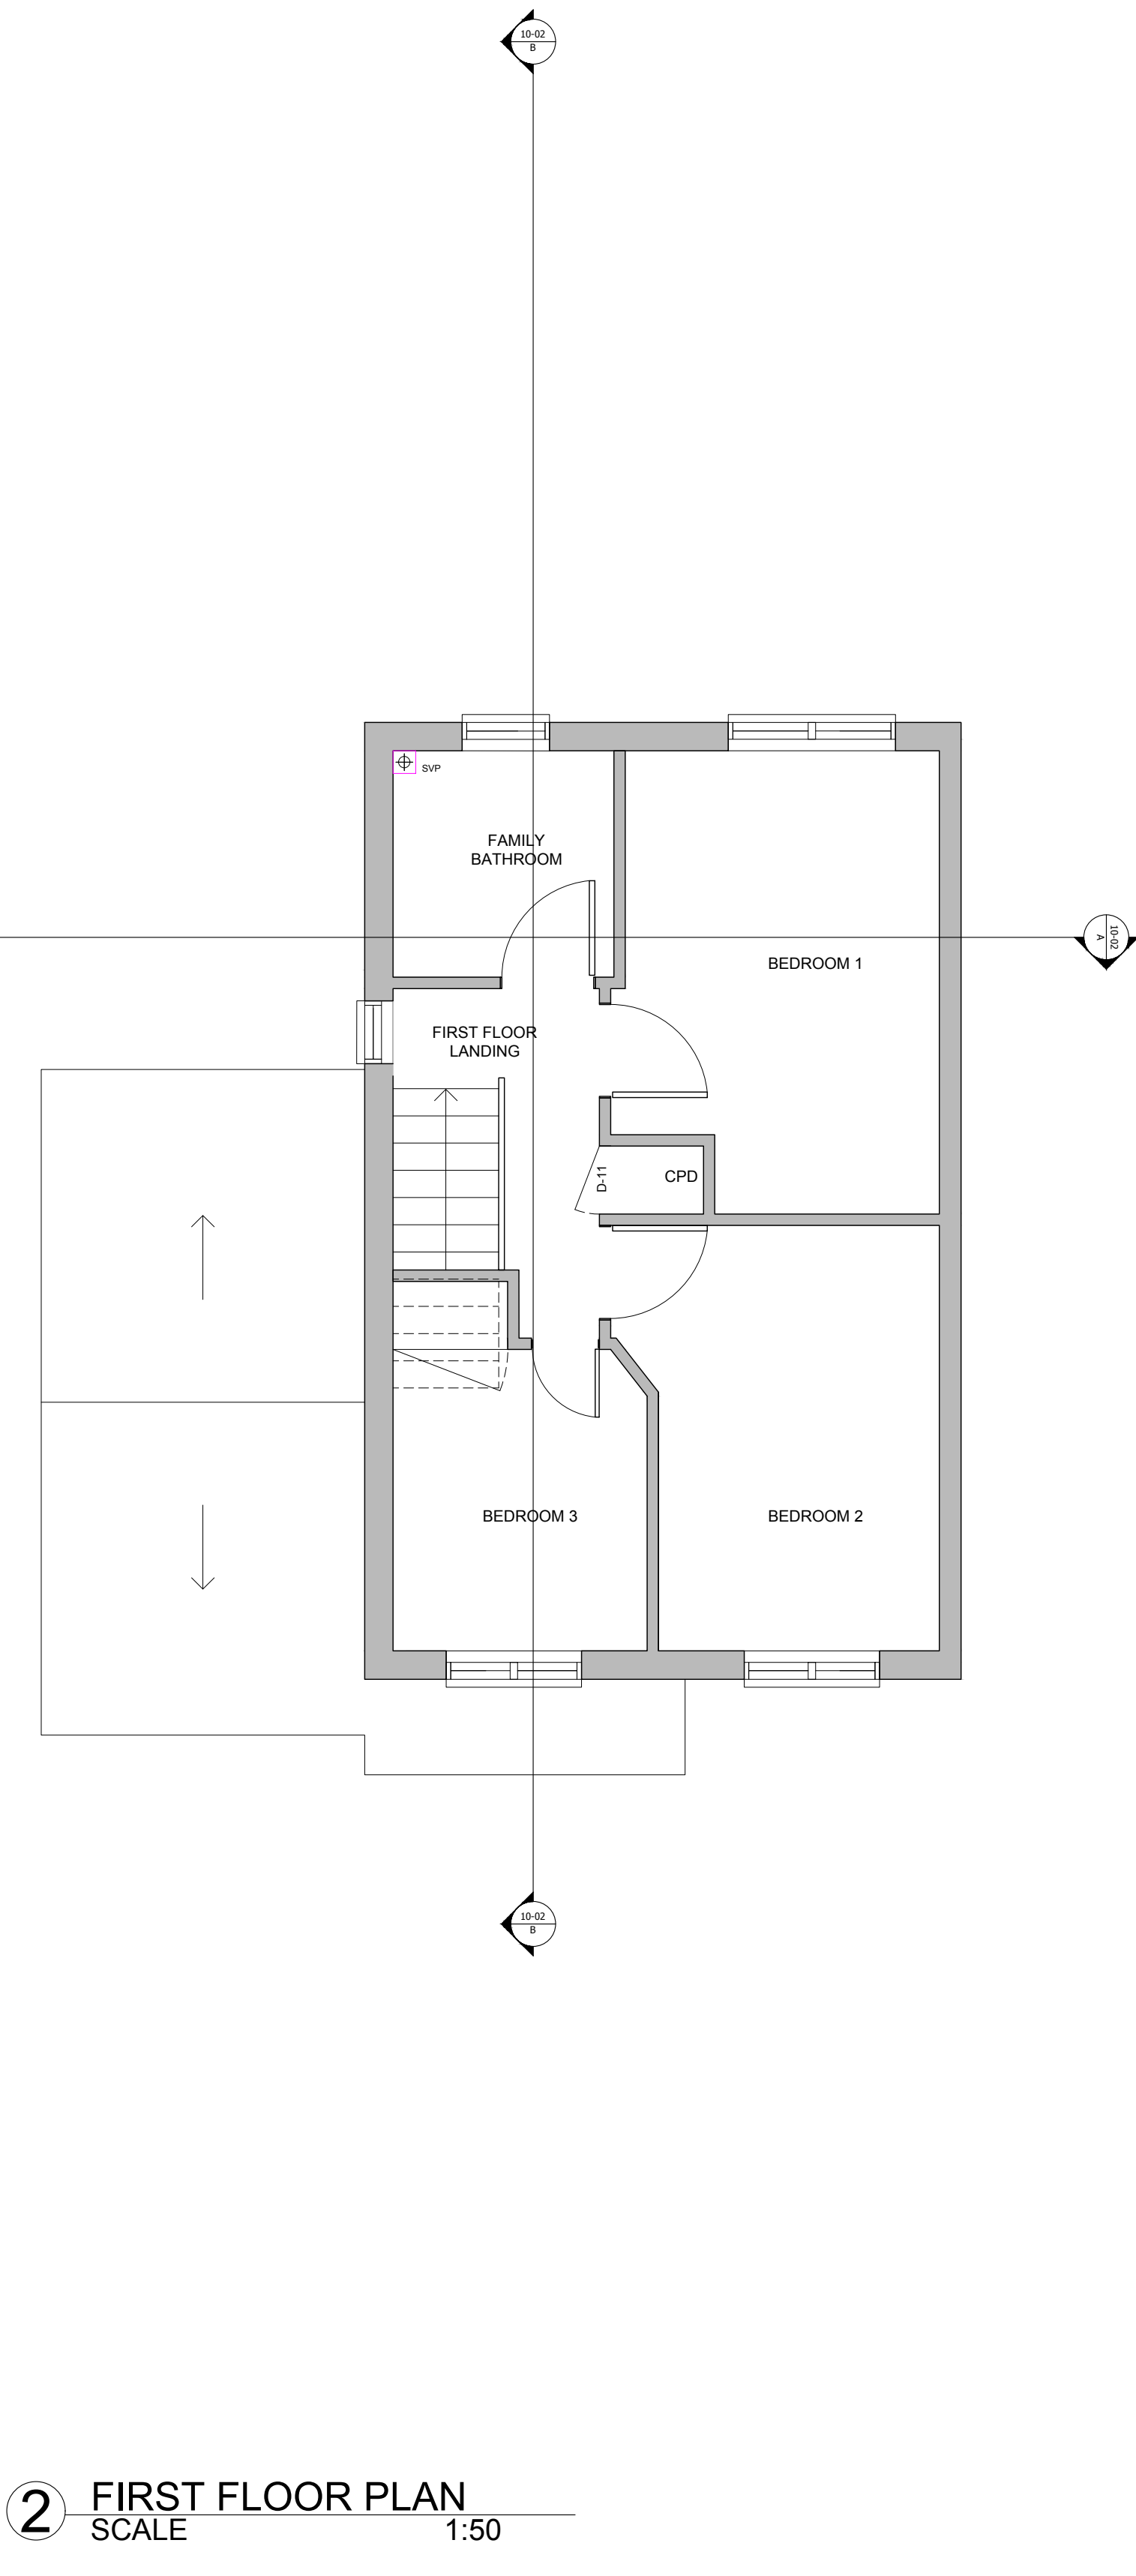


DRAINAGE LEGEND

- SURFACE WATER
- - - FOUL WATER
○ SVP SOIL VENT PIPE
○ RWP RAIN WATER PIPE
□ MH MANHOLE

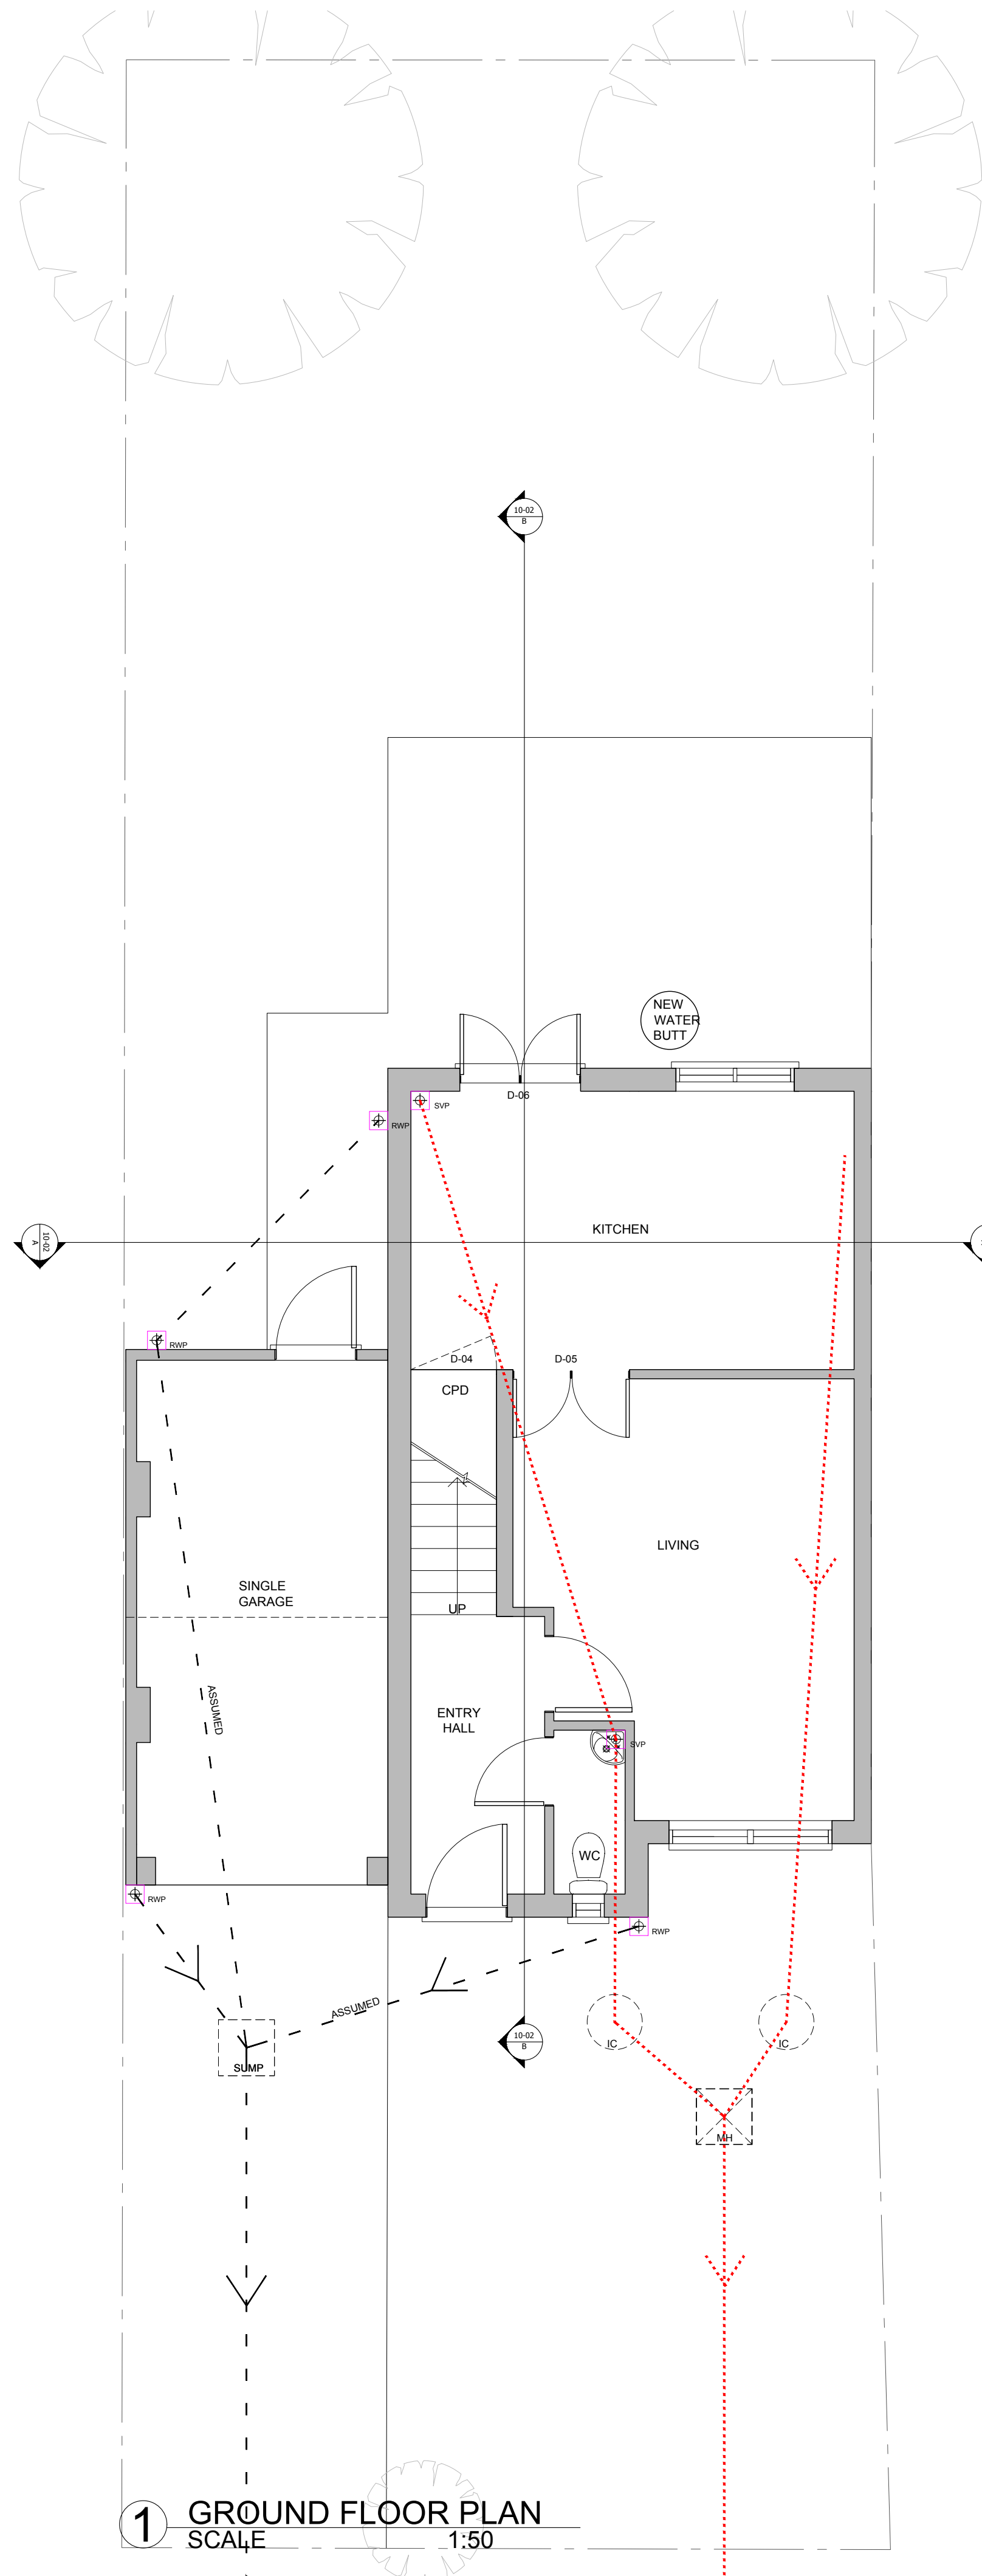

Rev No	Revision note	Date
A	ISSUED FOR PLANNING.	07/10/2018

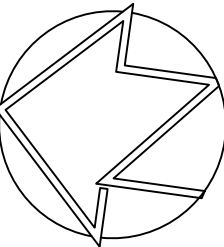

6 CLONMEL Invent Design Create Ltd
www.inventdesigncreate.com
info@inventdesigncreate.com

Project Name : 8_CLONMEL_CLOSE

Title: EXISTING_DRAINAGE_PLANS

Scale : 1:50(A1)/1:100(A3) Status : PLANNING

Date : OCT 2018 Revision : A

Drwg No : 1830 10 04