


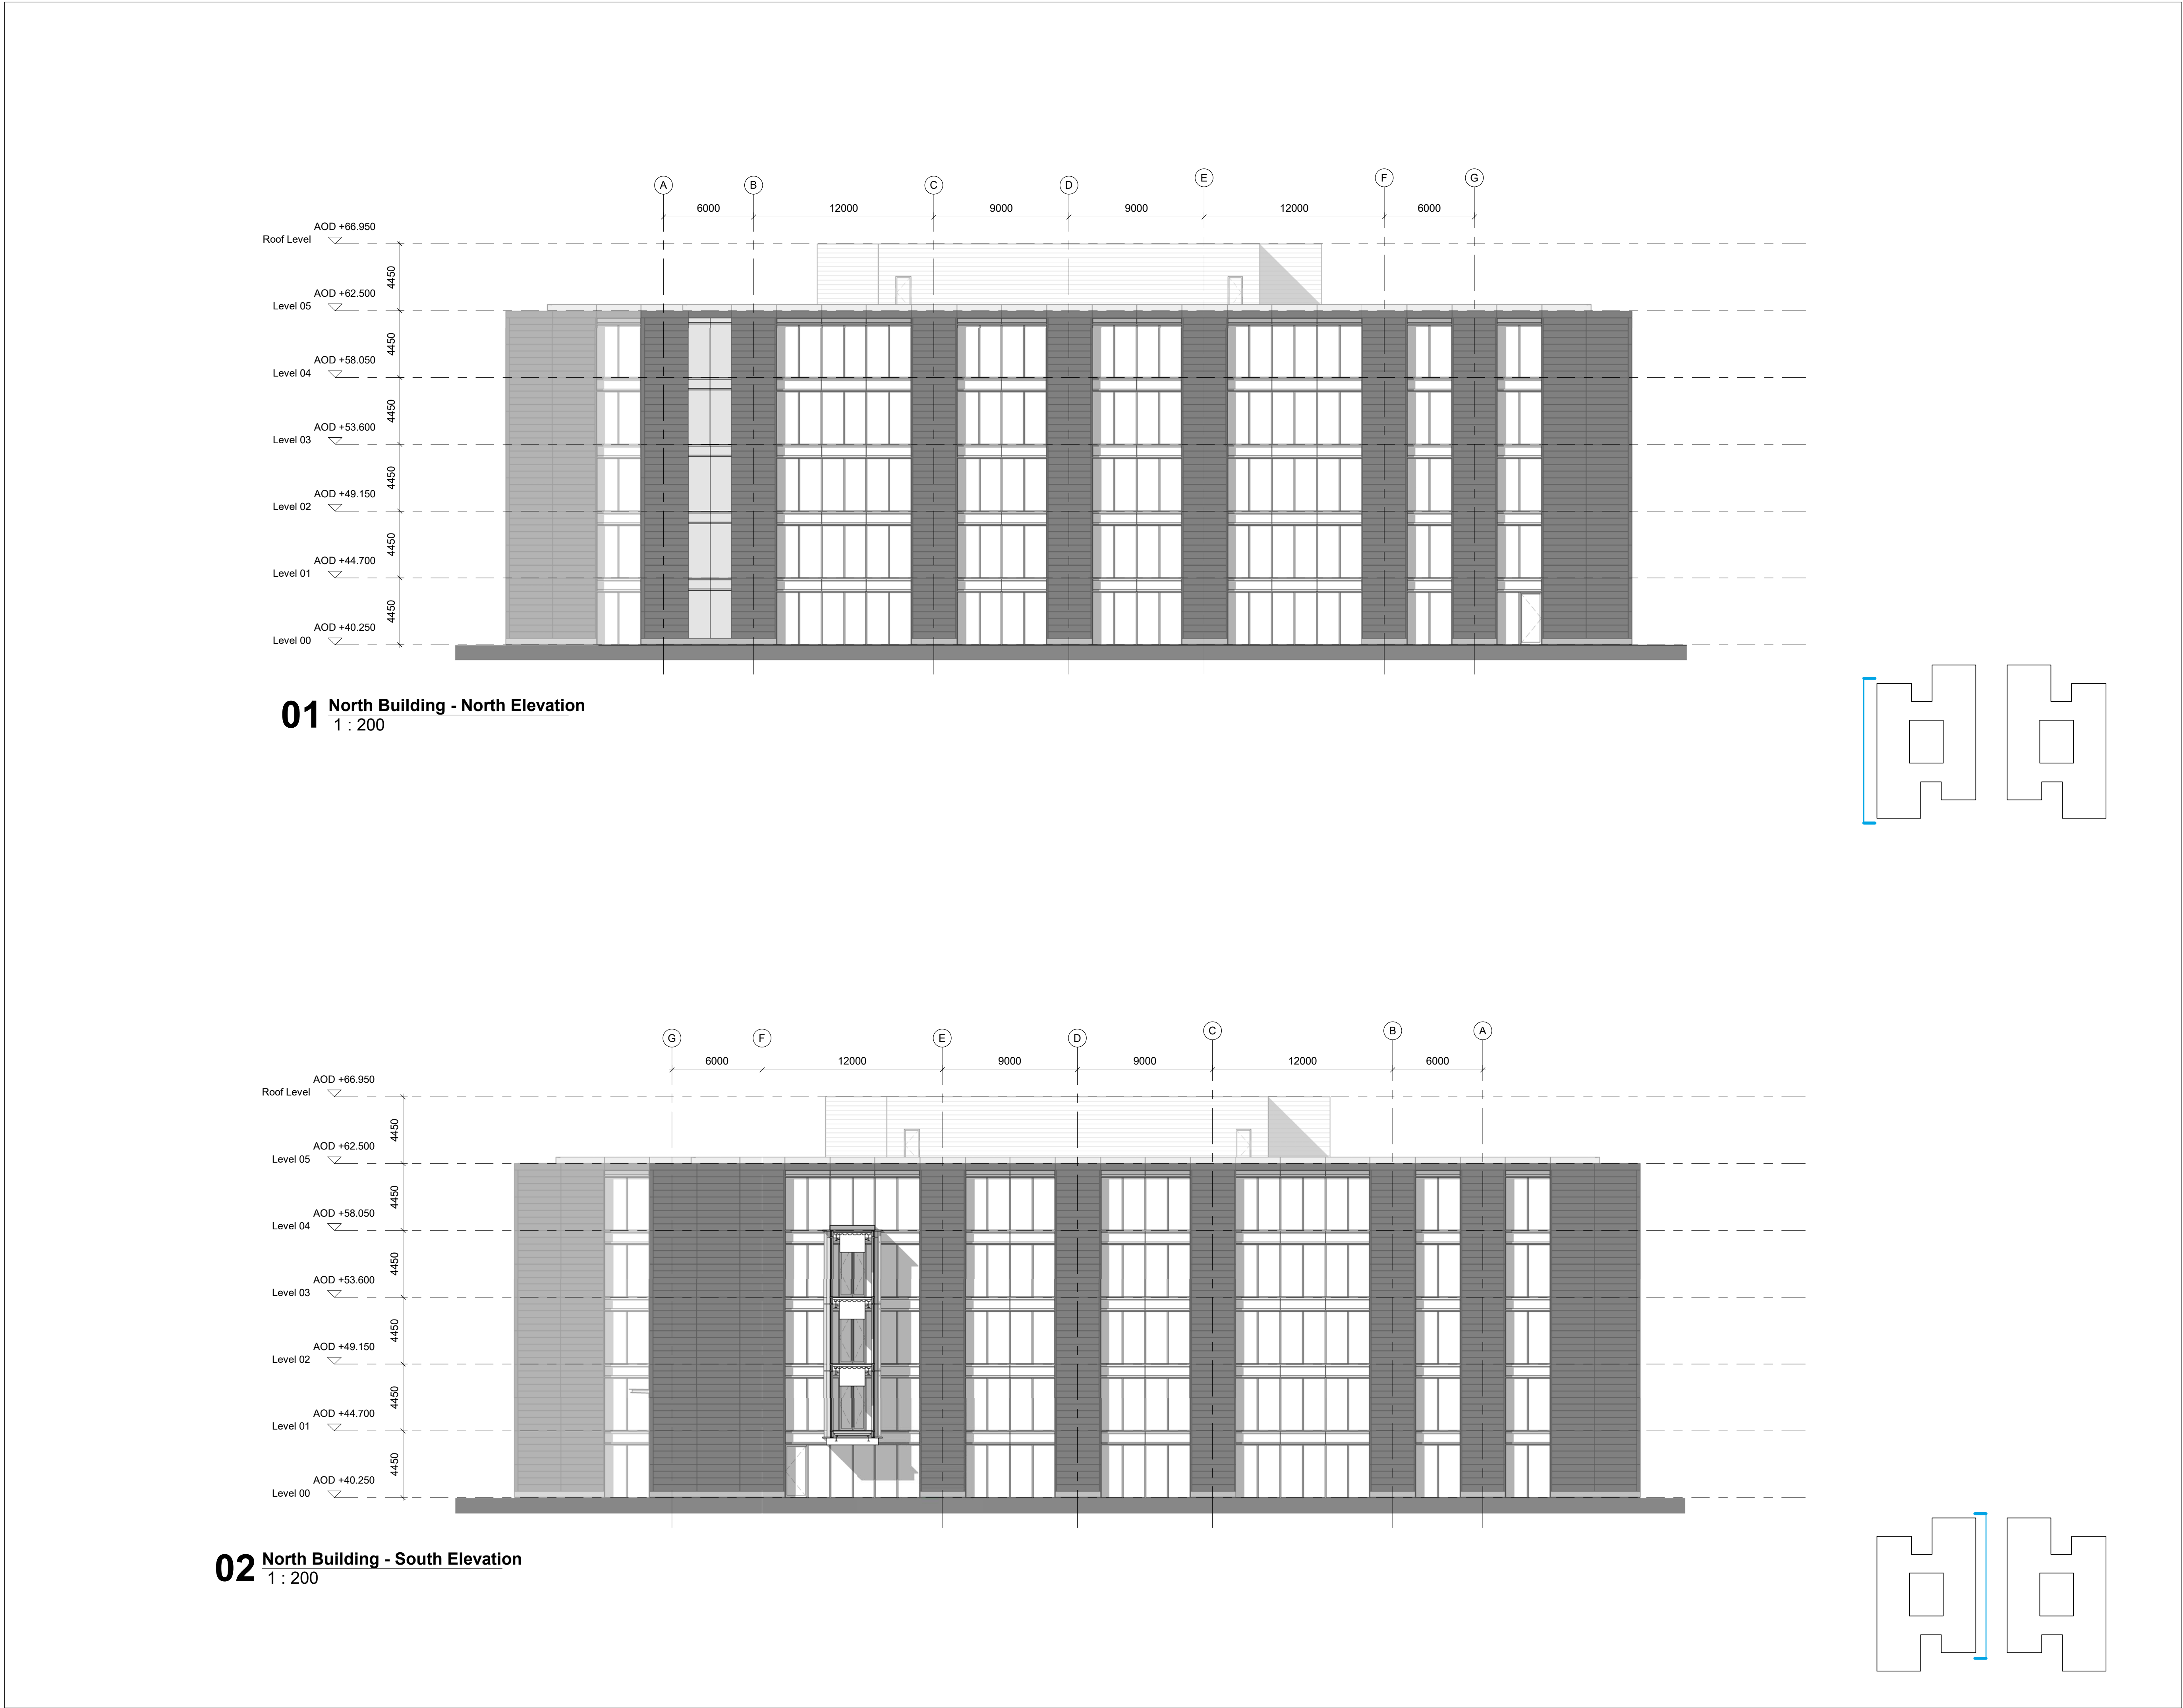

Disclaimer

Do not scale from this drawing.
Check all dimensions on site before fabrication or setting out.
This document is copyright and may not be reproduced without permission of the owner.

Notes

03	For Information	17/08/18	RPP
02	For Information	30/04/18	RPP
01	Planning Application	16/03/16	RPP
00	For Information	08/03/16	RPP
Rev	Reason for Issue	Date	Iss

Consultants

Landscape Architects:	Place Design + Planning
Planning Consultant:	Deloitte LLP
Quantity Surveyors:	Gardiner & Theobald LLP
Structure:	Ramboll
Building Services:	Hoare Lea

Key / Site Location

Robin Partington & Partners

235 St. John Street
London
EC1V 4NG
+44 20 7419 3500
mail@rplondon.com
www.rplondon.com

Client

Green Park Reading No.1 LLP

Project

400 Longwater Avenue, Green Park

Drawing Title

General Arrangement Elevations
North Building
North & South

Scale	Drawn By	Issued By
1 : 200 @ A1	RPP	RPP

Stage 3

Project No.	Drawing No.	Revision
15011	A_PL_300	03