

East Reading Mrt - Manual Traffic Survey, Sunday 18th September 2016

Produced by Streetwise Services Ltd.

[illegible]

East Reading Mrt - Manual Traffic Survey, Wednesday 14th September 2016

Produced by Streetwise Services Ltd.



East Reading Mrt - Manual Traffic Survey, Wednesday 17th August 2016

Produced by Streetwise Services Ltd.



TIME	A-B						B-A							
	<16	16-65	>65	LITY	IMPA	P/CYCLE	TOTAL	<16	16-65	>65	LITY	IMPA	P/CYCLE	TOTAL
0000 - 0015	0	0	0	0	0	0	0	0	0	0	0	0	0	0
0015 - 0030	0	0	0	0	0	0	0	0	0	0	0	0	0	0
0030 - 0045	0	0	0	0	0	0	0	0	0	0	0	0	0	0
0045 - 0100	0	0	0	0	0	0	0	0	0	0	0	0	0	0
Hourly Total	0	0	0	0	0	0	0	0	0	0	0	0	0	0
0100 - 0115	0	0	0	0	0	0	0	0	4	0	0	0	0	4
0115 - 0130	0	0	0	0	0	0	0	0	0	0	0	0	0	0
0130 - 0145	0	0	0	0	0	0	0	0	0	0	0	0	0	0
0145 - 0200	0	0	0	0	0	0	0	0	0	0	0	0	0	0
Hourly Total	0	0	0	0	0	0	0	0	4	0	0	0	0	4
0200 - 0215	0	0	0	0	0	0	0	0	0	0	0	0	0	0
0215 - 0230	0	0	0	0	1	1	1	0	0	0	0	0	0	0
0230 - 0245	0	0	0	0	0	0	0	0	0	0	0	0	0	0
0245 - 0300	0	0	0	0	1	1	1	0	0	0	0	0	0	0
Hourly Total	0	0	0	0	2	2	2	0	0	0	0	0	0	0
0300 - 0315	0	0	0	0	0	0	0	0	0	0	0	0	0	0
0315 - 0330	0	0	0	0	0	0	0	0	0	0	0	0	0	0
0330 - 0345	0	0	0	0	0	0	0	0	0	0	0	0	0	0
0345 - 0400	0	1	0	0	0	0	1	0	0	0	0	0	0	0
Hourly Total	0	1	0	0	0	0	1	0	0	0	0	0	0	0
0400 - 0415	0	0	0	0	0	0	0	0	0	0	0	0	0	0
0415 - 0430	0	0	0	0	0	0	0	0	0	0	0	0	0	0
0430 - 0445	0	0	0	0	0	0	0	0	0	0	0	0	0	0
0445 - 0500	0	3	0	0	0	0	3	0	0	0	0	1	1	1
Hourly Total	0	3	0	0	0	0	3	0	0	0	0	1	1	1
0500 - 0515	0	0	0	0	0	0	0	0	0	0	0	0	0	0
0515 - 0530	0	0	0	0	0	0	0	0	0	0	0	1	1	1
0530 - 0545	0	0	0	0	1	1	1	0	0	0	0	0	0	0
0545 - 0600	0	0	0	0	1	1	1	0	0	0	0	0	0	0
Hourly Total	0	0	0	0	2	2	2	0	0	0	0	1	1	1
0600 - 0615	0	2	0	0	5	7	7	0	0	0	0	0	0	0
0615 - 0630	0	2	0	0	1	3	3	0	2	0	0	4	4	6
0630 - 0645	0	3	0	0	4	7	7	0	4	0	0	1	1	5
0645 - 0700	0	3	0	0	0	3	3	0	6	0	0	2	2	8
Hourly Total	0	10	0	0	10	20	20	0	12	0	0	7	7	19
0700 - 0715	0	2	0	0	3	5	5	1	6	0	0	6	6	13
0715 - 0730	0	4	0	0	5	9	9	0	8	0	0	5	5	13
0730 - 0745	0	3	0	0	9	12	12	0	4	0	0	5	5	9
0745 - 0800	0	8	0	0	12	20	20	0	2	0	0	12	12	14
Hourly Total	0	17	0	0	29	46	46	1	20	0	0	28	28	49
0800 - 0815	0	7	0	0	5	12	12	0	3	0	0	18	18	21
0815 - 0830	1	11	0	0	13	25	25	0	6	0	0	5	5	11
0830 - 0845	1	14	0	0	13	28	28	0	5	0	0	4	4	9
0845 - 0900	0	11	0	0	14	25	25	1	3	0	0	8	8	12
Hourly Total	2	43	0	0	45	90	90	1	17	0	0	35	35	53
0900 - 0915	0	2	0	0	9	11	11	0	3	0	0	5	5	8
0915 - 0930	0	5	0	0	6	11	11	0	4	0	0	2	2	6
0930 - 0945	0	3	0	0	6	9	9	0	1	0	0	4	4	5
0945 - 1000	0	2	0	0	7	9	9	0	0	0	0	2	2	2
Hourly Total	0	12	0	0	28	40	40	0	8	0	0	13	13	21
1000 - 1015	1	0	0	0	5	6	6	0	5	0	0	0	0	5
1015 - 1030	0	6	0	0	0	6	6	0	11	0	0	5	5	16
1030 - 1045	0	3	0	0	3	6	6	0	6	0	0	2	2	8
1045 - 1100	0	10	0	0	2	12	12	1	3	0	0	0	0	4
Hourly Total	1	19	0	0	10	30	30	1	25	0	0	7	7	33
1100 - 1115	0	8	0	0	3	11	11	0	2	0	0	1	1	3
1115 - 1130	0	6	0	0	6	12	12	0	3	0	0	3	3	6
1130 - 1145	0	12	0	0	3	15	15	0	8	0	0	4	4	12
1145 - 1200	0	7	0	0	0	7	7	0	4	0	0	5	5	9
Hourly Total	0	33	0	0	12	45	45	0	17	0	0	13	13	30
1200 - 1215	0	7	0	0	1	8	8	0	10	0	0	2	2	12
1215 - 1230	0	13	0	0	2	15	15	0	10	0	0	2	2	12
1230 - 1245	1	12	0	0	1	14	14	0	9	0	0	1	1	10
1245 - 1300	0	13	0	0	5	18	18	0	20	0	0	6	6	26
Hourly Total	1	45	0	0	9	55	55	0	49	0	0	11	11	60
1300 - 1315	0	20	0	0	1	21	21	2	19	0	0	5	5	26
1315 - 1330	3	23	0	0	1	27	27	2	20	0	0	0	0	22
1330 - 1345	0	8	0	0	7	15	15	2	10	0	0	3	3	15
1345 - 1400	0	14	0	0	3	17	17	0	4	0	0	5	5	9
Hourly Total	3	65	0	0	12	80	80	6	53	0	0	13	13	72
1400 - 1415	0	8	0	0	10	18	18	1	9	0	0	4	4	14
1415 - 1430	3	16	0	0	3	22	22	3	17	0	0	3	3	23
1430 - 1445	1	8	0	0	10	19	19	1	4	0	0	3	3	8
1445 - 1500	0	5	0	0	7	12	12	2	9	0	0	3	3	14
Hourly Total	4	37	0	0	30	71	71	7	39	0	0	13	13	59
1500 - 1515	2	8	0	0	7	17	17	1	5	0	0	5	5	11
1515 - 1530	0	6	0	0	8	14	14	0	3	0	0	1	1	4
1530 - 1545	2	6	0	0	10	18	18	3	8	0	0	4	4	15
1545 - 1600	0	1	0	0	3	4	4	1	7	0	0	1	1	9
Hourly Total	4	21	0	0	28	53	53	5	23	0	0	11	11	39
1600 - 1615	0	5	0	0	4	9	9	0	13	0	0	14	14	27
1615 - 1630	1	8	0	0	4	13	13	2	9	0	0	13	13	24
1630 - 1645	0	6	0	0	5	11	11	0	7	0	0	6	6	13
1645 - 1700	2	8	0	0	8	18	18	0	5	0	0	8	8	13
Hourly Total	3	27	0	0	21	51	51	2	34	0	0	41	41	77
1700 - 1715	1	19	0	0	9	29	29	0	18	0	0	13	13	31
1715 - 1730	0	6	0	0	15	21	21	0	12	0	0	11	11	23
1730 - 1745	0	35	0	0	3	38	38	0	14	0	0	19	19	33
1745 - 1800	0	27	0	0	10	37	37	1	27	0	0	21	21	49
Hourly Total	1	87	0	0	37	125	125	1	71	0	0	64	64	136
1800 - 1815	0	15	0	0	7	22	22	2	27	0	0	8	8	37
1815 - 1830	0	12	0	0	18	30	30	0	14	0	0	16	16	30
1830 - 1845	0	15	0	0	8	23	23	0	23	0	0	13	13	36
1845 - 1900	0	16	0	0	12	28	28	0	13	0	0	7	7	20
Hourly Total	0	58	0	0	45	103	103	2	77	0	0	44	44	123
1900 - 1915	0	16	0	0	14	30	30	0	17	0	0	11	11	28
1915 - 1930	0	11	0	0	5	16	16	0	23	0	0	8	8	31
1930 - 1945	0	10	0	0	5	15	15	0	10	0	0	7	7	17
1945 - 2000	0	17	0	0	9	26	26	0	10	0	0	3	3	13
Hourly Total	0	54	0	0	33	87	87	0	60	0	0	29	29	89
2000 - 2015	0	4	0	0	6	10	10	0	24	0	0	14	14	38
2015 - 2030	1	5	0	0	4	10	10	0	13	0	0	6	6	19
2030 - 2045	0	4	0	0	0	4	4	0	6	0	0	5	5	11
2045 - 2100	0	1	0	0	1	2	2	0	3	0	0	5	5	8
Hourly Total	1	14	0	0	11	26	26	0	46	0	0	30	30	76
2100 - 2115	0	0	0	0	2	2	2	0	2	0	0	1	1	3
2115 - 2130	0	1	0	0	0	1	1	0	2	0	0	5	5	7
2130 - 2145	0	0	0	0	2	2	2	0	0	0	0	4	4	4
2145 - 2200	0	0	0	0	0	0	0	0	0	0	0	2	2	2
Hourly Total	0	1	0	0	4	5	5	0	4	0	0	12	12	16
2200 - 2215	0	0	0	0	1	1	1	0	0	0	0	0	0	0
2215 - 2230	0	1	0	0	0	1	1	0	0	0	0	0	0	0
2230 - 2245	0	0	0	0	0	0	0	0	0	0	0	0	0	0
2245 - 2300	0	0	0	0	0	0	0	0	0	0	0	0	0	0
Hourly Total	0	1	0	0	1	2	2	0						

Produced by Streetwise Services Ltd.



	A-B						B-A					
TIME	<16	16-65	>65	LITY IMPA	P/CYCLE	TOTAL	<16	16-65	>65	LITY IMPA	P/CYCLE	TOTAL
0000 - 0015	0	0	0	0	0	0	0	0	0	0	0	0
0015 - 0030	0	0	0	0	0	0	0	0	0	0	0	0
0030 - 0045	0	0	0	0	0	0	0	1	0	0	0	1
0045 - 0100	0	0	0	0	0	0	0	0	0	0	0	0
Hourly Total	0	0	0	0	0	0	0	1	0	0	0	1
0100 - 0115	0	0	0	0	0	0	0	0	0	0	0	0
0115 - 0130	0	0	0	0	0	0	0	0	0	0	0	0
0130 - 0145	0	0	0	0	0	0	0	0	0	0	0	0
0145 - 0200	0	0	0	0	0	0	0	0	0	0	0	0
Hourly Total	0	0	0	0	0	0	0	0	0	0	0	0
0200 - 0215	0	1	0	0	0	1	0	0	0	0	0	0
0215 - 0230	0	0	0	0	0	0	0	0	0	0	0	0
0230 - 0245	0	0	0	0	0	0	0	0	0	0	0	0
0245 - 0300	0	0	0	0	0	0	0	0	0	0	0	0
Hourly Total	0	1	0	0	0	1	0	0	0	0	0	0
0300 - 0315	0	0	0	0	0	0	0	0	0	0	0	0
0315 - 0330	0	0	0	0	0	0	0	0	0	0	0	0
0330 - 0345	0	0	0	0	0	0	0	0	0	0	0	0
0345 - 0400	0	1	0	0	0	1	0	0	0	0	0	0
Hourly Total	0	1	0	0	0	1	0	0	0	0	0	0
0400 - 0415	0	0	0	0	0	0	0	0	0	0	0	0
0415 - 0430	0	0	0	0	0	0	0	0	0	0	0	0
0430 - 0445	0	0	0	0	0	0	0	0	0	0	0	0
0445 - 0500	0	3	0	0	0	3	0	0	0	0	1	1
Hourly Total	0	3	0	0	0	3	0	0	0	0	1	1
0500 - 0515	0	0	0	0	0	0	0	0	0	0	0	0
0515 - 0530	0	0	0	0	0	0	0	0	0	0	0	0
0530 - 0545	0	0	0	0	1	1	0	0	0	0	0	0
0545 - 0600	0	0	0	0	1	1	0	0	0	0	0	0
Hourly Total	0	0	0	0	2	2	0	0	0	0	0	0
0600 - 0615	0	0	0	0	2	2	0	0	0	0	0	0
0615 - 0630	0	1	0	0	2	3	0	0	0	0	2	2
0630 - 0645	0	6	0	0	3	9	0	4	0	0	2	6
0645 - 0700	0	4	0	0	0	4	0	4	0	0	2	6
Hourly Total	0	11	0	0	7	18	0	8	0	0	6	14
0700 - 0715	0	2	0	0	3	5	0	1	0	0	1	2
0715 - 0730	0	3	0	0	2	5	0	1	0	0	4	5
0730 - 0745	0	7	0	0	5	12	0	3	0	0	1	4
0745 - 0800	0	2	0	0	6	8	0	5	0	0	4	9
Hourly Total	0	14	0	0	16	30	0	10	0	0	10	20
0800 - 0815	0	6	0	0	3	9	0	1	0	0	5	6
0815 - 0830	0	7	0	0	3	10	0	4	0	0	7	11
0830 - 0845	0	3	0	0	4	7	0	1	0	0	6	7
0845 - 0900	1	1	0	0	7	9	0	0	0	0	3	3</

East Reading Mrt - Manual Traffic Survey, Saturday 20th August 2016

Produced by Streetwise Services Ltd.



TIME	A-B						B-A					
	<16	16-65	>65	LITY IMPA	P/CYCLE	TOTAL	<16	16-65	>65	LITY IMPA	P/CYCLE	TOTAL
0000 - 0015	0	1	0	0	0	1	0	0	0	0	0	0
0015 - 0030	0	0	0	0	0	0	0	0	0	0	0	0
0030 - 0045	0	0	0	0	1	1	0	0	0	0	0	0
0045 - 0100	0	0	0	0	0	0	0	0	0	0	0	0
Hourly Total	0	1	0	0	1	2	0	0	0	0	0	0
0100 - 0115	0	0	0	0	0	0	0	0	0	0	0	0
0115 - 0130	0	0	0	0	0	0	0	0	0	0	0	0
0130 - 0145	0	0	0	0	0	0	0	0	0	0	0	0
0145 - 0200	0	0	0	0	0	0	0	0	0	0	0	0
Hourly Total	0	0	0	0	0	0	0	0	0	0	0	0
0200 - 0215	0	0	0	0	0	0	0	0	0	0	0	0
0215 - 0230	0	0	0	0	0	0	0	0	0	0	0	0
0230 - 0245	0	0	0	0	0	0	0	0	0	0	0	0
0245 - 0300	0	0	0	0	0	0	0	0	0	0	0	0
Hourly Total	0	0	0	0	0	0	0	0	0	0	0	0
0300 - 0315	0	0	0	0	0	0	0	0	0	0	0	0
0315 - 0330	0	0	0	0	0	0	0	0	0	0	0	0
0330 - 0345	0	0	0	0	0	0	0	0	0	0	0	0
0345 - 0400	0	0	0	0	0	0	0	0	0	0	0	0
Hourly Total	0	0	0	0	0	0	0	0	0	0	0	0
0400 - 0415	0	0	0	0	0	0	0	0	0	0	0	0
0415 - 0430	0	0	0	0	0	0	0	0	0	0	0	0
0430 - 0445	0	0	0	0	0	0	0	0	0	0	0	0
0445 - 0500	0	0	0	0	0	0	0	0	0	0	0	0
Hourly Total	0	0	0	0	0	0	0	0	0	0	0	0
0500 - 0515	0	0	0	0	0	0	0	0	0	0	1	1
0515 - 0530	0	0	0	0	0	0	0	0	0	0	0	0
0530 - 0545	0	1	0	0	0	1	0	1	0	0	0	1
0545 - 0600	0	1	0	0	1	2	0	0	0	0	0	0
Hourly Total	0	2	0	0	1	3	0	1	0	0	1	2
0600 - 0615	0	0	0	0	1	1	0	1	0	0	0	1
0615 - 0630	0	1	0	0	0	1	0	1	0	0	0	1
0630 - 0645	0	2	0	0	0	2	0	1	0	0	1	2
0645 - 0700	0	1	0	0	0	1	0	0	0	0	0	0
Hourly Total	0	4	0	0	1	5	0	3	0	0	1	4
0700 - 0715	0	0	0	0	0	0	0	0	0	0	0	0
0715 - 0730	0	5	0	0	1	6	0	3	0	0	1	4
0730 - 0745	0	8	0	0	5	13	0	1	0	0	0	1
0745 - 0800	0	8	0	0	1	9	0	5	0	0	0	5
Hourly Total	0	21	0	0	7	28	0	9	0	0	1	10
0800 - 0815	0	0	0	0	1	1	0	1	0	0	0	1
0815 - 0830	0	8	0	0	1	9	0	6	0	0	2	8
0830 - 0845	0	12	0	0	8	20	0	2	0	0	1	3
0845 - 0900	1	54	0	0	24	79	0	4	0	0	1	5
Hourly Total	1	74	0	0	34	109	0	13	0	0	4	17
0900 - 0915	0	4	0	0	2	6	0	7	0	0	1	8
0915 - 0930	0	6	0	0	4	10	0	2	0	0	2	4
0930 - 0945	0	6	0	0	3	9	2	41	0	0	13	56
0945 - 1000	0	12	0	0	4	16	0	27	0	0	18	45
Hourly Total	0	28	0	0	13	41	2	77	0	0	34	113
1000 - 1015	0	6	0	0	1	7	0	13	0	0	1	14
1015 - 1030	0	5	0	0	1	6	0	15	0	0	2	17
1030 - 1045	1	13	0	0	3	17	0	6	0	0	4	10
1045 - 1100	0	6	0	0	2	8	0	6	0	0	1	7
Hourly Total	1	30	0	0	7	38	0	40	0	0	8	48
1100 - 1115	0	12	0	0	2	14	0	9	0	0	1	10
1115 - 1130	0	9	0	0	0	9	0	8	0	0	0	8
1130 - 1145	0	11	0	0	5	16	1	9	0	0	4	14
1145 - 1200	0	4	0	0	2	6	0	9	0	0	6	15
Hourly Total	0	36	0	0	9	45	1	35	0	0	11	47
1200 - 1215	0	1	0	0	5	6	0	4	0	0	2	6
1215 - 1230	2	10	0	0	5	17	5	10	0	0	2	17
1230 - 1245	0	1	0	0	2	3	0	9	0	0	4	13
1245 - 1300	0	7	0	0	3	10	1	13	0	0	5	19
Hourly Total	2	19	0	0	15	36	6	36	0	0	13	55
1300 - 1315	0	7	0	0	3	10	0	3	0	0	0	3
1315 - 1330	0	3	0	0	2	5	0	2	0	0	0	2
1330 - 1345	0	4	0	0	3	7	0	3	0	0	0	3
1345 - 1400	1	11	0	0	5	17	2	12	0	0	3	17
Hourly Total	1	25	0	0	13	39	2	20	0	0	3	25
1400 - 1415	0	1	0	0	9	10	0	6	0	0	1	7
1415 - 1430	0	6	0	0	3	9	0	8	0	0	7	15
1430 - 1445	0	2	0	0	5	7	0	3	0	0	0	3
1445 - 1500	0	6	0	0	1	7	0	7	0	0	2	9
Hourly Total	0	15	0	0	18	33	0	24	0	0	10	34
1500 - 1515	0	4	0	0	5	9	0	1	0	0	7	8
1515 - 1530	0	1	0	0	1	2	0	5	0	0	6	11
1530 - 1545	3	4	0	0	7	14	0	4	0	0	1	5
1545 - 1600	1	6	0	0	2	9	0	4	0	0	1	5
Hourly Total	4	15	0	0	15	34	0	14	0	0	15	29
1600 - 1615	1	5	0	0	2	8	1	3	0	0	3	7
1615 - 1630	0	6	0	0	0	6	0	6	0	0	3	9
1630 - 1645	0	2	0	0	2	4	0	0	0	0	0	0
1645 - 1700	0	4	0	0	2	6	1	14	0	0	2	17
Hourly Total	1	17	0	0	6	24	2	23	0	0	8	33
1700 - 1715	0	5	0	0	3	8	0	1	0	0	2	3
1715 - 1730	0	7	0	0	1	8	0	10	0	0	5	15
1730 - 1745	0	4	0	0	3	7	0	5	0	0	7	12
1745 - 1800	1	3	0	0	2	6	0	1	0	0	3	4
Hourly Total	1	19	0	0	9	29	0	17	0	0	17	34
1800 - 1815	0	5	0	0	0	5	0	6	0	0	1	7
1815 - 1830	0	4	0	0	0	4	0	3	0	0	0	3
1830 - 1845	0	5	0	0	1	6	0	3	0	0	1	4
1845 - 1900	0	4	0	0	0	4	0	1	0	0	1	2
Hourly Total	0	18	0	0	1	19	0	13	0	0	3	16
1900 - 1915	0	2	0	0	0	2	0	0	0	0	1	1
1915 - 1930	0	5	0	0	1	6	0	1	0	0	1	2
1930 - 1945	0	2	0	0	1	3	0	2	0	0	2	4
1945 - 2000	0	0	0	0	1	1	0	3	0	0	0	3
Hourly Total	0	9	0	0	3	12	0	6	0	0	4	10
2000 - 2015	0	0	0	0	2	2	0	1	0	0	0	1
2015 - 2030	0	0	0	0	0	0	0	1	0	0	2	3
2030 - 2045	0	2	0	0	0	2	0	0	0	0	0	0
2045 - 2100	0	0	0	0	0	0	0	1	0	0	0	1
Hourly Total	0	2	0	0	2	4	0	3	0	0	2	5
2100 - 2115	0	0	0	0	0	0	0	0	0	0	0	0
2115 - 2130	0	0	0	0	0	0	0	1	0	0	0	1
2130 - 2145	0	0	0	0	0	0	0	0	0	0	0	0
2145 - 2200	0	0	0	0	0	0	0	0	0	0	0	0
Hourly Total	0	0	0	0	0	0	0	1	0	0	0	1
2200 - 2215	0	0	0	0	0	0	0	0	0	0	0	0
2215 - 2230	0	0	0	0	0	0	0	0	0	0	1	1
2230 - 2245	0	0	0	0	0	0	0	0	0	0	0	0
2245 - 2300	0	0	0	0	0	0	0	0	0	0	0	0
Hourly Total	0	0	0	0	0	0	0	0	0	0	1	1
2300 - 2315	0	0	0	0	0	0	0	0	0	0	0	0
2315 - 2330	0	0	0	0	0	0	0	0	0	0	0	0
2330 - 2345	0	0	0	0	0	0	0	0	0	0	0	0
2345 - 2400	0	0	0	0	0	0	0	0	0	0	0	0
Hourly Total	0	0	0	0	0	0	0	0	0	0	0	0
TOTAL	11	335	0	0	155	501	13	335	0	0	136	484

Produced by Streetwise Services Ltd.



	A-B						B-A					
TIME	<16	16-65	>65	LITY IMPA	P/CYCLE	TOTAL	<16	16-65	>65	LITY IMPA	P/CYCLE	TOTAL
0000 - 0015	0	0			0	0	0	0			0	0
0015 - 0030	0	0	0	0	0	0	0	0	0	0	0	0
0030 - 0045	0	0	0	0	0	0	0	0	0	0	0	0
0045 - 0100	0	0		0	0	0	0	0	0	0	0	0
Hourly Total	0	0	0	0	0	0	0	0	0	0	0	0
0100 - 0115	0	0	0	0	0	0	0	0	0	0	0	0
0115 - 0130	0	0	0	0	0	0	0	0	0	0	0	0
0130 - 0145	0	0	0	0	0	0	0	0	0	0	0	0
0145 - 0200	0	0		0	0	0	0	0	0	0	0	0
Hourly Total	0	0	0	0	0	0	0	0	0	0	0	0
0200 - 0215	0	0	0	0	0	0	0	0	0	0	0	0
0215 - 0230	0	0	0	0	0	0	0	0	0	0	0	0
0230 - 0245	0	0	0	0	0	0	0	0	0	0	0	0
0245 - 0300	0	0		0	0	0	0	0	0	0	0	0
Hourly Total	0	0	0	0	0	0	0	0	0	0	0	0
0300 - 0315	0	0	0		0	0	0	0	0	0	0	0
0315 - 0330	0	0	0	0	0	0	0	0	0	0	0	0
0330 - 0345	0	0	0	0	0	0	0	0	0	0	0	0
0345 - 0400	0	0		0	0	0	0	0	0	0	0	0
Hourly Total	0	0	0	0	0	0	0	0	0	0	0	0
0400 - 0415	0	0	0	0	0	0	0	0	0	0	0	0
0415 - 0430	0	0	0	0	0	0	0	0	0	0	0	0
0430 - 0445	0	0	0	0	0	0	0	0	0	0	0	0
0445 - 0500	0	0		0	0	0	0	0	0	0	0	0
Hourly Total	0	0	0	0	0	0	0	0	0	0	0	0
0500 - 0515	0	0	0	0	0	0	0	0	0	0	0	0
0515 - 0530	0	0		0	0	0	0	0	0	0	0	0
0530 - 0545	0	0	0	0	0	0	0	0	0	0	0	0
0545 - 0600	0	0	0	0	0	0	0	0	0	0	0	0
Hourly Total	0	0	0	0	0	0	0	0	0	0	0	0
0600 - 0615	0	0	0	0	1	1	0	0	0	0	0	0
0615 - 0630	0	0	0	0	2	2	0	0	0	0	0	0
0630 - 0645	0	0	0	0	0	0	0	0	0	0	0	0
0645 - 0700	0	0	0	0	0	0	0	1	0	0	2	3
Hourly Total	0	0	0	0	3	3	0	1	0	0	2	3
0700 - 0715	0	1	0	0	1	2	0	0	0	0	0	0
0715 - 0730	0	2	0	0	1	3	0	1	0	0	1	2
0730 - 0745	0	4	0	0	3	7	0	0	0	0	2	2
0745 - 0800	0	2	0	0	2	4	0	1	0	0	3	4
Hourly Total	0	9	0	0	7	16	0	2	0	0	6	8
0800 - 0815	0	5	0	0	1	6	0	5	0	0	0	5
0815 - 0830	0	0	0	0	1	1	0	5	0	0	1	6
0830 - 0845	0	7	0	0	4	11	0	4	0	0	1	5
0845 - 0900	0	4	0	0	0	4	0	2	0	0	6	8
Hourly Total	0	16	0	0	6	22	0	16	0	0	8	24
0900 - 0915	0	7	0	0	2	9	0	9	0	0	1	10
0915 - 0930	0	5	0	0	3	8	0	8	0	0	4	12
0930 - 0945	0	5	0	0	1	6	0	6	0	0	3	9
0945 - 1000	0	8	0	0	7	15	0	8	0	0	0	8
Hourly Total	0	25	0	0	13	38	0	31	0	0	8	39
1000 - 1015	0	4	0	0	1	5	1	9	0	0	2	12
1015 - 1030	2	7	0	0	6	15	1	9	0	0	5	15
1030 - 1045	0	20	0	0	2	22	0	10	0	0	2	12
1045 - 1100	2	18	0	0	2	22	2	11	0	0	2	15
Hourly Total	4	49	0	0	11	64	4	39	0	0	11	54
1100 - 1115	0	14	0	0	2	16	2	11	0	0	5	18
1115 - 1130	0	14	0	0	11	25	0	9	0	0	4	13
1130 - 1145	1	12	0	0	2	15	1	11	0	1	5	18
1145 - 1200	3	24	0	0	3	30	0	14	0	0	3	17
Hourly Total	4	64	0	0	18	86	3	45	0	1	17	66
1200 - 1215	1	22	0	0	9	32	3	32	0	0	3	38
1215 - 1230	0	9	0	0	2	11	0	15	0	0	4	19
1230 - 1245	3	20	0	0	4	27	2	14	0	0	7	23
1245 - 1300	3	23	0	0	8	34	1	17	0	0	4	22
Hourly Total	7	74	0	0	23	104	6	78	0	0	18	102
1300 - 1315	3	23	0	0	4	30	0	17	0	0	9	26
1315 - 1330	1	22	0	0	7	30	1	5	0	0	2	8
1330 - 1345	2	18	0	0	5	25	1	7	0	0	3	11
1345 - 1400	0	11	0	0	11	22	0	14	0	0	4	18
Hourly Total	6	74	0	0	27	107	2	43	0	0	18	63
1400 - 1415	1	20	0	0	1	22	4	21	0	0	9	34
1415 - 1430	2	20	0	0	5	27	0	18	0	0	8	26
1430 - 1445	0	15	0	0	6	21	1	10	0	0	0	11
1445 - 1500	1	16	0	0	18	35	3	16	0	0	4	23
Hourly Total	4	71	0	0	30	105	8	65	0	0	21	94
1500 - 1515	1	24	0	1	4	30	0	21	0	1	6	28
1515 - 1530	2	16	0	0	6	24	0	11	0	0	8	19
1530 - 1545	0	18	0	0	6	24	0	15	0	0	6	21
1545 - 1600	0	10	0	0	17	27	2	25	0	0	7	34
Hourly Total	3	68	0	1	33	105	2	72	0	1	27	102
1600 - 1615	0	15	0	0	5	20	2	24	0	0	4	30
1615 - 1630	0	13	0	0	6	19	1	8	0	0	7	16
1630 - 1645	0	20	0	0	5	25	0	15	0	0	12	27
1645 - 1700	0	11	0	0	5	16	0	15	0	0	7	22
Hourly Total	0	59	0	0	21	80	3	62	0	0	30	95
1700 - 1715	0	7	0	0	1	8	1	15	0	0	12	28
1715 - 1730	0	12	0	0	6	18	0	3	0	0	5	8
1730 - 1745	0	7	0	0	2	9	0	17	0	0	2	19
1745 - 1800	0	11	0	0	1	12	0	13	0	0	3	16
Hourly Total	0	37	0	0	10	47	1	48	0	0	22	71
1800 - 1815	0	5	0	0	1	6	0	2	0	0	1	3
1815 - 1830	0	5	0	0	2	7	0	7	0	0	0	7
1830 - 1845	0	3	0	0	2	5	0	5	0	0	2	7
1845 - 1900	0	7	0	0	4	11	0	1	0	0	0	1
Hourly Total	0	20	0	0	9	29	0	15	0	0	3	18
1900 - 1915	0	4	0	0	2	6	0	5	0	0	0	5
1915 - 1930	0	3	0	0	0	3	0	4	0	0	0	4
1930 - 1945	0	2	0	0	0	2	0	3	0	0	1	4
1945 - 2000	0	3	0	0	1	4	0	5	0	0	0	5
Hourly Total	0	12	0	0	3	15	0	17	0	0	1	18
2000 - 2015	2	3	0	0	2	7	0	2	0	0	2	4
2015 - 2030	0	1	0	0	0	1	0	4	0	0	0	4
2030 - 2045	0	0	0	0	0	0	0	2	0	0	2	4
2045 - 2100	0	0	0	0	0	0	0	0	0	0	2	2
Hourly Total	2	4	0	0	2	8	0	8	0	0	6	14
2100 - 2115	0	0	0	0	1	1	0	0	0	0	2	2
2115 - 2130	0	0	0	0	1	1	0	0	0	0	0	0
2130 - 2145	0	0	0	0	0	0	0	0	0	0	0	0
2145 - 2200	0	0	0	0	0	0	0	0	0	0	0	0
Hourly Total	0	0	0	0	2	2	0	0	0	0	2	2
2200 - 2215	0	0	0	0	0	0	0	0	0	0	1	1
2215 - 2230	0	0	0	0	0	0	0	0	0	0	0	0
2230 - 2245	0	0	0	0	0	0	0	0	0	0	0	0
2245 - 2300	0	0	0	0	0	0	0	0	0	0	0	0
Hourly Total	0	0	0	0	0	0	0	0	0	0	1	1
2300 - 2315	0	0	0	0	0	0	0	0	0	0	0	0
2315 - 2330	0	0	0	0	0	0	0	0	0	0	0	0
2330 - 2345	0	0	0	0	0	0	0	0	0	0	0	0
2345 - 2400	0	0	0	0	0	0	0	0	0	0	0	0
Hourly Total	0	0	0	0	0	0	0	0	0	0	0	0

TOTAL	30	582	0	1	218	831	29	542	0	2	201	774
-------	----	-----	---	---	-----	-----	----	-----	---	---	-----	-----

East Reading Mrt - Manual Traffic Survey, Wednesday 17th August 2016

Produced by Streetwise Services Ltd.



East Reading Mrt - Manual Traffic Survey, Wednesday 14th September 2016

Produced by Streetwise Services Ltd.



TIME	A-B						B-A					
	<16	16-65	>65	LITY IMPA	P/CYCLE	TOTAL	<16	16-65	>65	LITY IMPA	P/CYCLE	TOTAL
0000 - 0015	0	0	0	0	0	0	0	0	0	0	0	0
0015 - 0030	0	0	0	0	0	0	0	0	0	0	0	0
0030 - 0045	0	0	0	0	0	0	0	0	0	0	0	0
0045 - 0100	0	0	0	0	0	0	0	0	0	0	0	0
Hourly Total	0	0	0	0	0	0	0	0	0	0	0	0
0100 - 0115	0	0	0	0	0	0	0	0	0	0	3	3
0115 - 0130	0	2	0	0	0	2	0	0	0	0	0	0
0130 - 0145	0	0	0	0	0	0	0	0	0	0	0	0
0145 - 0200	0	0	0	0	0	0	0	0	0	0	0	0
Hourly Total	0	2	0	0	0	2	0	0	0	0	3	3
0200 - 0215	0	0	0	0	0	0	0	0	0	0	0	0
0215 - 0230	0	0	0	0	0	0	0	0	0	0	0	0
0230 - 0245	0	0	0	0	0	0	0	0	0	0	0	0
0245 - 0300	0	0	0	0	0	0	0	0	0	0	0	0
Hourly Total	0	0	0	0	0	0	0	0	0	0	0	0
0300 - 0315	0	0	0	0	0	0	0	0	0	0	0	0
0315 - 0330	0	0	0	0	0	0	0	0	0	0	0	0
0330 - 0345	0	0	0	0	0	0	0	0	0	0	0	0
0345 - 0400	0	2	0	0	0	2	0	0	0	0	0	0
Hourly Total	0	2	0	0	0	2	0	0	0	0	0	0
0400 - 0415	0	0	0	0	0	0	0	0	0	0	0	0
0415 - 0430	0	0	0	0	0	0	0	0	0	0	0	0
0430 - 0445	0	0	0	0	0	0	0	0	0	0	0	0
0445 - 0500	0	0	0	0	0	0	0	0	0	0	0	0
Hourly Total	0	0	0	0	0	0	0	0	0	0	0	0
0500 - 0515	0	1	0	0	0	1	0	0	0	0	0	0
0515 - 0530	0	1	0	0	0	1	0	0	0	0	0	0
0530 - 0545	0	0	0	0	0	0	0	0	0	0	0	0
0545 - 0600	0	0	0	0	1	1	0	0	0	0	0	0
Hourly Total	0	2	0	0	1	3	0	0	0	0	0	0
0600 - 0615	0	0	0	0	1	1	0	0	0	0	1	1
0615 - 0630	0	0	0	0	3	3	0	1	0	0	3	4
0630 - 0645	0	1	0	0	6	7	0	1	0	0	1	2
0645 - 0700	0	4	0	0	0	4	0	0	0	0	3	3
Hourly Total	0	5	0	0	10	15	0	2	0	0	8	10
0700 - 0715	0	4	0	0	4	8	0	9	0	0	3	12
0715 - 0730	0	8	0	0	6	14	0	3	0	0	2	5
0730 - 0745	1	9	0	0	6	16	0	5	0	0	4	9
0745 - 0800	0	3	0	0	17	20	0	3	0	0	8	11
Hourly Total	1	24	0	0	33	58	0	20	0	0	17	37
0800 - 0815	0	7	0	0	13	20	0	6	0	0	13	19
0815 - 0830	0	6	0	0	16	22	0	2	0	0	11	13
0830 - 0845	0	22	0	0	14	36	0	1	0	0	5	6
0845 - 0900	0	6	0	0	13	19	0	3	0	0	5	8
Hourly Total	0	41	0	0	56	97	0	12	0	0	34	46
0900 - 0915	0	8	0	0	11	19	0	6	0	0	2	8
0915 - 0930	0	5	0	0	5	10	0	2	0	0	7	9
0930 - 0945	0	4	0	0	3	7	0	2	0	0	1	3
0945 - 1000	0	1	0	0	5	6	0	2	0	0	4	6
Hourly Total	0	18	0	0	24	42	0	12	0	0	14	26
1000 - 1015	0	9	0	0	3	12	0	8	0	0	0	8
1015 - 1030	1	2	0	0	2	5	1	2	0	0	3	6
1030 - 1045	0	6	0	0	2	8	0	1	0	0	2	3
1045 - 1100	0	5	0	0	1	6	1	5	0	0	2	8
Hourly Total	1	22	0	0	8	31	2	16	0	0	7	25
1100 - 1115	0	4	0	0	4	8	0	3	0	0	4	7
1115 - 1130	1	6	0	0	2	9	1	12	0	0	3	16
1130 - 1145	0	3	0	0	3	6	0	4	0	0	3	7
1145 - 1200	0	4	0	0	3	7	0	6	0	0	2	8
Hourly Total	1	17	0	0	12	30	1	25	0	0	12	38
1200 - 1215	0	7	0	0	1	8	0	8	0	0	0	8
1215 - 1230	0	9	0	0	4	13	0	13	0	0	2	15
1230 - 1245	0	21	0	0	3	24	0	18	0	1	3	22
1245 - 1300	0	21	0	0	1	22	0	11	0	0	3	14
Hourly Total	0	58	0	0	9	67	0	50	0	1	8	59
1300 - 1315	0	11	0	0	1	12	1	17	0	0	2	20
1315 - 1330	0	15	0	0	7	22	0	14	0	0	5	19
1330 - 1345	0	6	0	0	4	10	0	7	0	0	2	9
1345 - 1400	0	12	0	0	1	13	0	8	0	0	4	12
Hourly Total	0	44	0	0	13	57	1	46	0	0	13	60
1400 - 1415	0	8	0	0	4	12	0	3	0	0	0	3
1415 - 1430	0	2	0	0	8	10	0	6	0	0	3	9
1430 - 1445	0	5	0	0	3	8	0	2	0	0	3	5
1445 - 1500	0	4	0	0	2	6	0	4	0	0	5	9
Hourly Total	0	19	0	0	17	36	0	15	0	0	11	26
1500 - 1515	0	3	0	0	1	4	0	2	0	0	2	4
1515 - 1530	0	2	0	0	11	13	0	6	0	0	2	8
1530 - 1545	0	3	0	0	5	8	0	3	0	0	6	9
1545 - 1600	0	11	0	0	5	16	0	2	0	0	6	8
Hourly Total	0	19	0	0	22	41	0	13	0	0	16	29
1600 - 1615	0	9	0	0	4	13	0	5	0	0	6	11
1615 - 1630	0	3	0	0	1	4	0	7	0	0	9	16
1630 - 1645	0	3	0	0	9	12	0	11	0	0	7	18
1645 - 1700	0	4	0	0	10	14	0	5	0	0	13	18
Hourly Total	0	19	0	0	24	43	0	28	0	0	35	63
1700 - 1715	1	8	0	0	7	16	0	15	0	0	15	30
1715 - 1730	0	5	0	0	4	9	0	12	0	0	14	26
1730 - 1745	2	9	0	0	13	24	1	15	0	0	23	39
1745 - 1800	0	6	0	0	17	23	0	8	0	0	18	26
Hourly Total	3	28	0	0	41	72	1	50	0	0	70	121
1800 - 1815	0	6	0	0	18	24	0	16	0	0	16	32
1815 - 1830	0	14	0	0	12	26	0	7	0	0	6	13
1830 - 1845	0	11	0	0	11	22	0	18	0	0	8	26
1845 - 1900	0	10	0	0	9	19	1	14	0	0	14	29
Hourly Total	0	41	0	0	50	91	1	55	0	0	44	100
1900 - 1915	0	17	0	0	7	24	0	11	0	0	12	23
1915 - 1930	0	24	0	0	1	25	0	13	0	0	6	19
1930 - 1945	1	15	0	0	0	16	1	24	0	0	6	31
1945 - 2000	0	6	0	0	11	17	0	17	0	0	5	22
Hourly Total	1	62	0	0	19	82	1	65	0	0	29	95
2000 - 2015	0	3	0	0	2	5	1	8	0	0	3	12
2015 - 2030	0	0	0	0	0	0	0	2	0	0	1	3
2030 - 2045	0	0	0	0	1	1	0	1	0	0	1	2
2045 - 2100	0	2	0	0	0	2	0	1	0	0	1	2
Hourly Total	0	5	0	0	3	8	1	12	0	0	6	19
2100 - 2115	0	2	0	0	3	5	0	3	0	0	0	3
2115 - 2130	0	0	0	0	2	2	0	1	0	0	2	3
2130 - 2145	0	1	0	0	0	1	0	0	0	0	0	0
2145 - 2200	0	0	0	0	0	0	0	3	0	0	0	3
Hourly Total	0	3	0	0	5	8	0	7	0	0	2	9
2200 - 2215	0	0	0	0	0	0	0	0	0	0	4	4
2215 - 2230	0	1	0	0	0	1	0	0	0	0	0	0
2230 - 2245	0	0	0	0	0	0	0	0	0	0	0	0
2245 - 2300	0	2	0	0	1	3	0	0	0	0	0	0
Hourly Total	0	3	0	0	1	4	0	0	0	0	4	4
2300 - 2315	0	0	0	0	1	1	0	1	0	0	0	1
2315 - 2330	0	0	0	0	0	0	0	0	0	0	0	0
2330 - 2345	0	0	0	0	0	0	0	0	0	0	1	1
2345 - 2400	0	0	0	0	0	0	0	0	0	0	0	0
Hourly Total	0	0	0	0	1	1	0	1	0	0	1	2
TOTAL	7	434	0	0	349	790	8	429	0	1	334	772

East Reading Mrt - Manual Traffic Survey, Friday 16th Septemeber 2016

Produced by Streetwise Services Ltd.



TIME	A-B						B-A					
	<16	16-65	>65	LITY IMPA	P/CYCLE	TOTAL	<16	16-65	>65	LITY IMPA	P/CYCLE	TOTAL
0000 - 0015	0	0	0	0	0	0	0	0	0	0	0	0
0015 - 0030	0	0	0	0	0	0	0	0	0	0	0	0
0030 - 0045	0	0	0	0	0	0	0	0	0	0	0	0
0045 - 0100	0	0	0	0	0	0	0	0	0	0	0	0
Hourly Total	0	0	0	0	0	0	0	0	0	0	0	0
0100 - 0115	0	0	0	0	0	0	0	0	0	0	0	0
0115 - 0130	0	0	0	0	0	0	0	0	0	0	0	0
0130 - 0145	0	0	0	0	0	0	0	0	0	0	0	0
0145 - 0200	0	0	0	0	0	0	0	0	0	0	0	0
Hourly Total	0	0	0	0	0	0	0	0	0	0	0	0
0200 - 0215	0	0	0	0	0	0	0	0	0	0	0	0
0215 - 0230	0	0	0	0	0	0	0	0	0	0	0	0
0230 - 0245	0	0	0	0	0	0	0	0	0	0	0	0
0245 - 0300	0	0	0	0	0	0	0	0	0	0	0	0
Hourly Total	0	0	0	0	0	0	0	0	0	0	0	0
0300 - 0315	0	0	0	0	0	0	0	0	0	0	0	0
0315 - 0330	0	0	0	0	0	0	0	0	0	0	0	0
0330 - 0345	0	1	0	0	0	1	0	0	0	0	0	0
0345 - 0400	0	1	0	0	0	1	0	0	0	0	0	0
Hourly Total	0	2	0	0	0	2	0	0	0	0	0	0
0400 - 0415	0	0	0	0	0	0	0	0	0	0	0	0
0415 - 0430	0	0	0	0	0	0	0	0	0	0	0	0
0430 - 0445	0	0	0	0	0	0	0	0	0	0	0	0
0445 - 0500	0	0	0	0	0	0	0	0	0	0	0	0
Hourly Total	0	0	0	0	0	0	0	0	0	0	0	0
0500 - 0515	0	0	0	0	0	0	0	0	0	0	0	0
0515 - 0530	0	0	0	0	0	0	0	0	0	0	0	0
0530 - 0545	0	0	0	0	1	1	0	0	0	0	0	0
0545 - 0600	0	0	0	0	0	0	0	0	0	0	0	0
Hourly Total	0	0	0	0	1	1	0	0	0	0	0	0
0600 - 0615	0	0	0	0	0	0	0	0	0	0	0	0
0615 - 0630	0	0	0	0	1	1	0	0	0	0	1	1
0630 - 0645	0	0	0	0	0	0	0	0	0	0	0	0
0645 - 0700	0	2	0	0	0	2	0	0	0	0	2	2
Hourly Total	0	2	0	0	1	3	0	0	0	0	3	3
0700 - 0715	0	3	0	0	0	3	0	6	0	0	1	7
0715 - 0730	0	1	0	0	1	2	0	2	0	0	1	3
0730 - 0745	0	1	0	0	3	4	0	0	0	0	3	3
0745 - 0800	0	0	0	0	1	1	0	0	0	0	3	3
Hourly Total	0	5	0	0	5	10	0	8	0	0	8	16
0800 - 0815	0	4	0	0	5	9	0	1	0	0	4	5
0815 - 0830	0	2	0	0	6	8	0	1	0	0	3	4
0830 - 0845	0	5	0	0	3	8	0	1	0	0	2	3
0845 - 0900	0	6	0	0	9	15	0	0	0	0	2	2
Hourly Total	0	17	0	0	23	40	0	3	0	0	11	14
0900 - 0915	0	4	0	0	3	7	0	0	0	0	4	4
0915 - 0930	0	5	0	0	2	7	0	2	0	0	1	3
0930 - 0945	0	4	0	0	1	5	0	6	0	0	1	7
0945 - 1000	0	5	0	0	2	7	0	0	0	0	0	0
Hourly Total	0	18	0	0	8	26	0	8	0	0	6	14
1000 - 1015	0	1	0	0	2	3	0	5	0	0	0	5
1015 - 1030	0	0	0	0	1	1	0	0	0	0	0	0
1030 - 1045	0	3	0	0	3	6	0	1	0	0	2	3
1045 - 1100	0	0	0	0	2	2	0	0	0	0	0	0
Hourly Total	0	4	0	0	8	12	0	6	0	0	2	8
1100 - 1115	0	0	0	0	1	1	0	2	0	0	2	4
1115 - 1130	0	2	0	0	1	3	0	2	0	0	2	4
1130 - 1145	0	1	0	0	2	3	0	1	0	0	1	2
1145 - 1200	0	2	0	0	0	2	1	6	0	0	2	9
Hourly Total	0	5	0	0	4	9	1	11	0	0	7	19
1200 - 1215	0	1	0	0	3	4	0	3	0	0	2	5
1215 - 1230	0	20	0	0	5	25	0	0	0	0	3	3
1230 - 1245	0	1	0	0	13	14	0	7	0	0	0	7
1245 - 1300	0	3	0	0	1	4	0	5	0	0	0	5
Hourly Total	0	25	0	0	22	47	0	15	0	0	5	20
1300 - 1315	0	3	0	0	3	6	0	8	0	0	0	8
1315 - 1330	0	6	0	0	0	6	0	3	0	0	3	6
1330 - 1345	0	5	0	0	1	6	0	2	0	0	3	5
1345 - 1400	0	4	0	0	2	6	0	3	0	0	0	3
Hourly Total	0	18	0	0	6	24	0	16	0	0	6	22
1400 - 1415	0	0	0	0	0	0	0	2	0	0	1	3
1415 - 1430	0	3	0	0	1	4	0	4	0	0	0	4
1430 - 1445	0	0	0	0	2	2	0	0	0	0	1	1
1445 - 1500	1	3	0	0	1	5	0	2	0	0	1	3
Hourly Total	1	6	0	0	4	11	0	8	0	0	3	11
1500 - 1515	0	5	0	0	0	5	0	1	0	0	0	1
1515 - 1530	0	1	0	0	4	5	0	2	0	0	2	4
1530 - 1545	0	4	0	0	1	5	0	5	0	0	3	8
1545 - 1600	0	6	0	0	1	7	0	7	0	0	4	11
Hourly Total	0	16	0	0	6	22	0	15	0	0	9	24
1600 - 1615	0	6	0	0	1	7	0	6	0	0	1	7
1615 - 1630	0	3	0	0	4	7	0	6	0	0	1	7
1630 - 1645	0	3	0	0	6	9	0	8	0	0	4	12
1645 - 1700	0	2	0	0	6	8	0	6	0	0	6	12
Hourly Total	0	14	0	0	17	31	0	26	0	0	12	38
1700 - 1715	1	5	0	0	3	9	2	9	0	0	13	24
1715 - 1730	0	7	0	0	4	11	0	10	0	0	7	17
1730 - 1745	0	3	0	0	3	6	0	9	0	0	7	16
1745 - 1800	0	4	0	0	4	8	1	8	0	0	6	15
Hourly Total	1	19	0	0	14	34	3	36	0	0	33	72
1800 - 1815	0	5	0	0	6	11	0	12	0	0	9	21
1815 - 1830	0	7	0	0	6	13	0	4	0	0	7	11
1830 - 1845	0	7	0	0	3	10	0	7	0	0	1	8
1845 - 1900	0	4	0	0	2	6	0	7	0	0	5	12
Hourly Total	0	23	0	0	17	40	0	30	0	0	22	52
1900 - 1915	0	6	0	0	2	8	0	5	0	0	2	7
1915 - 1930	0	5	0	0	0	5	0	3	0	0	2	5
1930 - 1945	2	4	0	0	3	9	2	4	0	0	0	6
1945 - 2000	0	0	0	0	0	0	0	3	0	0	0	3
Hourly Total	2	15	0	0	5	22	2	15	0	0	4	21
2000 - 2015	0	1	0	0	0	1	0	1	0	0	0	1
2015 - 2030	0	0	0	0	0	0	0	0	0	0	0	0
2030 - 2045	0	0	0	0	0	0	0	1	0	0	0	1
2045 - 2100	0	0	0	0	0	0	0	1	0	0	1	2
Hourly Total	0	1	0	0	0	1	0	3	0	0	1	4
2100 - 2115	0	0	0	0	0	0	0	0	0	0	1	1
2115 - 2130	0	1	0	0	0	1	0	1	0	0	0	1
2130 - 2145	0	0	0	0	0	0	0	0	0	0	0	0
2145 - 2200	0	0	0	0	0	0	0	0	0	0	0	0
Hourly Total	0	1	0	0	0	1	0	1	0	0	1	2
2200 - 2215	0	0	0	0	0	0	0	0	0	0	0	0
2215 - 2230	0	0	0	0	0	0	0	0	0	0	0	0
2230 - 2245	0	0	0	0	0	0	0	0	0	0	0	0
2245 - 2300	0	0	0	0	0	0	0	0	0	0	0	0
Hourly Total	0	0	0	0	0	0	0	0	0	0	0	0
2300 - 2315	0	0	0	0	0	0	0	0	0	0	0	0
2315 - 2330	0	0	0	0	0	0	0	0	0	0	0	0
2330 - 2345	0	0	0	0	0	0	0	0	0	0	0	0
2345 - 2400	0	0	0	0	1	1	0	0	0	0	0	0
Hourly Total	0	0	0	0	1	1	0	0	0	0	0	0
TOTAL	4	191	0	0	142	337	6	201	0	0	133	340

East Reading Mrt - Manual Traffic Survey, Saturday 17th September 2016

Produced by Streetwise Services Ltd.



TIME	A-B						B-A					
	<16	16-65	>65	LITY IMPA	P/CYCLE	TOTAL	<16	16-65	>65	LITY IMPA	P/CYCLE	TOTAL
0000 - 0015	0	0	0	0	0	0	0	0	0	0	0	0
0015 - 0030	0	0	0	0	0	0	0	0	0	0	0	0
0030 - 0045	0	0	0	0	0	0	0	0	0	0	0	0
0045 - 0100	0	0	0	0	0	0	0	0	0	0	0	0
Hourly Total	0	0	0	0	0	0	0	0	0	0	0	0
0100 - 0115	0	0	0	0	0	0	0	0	0	0	0	0
0115 - 0130	0	0	0	0	0	0	0	0	0	0	0	0
0130 - 0145	0	0	0	0	0	0	0	0	0	0	0	0
0145 - 0200	0	0	0	0	0	0	0	0	0	0	0	0
Hourly Total	0	0	0	0	0	0	0	0	0	0	0	0
0200 - 0215	0	0	0	0	0	0	0	0	0	0	0	0
0215 - 0230	0	0	0	0	0	0	0	0	0	0	0	0
0230 - 0245	0	0	0	0	0	0	0	0	0	0	0	0
0245 - 0300	0	0	0	0	0	0	0	0	0	0	0	0
Hourly Total	0	0	0	0	0	0	0	0	0	0	0	0
0300 - 0315	0	0	0	0	0	0	0	0	0	0	0	0
0315 - 0330	0	0	0	0	0	0	0	0	0	0	0	0
0330 - 0345	0	0	0	0	0	0	0	0	0	0	0	0
0345 - 0400	0	0	0	0	0	0	0	0	0	0	0	0
Hourly Total	0	0	0	0	0	0	0	0	0	0	0	0
0400 - 0415	0	0	0	0	0	0	0	0	0	0	0	0
0415 - 0430	0	0	0	0	0	0	0	0	0	0	0	0
0430 - 0445	0	0	0	0	0	0	0	0	0	0	0	0
0445 - 0500	0	0	0	0	0	0	0	0	0	0	0	0
Hourly Total	0	0	0	0	0	0	0	0	0	0	0	0
0500 - 0515	0	0	0	0	0	0	0	0	0	0	0	0
0515 - 0530	0	0	0	0	0	0	0	0	0	0	0	0
0530 - 0545	0	0	0	0	0	0	0	0	0	0	0	0
0545 - 0600	0	0	0	0	0	0	0	0	0	0	0	0
Hourly Total	0	0	0	0	0	0	0	0	0	0	0	0
0600 - 0615	0	0	0	0	0	0	0	0	0	0	0	0
0615 - 0630	0	0	0	0	0	0	0	0	0	0	0	0
0630 - 0645	0	0	0	0	0	0	0	0	0	0	1	1
0645 - 0700	0	0	0	0	0	0	0	0	0	0	0	0
Hourly Total	0	0	0	0	0	0	0	0	0	0	1	1
0700 - 0715	0	0	0	0	0	0	0	1	0	0	0	1
0715 - 0730	0	2	0	0	0	2	0	0	0	0	0	0
0730 - 0745	0	3	0	0	5	8	0	1	0	0	2	3
0745 - 0800	0	4	0	0	3	7	0	3	0	0	1	4
Hourly Total	0	9	0	0	8	17	0	5	0	0	3	8
0800 - 0815	0	2	0	0	3	5	1	5	0	0	1	7
0815 - 0830	0	4	0	0	0	4	0	3	0	0	1	4
0830 - 0845	0	14	0	0	10	24	0	3	0	0	1	4
0845 - 0900	0	54	0	0	19	73	0	5	0	0	1	6
Hourly Total	0	74	0	0	32	106	1	16	0	0	4	21
0900 - 0915	0	6	0	0	1	7	0	7	0	0	1	8
0915 - 0930	0	11	0	0	2	13	0	13	0	0	3	16
0930 - 0945	0	7	0	0	2	9	0	48	0	0	21	69
0945 - 1000	1	14	0	0	2	17	0	12	0	0	10	22
Hourly Total	1	38	0	0	7	46	0	80	0	0	35	115
1000 - 1015	0	8	0	0	1	9	1	19	0	0	8	28
1015 - 1030	0	2	0	0	1	3	0	9	0	0	3	12
1030 - 1045	0	8	0	0	3	11	0	7	0	0	4	11
1045 - 1100	0	12	0	0	2	14	0	4	0	0	4	8
Hourly Total	0	30	0	0	7	37	1	39	0	0	19	59
1100 - 1115	0	8	0	0	3	11	0	5	0	0	3	8
1115 - 1130	0	11	0	0	0	11	0	12	0	0	9	21
1130 - 1145	0	11	0	0	9	20	0	13	0	0	4	17
1145 - 1200	0	2	0	0	3	5	0	12	0	0	1	13
Hourly Total	0	32	0	0	15	47	0	42	0	0	17	59
1200 - 1215	0	17	0	0	5	22	1	13	0	0	5	19
1215 - 1230	0	7	0	0	6	13	3	14	0	0	6	23
1230 - 1245	0	8	0	0	4	12	0	3	0	0	1	4
1245 - 1300	0	8	0	0	9	17	0	9	0	0	0	9
Hourly Total	0	40	0	0	24	64	4	39	0	0	12	55
1300 - 1315	0	5	0	0	5	10	0	7	0	0	9	16
1315 - 1330	0	5	0	0	5	10	1	5	0	0	1	7
1330 - 1345	1	4	0	0	2	7	0	10	0	0	2	12
1345 - 1400	1	10	0	0	3	14	0	7	0	0	1	8
Hourly Total	2	24	0	0	15	41	1	29	0	0	13	43
1400 - 1415	1	11	0	0	1	13	0	4	0	0	6	10
1415 - 1430	0	7	0	0	3	10	0	6	0	0	1	7
1430 - 1445	0	9	0	0	6	15	0	14	0	0	1	15
1445 - 1500	0	16	0	0	0	16	0	9	0	0	6	15
Hourly Total	1	43	0	0	10	54	0	33	0	0	14	47
1500 - 1515	2	9	0	0	2	13	0	2	0	0	3	5
1515 - 1530	0	18	0	0	0	18	0	6	0	0	3	9
1530 - 1545	0	6	0	0	7	13	3	5	0	0	2	10
1545 - 1600	0	7	0	0	0	7	1	11	0	0	3	15
Hourly Total	2	40	0	0	9	51	4	24	0	0	11	39
1600 - 1615	1	6	0	0	4	11	2	13	0	0	1	16
1615 - 1630	0	15	0	0	2	17	0	8	0	0	3	11
1630 - 1645	1	7	0	0	2	10	0	6	0	0	0	6
1645 - 1700	0	12	0	0	2	14	0	5	0	0	0	5
Hourly Total	2	40	0	0	10	52	2	32	0	0	4	38
1700 - 1715	0	4	0	0	11	15	0	3	0	0	0	3
1715 - 1730	0	9	0	0	5	14	0	16	0	0	4	20
1730 - 1745	2	9	0	0	2	13	0	5	0	0	4	9
1745 - 1800	0	3	0	0	2	5	0	0	0	0	9	9
Hourly Total	2	25	0	0	20	47	0	24	0	0	17	41
1800 - 1815	0	3	0	0	2	5	0	7	0	0	2	9
1815 - 1830	0	7	0	0	3	10	0	2	0	0	2	4
1830 - 1845	0	4	0	0	2	6	0	13	0	0	0	13
1845 - 1900	1	9	0	0	0	10	0	7	0	0	1	8
Hourly Total	1	23	0	0	7	31	0	29	0	0	5	34
1900 - 1915	0	1	0	0	0	1	0	1	0	0	4	5
1915 - 1930	0	4	0	0	0	4	0	3	0	0	1	4
1930 - 1945	0	0	0	0	0	0	0	0	0	0	0	0
1945 - 2000	0	0	0	0	0	0	0	0	0	0	0	0
Hourly Total	0	5	0	0	0	5	0	4	0	0	5	9
2000 - 2015	0	0	0	0	0	0	0	0	0	0	0	0
2015 - 2030	0	0	0	0	0	0	0	0	0	0	0	0
2030 - 2045	0	0	0	0	0	0	0	0	0	0	0	0
2045 - 2100	0	0	0	0	0	0	0	0	0	0	1	1
Hourly Total	0	0	0	0	0	0	0	0	0	0	1	1
2100 - 2115	0	0	0	0	0	0	0	0	0	0	1	1
2115 - 2130	0	0	0	0	0	0	0	0	0	0	1	1
2130 - 2145	0	0	0	0	0	0	0	0	0	0	0	0
2145 - 2200	0	0	0	0	0	0	0	0	0	0	0	0
Hourly Total	0	0	0	0	0	0	0	0	0	0	2	2
2200 - 2215	0	0	0	0	0	0	0	0	0	0	0	0
2215 - 2230	0	0	0	0	0	0	0	0	0	0	1	1
2230 - 2245	0	0	0	0	0	0	0	0	0	0	0	0
2245 - 2300	0	0	0	0	0	0	0	0	0	0	0	0
Hourly Total	0	0	0	0	0	0	0	0	0	0	1	1
2300 - 2315	0	0	0	0	0	0	0	0	0	0	0	0
2315 - 2330	0	0	0	0	0	0	0	0	0	0	0	0
2330 - 2345	0	0	0	0	0	0	0	0	0	0	1	1
2345 - 2400	0	0	0	0	0	0	0	0	0	0	0	0
Hourly Total	0	0	0	0	0	0	0	0	0	0	1	1
TOTAL	11	423	0	0	164	598	13	396	0	0	165	574

East Reading Mrt - Manual Traffic Survey, Sunday 18th September 2016

Produced by Streetwise Services Ltd.




TIME	A-B						B-A					
	<16	16-65	>65	LITY IMPA	P/CYCLE	TOTAL	<16	16-65	>65	LITY IMPA	P/CYCLE	TOTAL
0000 - 0015	0	0	0	0	0	0	0	0	0	0	0	0
0015 - 0030	0	0	0	0	0	0	0	0	0	0	0	0
0030 - 0045	0	0	0	0	0	0	0	0	0	0	0	0
0045 - 0100	0	0	0	0	0	0	0	0	0	0	0	0
Hourly Total	0	0	0	0	0	0	0	0	0	0	0	0
0100 - 0115	0	0	0	0	0	0	0	0	0	0	0	0
0115 - 0130	0	0	0	0	0	0	0	0	0	0	0	0
0130 - 0145	0	0	0	0	0	0	0	0	0	0	0	0
0145 - 0200	0	0	0	0	0	0	0	0	0	0	1	1
Hourly Total	0	0	0	0	0	0	0	0	0	0	1	1
0200 - 0215	0	0	0	0	0	0	0	0	0	0	0	0
0215 - 0230	0	0	0	0	0	0	0	0	0	0	0	0
0230 - 0245	0	0	0	0	0	0	0	0	0	0	0	0
0245 - 0300	0	0	0	0	0	0	0	0	0	0	0	0
Hourly Total	0	0	0	0	0	0	0	0	0	0	0	0
0300 - 0315	0	0	0	0	0	0	0	0	0	0	0	0
0315 - 0330	0	0	0	0	0	0	0	0	0	0	0	0
0330 - 0345	0	0	0	0	0	0	0	0	0	0	0	0
0345 - 0400	0	0	0	0	0	0	0	0	0	0	0	0
Hourly Total	0	0	0	0	0	0	0	0	0	0	0	0
0400 - 0415	0	0	0	0	0	0	0	0	0	0	0	0
0415 - 0430	0	0	0	0	0	0	0	0	0	0	0	0
0430 - 0445	0	0	0	0	0	0	0	0	0	0	0	0
0445 - 0500	0	0	0	0	0	0	0	0	0	0	0	0
Hourly Total	0	0	0	0	0	0	0	0	0	0	0	0
0500 - 0515	0	0	0	0	0	0	0	0	0	0	0	0
0515 - 0530	0	0	0	0	0	0	0	0	0	0	0	0
0530 - 0545	0	0	0	0	0	0	0	0	0	0	0	0
0545 - 0600	0	0	0	0	0	0	0	0	0	0	0	0
Hourly Total	0	0	0	0	0	0	0	0	0	0	0	0
0600 - 0615	0	1	0	0	1	2	0	0	0	0	0	0
0615 - 0630	0	0	0	0	0	0	0	0	0	0	0	0
0630 - 0645	0	0	0	0	0	0	0	0	0	0	0	0
0645 - 0700	0	1	0	0	0	1	0	0	0	0	1	1
Hourly Total	0	2	0	0	1	3	0	0	0	0	1	1
0700 - 0715	0	3	0	0	0	3	0	3	0	0	0	3
0715 - 0730	0	1	0	0	5	6	0	1	0	0	0	1
0730 - 0745	0	2	0	0	1	3	0	1	0	0	0	1
0745 - 0800	0	5	0	0	5	10	0	1	0	0	1	2
Hourly Total	0	11	0	0	11	22	0	6	0	0	1	7
0800 - 0815	0	2	0	0	2	4	0	1	0	0	0	1
0815 - 0830	0	6	0	0	0	6	0	2	0	0	2	4
0830 - 0845	0	1	0	0	1	2	0	5	0	0	1	6
0845 - 0900	0	3	0	0	0	3	0	3	0	0	1	4
Hourly Total	0	12	0	0	3	15	0	11	0	0	4	15
0900 - 0915	0	4	0	0	0	4	0	1	0	0	2	3
0915 - 0930	0	4	0	0	6	10	0	8	0	0	0	8
0930 - 0945	0	15	0	0	2	17	0	8	0	0	0	8
0945 - 1000	0	10	0	0	4	14	0	13	0	0	5	18
Hourly Total	0	33	0	0	12	45	0	30	0	0	7	37
1000 - 1015	0	4	0	0	3	7	0	10	0	0	3	13
1015 - 1030	1	10	0	0	5	16	0	13	0	0	2	15
1030 - 1045	0	14	0	0	2	16	1	13	0	0	7	21
1045 - 1100	0	8	0	0	0	8	2	12	0	0	2	16
Hourly Total	1	36	0	0	10	47	3	48	0	0	14	65
1100 - 1115	0	14	0	0	12	26	0	9	0	0	5	14
1115 - 1130	0	14	0	0	7	21	1	8	0	0	3	12
1130 - 1145	0	14	0	0	6	20	1	17	0	0	4	22
1145 - 1200	2	13	0	0	8	23	0	12	0	0	5	17
Hourly Total	2	55	0	0	33	90	2	46	0	0	17	65
1200 - 1215	0	12	0	0	0	12	0	5	0	0	4	9
1215 - 1230	6	19	0	0	4	29	2	17	0	0	0	19
1230 - 1245	1	13	0	0	3	17	1	18	0	0	7	26
1245 - 1300	1	19	0	0	3	23	0	15	0	0	4	19
Hourly Total	8	63	0	0	10	81	3	55	0	0	15	73
1300 - 1315	0	7	0	0	7	14	0	12	0	0	2	14
1315 - 1330	0	13	0	0	7	20	1	13	0	0	8	22
1330 - 1345	1	24	0	0	5	30	0	12	0	0	12	24
1345 - 1400	0	12	0	0	10	22	6	12	0	0	11	29
Hourly Total	1	56	0	0	29	86	7	49	0	0	33	89
1400 - 1415	0	13	0	0	2	15	1	4	0	0	5	10
1415 - 1430	0	18	0	0	4	22	0	14	0	0	4	18
1430 - 1445	2	12	0	0	5	19	0	11	0	0	8	19
1445 - 1500	0	14	0	0	5	19	4	17	0	0	8	29
Hourly Total	2	57	0	0	16	75	5	46	0	0	25	76
1500 - 1515	0	19	0	0	6	25	1	18	0	0	4	23
1515 - 1530	1	17	0	0	12	30	0	15	0	0	5	20
1530 - 1545	1	18	0	0	4	23	0	19	0	0	5	24
1545 - 1600	1	18	0	0	10	29	3	12	0	0	10	25
Hourly Total	3	72	0	0	32	107	4	64	0	0	24	92
1600 - 1615	2	16	0	0	4	22	0	14	0	0	5	19
1615 - 1630	0	17	0	0	8	25	1	9	0	1	5	16
1630 - 1645	0	12	0	0	9	21	0	22	0	0	7	29
1645 - 1700	0	12	0	1	2	15	1	21	0	0	7	29
Hourly Total	2	57	0	1	23	83	2	66	0	1	24	93
1700 - 1715	0	9	0	1	2	12	0	19	0	1	4	24
1715 - 1730	1	10	0	0	1	12	2	12	0	0	8	22
1730 - 1745	0	15	0	0	5	20	0	10	0	0	7	17
1745 - 1800	1	10	0	0	2	13	0	9	0	0	8	17
Hourly Total	2	44	0	1	10	57	2	50	0	1	27	80
1800 - 1815	1	7	0	0	7	15	1	8	0	0	1	10
1815 - 1830	2	5	0	0	3	10	1	7	0	0	5	13
1830 - 1845	0	7	0	0	3	10	1	5	0	0	2	8
1845 - 1900	0	4	0	0	0	4	2	7	0	0	4	13
Hourly Total	3	23	0	0	13	39	5	27	0	0	12	44
1900 - 1915	0	6	0	0	0	6	2	14	0	0	4	20
1915 - 1930	0	3	0	0	0	3	0	12	0	0	3	15
1930 - 1945	0	1	0	0	0	1	0	1	0	0	1	2
1945 - 2000	0	0	0	0	0	0	0	0	0	0	1	1
Hourly Total	0	10	0	0	0	10	2	27	0	0	9	38
2000 - 2015	0	1	0	0	0	1	0	0	0	0	1	1
2015 - 2030	0	0	0	0	0	0	0	1	0	0	0	1
2030 - 2045	0	0	0	0	0	0	0	0	0	0	0	0
2045 - 2100	0	0	0	0	3	3	0	4	0	0	0	4
Hourly Total	0	1	0	0	3	4	0	5	0	0	1	6
2100 - 2115	0	1	0	0	2	3	0	0	0	0	0	0
2115 - 2130	0	0	0	0	0	0	0	0	0	0	0	0
2130 - 2145	0	0	0	0	0	0	0	0	0	0	0	0
2145 - 2200	0	0	0	0	0	0	0	0	0	0	0	0
Hourly Total	0	1	0	0	2	3	0	0	0	0	0	0
2200 - 2215	0	0	0	0	0	0	0	0	0	0	1	1
2215 - 2230	0	0	0	0	0	0	0	0	0	0	0	0
2230 - 2245	0	0	0	0	0	0	0	0	0	0	0	0
2245 - 2300	0	0	0	0	1	1	0	1	0	0	1	2
Hourly Total	0	0	0	0	1	1	0	1	0	0	2	3
2300 - 2315	0	0	0	0	0	0	0	0	0	0	0	0
2315 - 2330	0	0	0	0	0	0	0	0	0	0	0	0
2330 - 2345	0	0	0	0	0	0	0	0	0	0	0	0
2345 - 2400	0	0	0	0	0	0	0	0	0	0	0	0
Hourly Total	0	0	0	0	0	0	0	0	0	0	0	0
TOTAL	24	533	0	2	209	768	35	531	0	2	217	785

East Reading Mrt - Manual Traffic Survey, Wednesday 14th September 2016

Produced by Streetwise Services Ltd.



Appendix B Reading bridge Roundabout Off Site Highway Improvement Scheme

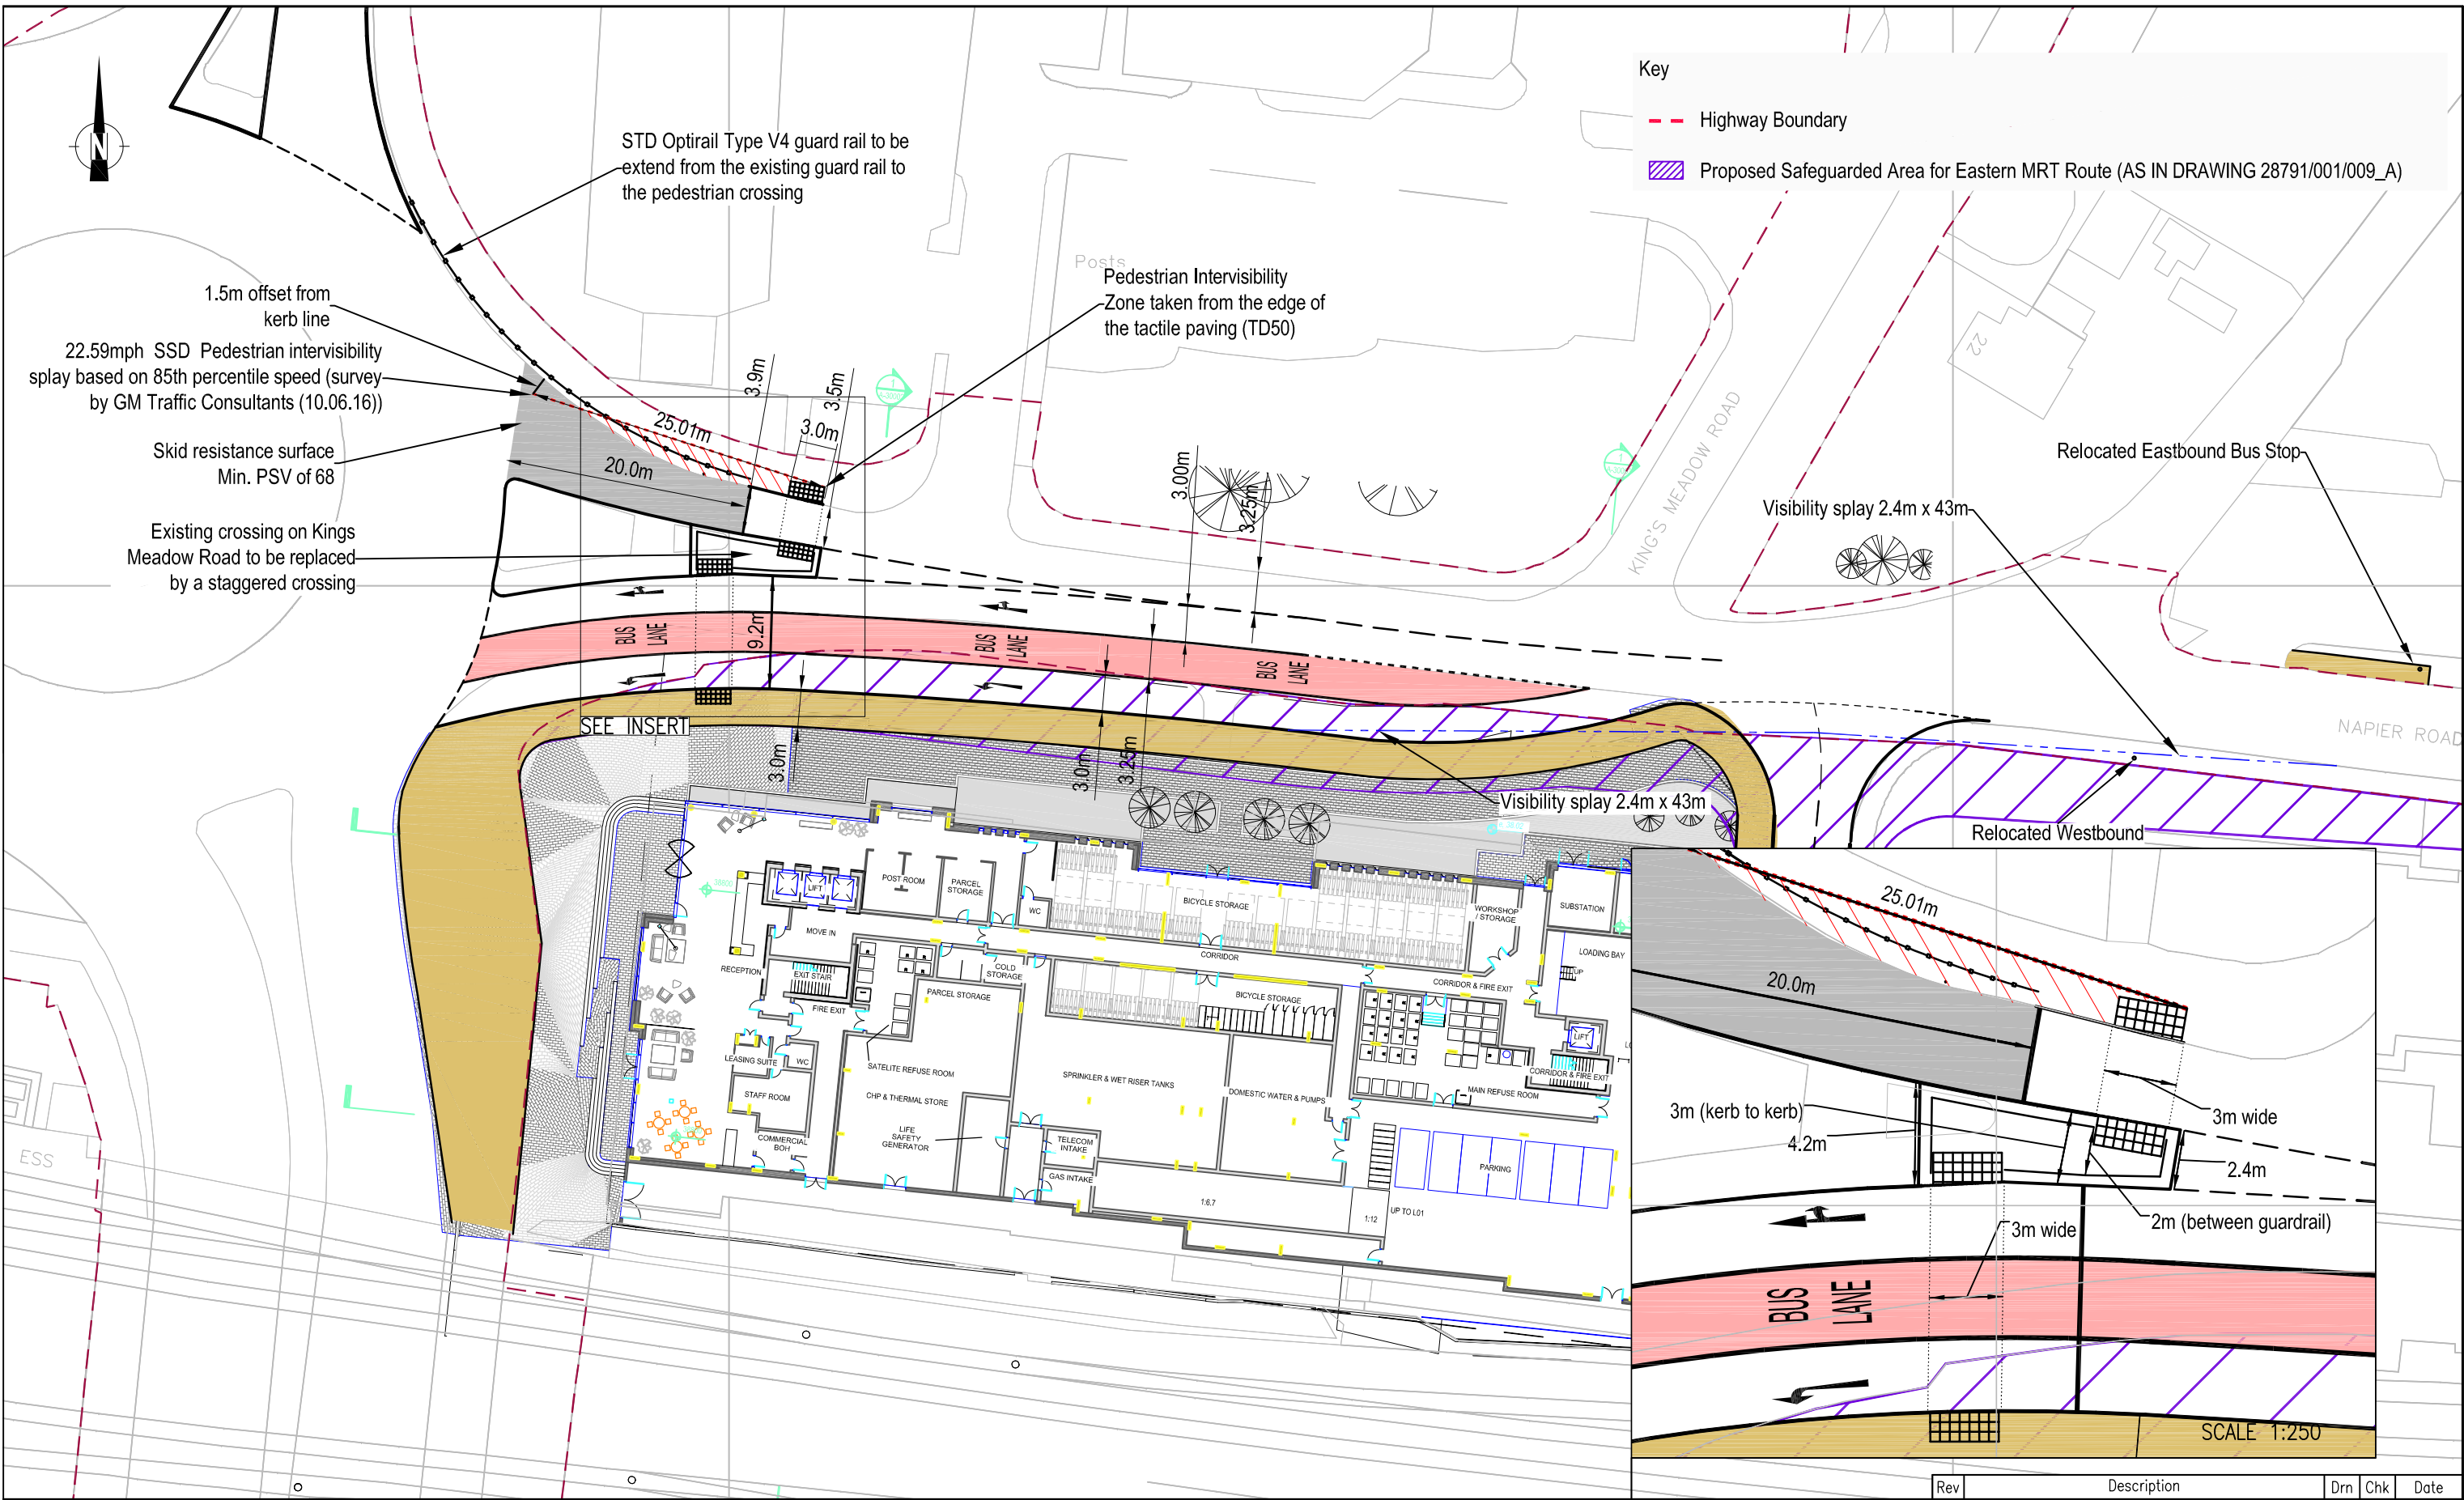

Stuart Michael Associates Ltd
Coombe House, Coombe Square, Thatcham, Berkshire RG19 4JF
T: 01635 867 711 E: mail@stuartmichael.co.uk
F: 01635 861 715 W: www.stuartmichael.co.uk

NOTE:

1. THIS DRAWING IS TO BE TREATED AS INDICATIVE AND IS FOR DISCUSSION PURPOSES ONLY.
2. ANY DESIGNERS WHO PROGRESS THESE PROPOSALS OR DESIGN FURTHER WILL NEED TO RECONSIDER THE PROPOSALS BASED UPON THE INFORMATION WHICH SUBSEQUENTLY BECOMES AVAILABLE INCLUDING POTENTIAL SITE HAZARDS

JOB TITLE

THAMES QUARTER
READING

DRAWING TITLE

MRT EAST-PHASE 2-LAND TO BE SAFEGUARDED
OPTION 2 - STAGGERED PEDESTRIAN CROSSING

Rev	Description	Drm	Chk	Date
C	UPDATED LAYOUT - THAMES QUARTER	COR	SWA	25.10.16
B	SSD ADJUSTED FOR SPEED SURVEY	COR	SWA	13.06.16
A	TACTILE PAVING & SSD DISTANCE	COR	SWA	25.05.16


REVISIONS

DATE	MAY '16	DRAWN	COR	CHECKED	SWA	ISSUE CHECKBOX
DRAWING No.	5277.027	REV	C	SCALE	1:500	© A3


© This drawing is the copyright of Stuart Michael Associates Limited. It may not be reproduced or amended without the written approval of Stuart Michael Associates

Appendix C PT Journey Time Plots


Existing AM Inbound

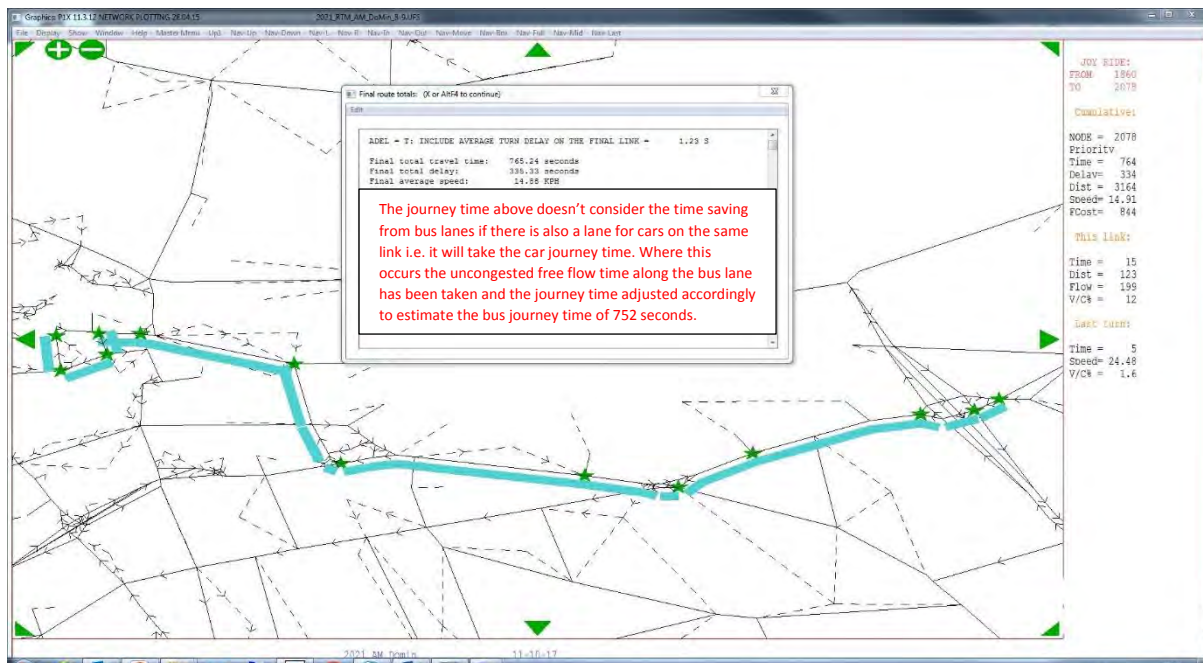


Existing PM Inbound

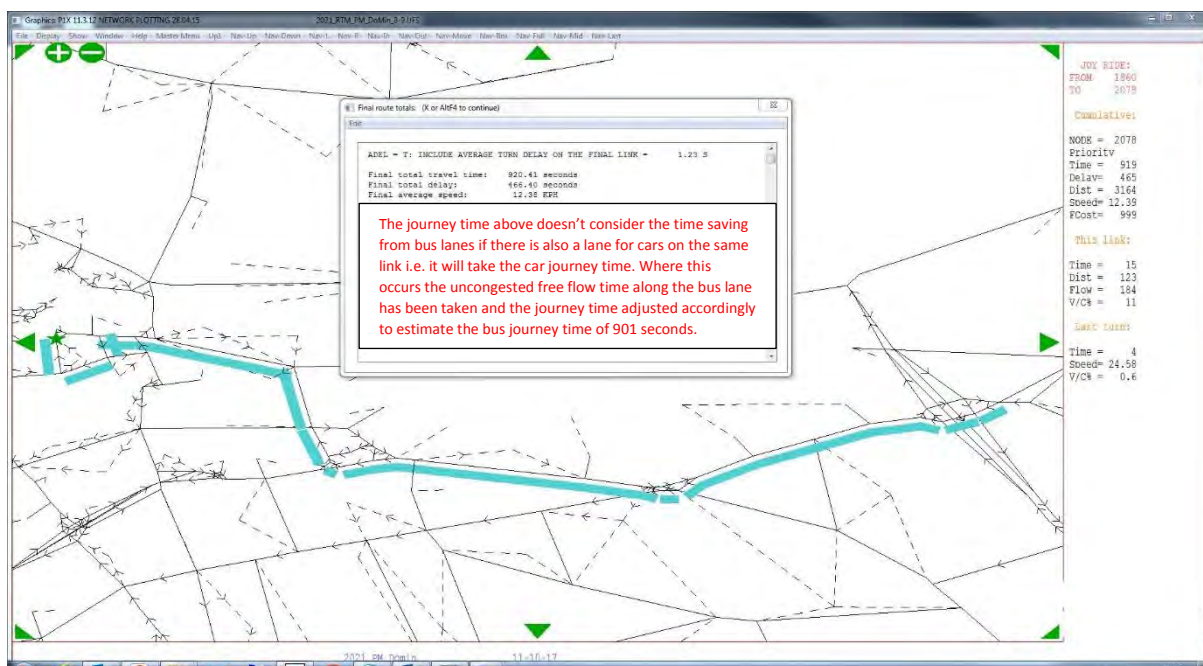


Existing AM Outbound

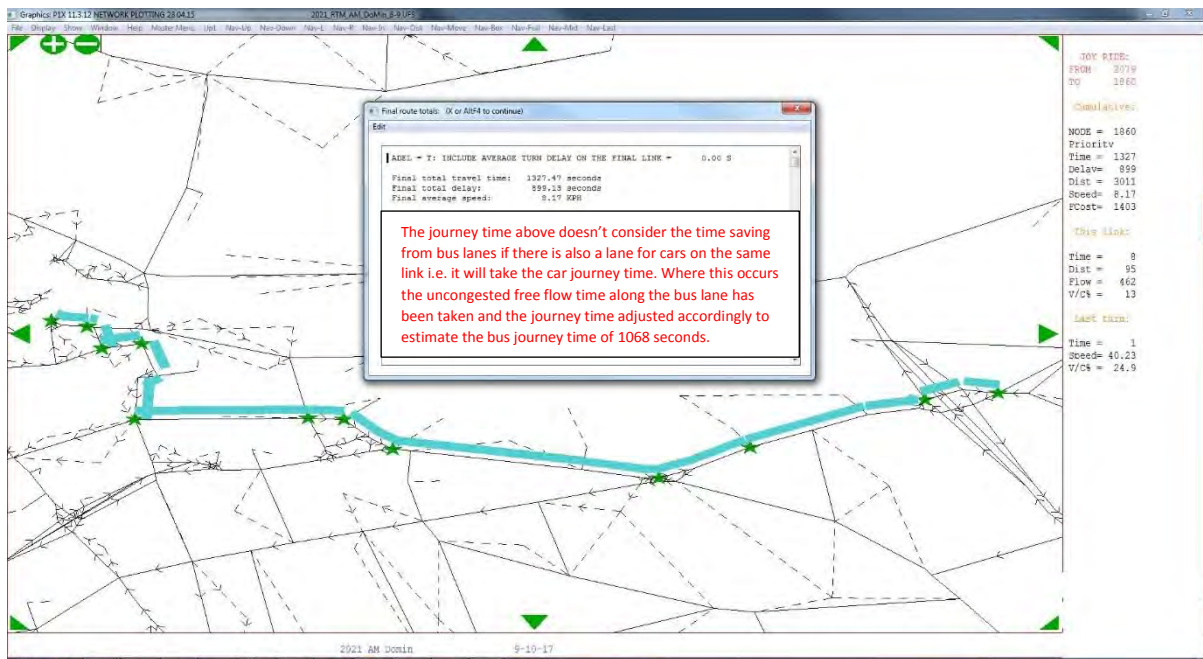


Existing PM Outbound

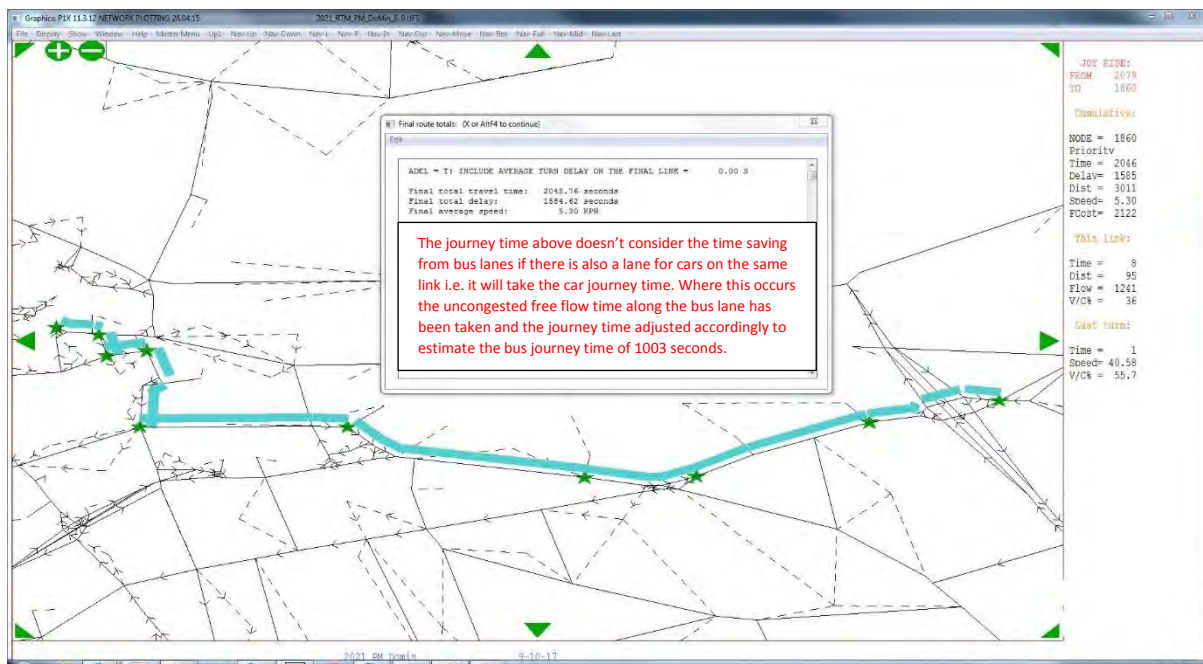


Future AM Inbound

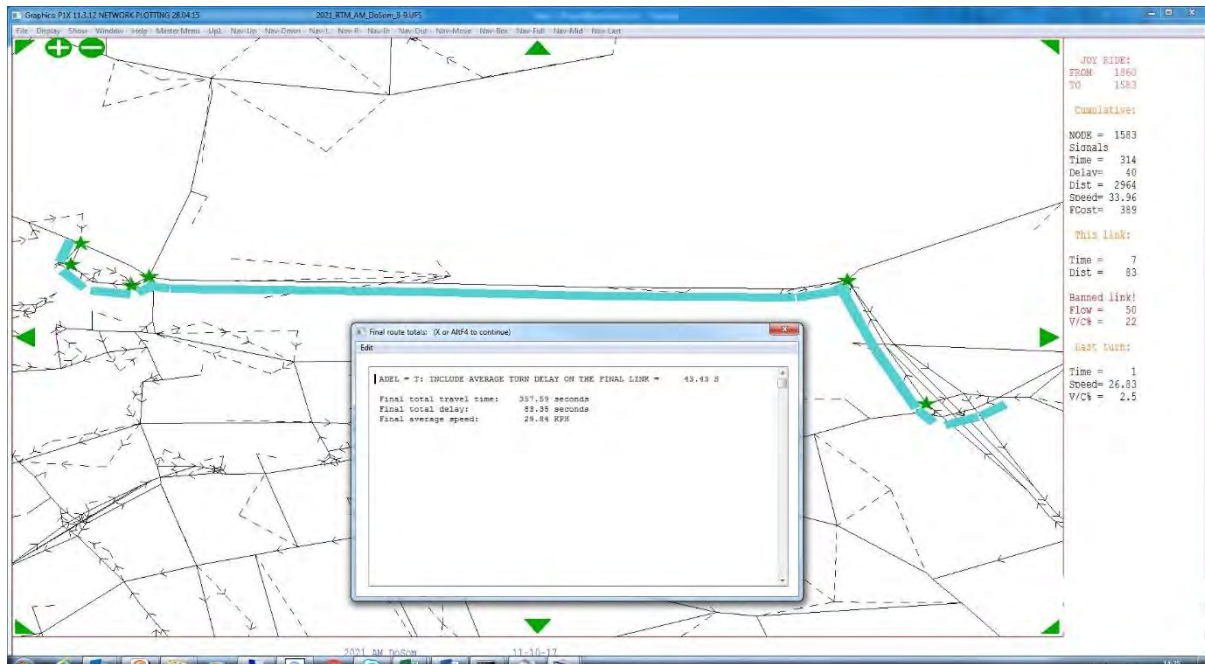


Future PM Inbound

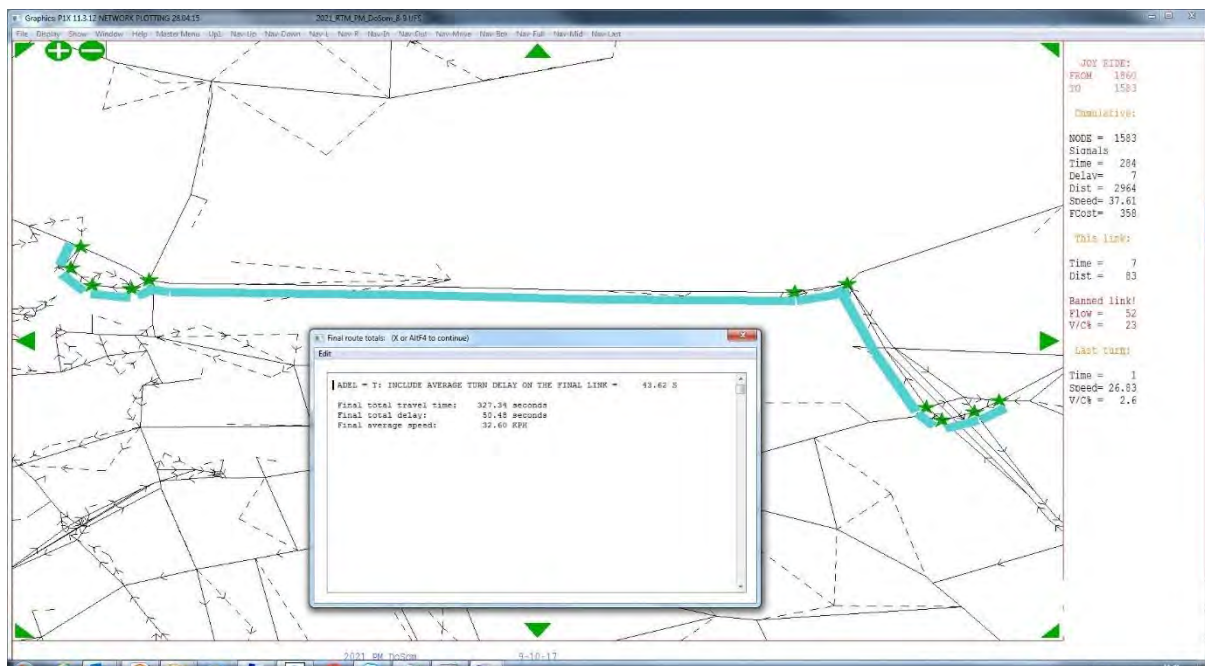


Future AM Outbound

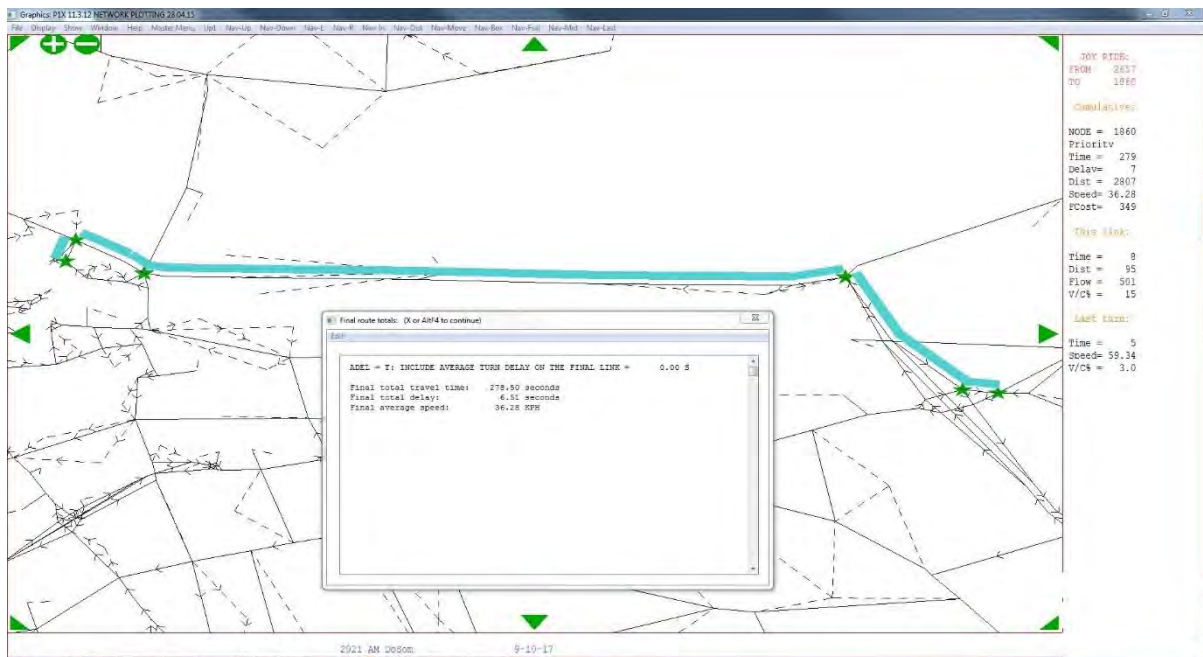

Future PM Outbound

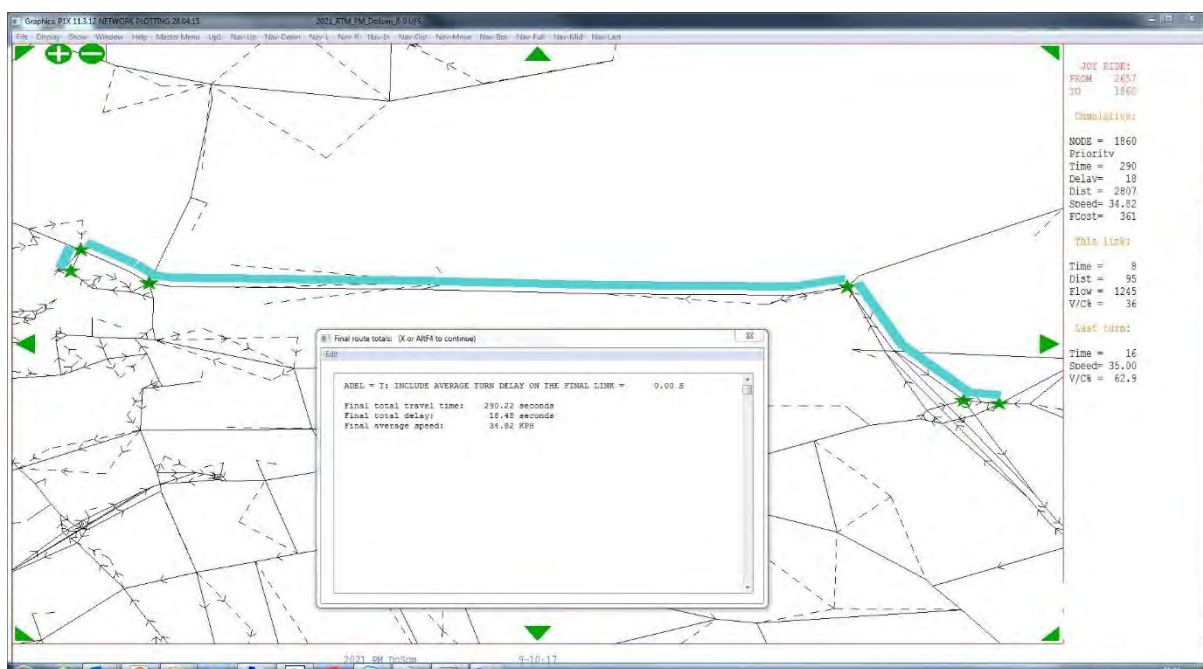

Appendix D RTM Plots

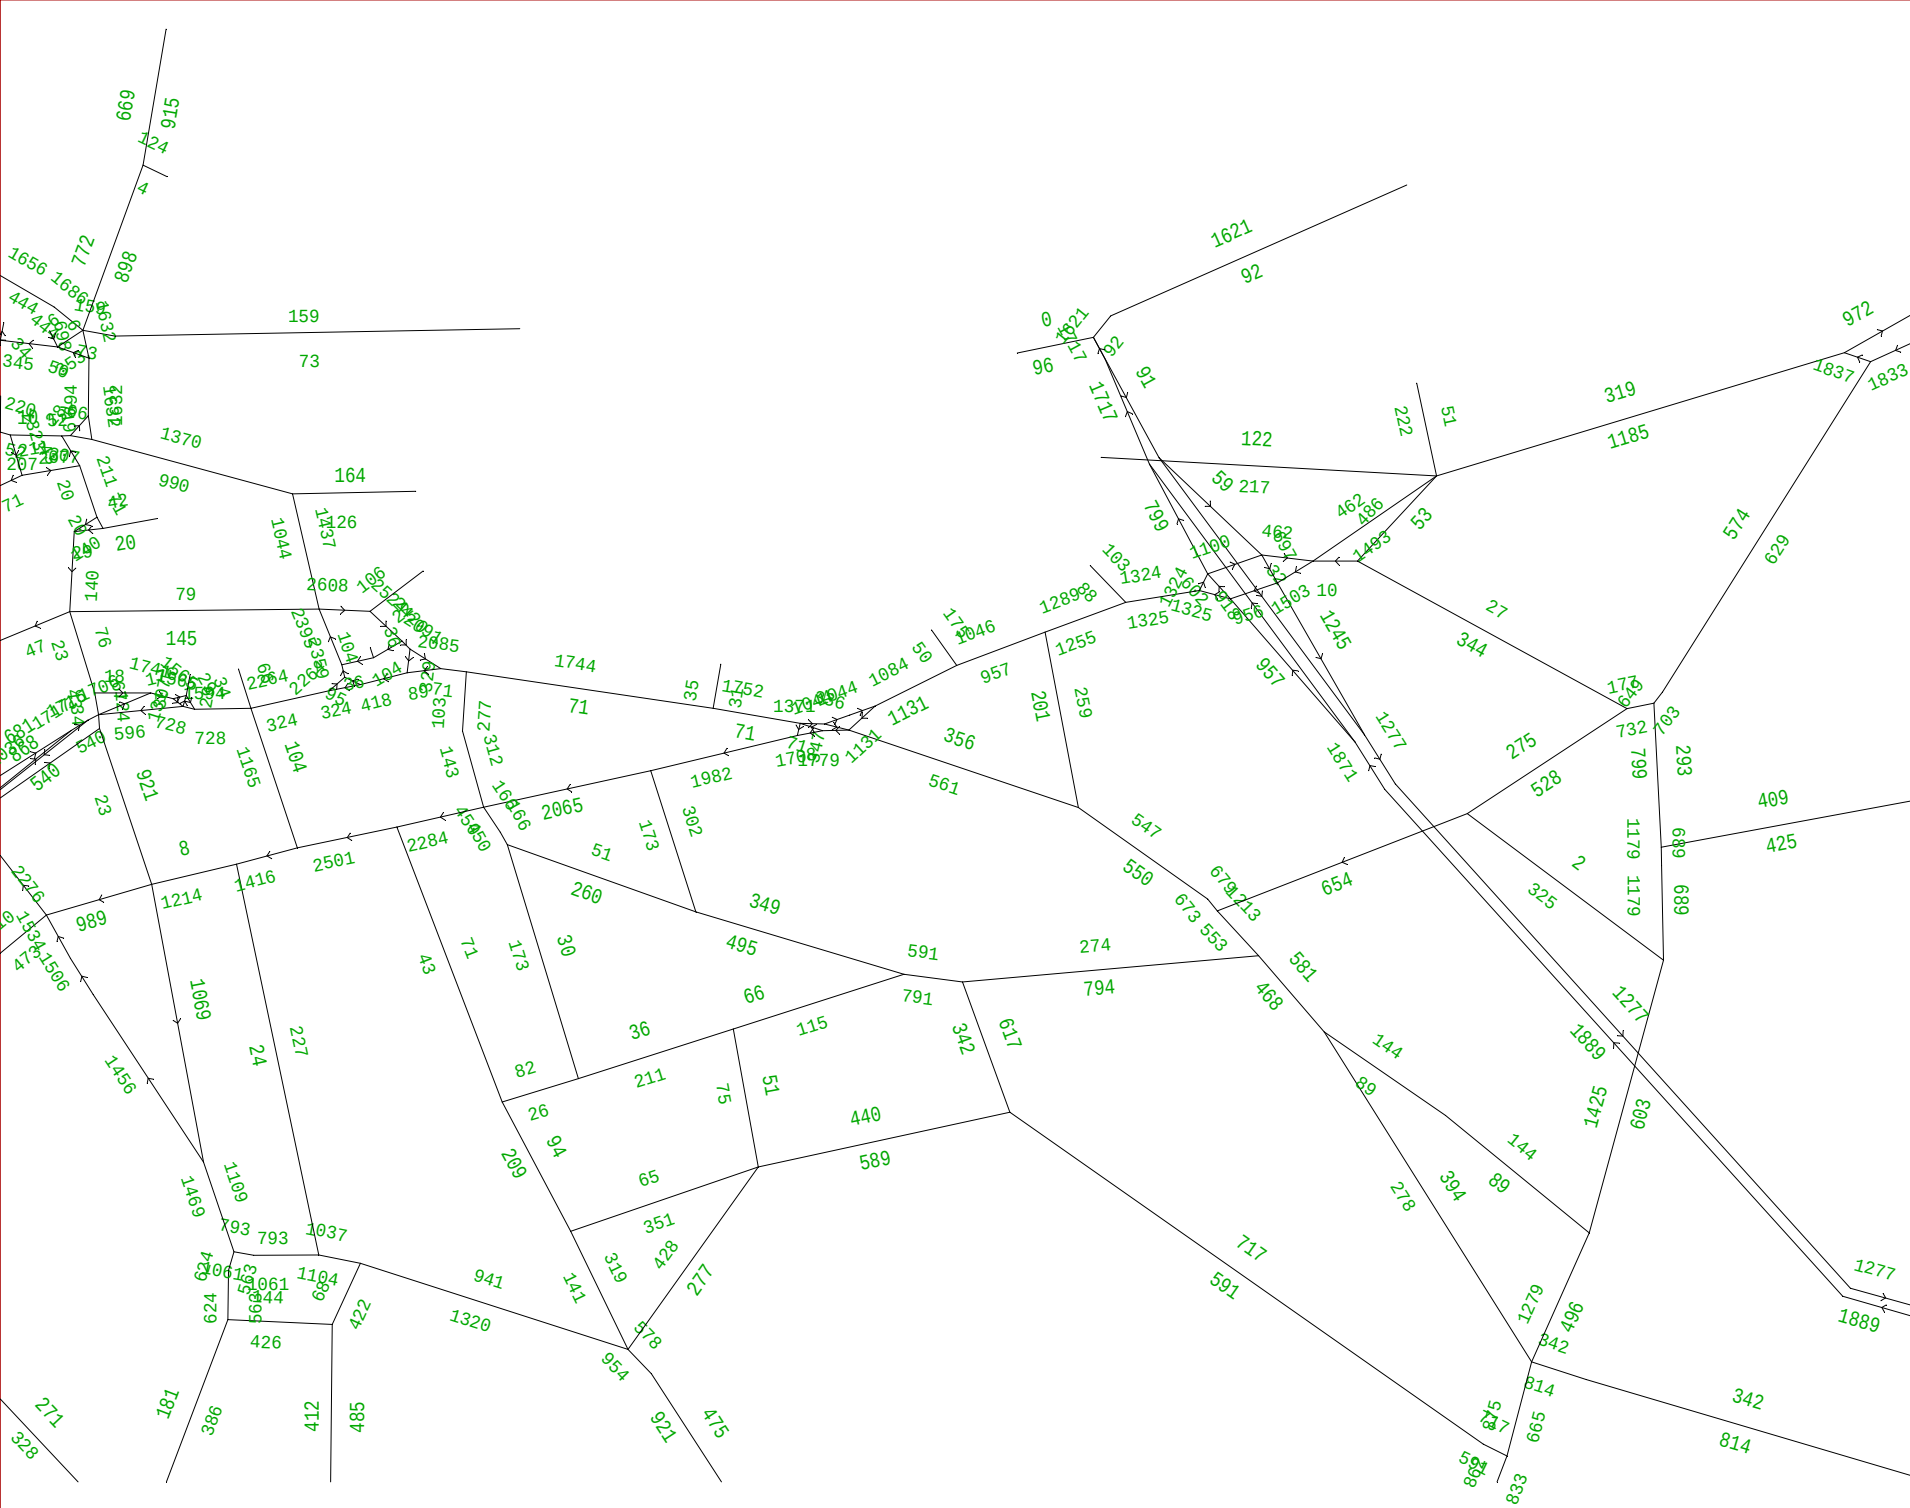

SATURN


Atkins Ltd /
DWV / ITS

021_RTM_AM_D
oMin_8-9.UFS

Scale 13913

Link Annot:

Actual flow

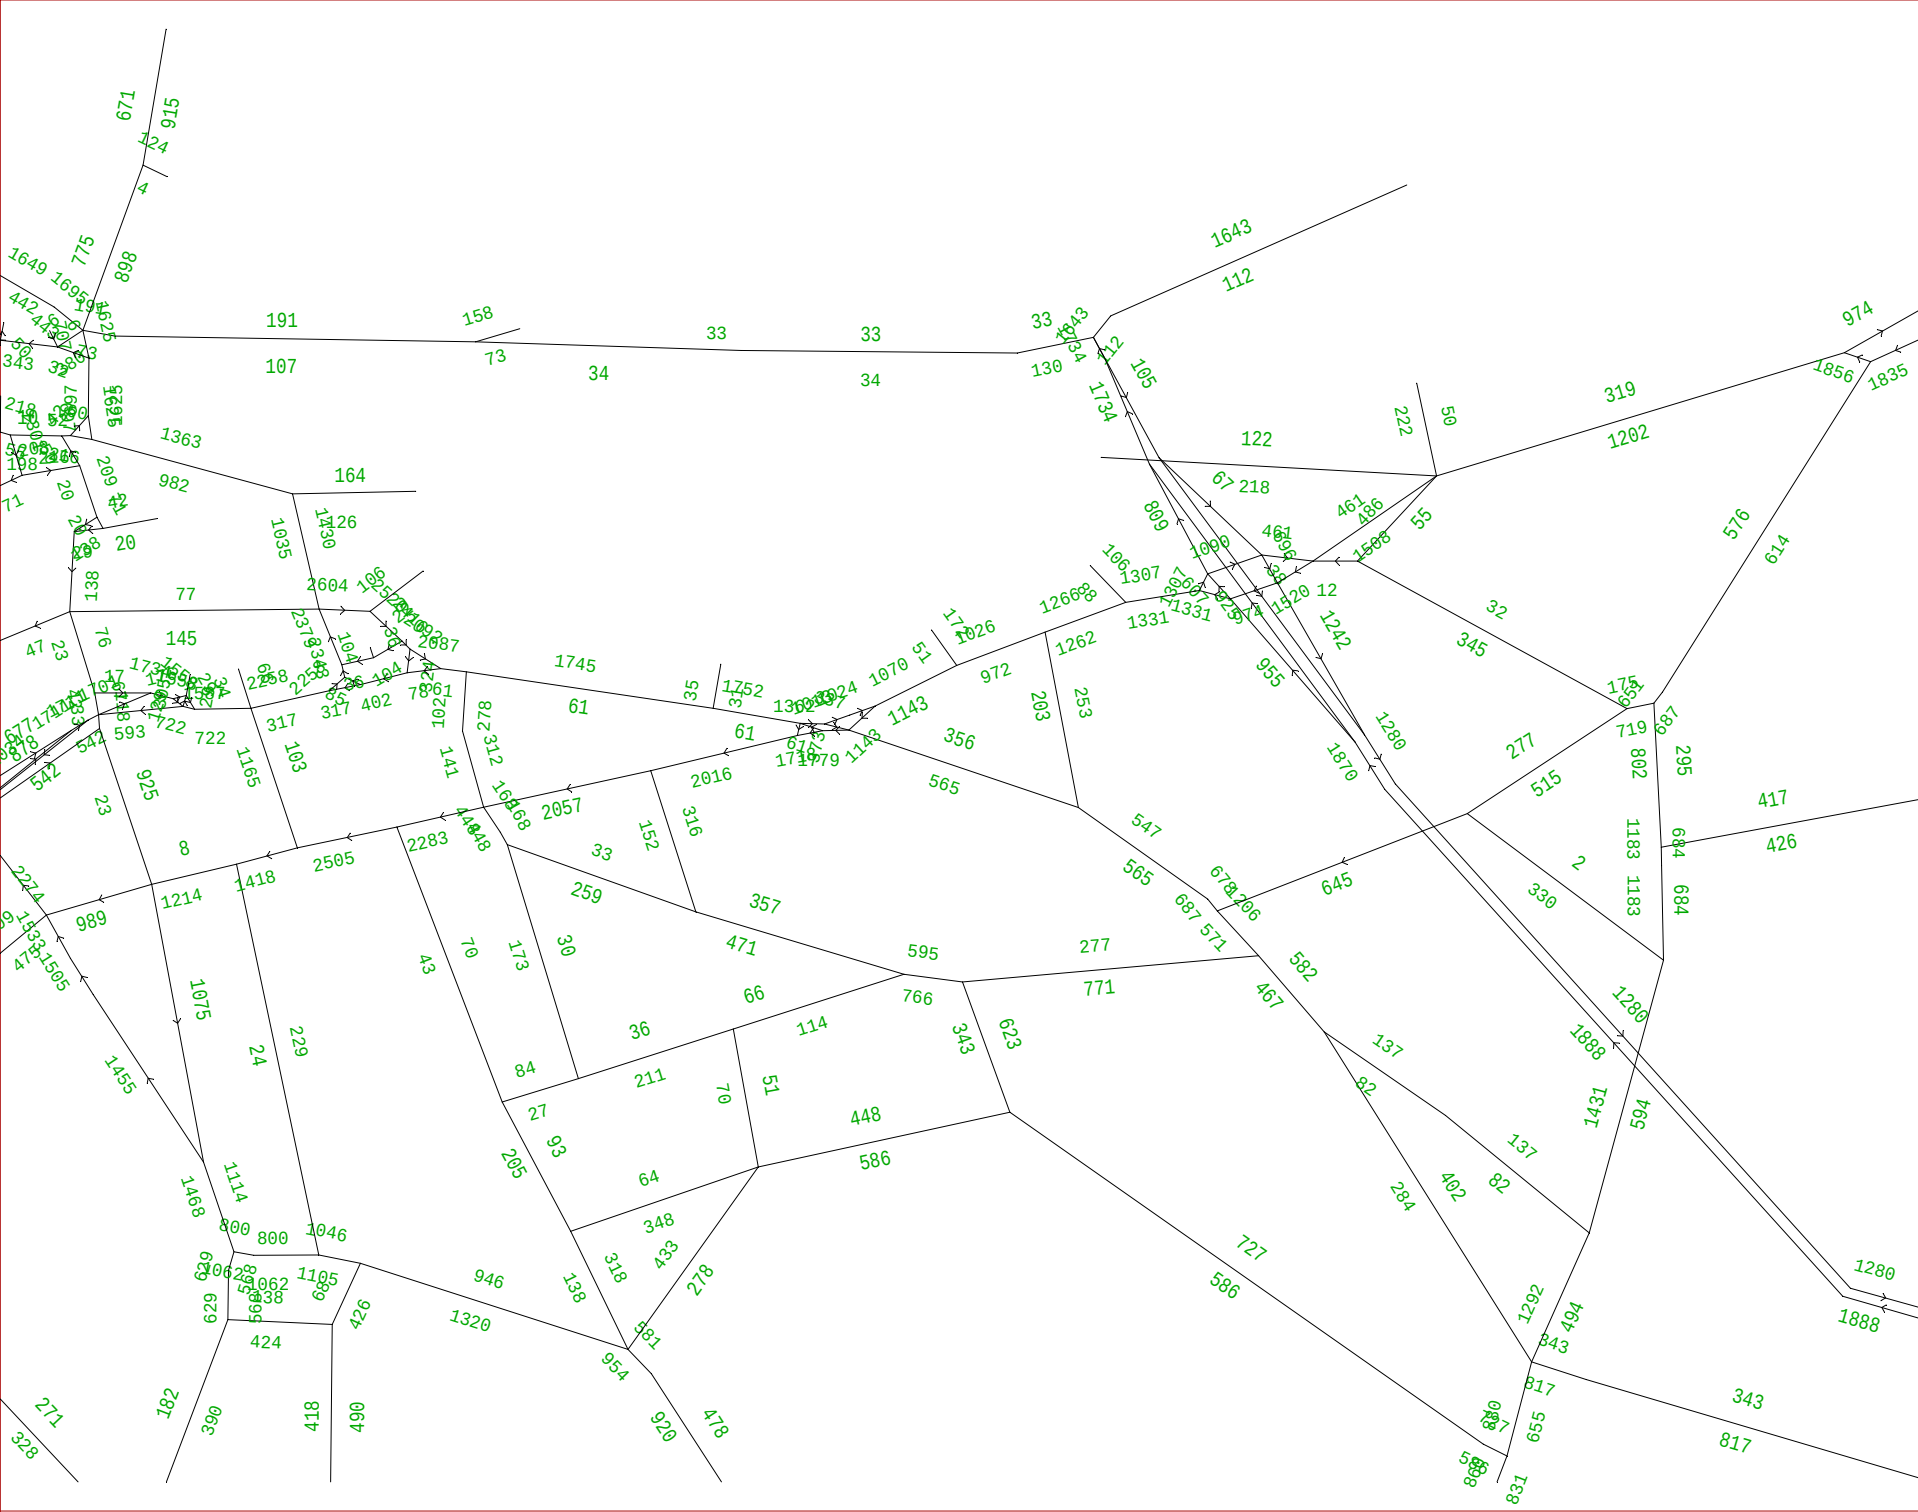

SATURN

Atkins Ltd /
DVV / ITS

021_RTM_AM_D
oSom_8-9.UFS

Scale 13913

Link Annot:

Actual flow

Atkins Ltd /
DVV / ITS

Scale 13913

Link Annot:


- + Actual flow
- Actual flow

Differ: 1-2

Bandwidths = 100./mm


24- 4-17

PETER BRETT

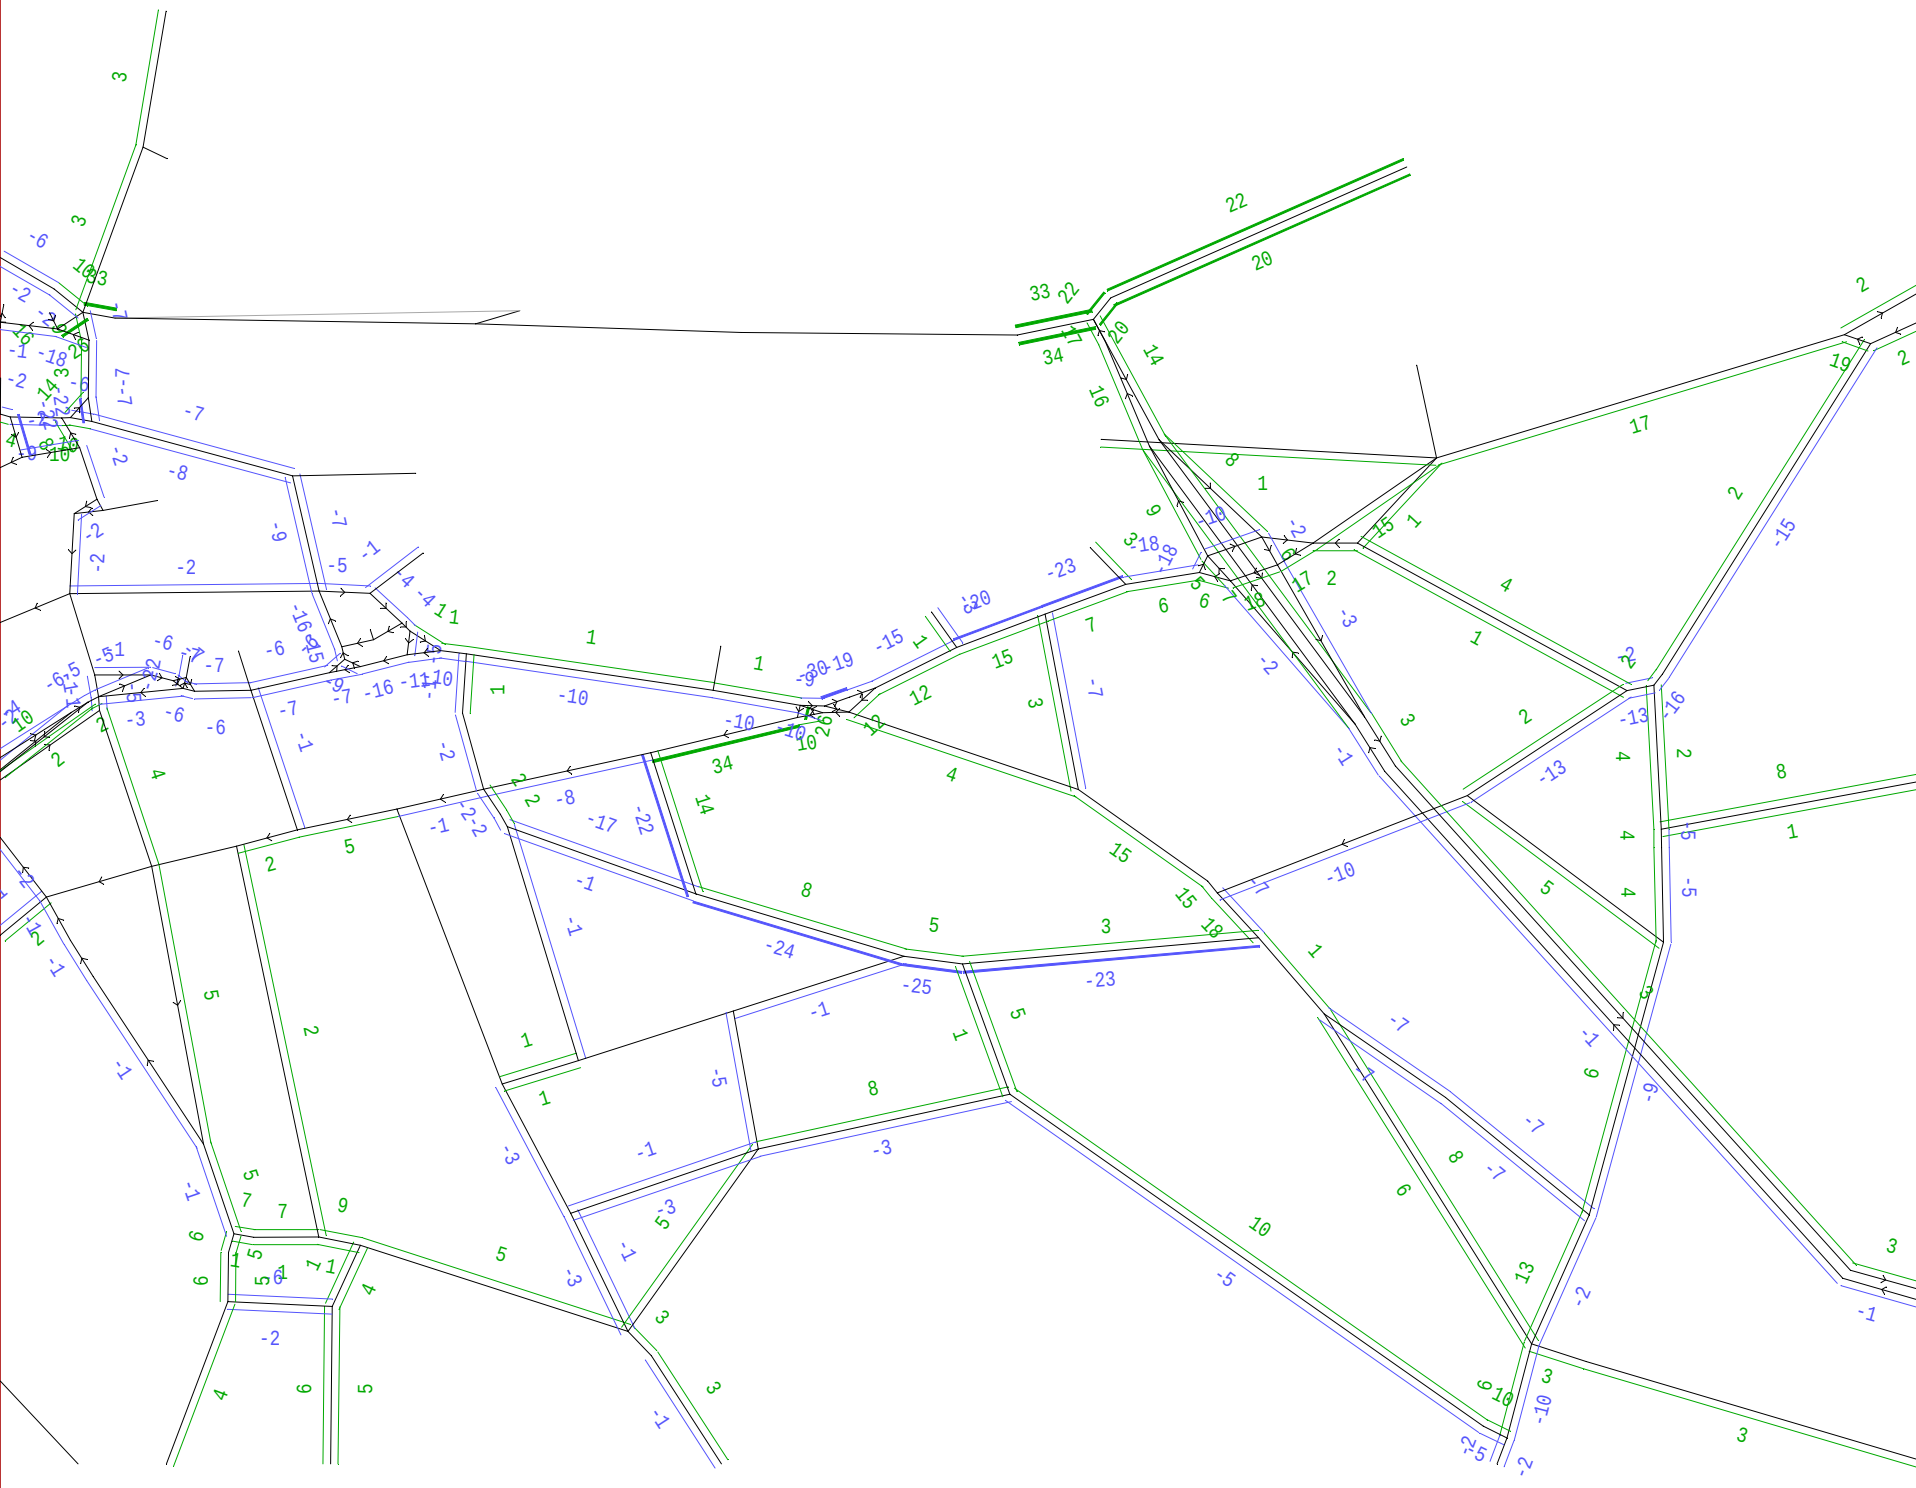

2021 AM DoSom

24- 4-17

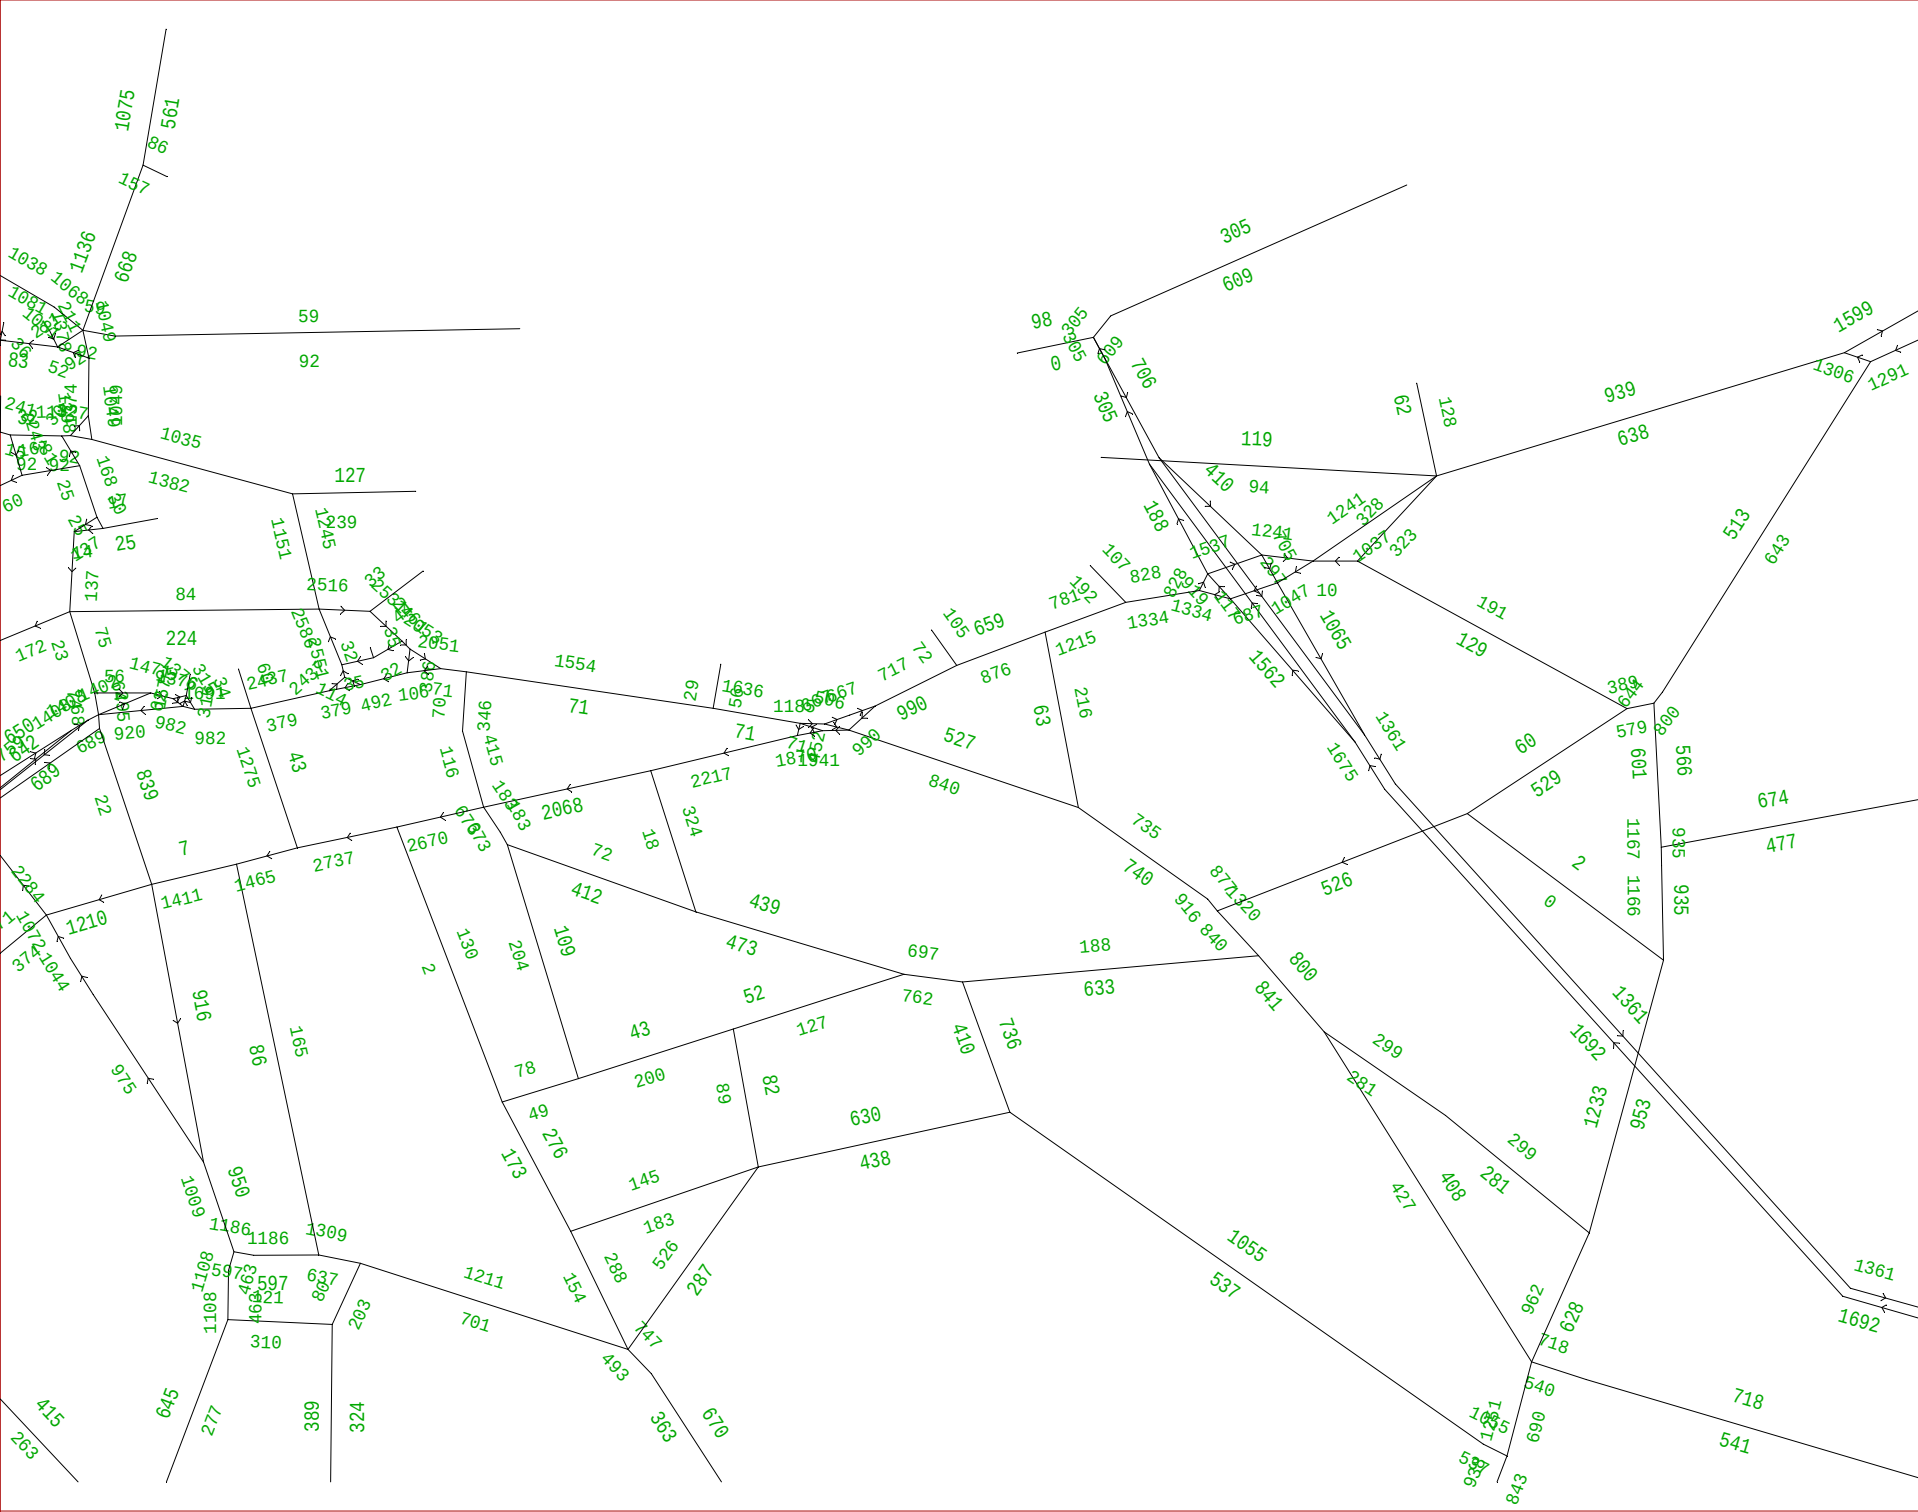

SATURN

Atkins Ltd /
DWV / ITS

021_RTM_PM_D
oMin_8-9.UFS

Scale 13913

Link Annot:

Actual flow

Atkins Ltd /
DVV / ITS

Scale 13806

Link Annot:

Actual flow

28-11-17

PETER BRETT

2021 PM DoSom

28-11-17

28-11-17

Appendix E Junctions 9 Outputs – Reading bridge Roundabout

Junctions 9							
ARCADY 9 - Roundabout Module							
Version: 9.0.0.4211 [] © Copyright TRL Limited, 2017							
For sales and distribution information, program advice and maintenance, contact TRL: Tel: +44 (0)1344 770758 email: software@trl.co.uk Web: http://www.trlsoftware.co.uk							
The users of this computer program for the solution of an engineering problem are in no way relieved of their responsibility for the correctness of the solution							

Filename: Vastern Road Roundabout Proposed Layout.j9

Path: J:\28791 RBC BLTB LA Scheme\03 East Reading MRT\Transport\Working Documents\Calculations\Vastern Road Rbt ARC

Report generation date: 16/05/2017 11:44:25

»2021 + TVR, AM
»2021 + TVR, PM
»2021 + TVR + MRT, AM
»2021 + TVR + MRT, PM

Summary of junction performance

	AM				PM			
	Queue (PCU)	Delay (s)	RFC	LOS	Queue (PCU)	Delay (s)	RFC	LOS
2021 + TVR								
Arm 1	60.8	200.53	1.12	F	1.8	8.93	0.62	A
Arm 2	0.3	11.55	0.19	B	0.2	6.81	0.15	A
Arm 3	1.6	7.53	0.60	A	8.2	20.40	0.89	C
Arm 4	0.0	2.13	0.00	A	0.3	4.14	0.19	A
Arm 5	17.0	35.02	0.96	E	2.8	8.69	0.73	A
2021 + TVR + MRT								
Arm 1	62.9	208.26	1.13	F	2.0	9.66	0.64	A
Arm 2	0.4	11.89	0.26	B	0.3	7.29	0.20	A
Arm 3	1.7	7.75	0.61	A	8.8	22.01	0.90	C
Arm 4	0.0	2.14	0.00	A	0.3	4.13	0.19	A
Arm 5	18.2	37.23	0.96	E	3.1	9.21	0.75	A

Values shown are the highest values encountered over all time segments. Delay is the maximum value of average delay per arriving vehicle.

File summary

File Description

Title	Vastern Road
Location	Reading
Site number	-
Date	08/05/2017
Version	A
Status	-
Identifier	-
Client	-
Jobnumber	28791
Enumerator	PBA"jchurchill
Description	

Units

Distance units	Speed units	Traffic units input	Traffic units results	Flow units	Average delay units	Total delay units	Rate of delay units
m	kph	PCU	PCU	perHour	s	-Min	perMin