


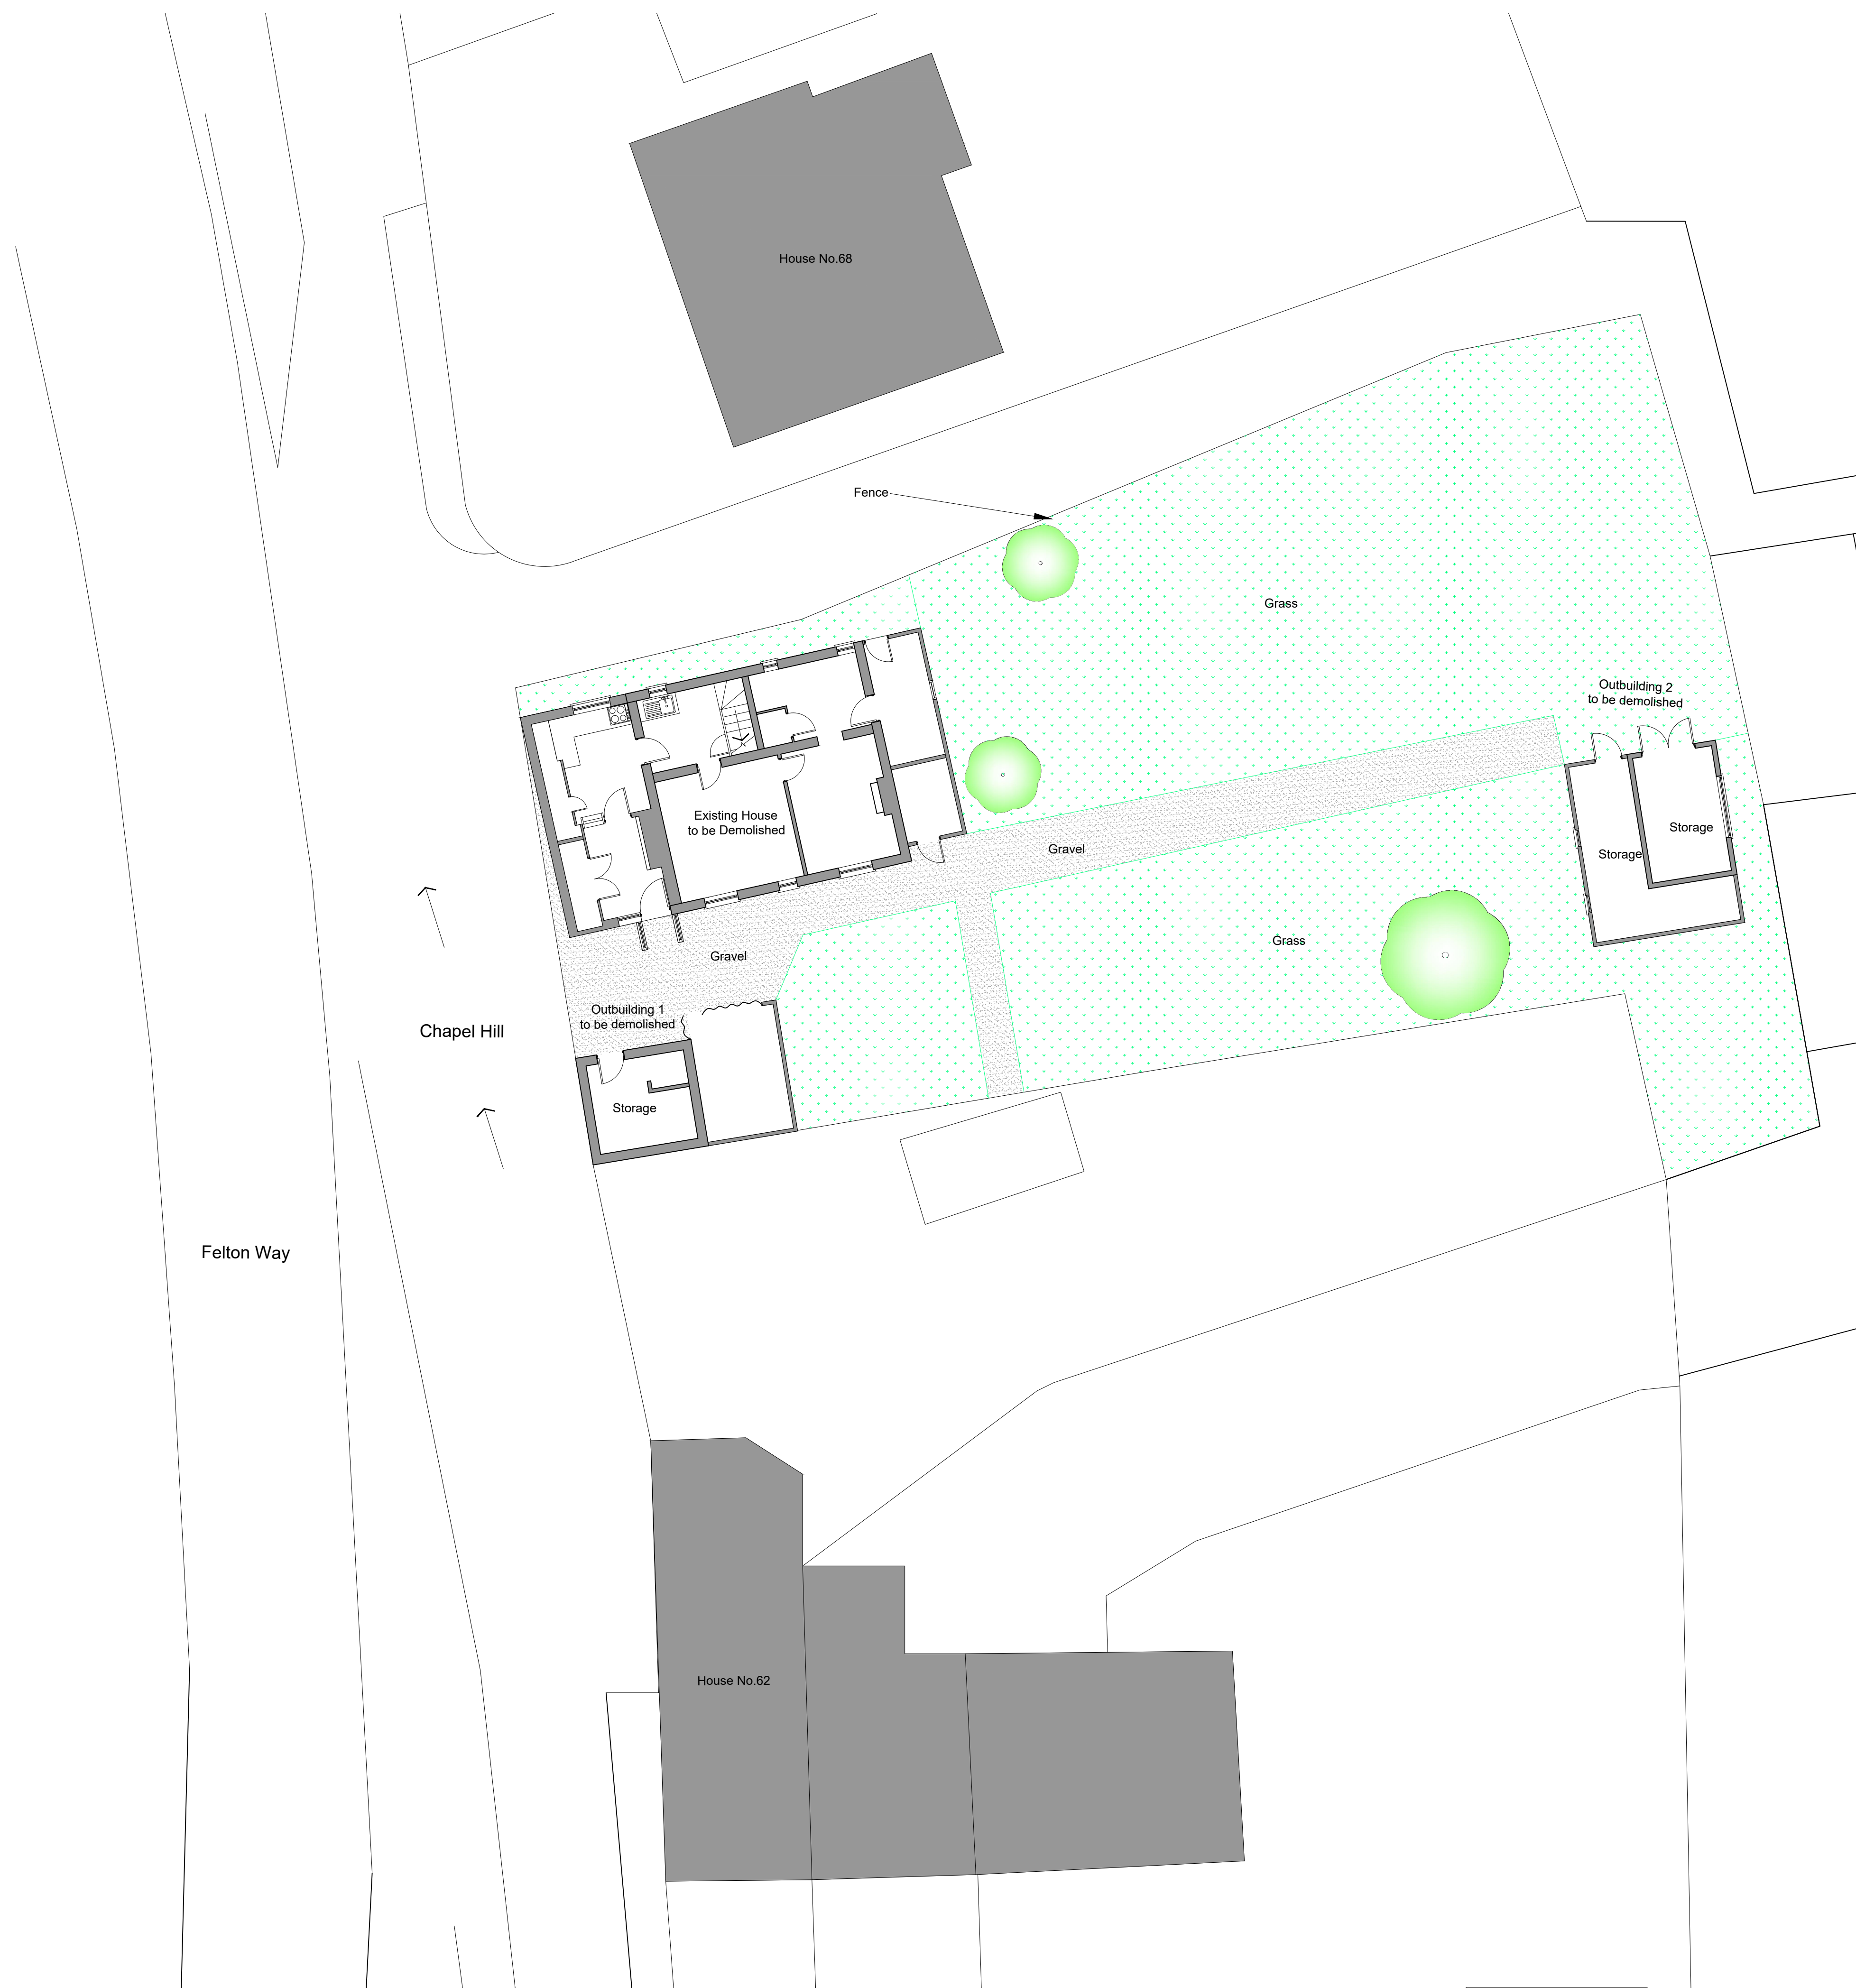

1 m010 m SCALE 1 : 100					
A	19.11.18	JA	JW	JA	ISSUED FOR PLANNING
REV	DATE	DRN	CHKD	APPD	DESCRIPTION
DRAWING STATUS					

BLUEBIRD

DESIGN SERVICES

E: info@bluebirdengineering.co.uk

T: 0118 9583 551 F: 0118 9583 563

A: 110 London Street, Reading, RG1 4SJ

CLIENT	Mr Longmate	
PROJECT	64-66 Chapel Hill Reading	
TITLE	Existing Landscape	
DRAWN JA	DATE Nov 18	SCALE 1:100 @ A1
DRG NO A-1030		REV A

© BLUEBIRD ENGINEERING LTD 2013

A	19 11 18	JA	JW	JA	ISSUED FOR PLANNING
REV	DATE	DRN	CHKD	APPD	DESCRIPTION
DRAWING STATUS					