
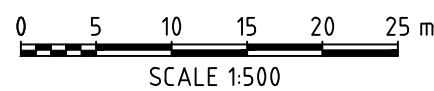


DO NOT SCALE


Millimetres

0 10 100

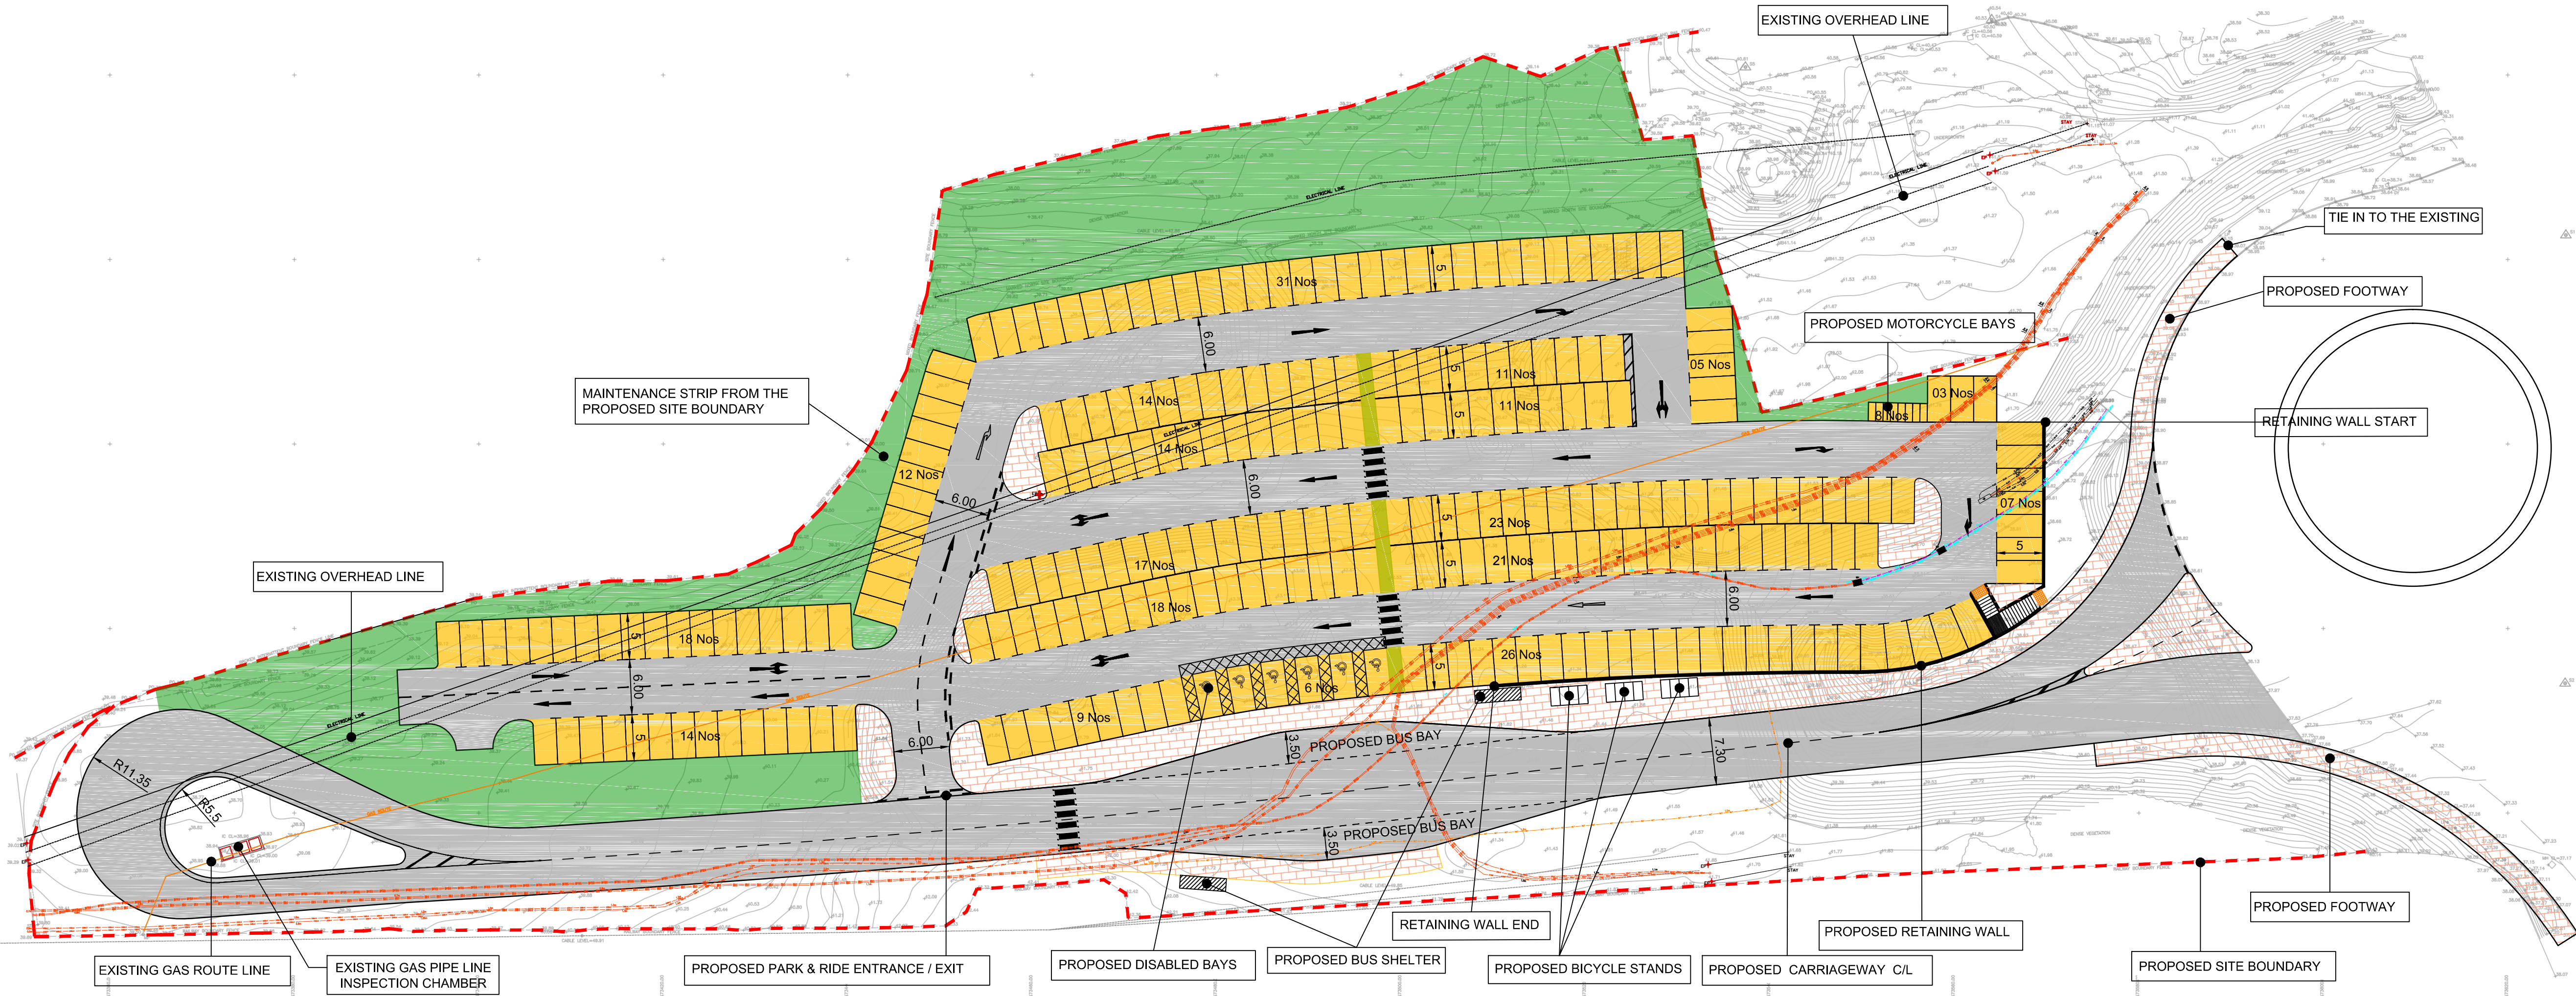

LEGEND:	
	KERB LINE
	FENCE
	ELECTRICAL POLE
	PAVER BLOCK
	ROAD CENTER LINE
	OVERHEAD LINE
	GAS ROUTE LINE
	PROPOSED SITE BOUNDARY
	PROPOSED NEW CARRIAGEWAY
	PROPOSED CAR PARKING BAYS
	PROPOSED LANDSCAPING
	PROPOSED PEDESTRIAN CROSSING

SAFETY, HEALTH AND ENVIRONMENTAL INFORMATION	
In addition to the hazards/risks normally associated with the types of work detailed on this drawing, note the following significant residual risks (Reference shall also be made to the design hazard log).	
Construction	NONE
Maintenance / Cleaning	NONE
Use	NONE
Decommissioning / Demolition	NONE

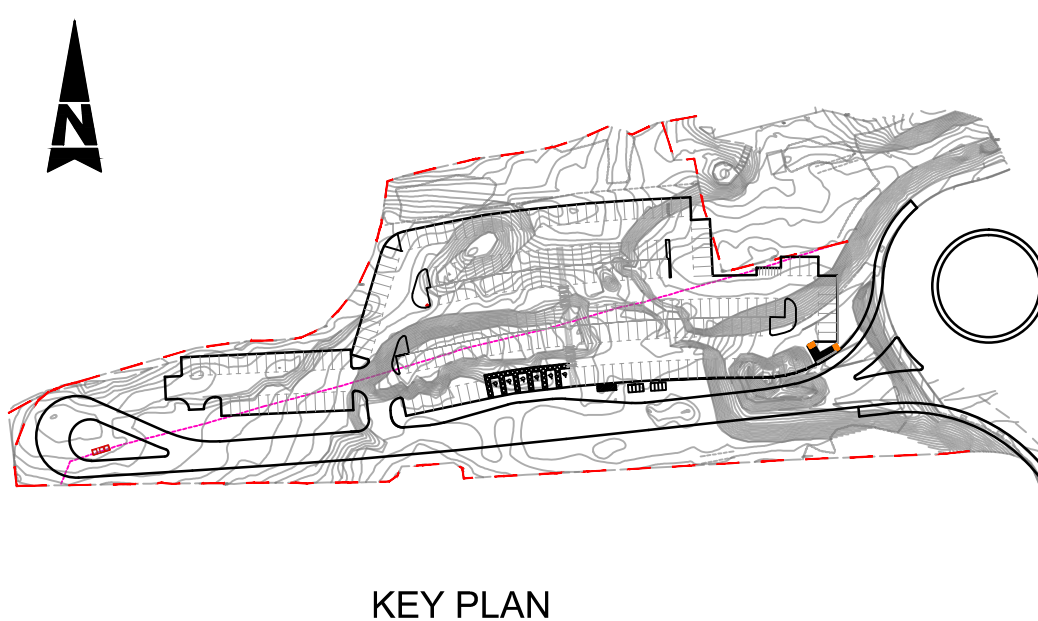

Description						
Status	Revision	Drawn	Checked	Reviewed	Authorised	Issue Date
Description						
Status	Revision	Drawn	Checked	Reviewed	Authorised	Issue Date
FIRST ISSUE						
Status	Revision	Drawn	Checked	Reviewed	Authorised	Issue Date
S0	R0	ST	GS	NT	SW	17/07/2018

Drawing Suitability		SUITABLE FOR PLANNING		Status	S0	Project Title		THAMES VALLEY PARK PARK & RIDE	
						Drawing Title		PRELIMINARY LAYOUT SHORT TERM PLAN	
Epsom Gateway Ashley Avenue Epsom Surrey KT18 5AL Tel: +44 (0)1372 726140 Fax: +44 (0)1372 740055 www.atkinsglobal.com		Copyright © Atkins Limited (2017)		Client		Drawing Number		5165280	
						Project		XX_XX	
						Originator		ATK	
						Volume		GEN	
						Role		DR	
						Number		100	
						Type		CH	
						Sheet		1 of 1	
						Rev		R0	
						Scale		1:500	
						Project Ref. No.		5165280	
						Original Size		A1	
						Shute End, Wokingham, Berkshire RG40 1BN Tel: (0118) 974 6000 Web: www.wokingham.gov.uk			