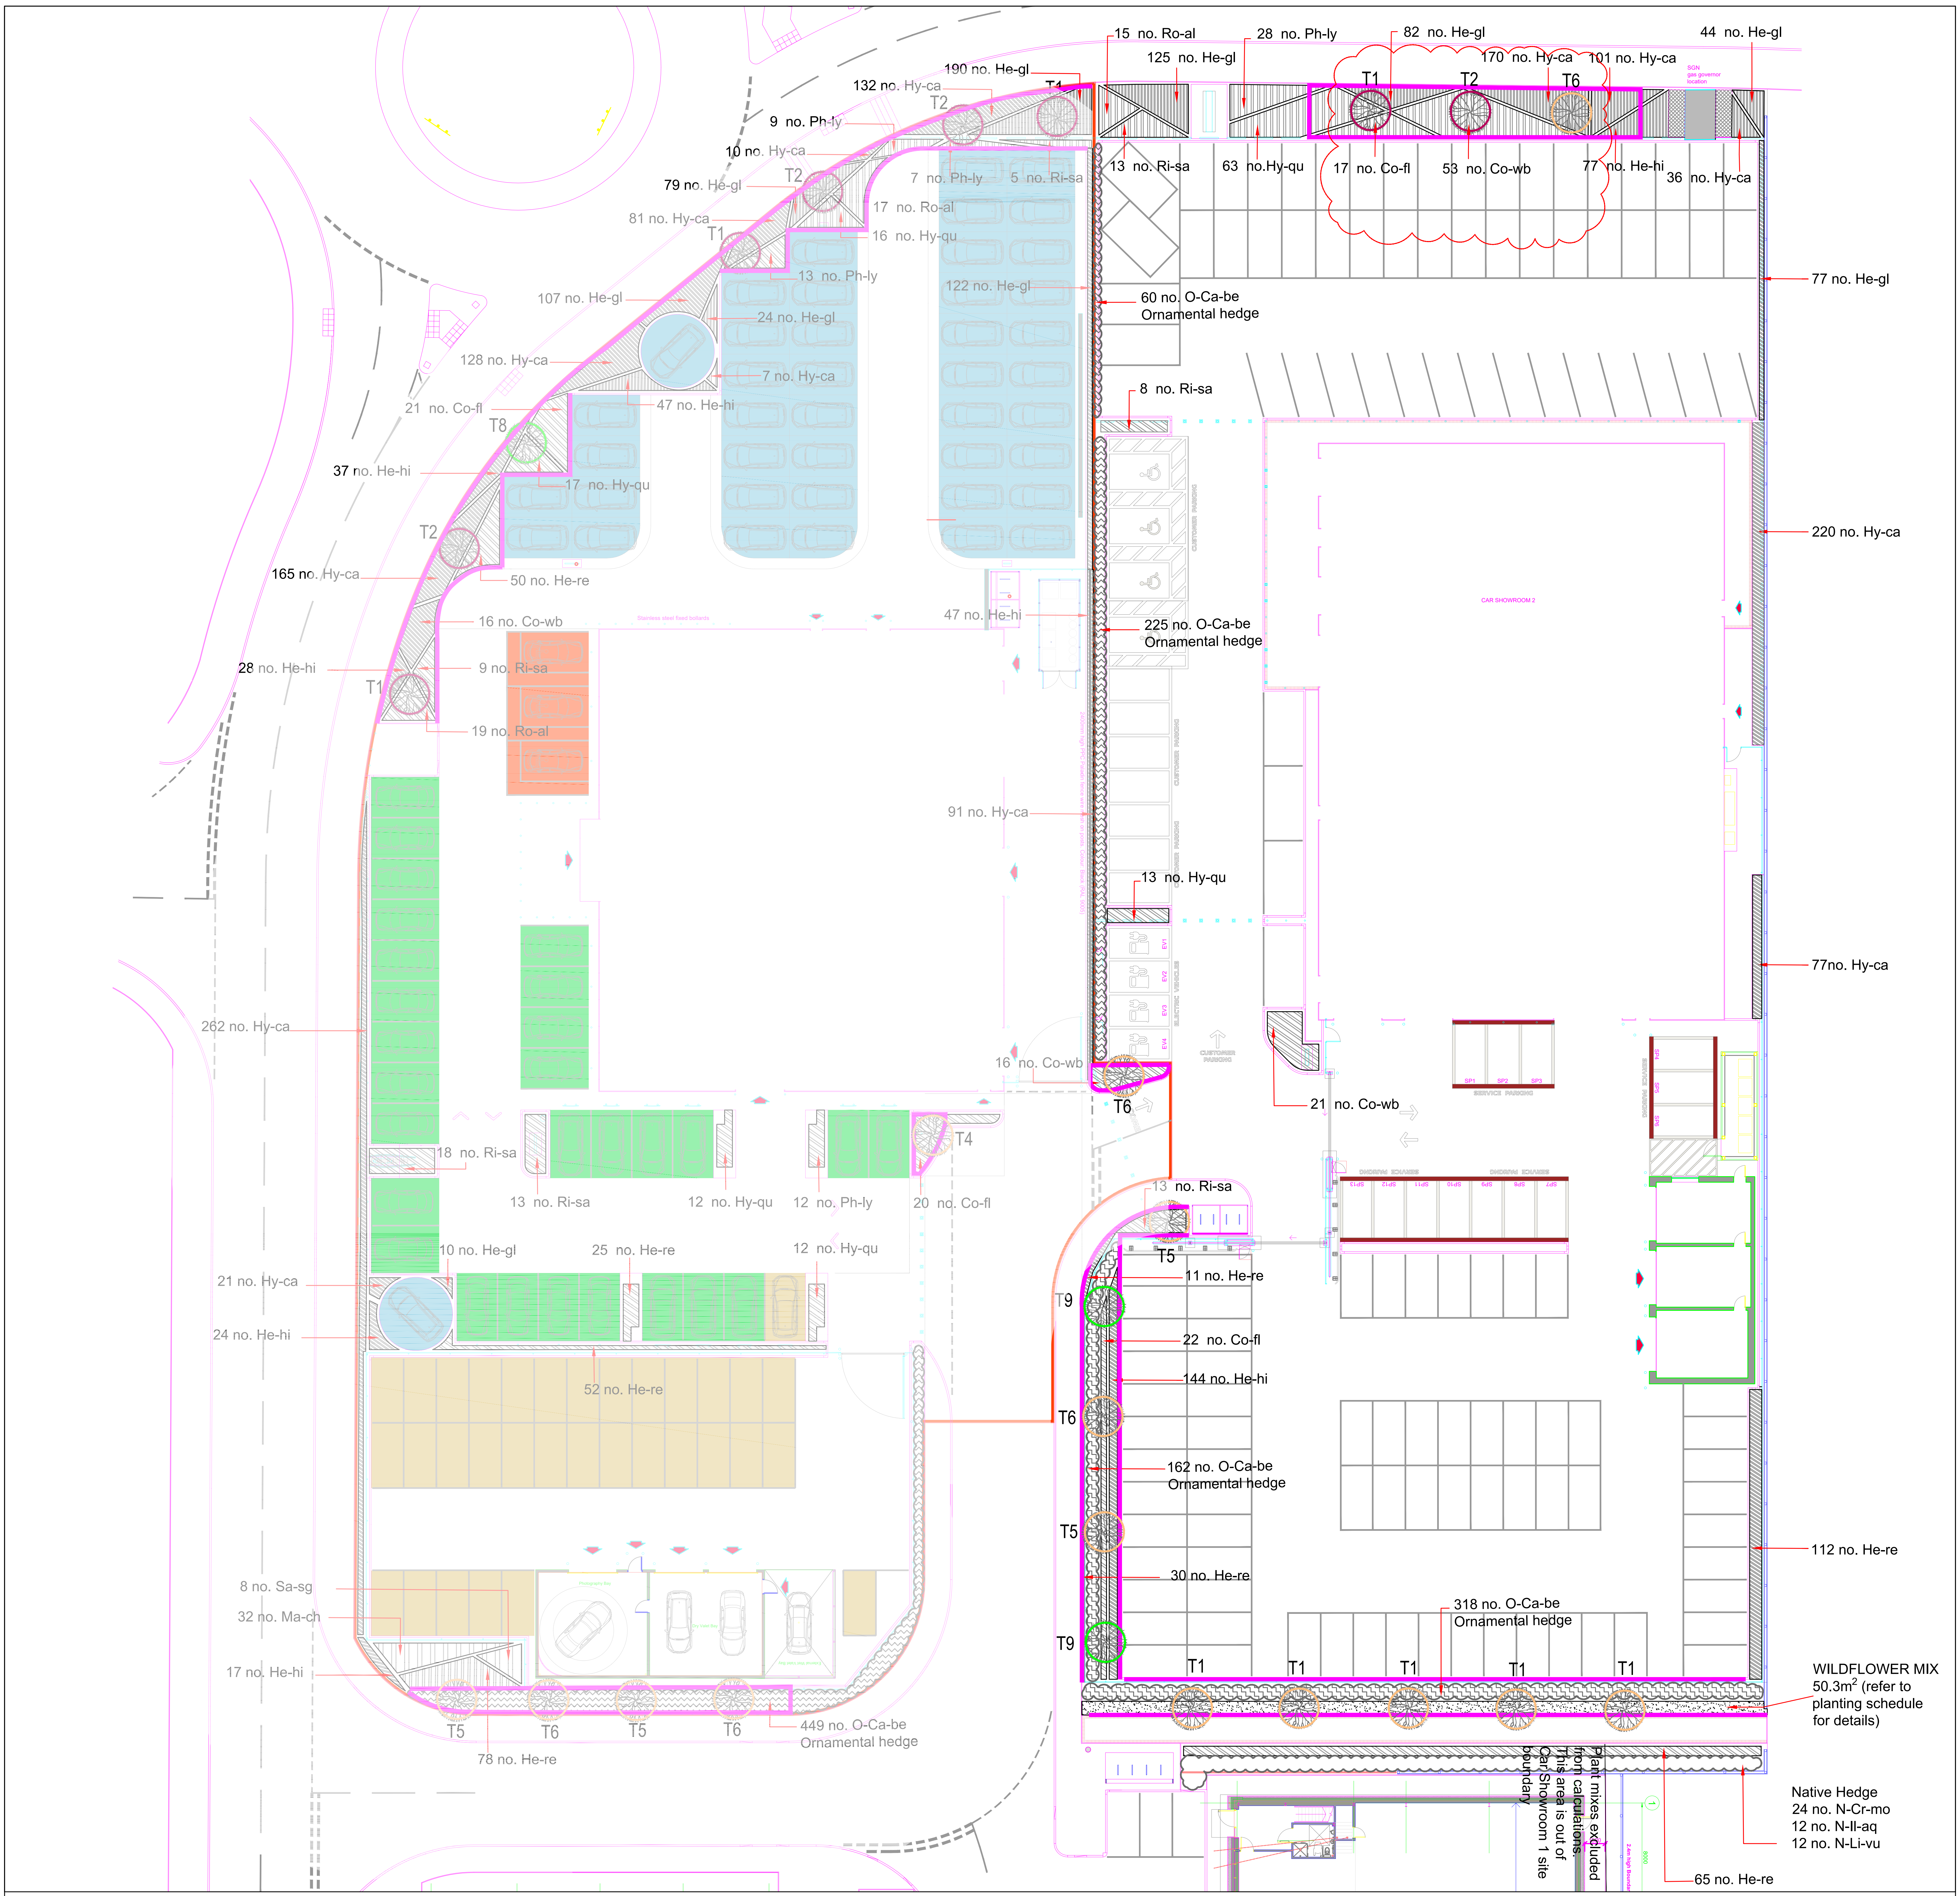

LEGEND

✱	Proposed Tree in soft landscape areas (See detail at Planting Schedule drawing 6624015-004-C1006)
✱	Reading Tree Strategy - Avenue Trees
✱	Ornamental Car Park Trees
✱	Peripheral Trees
⌒	Native hedge mix
⌒	Single species hedge
▨	Wildflower Mix Emorsgate-EM4-Meadow Mixture for Clay soils
▨	Ornamental ground cover
▨	Medium ornamental shrub planting
▨	Large ornamental shrub planting
▨	Indicative extent of hardstanding area for Gas Governor
━	Root barrier

Rev.	Description	Date	Drwn By.	Chkd.	Appr.
04	Planning Issue - 2no. of trees and root barriers added	31.01.2018	SC	SL	MJ
03	Planning Issue - Updated planting at Gas Governor area	11.01.2018	SC	SL	MJ
02	Planning Issue	13.12.2017	SC	SL	MJ

6 Devonshire Square, London, EC2M 4YE
Tel : +44 (0) 20 7337 1700

Client :
KIER
DEFINING TOMORROW'S ENVIRONMENTS

Project :
Worton Grange
Imperial Way, Reading

Drawing Title :
Landscape Planting Plan_Car Showroom 2
ISSUE FOR PLANNING

Drawn By : SC
Checked : SL
Approved : MJ

Date : 13.12.2017
Scale : 1:250 @ : A1

Drawing No : 66241015 - 004 - P1013
Rev. No : 04