
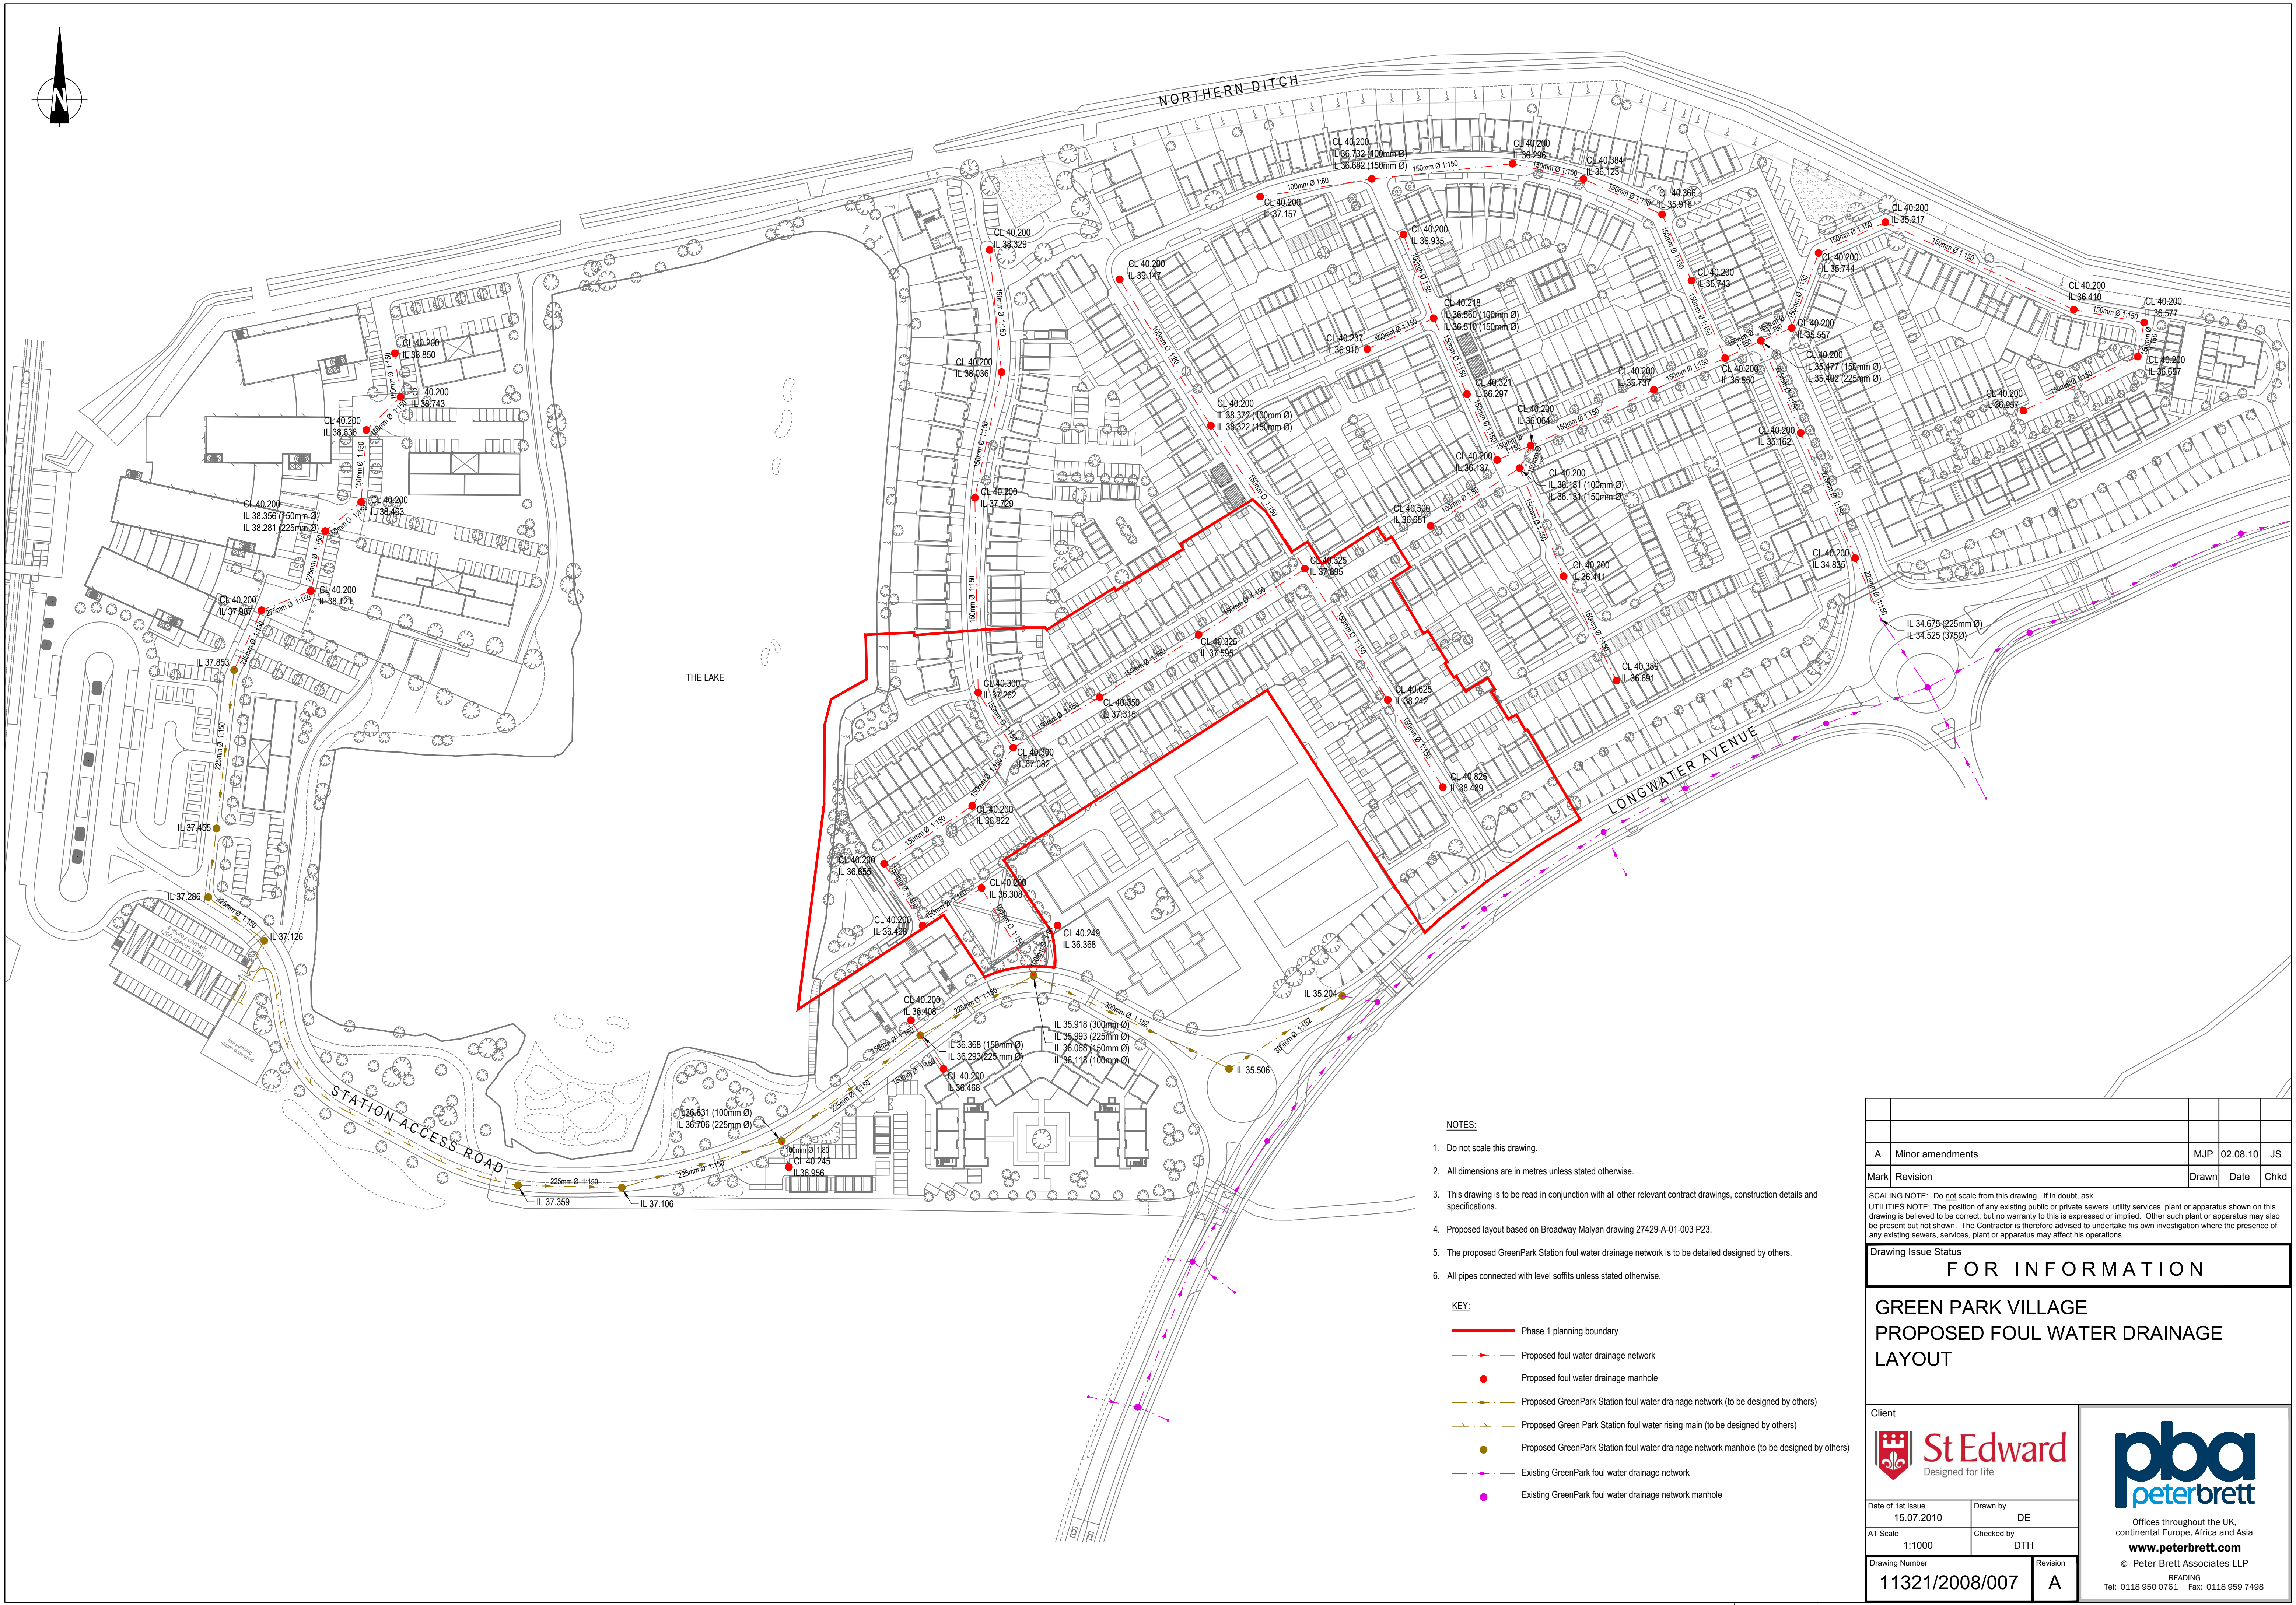


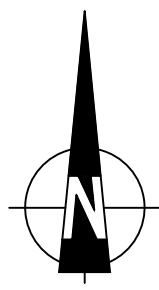

- NOTES:
1. Do not scale this drawing.
 2. All dimensions are in metres unless stated otherwise.
 3. This drawing is to be read in conjunction with all other relevant contract drawings, construction details and specifications.
 4. Proposed layout based on Broadway Mahyan drawing 27429-A-01-003 P23.
 5. The proposed GreenPark Station foul water drainage network is to be detailed designed by others.
 6. All pipes connected with level soffits unless stated otherwise.

- KEY:
- Phase 1 planning boundary
 - Proposed foul water drainage network
 - Proposed foul water drainage manhole
 - Proposed GreenPark Station foul water drainage network (to be designed by others)
 - Proposed Green Park Station foul water rising main (to be designed by others)
 - Proposed GreenPark Station foul water drainage network manhole (to be designed by others)
 - Existing GreenPark foul water drainage network
 - Existing GreenPark foul water drainage network manhole

A	Minor amendments		MJP	02.08.10 JS
Mark	Revision		Drawn	Date Chkd

SCALING NOTE: Do not scale from this drawing. If in doubt, ask.
UTILITIES NOTE: The position of any existing public or private sewers, utility services, plant or apparatus shown on this drawing is believed to be correct, but no warranty to this is expressed or implied. Other such plant or apparatus may also be present but not shown. The Contractor is therefore advised to undertake his own investigation where the presence of any existing sewers, services, plant or apparatus may affect his operations.

Drawing Issue Status

FOR INFORMATION

GREEN PARK VILLAGE
PROPOSED FOUL WATER DRAINAGE
LAYOUT

Client

**St Edward**
Designed for life

Date of 1st Issue
15.07.2010

Drawn by
DE

A1 Scale
1:1000

Checked by
DTH

Drawing Number
11321/2008/007

Revision
A


Offices throughout the UK,
continental Europe, Africa and Asia
www.peterbrett.com
© Peter Brett Associates LLP
READING
Tel: 0118 950 0761 Fax: 0118 959 7498