



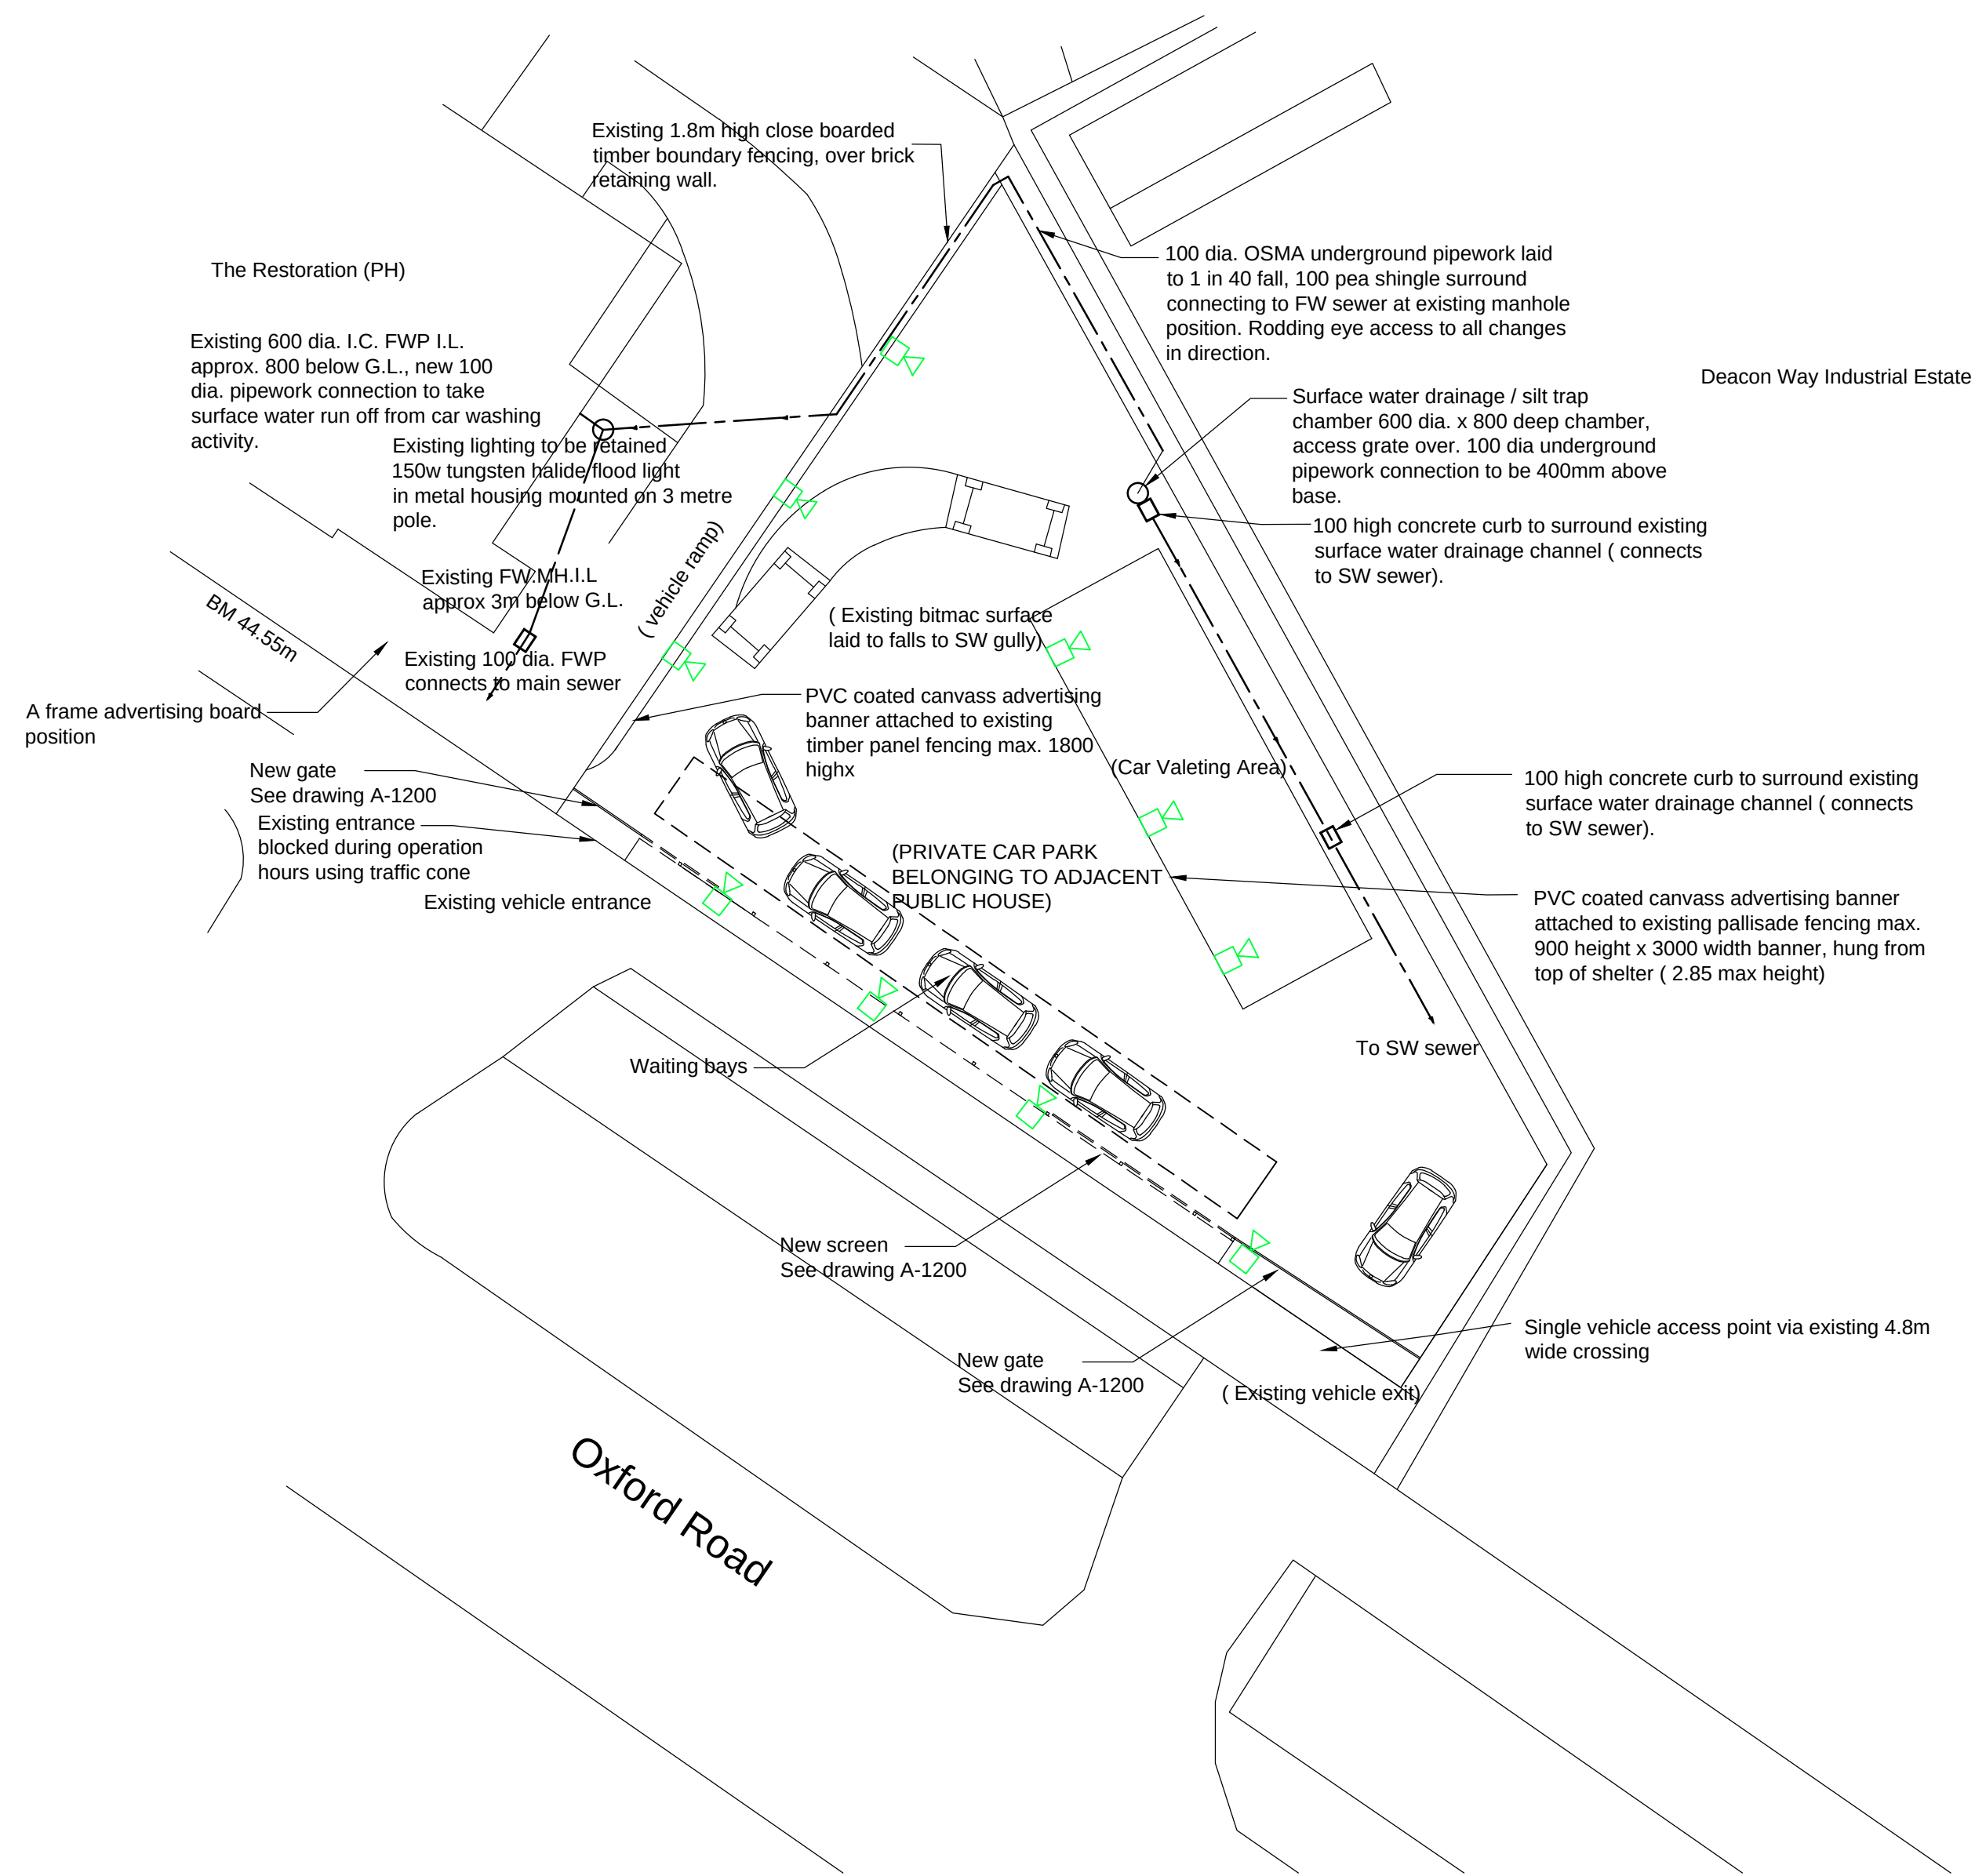

CARWASH PLAN 1:200 @ A1

Key

LED Light (9-11 watts) fixed at height not exceeding 2.4m facing away from public foot path .

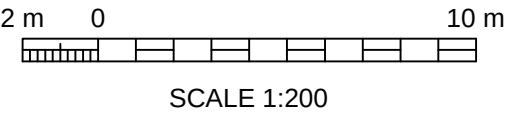

B	6.8.18	JA	DA	JA	LIGHTING ADDED
A	26.01.17	JA	DA	JA	ISSUED FOR BUILDING REGULATIONS
REV	DATE	DRN	CHKD	APPD	DESCRIPTION

DRAWING STATUS

For Approval



E: info@bluebirdengineering.co.uk
T: 0118 9583 551 F: 0118 9583 563
A: 110 London Street, Reading, RG1 4SJ

CLIENT	Mr Hargun	
PROJECT	928 Oxford Road Reading	
TITLE	Car Wash Plan	
DRAWN	JA	SCALE 1:200 @ A1
DATE	Jan 18	
DRG NO	A-1010	REV B
© BLUEBIRD ENGINEERING LTD 2013		