
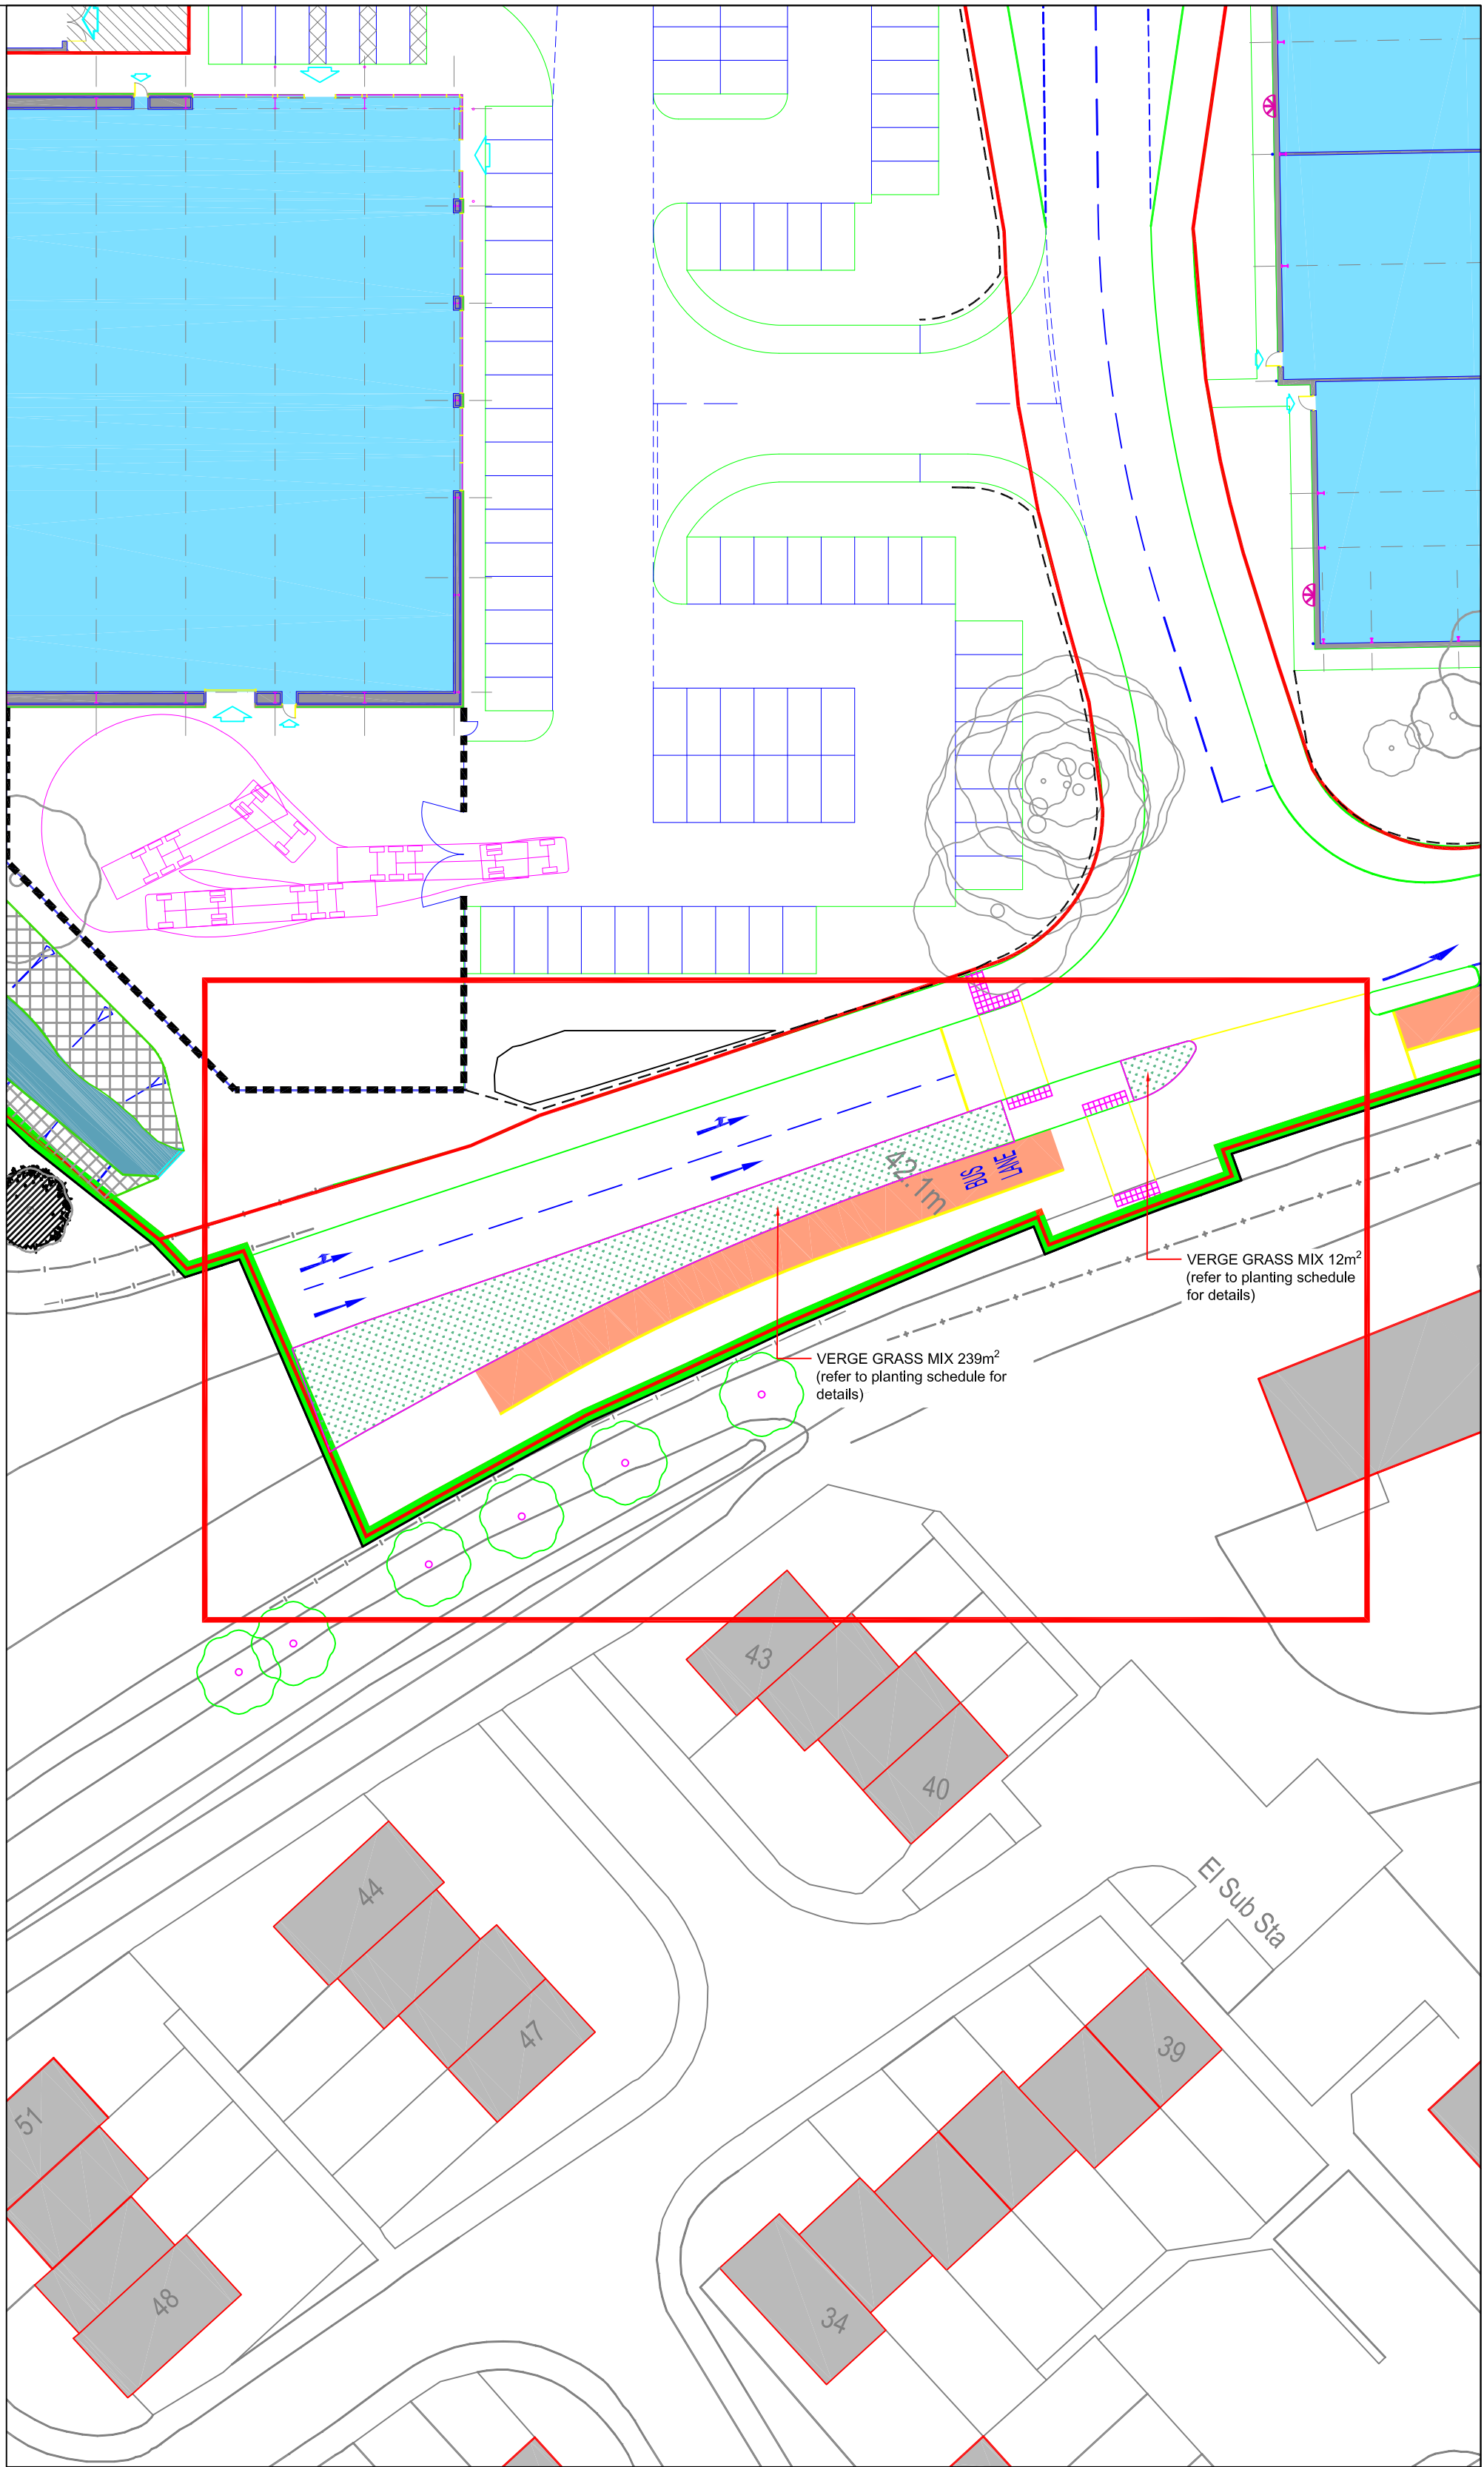


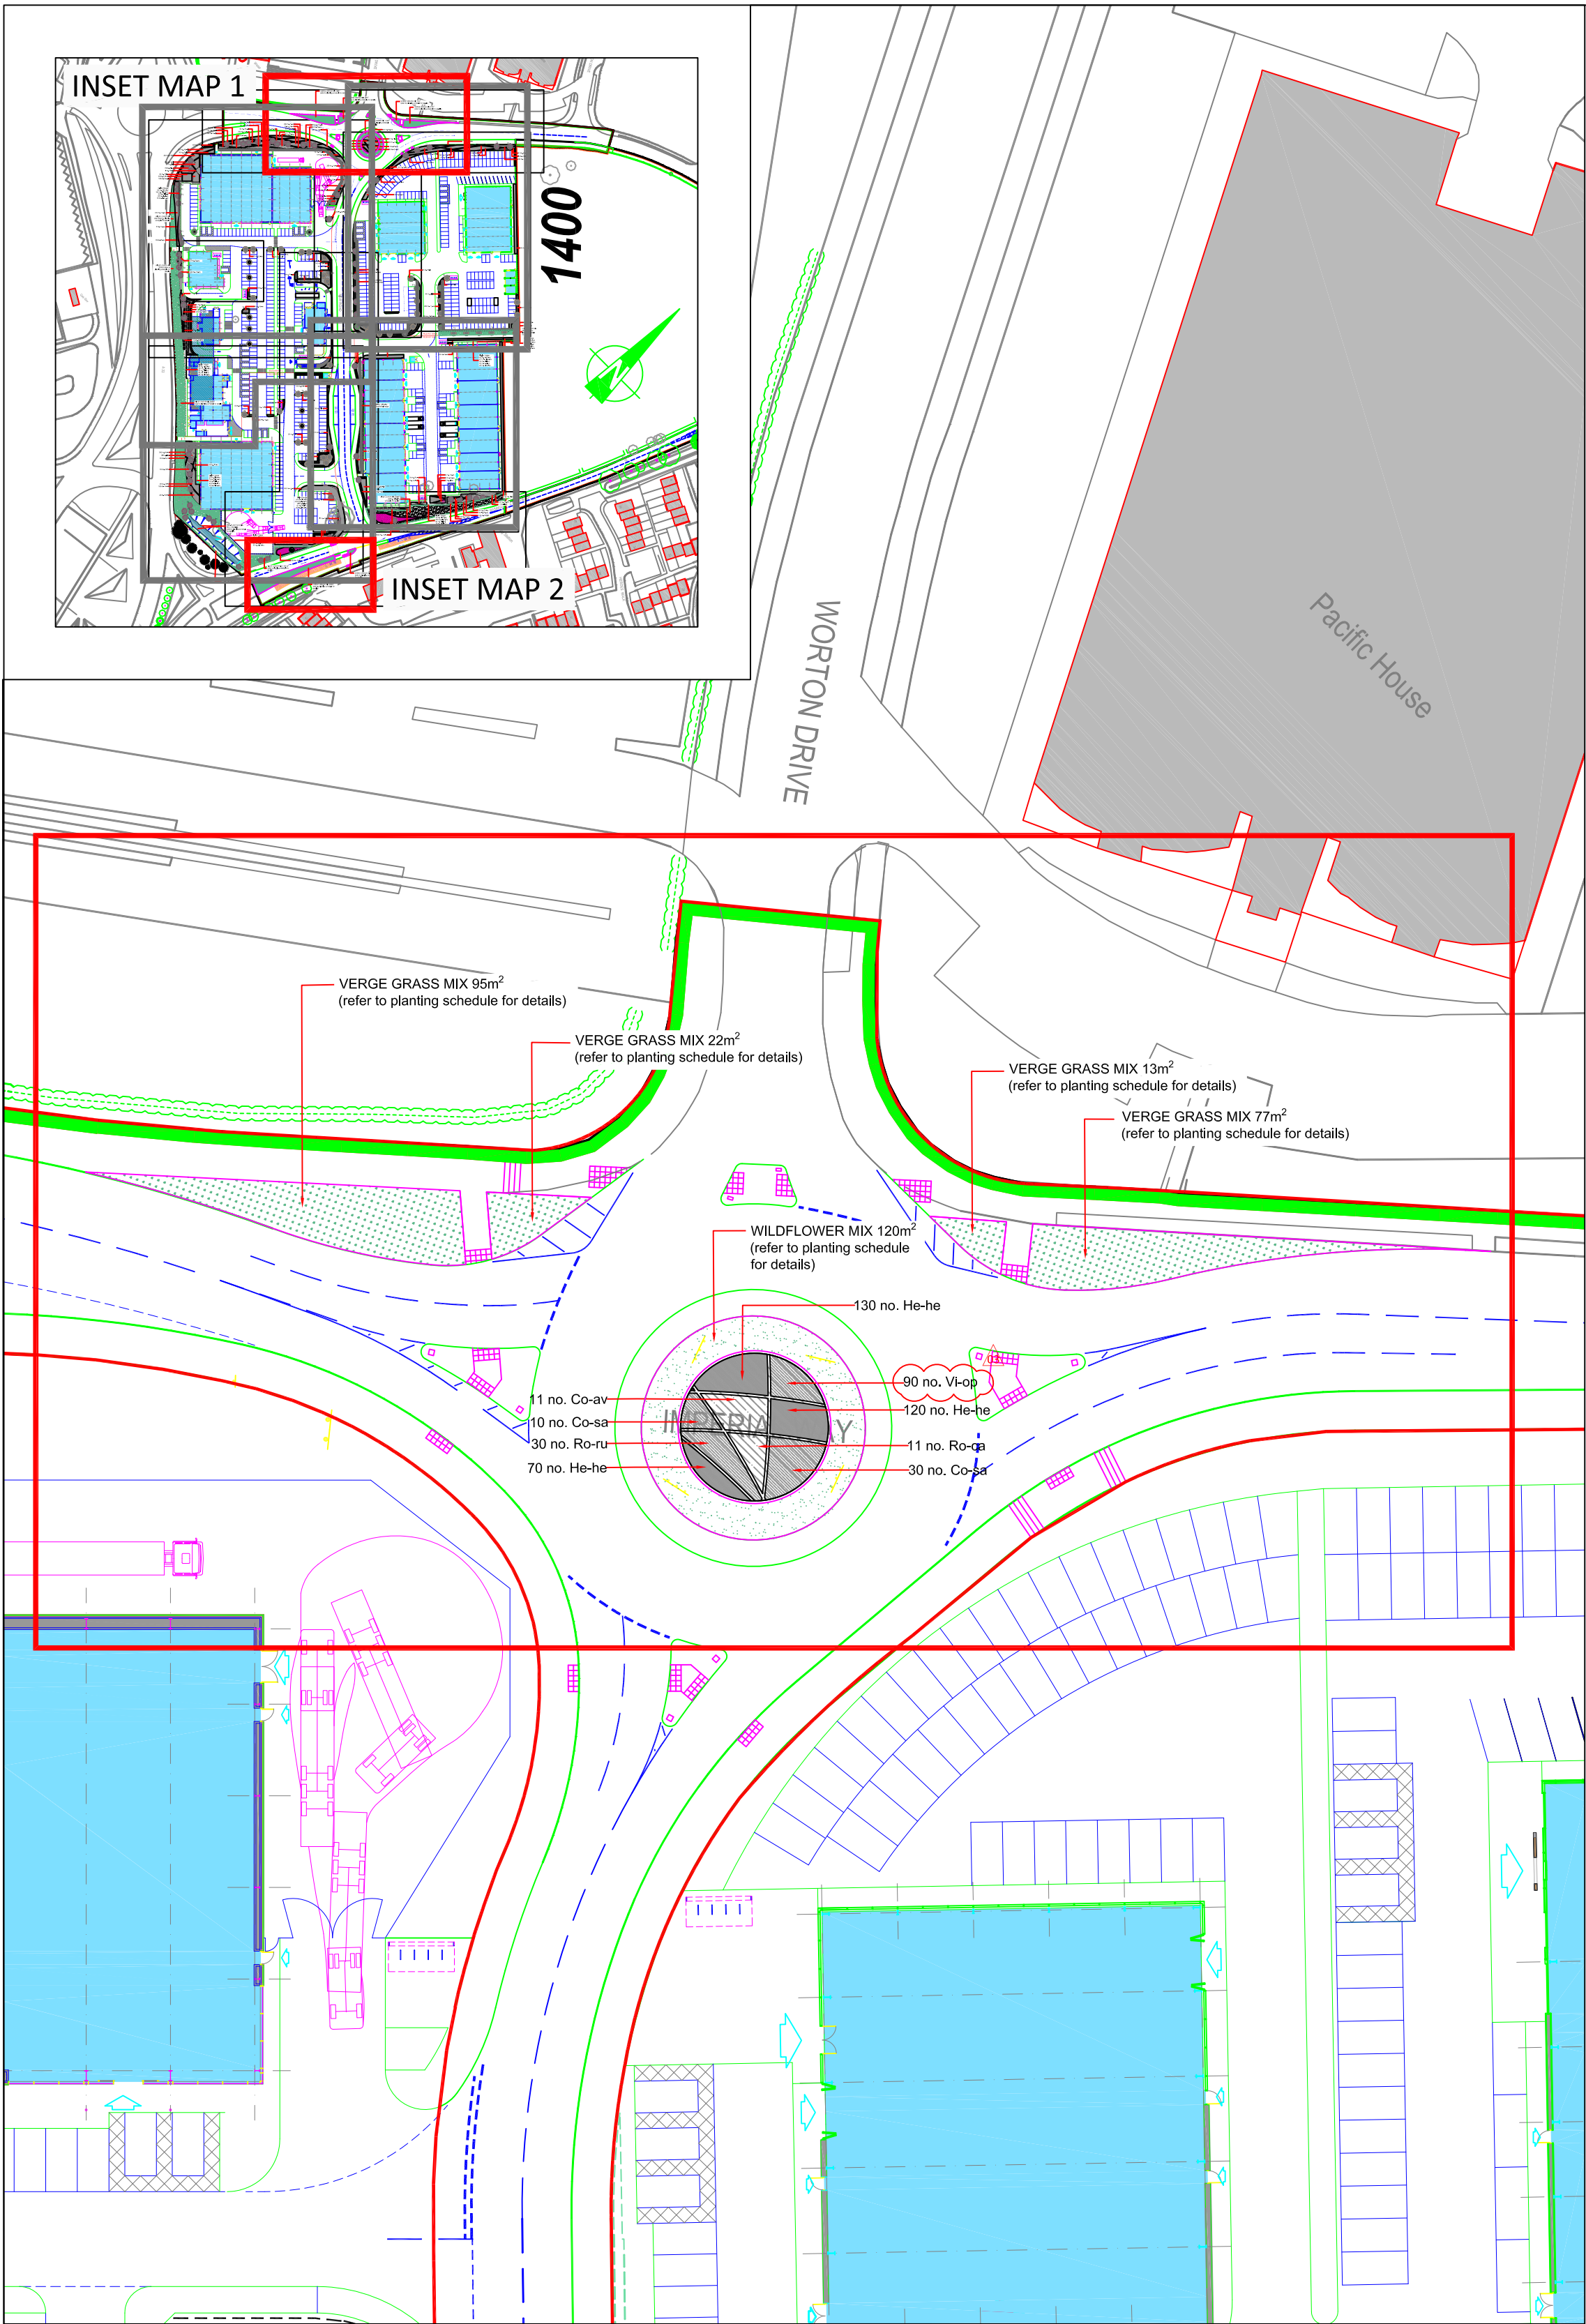

INSET MAP 1

INSET MAP 2

LEGEND			
	Site boundary		Large native shrub planting
	Native ground cover		Wildflower Mix Emorsgate-EM4-Meadow Mixture for Clay soils
	Medium native shrub planting		Verge Grass Mix Germinal - A18 Road Verge and Embankments

Planting Schedule

Native Ground Cover						
Code	Name	Common Name	Height	Container	Centres (m)	QTY
He-he	Hedera helix	Common English Ivy	40-60cm	2L	0.300	320

Native Medium Shrubs						
Code	Name	Common Name	Height	Container	Centres (m)	QTY
Co-sa	Cornus sanguinea	Common dogwood	40-60cm	2L	0.700	40
Vi-op	Viburnum opulus	Guelder rose	40-60cm	3L	1.000	90

Native Large Shrubs						
Code	Name	Common Name	Height	Container	Centres (m)	QTY
Co-av	Corylus avellana	Hazel, Cobnut	40-60cm	3L	1.000	11
Ro-ca	Rosa canina	Dog rose	40-60cm	2L	0.800	11

Planting mixes

EM4 - Meadow Mixture for Clay Soils - Wildflower		
Composition (Supplier: Emorsgate)		
EM4 is composed of species that are adapted to growing on soils with a high clay content. Clay soils are generally mildly acid to neutral, prone to waterlogging, sticky and heavy when wet, and hard to crumble when dry.		
Wild Flowers		
%	Latin name	Common name
0.5	Achillea millefolium	Yarrow
0.8	Betonica officinalis - (Stachys officinalis)	Betony
3	Centaurea nigra	Common Knapweed
1.5	Gallium verum	Lady's Bedstraw
0.6	Leucanthemum vulgare	Oxeye Daisy
0.8	Lotus corniculatus	Birdsfoot Trefoil
3	Plantago lanceolata	Ribwort Plantain
0.4	Primula veris	Cowslip
2	Prunella vulgaris	Selfheal
3	Ranunculus acris	Meadow Buttercup
1.5	Rhinanthus minor	Yellow Rattle
1.5	Rumex acetosa	Common Sorrel
0.1	Silene flos-cuculi - (Lychnis flos-cuculi)	Ragged Robin
0.3	Trifolium pratense	Wild Red Clover
1	Vicia cracca	Tufted Vetch
Grasses		
%	Latin name	Common name
10	Agrostis capillaris	Common Bent
2	Atopocurus pratensis	Meadow Foxtail (w)
1	Anthoxanthum odoratum	Sweet Vernal-grass (w)
1	Briza media	Quaking Grass (w)
36	Cynosurus cristatus	Crested Dogstall
24	Festuca rubra	Slender-creeping Red-fescue
2	Hordeum secalinum	Meadow Barley (w)
4	Phleum bertolonii	Smaller Cat's-tail (w)
Sowing Rates		
kg/ha	kg/acre	g/m²
40	16	4
TOTAL AREA - 120m²		

A18 - Road Verge and Embankments Mixture - Grass Seed	
Composition (Supplier: Germinal)	
A18 for applications such as highway verges, embankments and roundabouts. The mixture establishes quickly on a range of soils types and provides rapid ground cover to prevent gully erosion and loss of soil onto road surfaces.	
Grasses	
%	Name
30	CORAIL Creeping Red Fescue Common Bent
25	CADIX Perennial Ryegrass
20	MENTOR Hard Fescue
12.5	ZEPTOR Smooth–Stalked Meadow Grass
7.5	HIGHLAND Browntop Bent
2.5	ABER@ACE Miniature White Clover
2.5	ABER@ROYAL Browntop Bent
Sowing Rates	
	g/m²
35	
TOTAL AREA - 458m²	

03	RP1 planting only/ species amendment	14.02.17	ZJ	SL	MP
02	Additional planting areas/mix added	05.01.17	LW	SL	MP
01	Draft issue	22.12.16	ZJ	SL	MP
Rev.	Description	Date	Drwn by	Chkd.	Appr.

building great relationships

Mermaid House, 2 Puddle Doc, London, EC4V3DS
Tel : +44 (0) 2036 805000 Fax : +44 (0) 2036 805001

Client :

Project :

Reading Gateway

Mouchel Project No :

Drawing Title :

Landscape Planting Plan
Relevant Part 1 - S278 & S38

Drawn By : ZJ Checked : SL Approved : MJ

Date : 05.12.2016 Scale : 1:500 @ : A1

Drawing No : 1072687 - P001 - 1400 Rev. No : 03