


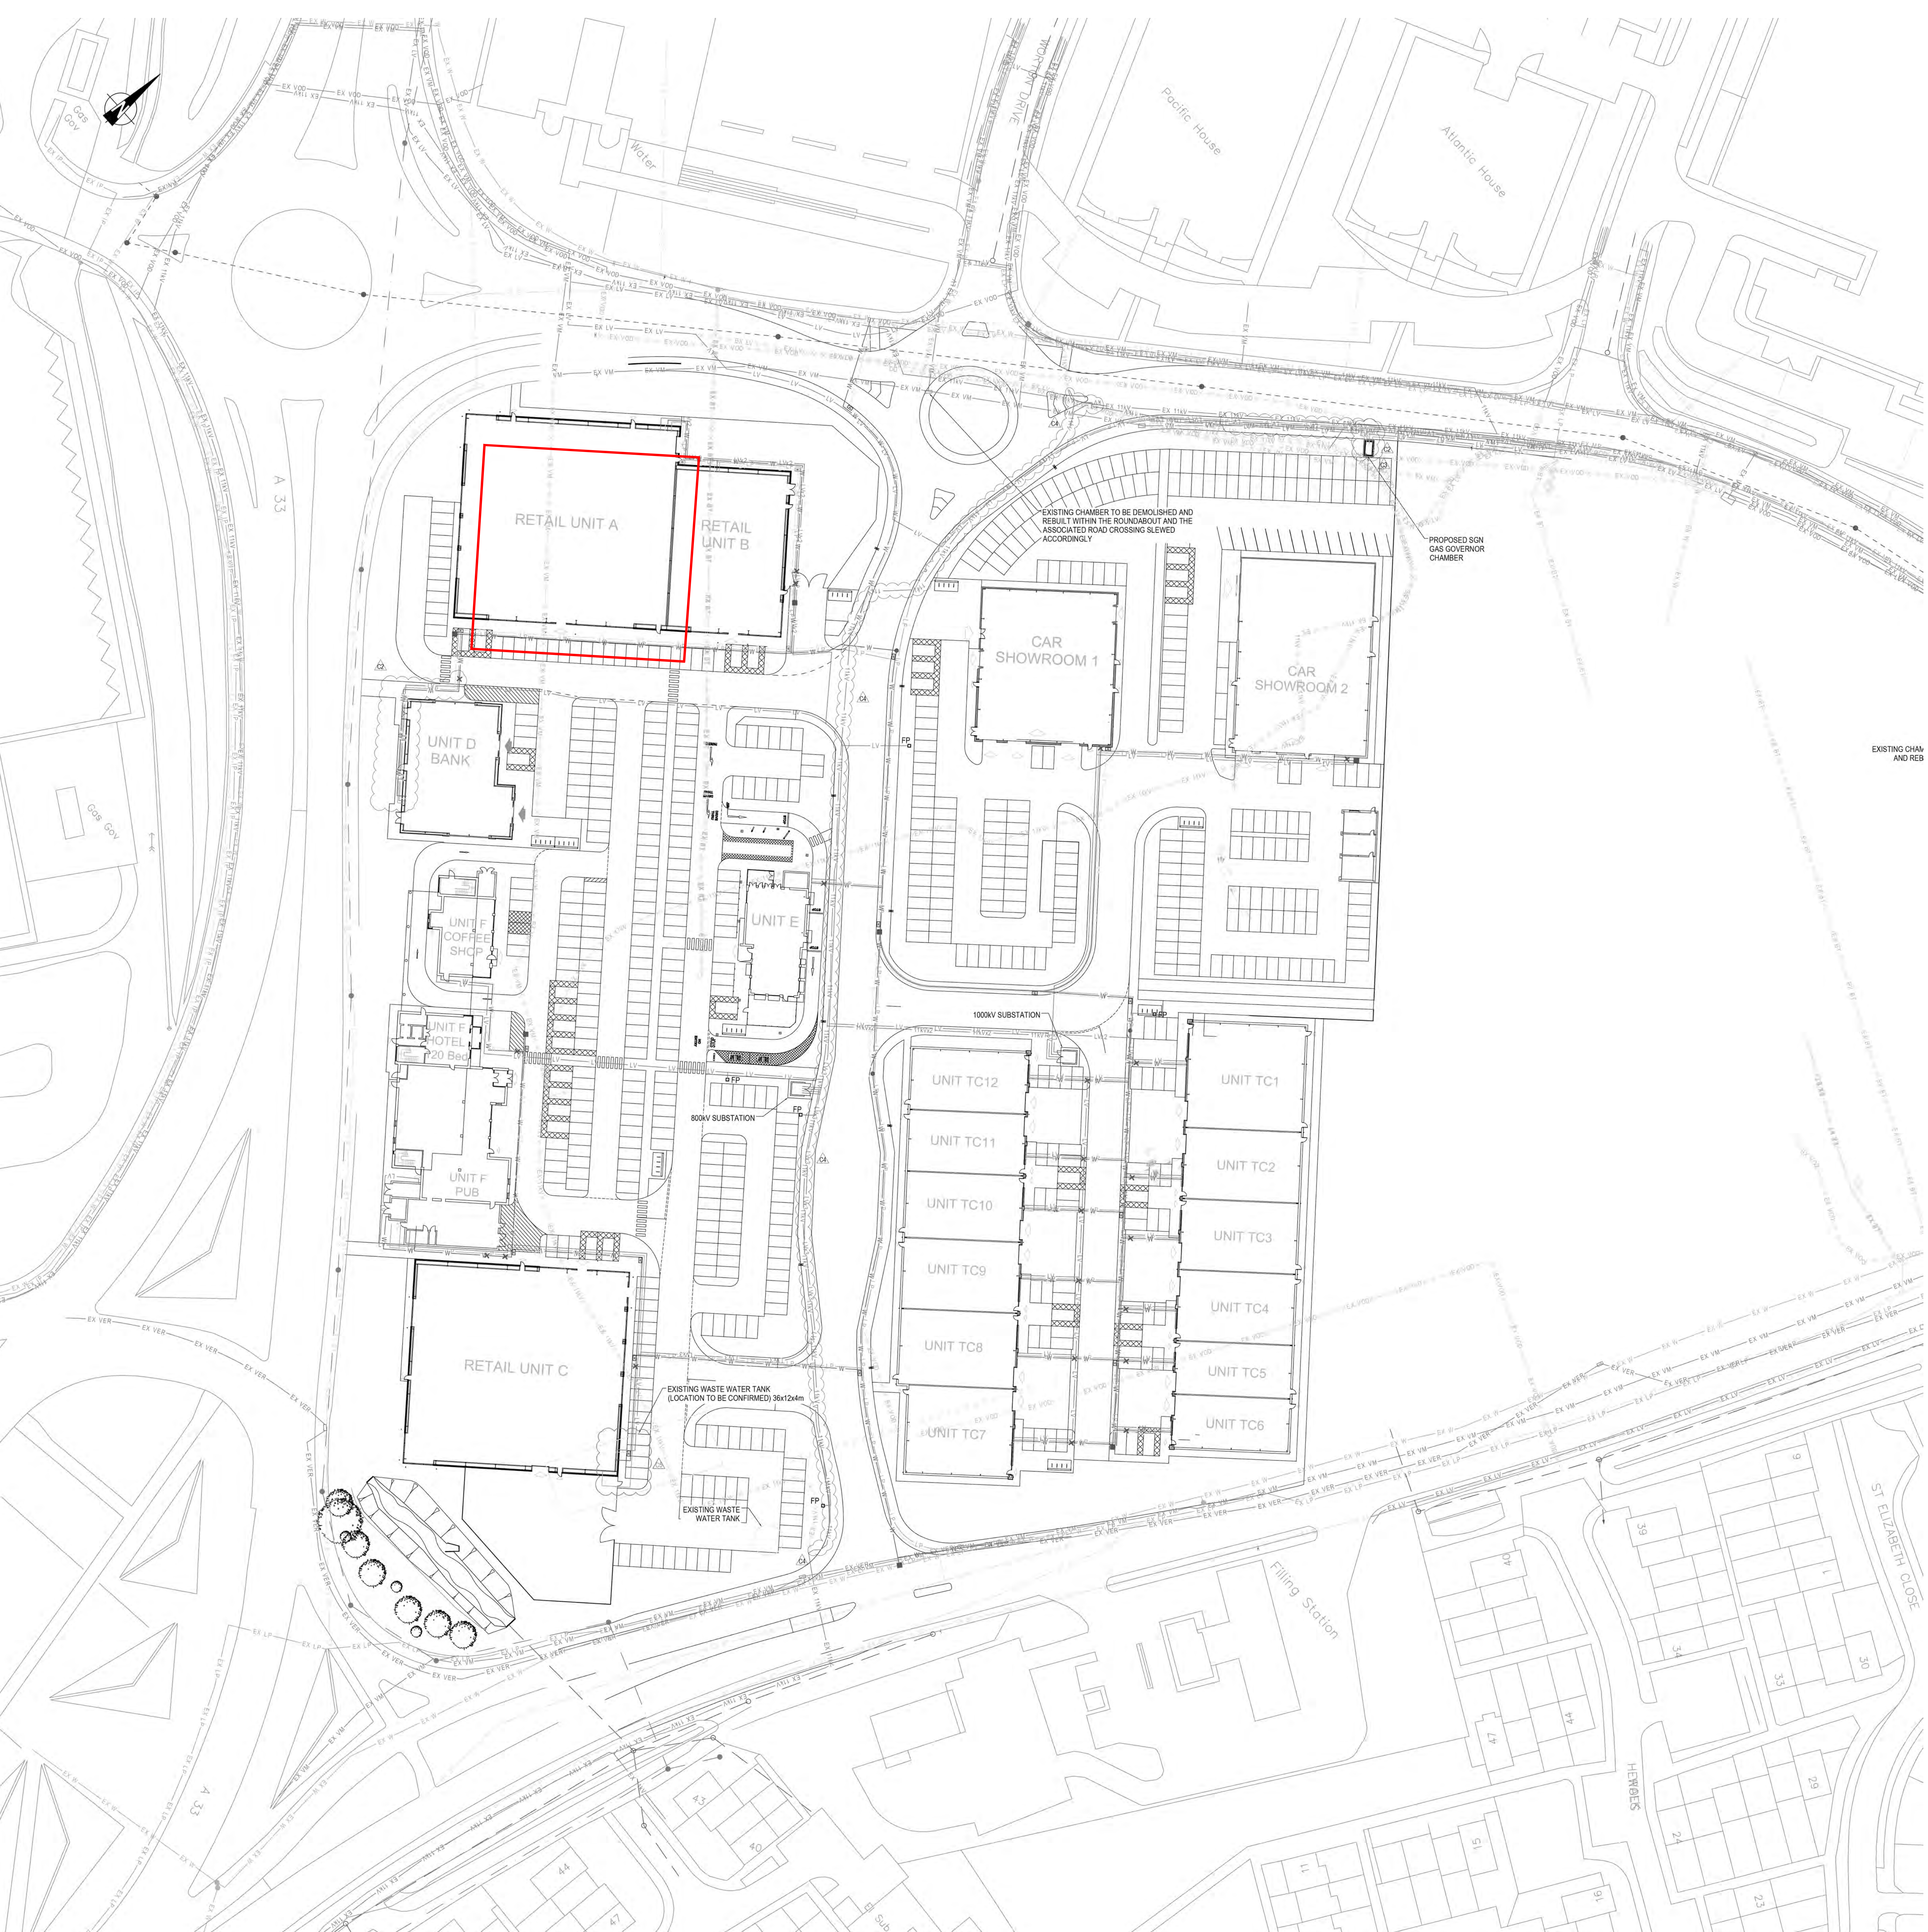

CLIENT _____ WREN
JOB No. _____ 16875-2 Location
SITE NAME _____ Reading
DRAWN BY _____ LP
SITE ADDRESS _____
Worton Grange
Imperial Way
Reading

AUTHORITY NAME _____
AUTHORITY CONTACT DETAILS _____

REVISION	DATE	REV BY	NOTES
-	-	-	-
-	-	-	-
-	-	-	-
-	-	-	-