


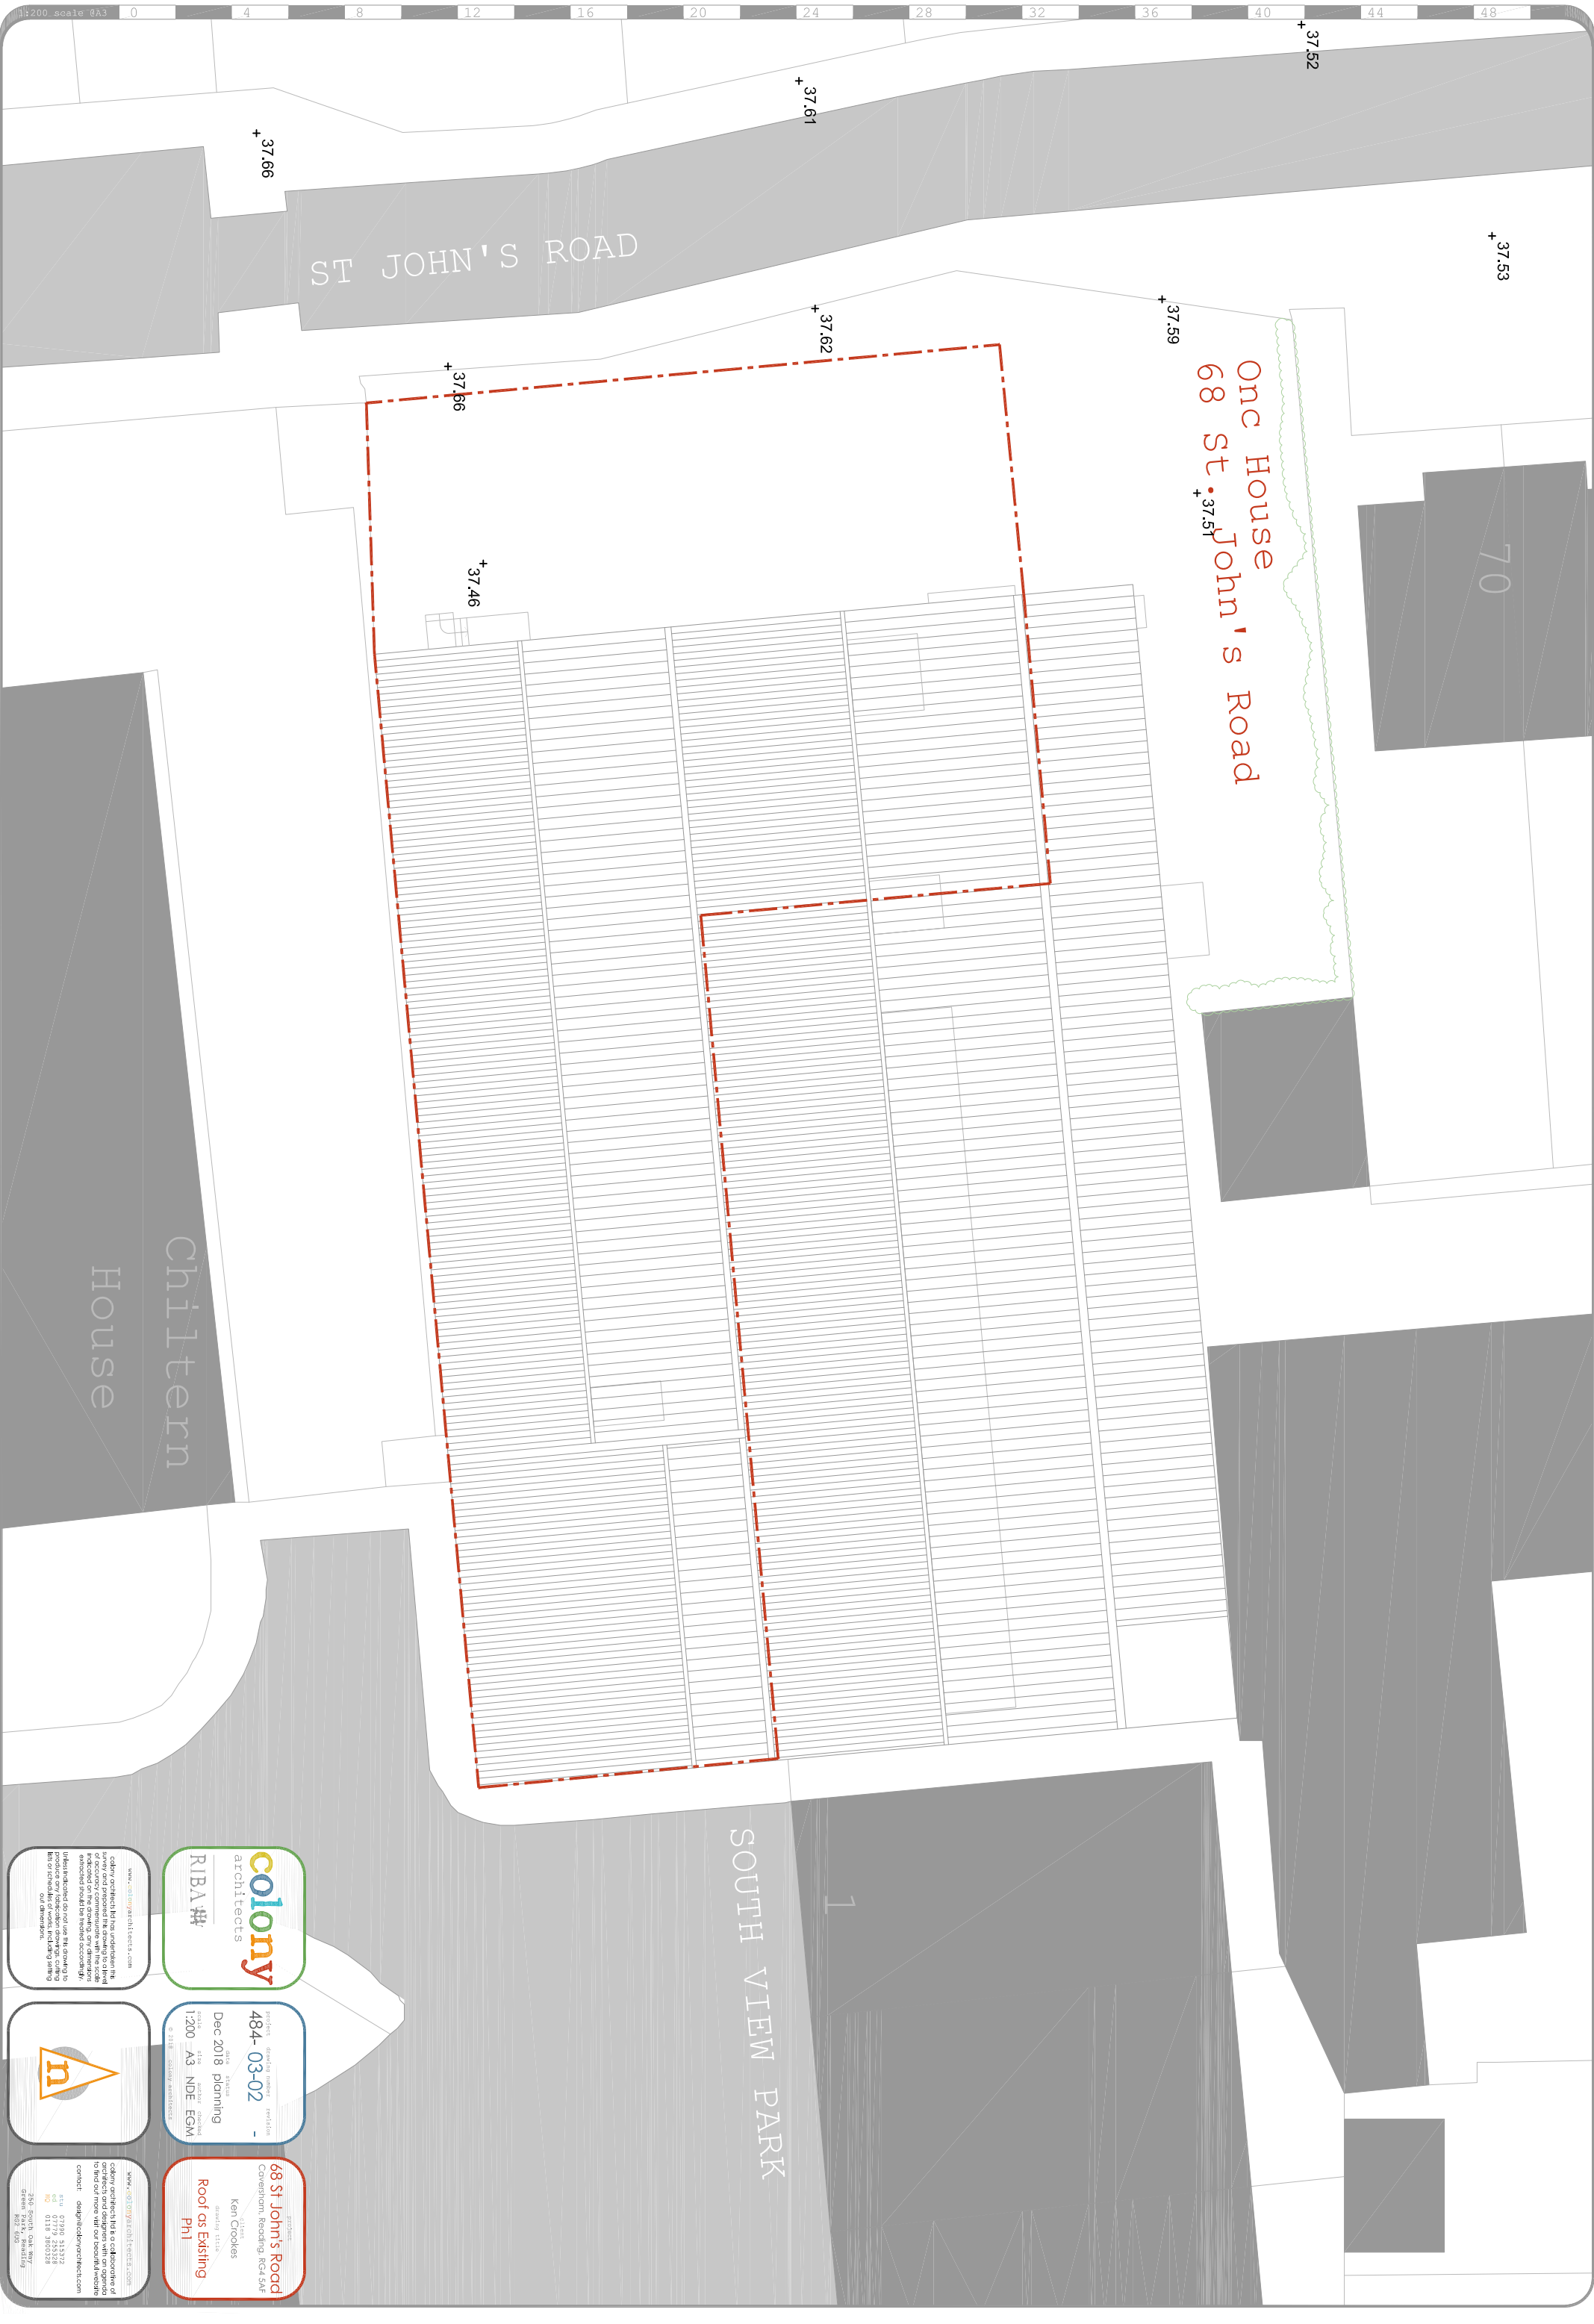

colony architects

RIBA #4

colony architects ltd has undertaken the survey and prepared the drawing to a final standard. the drawing is a technical drawing and is not to be used for any other purpose. the drawing is the property of colony architects and is not to be reproduced or used in any way without the written consent of colony architects.

project: drawing number: revision:

484- 03-02 -

date: 28/10/18

Dec 2018 planning

1:200 A3 NDE EGM

68 St John's Road

Conversion, Redding, Red SAH

Ken Crookes

Roof as Existing

Phil

colony architects ltd is a collaborative of architects and designers with an ongoing to find out more visit our local website

contact: delapiedecolonyarchitects.com

01793 513372

01793 255528

0118 3600228

256 South Oak Way

Stevenage SG2 6DS