


KEY

- Phase Boundary
- SOFT
- Wildflower Meadow Seed Mix
- Erigeron ERM
- Ornamental planting
- Proposed buffer planting
- Proposed tree planting
- ECOLOGICAL ELEMENTS
- Insect Boxes

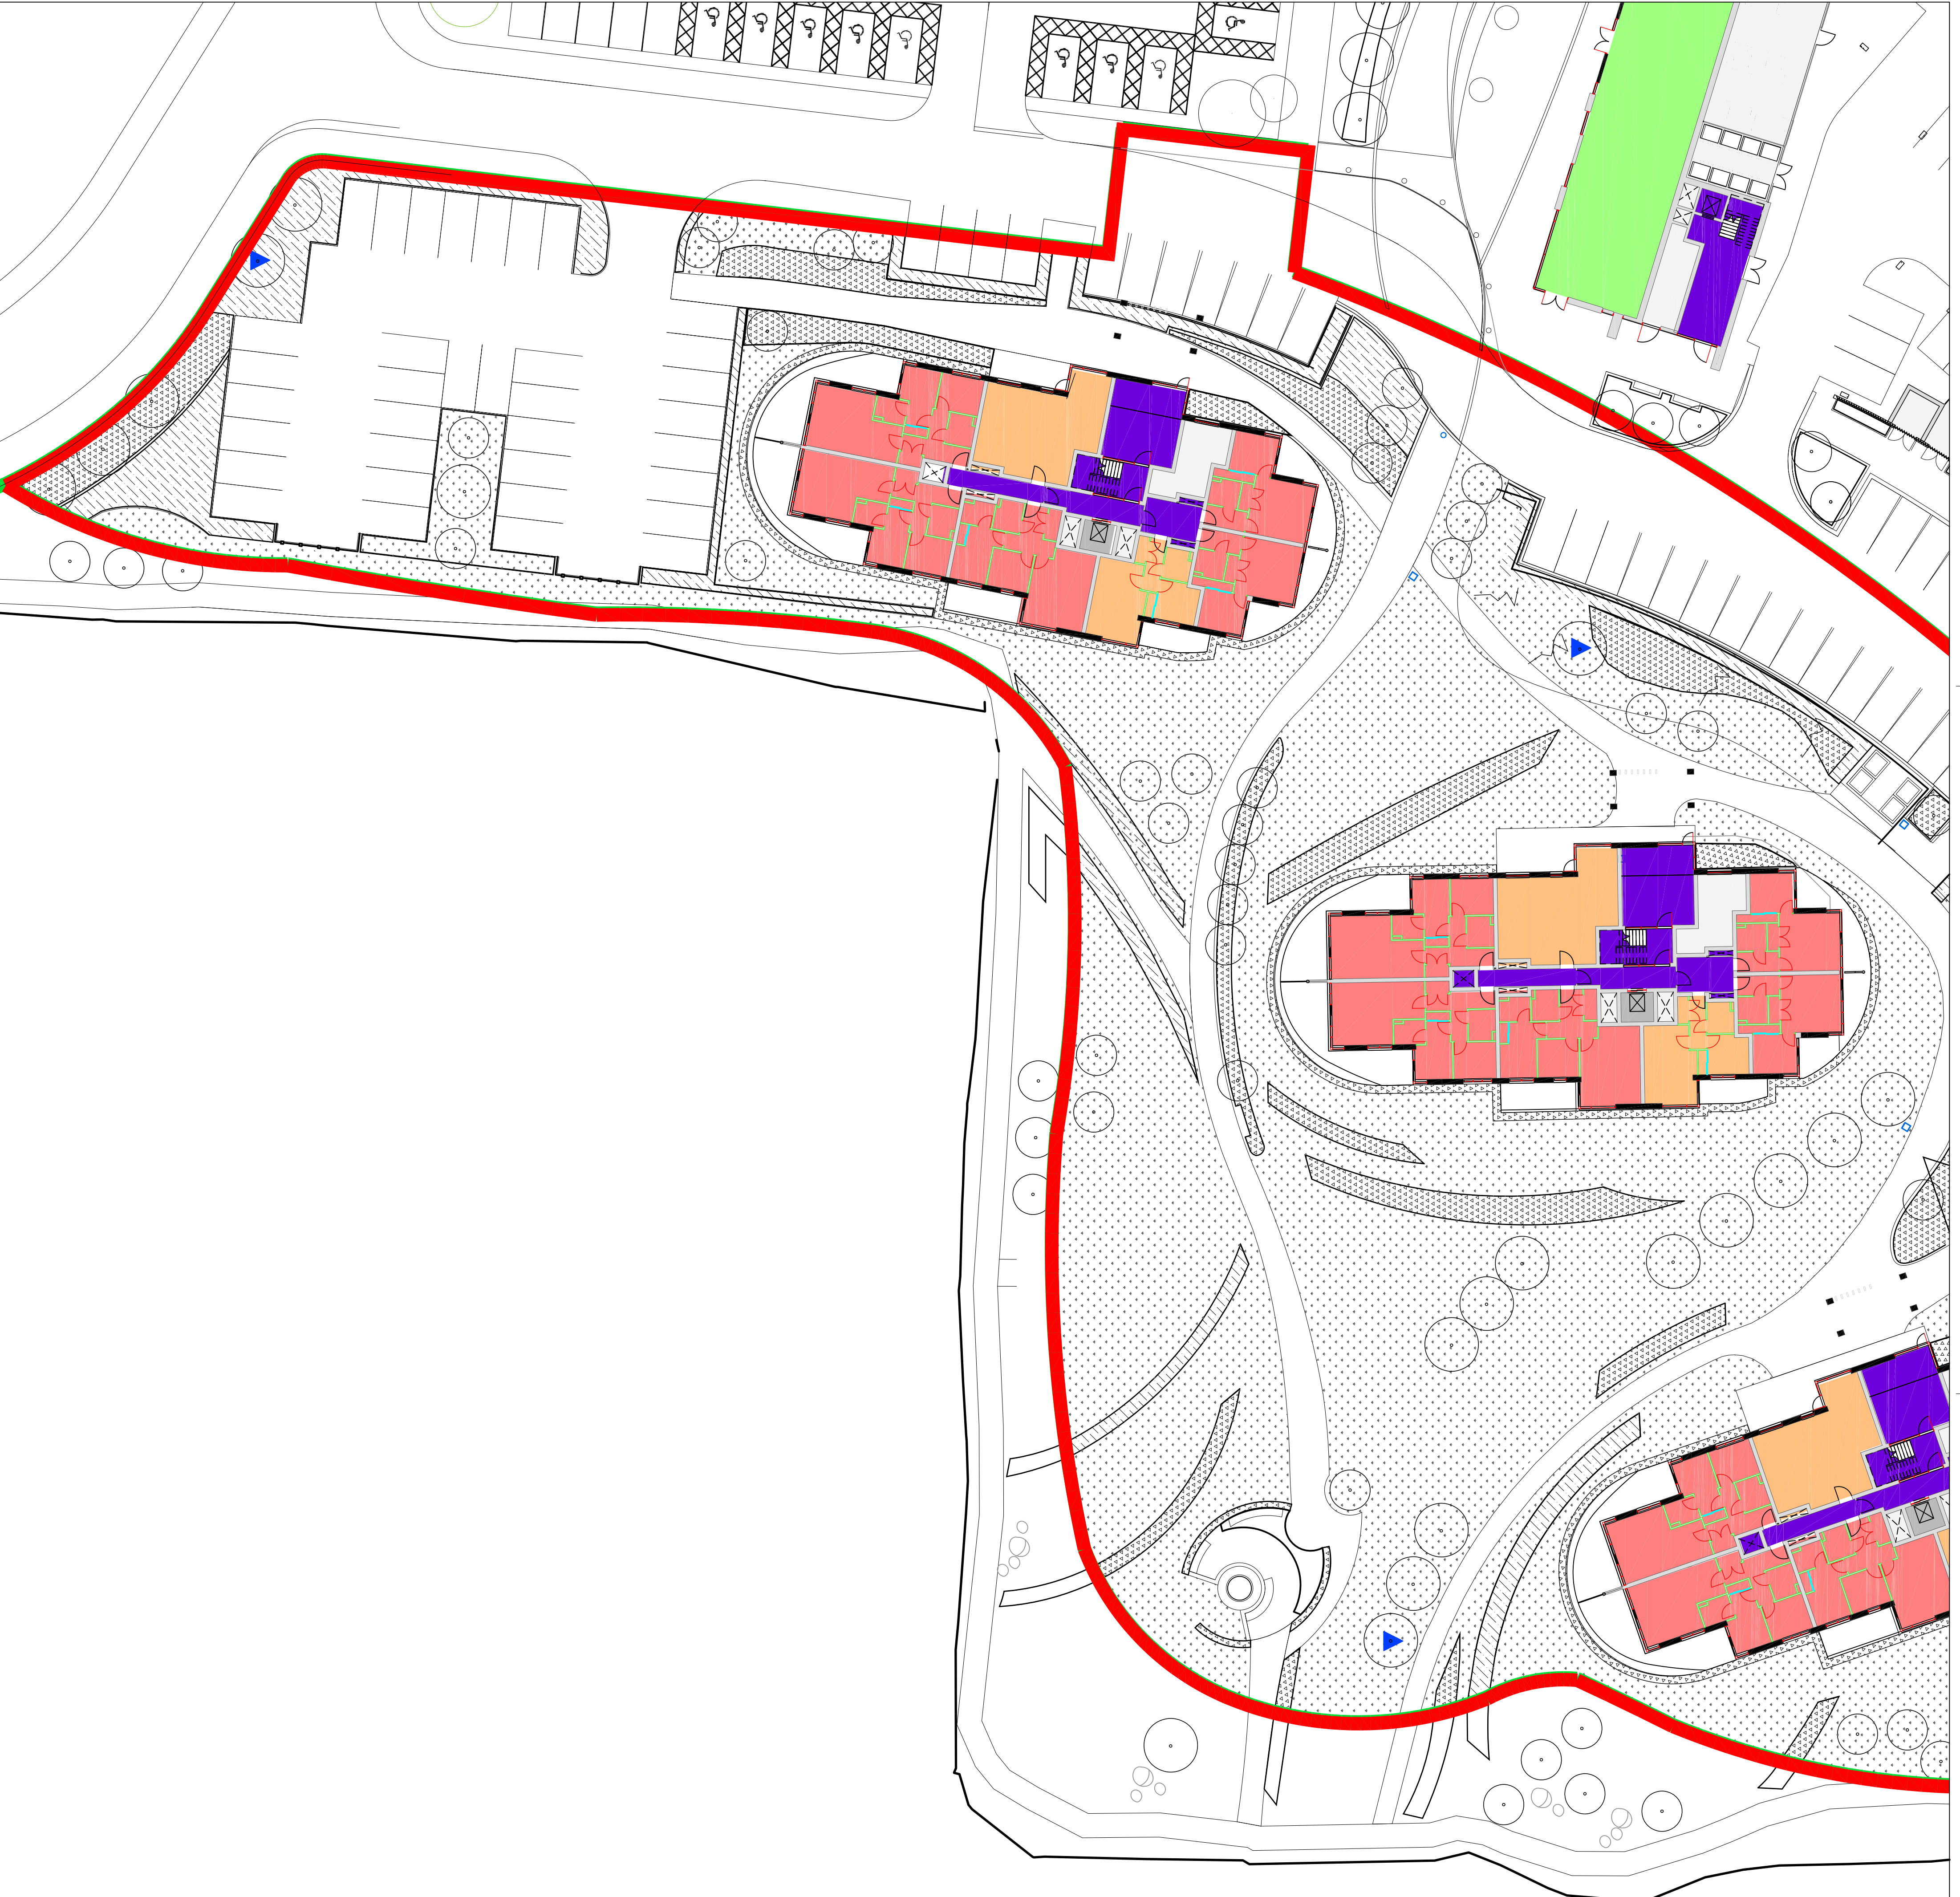

E	14.05.18	LG	UPDATED BASE
D	22.01.18	LG	UPDATED BOUNDARY
C	04.08.17	LG	REVISIONS TO COMMENTS
B	25.05.17	LG	REVISIONS TO COMMENTS
A	19.05.17	LG	REVISIONS TO COMMENTS

ST EDWARDS

GREEN PARK VILLAGE

PHASE 6B

SOFTWORKS

PLAN 2 OF 2

FOR PLANNING

MA:3067-06B.3002

LG APR-2017

MACFARLANE ASSOCIATES
CREATIVE & ENVIRONMENTAL LAND PLANNING
17, Prince Street, London, E1 1BB
T: 020 7900 2400 F: 020 7900 2401
E: info@macfarlaneassociates.com W: www.macfarlaneassociates.com

