


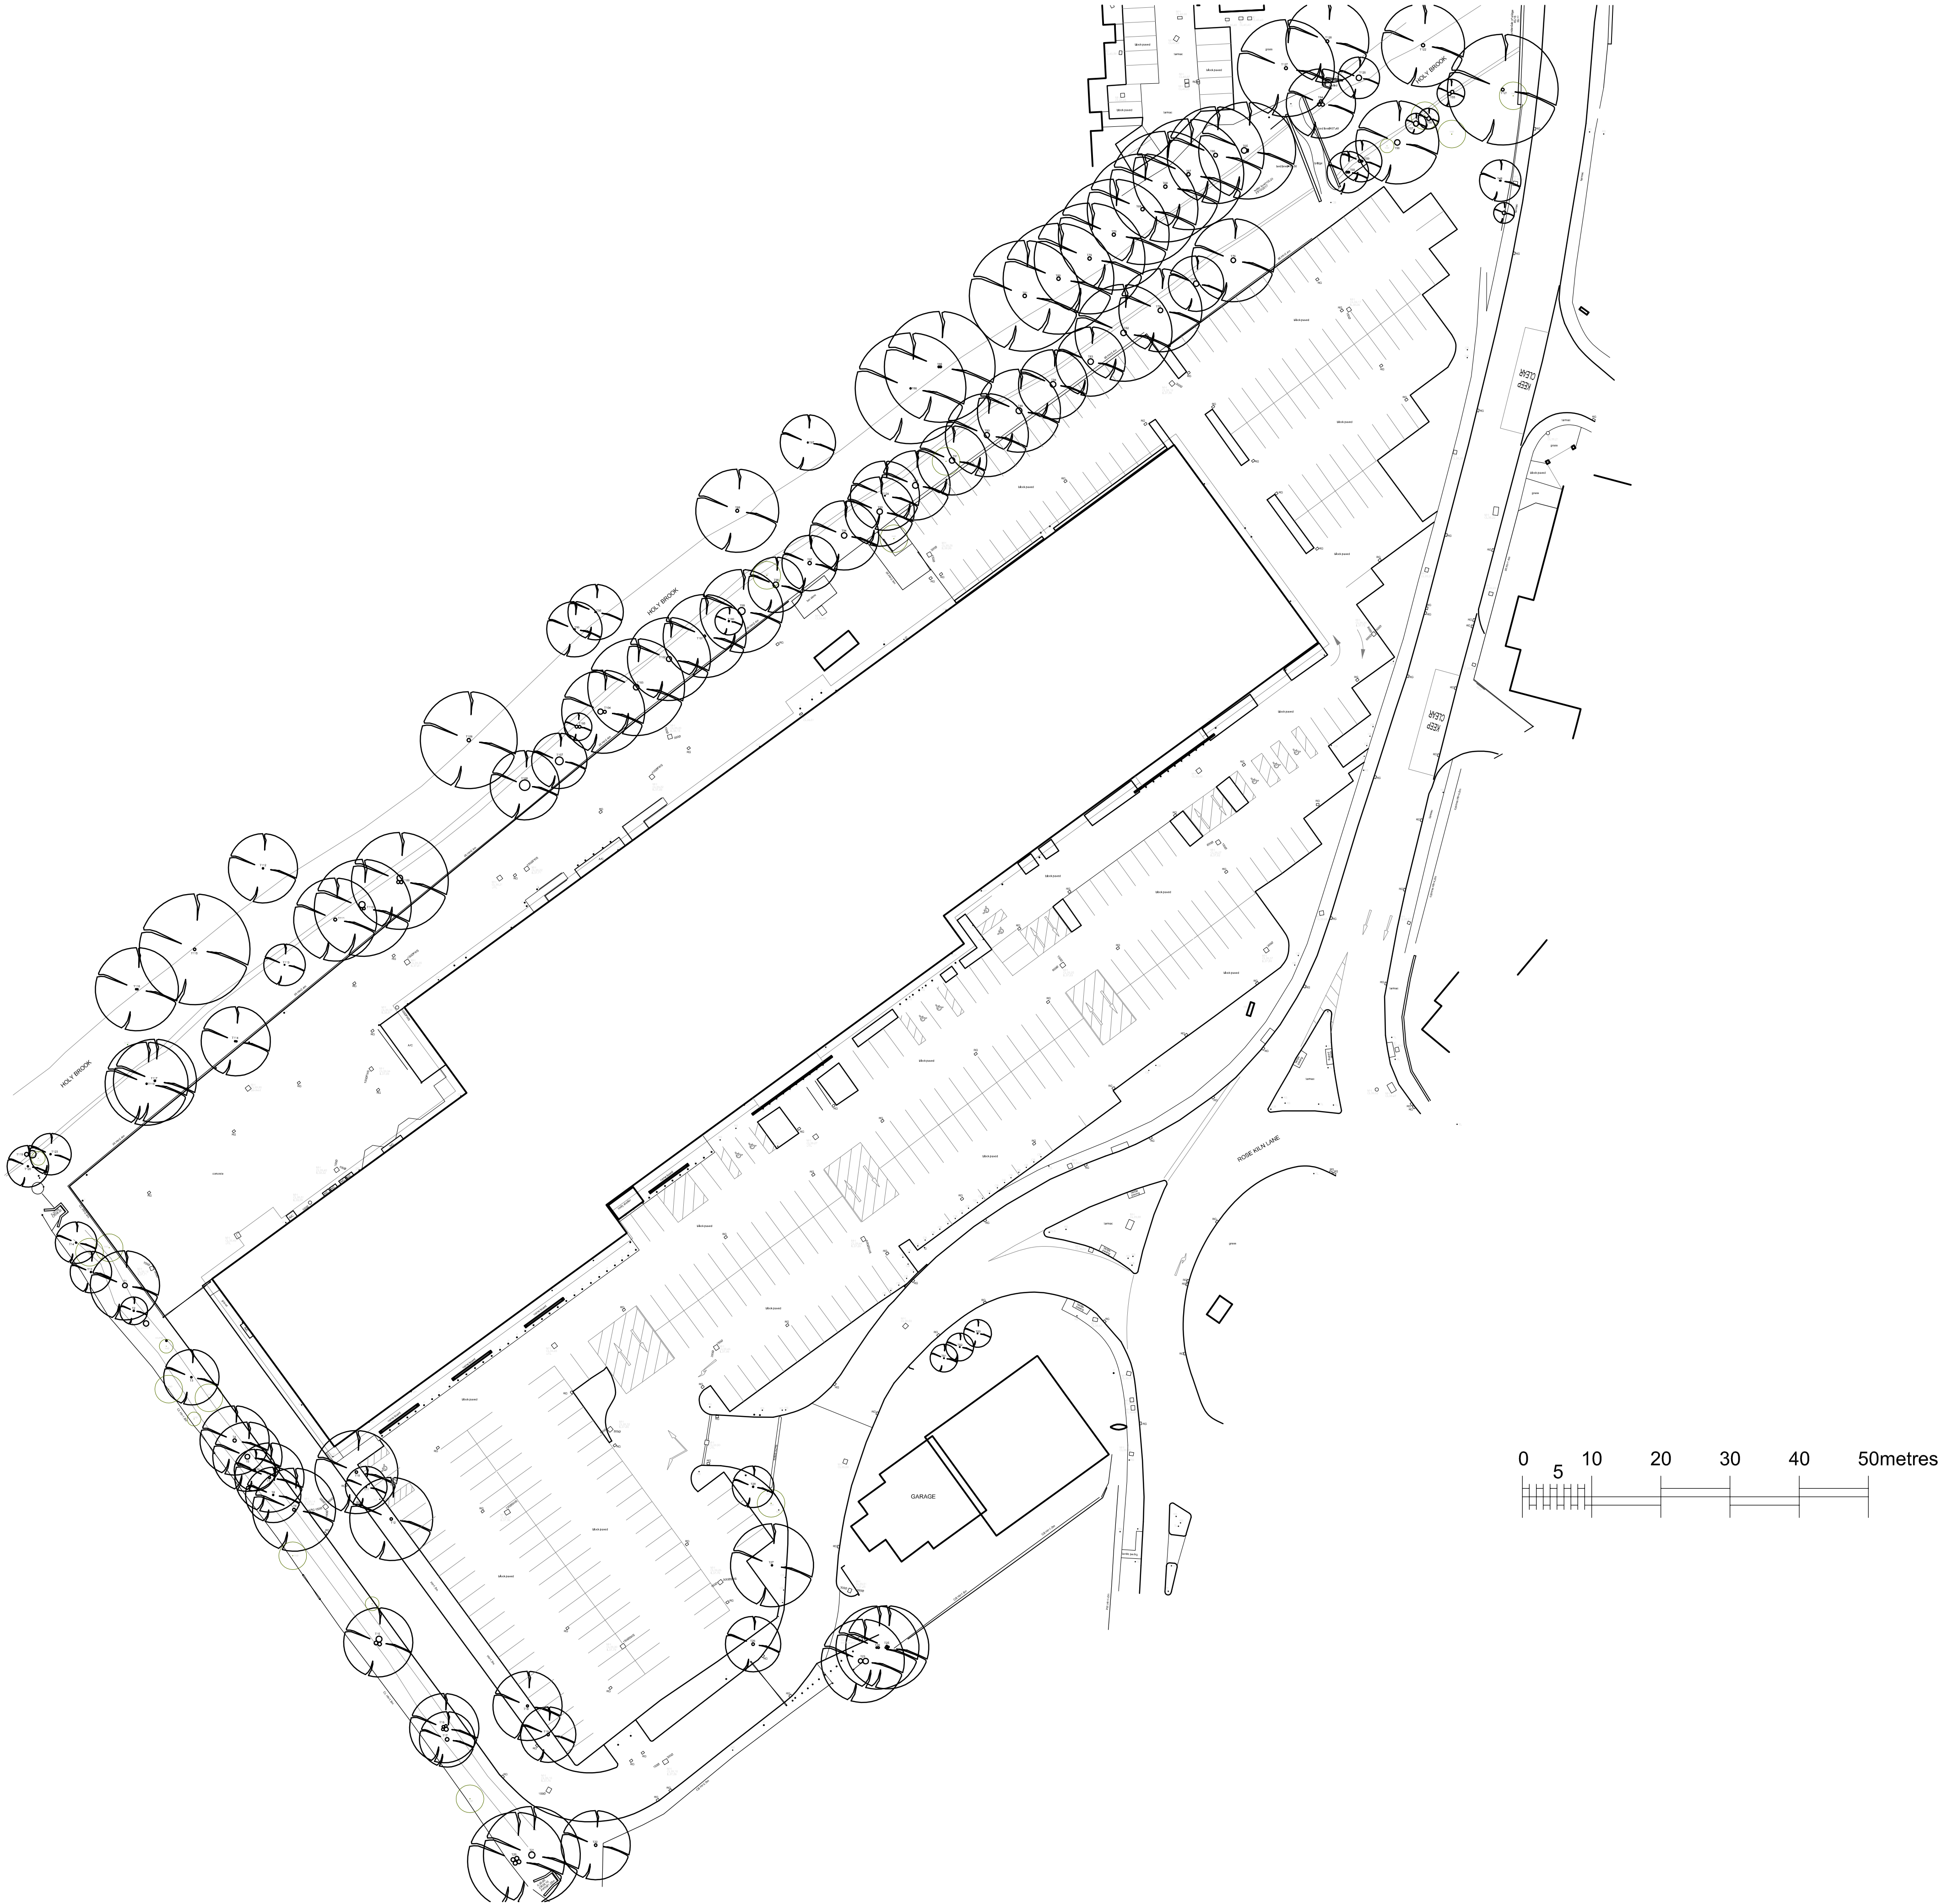

Consultant

© This drawing is the copyright of SORBON ESTATES
All dimensions and levels must be checked on site and verified
prior to construction

Notes

C	Minor changes.	03.10.18
B	Updated.	19.09.18
A	Scale Bar added.	11.07.18
Rev.	Description	Date

Project
**Proposed Development
at
Reading Link Retail Park
Rose Kiln Lane
Reading**

Drawing Title

EXISTING BLOCK PLAN
297 car spaces
11 disabled spaces
308 Total spaces

SORBON
ESTATES

'Sorbon', Aylesbury End, Beaconsfield,
Buckinghamshire. HP9 1LW
Tel: 01494 671331
Fax: 01494 676417
DX 34507 Beaconsfield

Drawn By:	Date: 02.07.2018	
Scale:	1/500	A1
Drawing No.	RLRPRKL_PLN_004	Revision C