


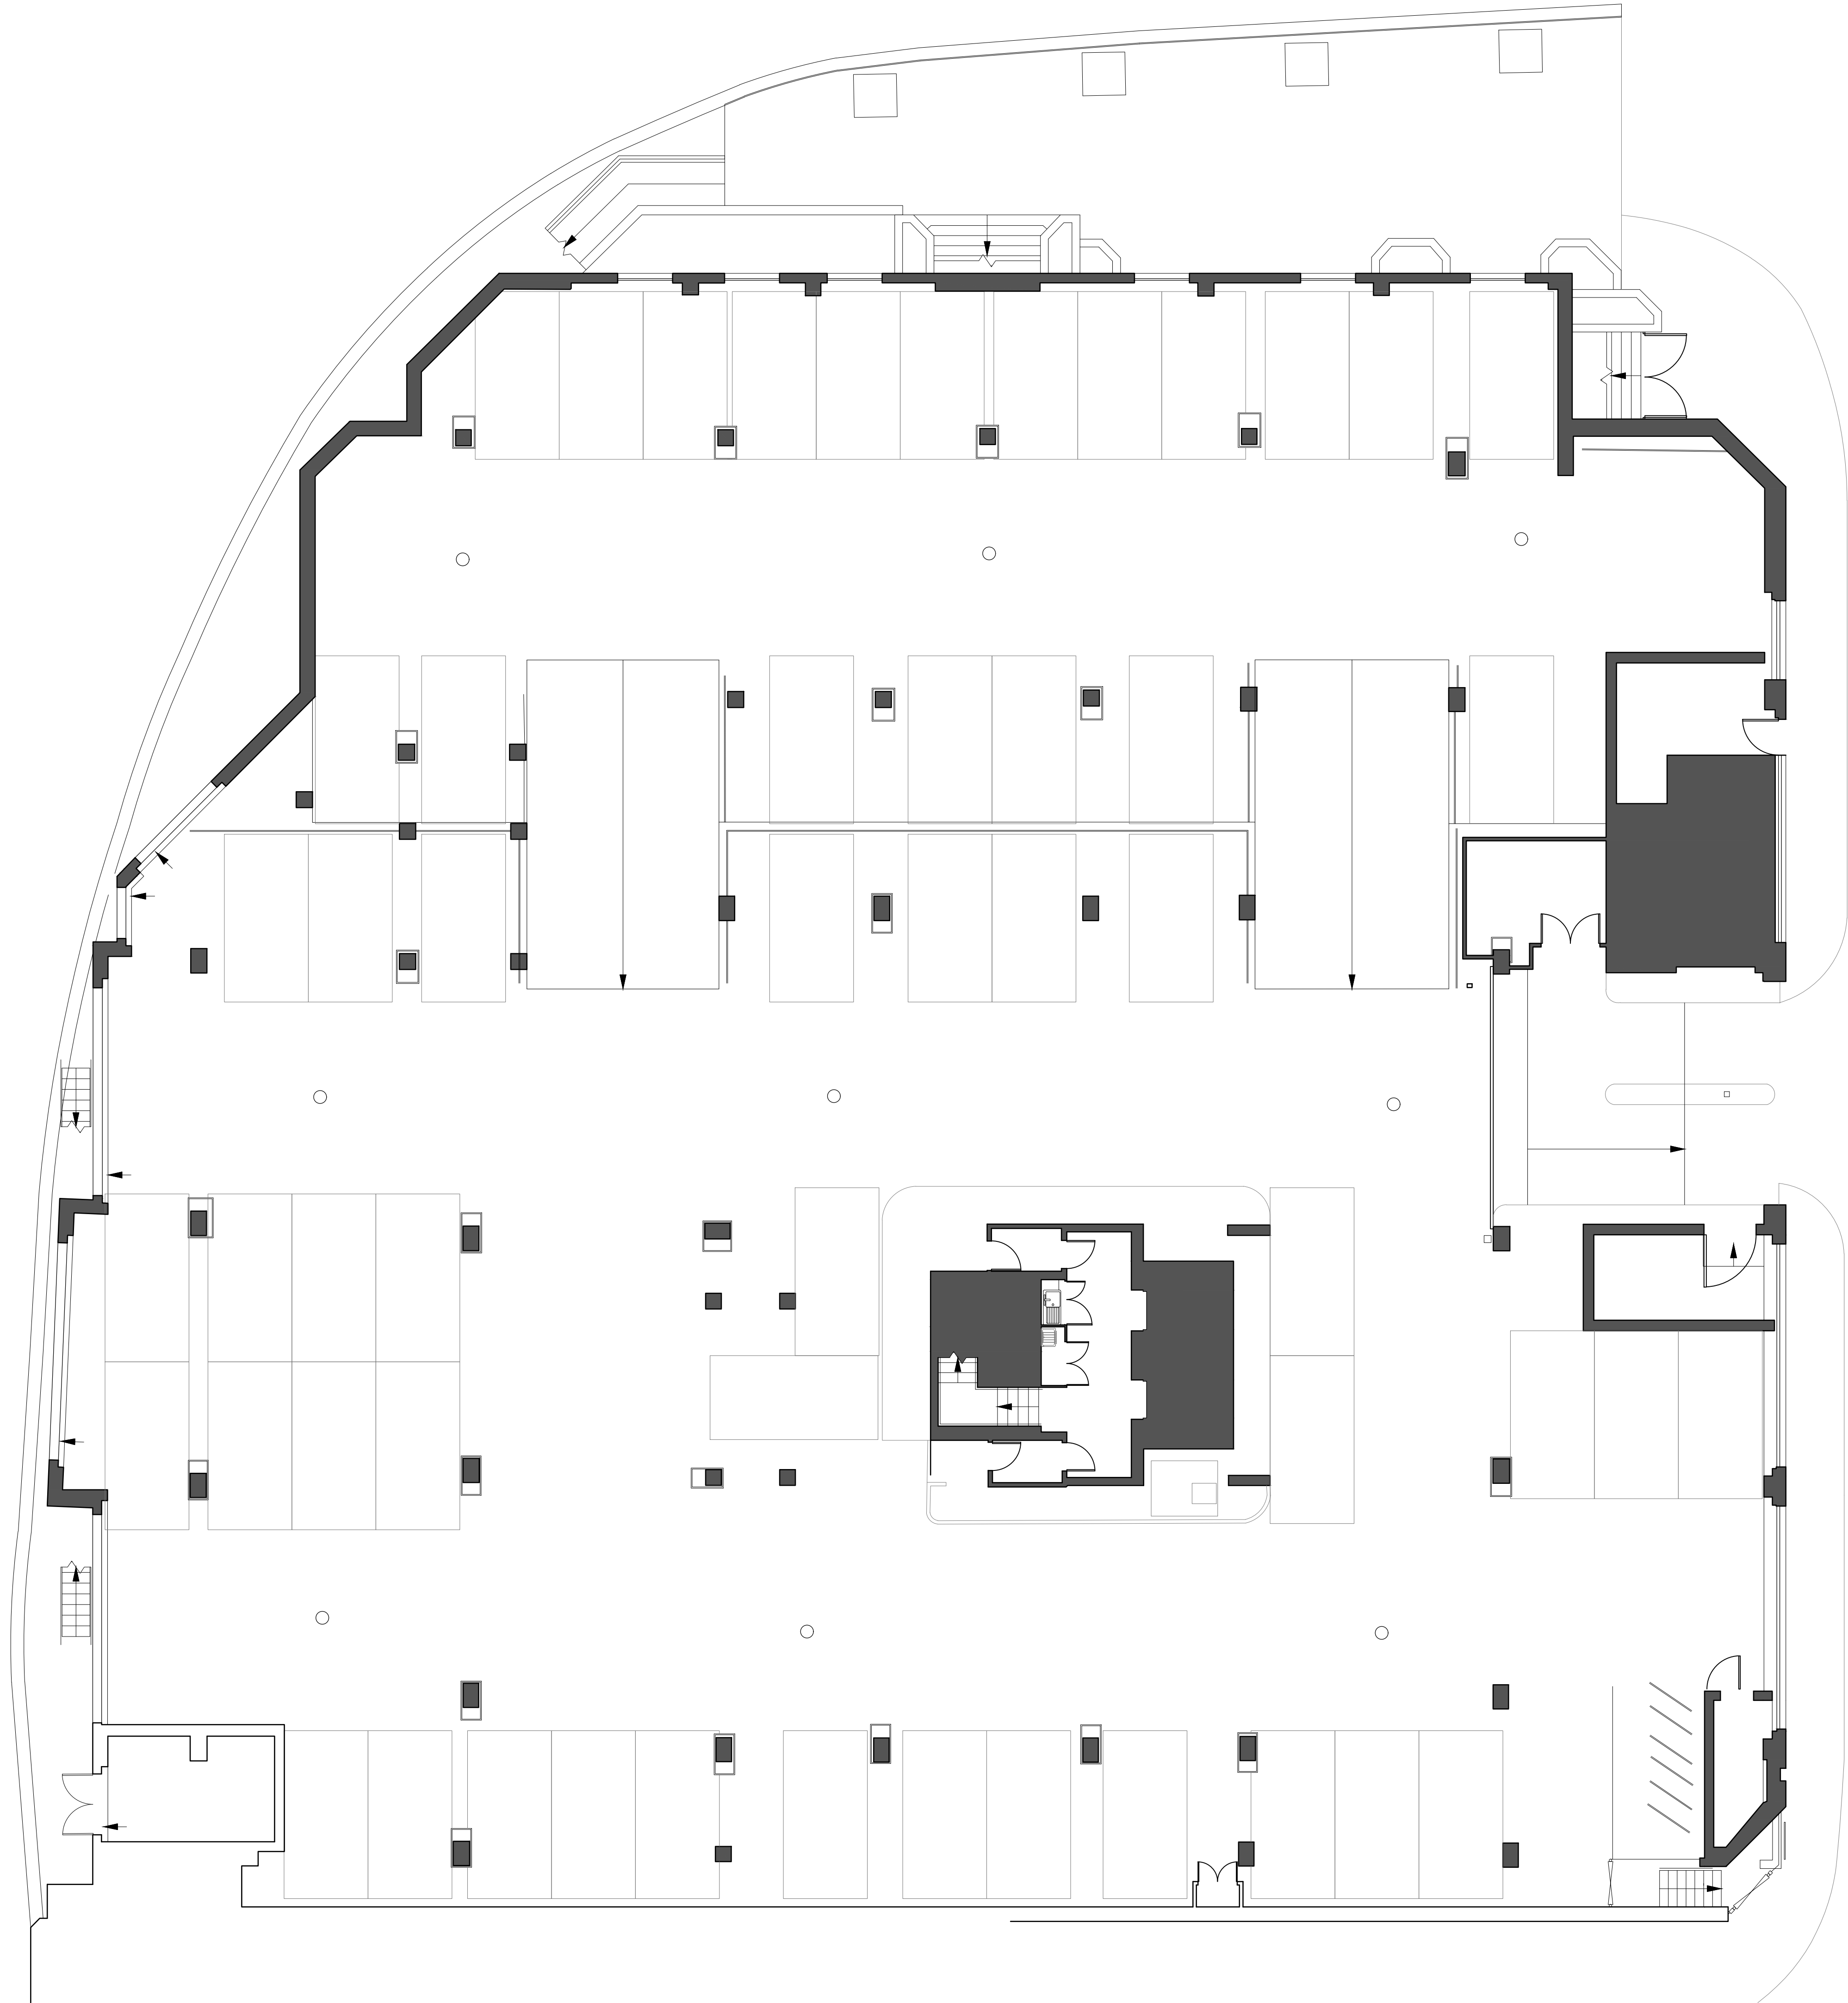

1:100
0 1 2 3 4 5 10m

-	-	-	-	-
-	-	-	-	-
-	-	-	-	-

REV.	ISSUED	DESCRIPTION	DRAWN	CHECKED
1	18.07.2018	EXISTING BASEMENT PLAN	EH	CK

PROJECT	DATE	SCALE AT A1	JOB NO.
Abbey Gate, 57-75 Kings Rd	0c1 2018	1:100@ A1	18.736
Reading, RG1 3AB			
DESCRIPTION	STATUS	DRAWING NO.	
Existing Basement Plan	PLANNING	PL.0102	
CLIENT	DRAWN	CHECKED	REV
M&G Real Estate	EH	CK	

SPRATLEY & PARTNERS
7 CENTENARY BUSINESS PARK, STATION ROAD, HENLEY-ON-THAMES,
OXFORDSHIRE RG9 1DS. 01491 411277

ISSUED ONLY FOR THE PURPOSE INDICATED. THIS DRAWING TO BE READ IN
CONJUNCTION WITH ALL CONSULTANTS INFORMATION. ALL DIMENSIONS TO BE
CHECKED ON SITE. DO NOT SCALE. THIS DRAWING IS COPYRIGHT

S
&
P