


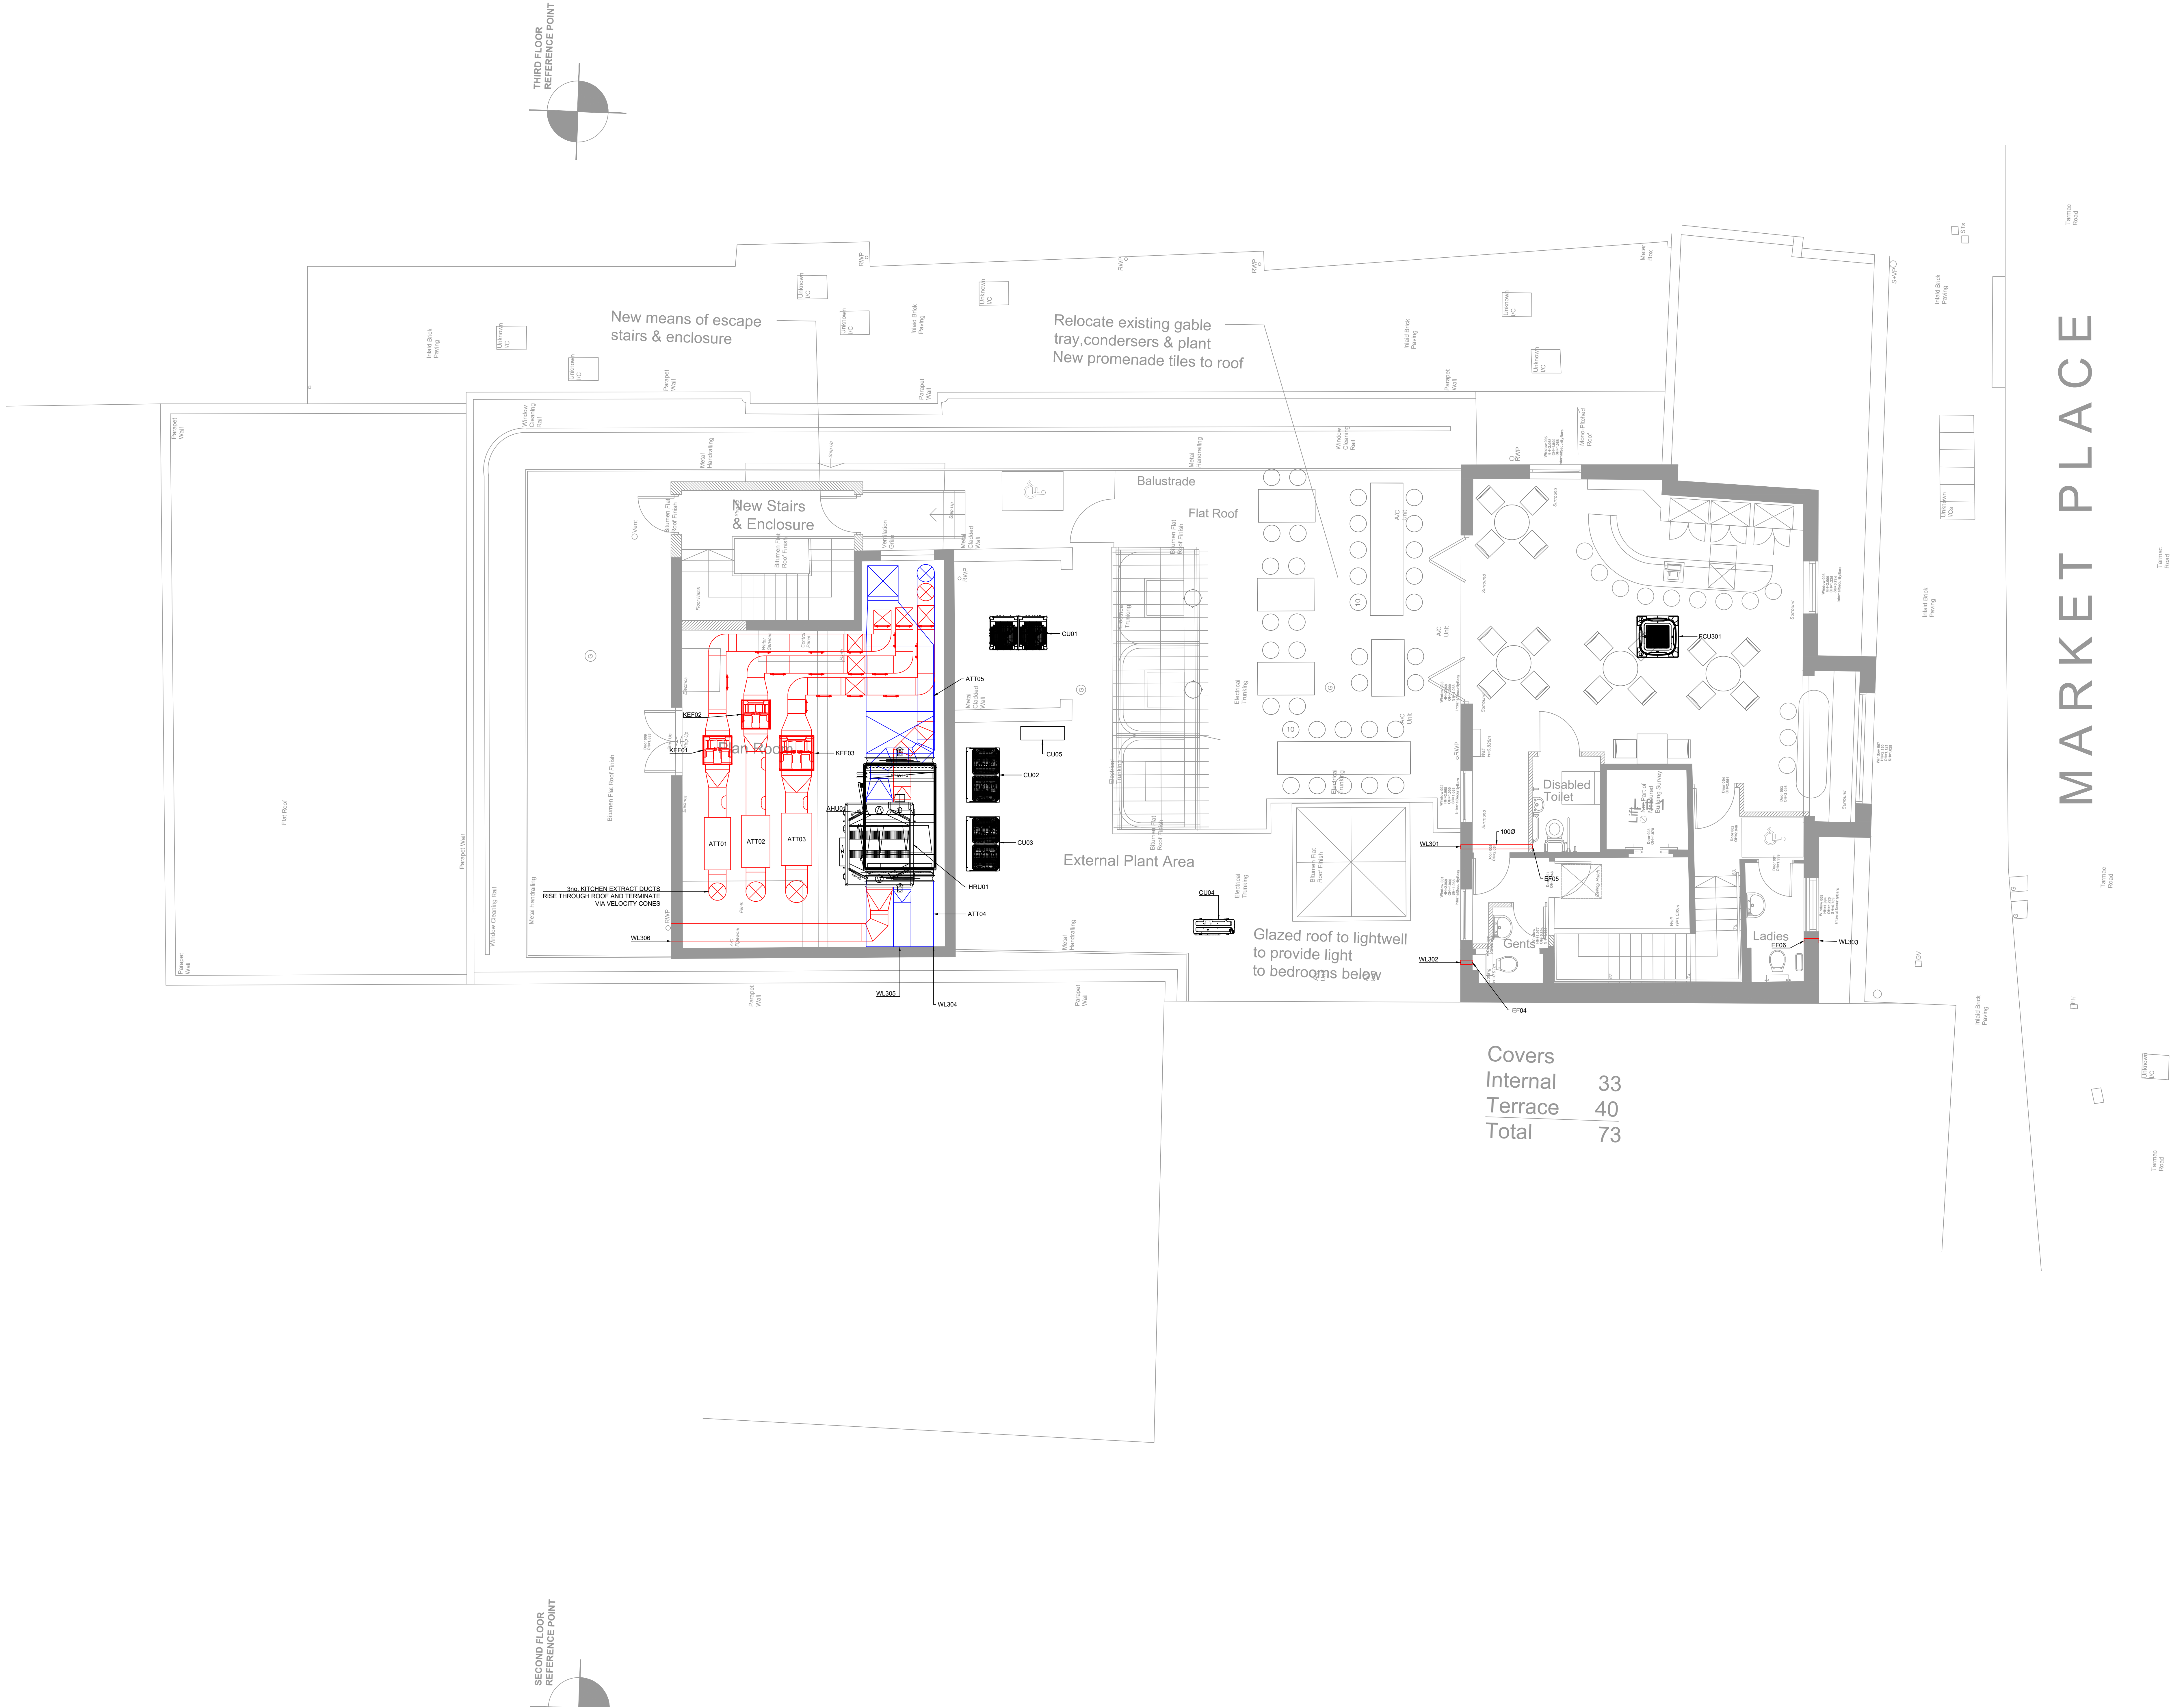

Rev.	Date	Details	Drawn	Checked
A	17.04.18	INFORMATION	RG	



Client:



Issued for: INFORMATION

Project:	Project No:
1-2 MARKET PLACE READING RG1 2EQ	CP9497
Dwg No:	03
Rev:	A
Scale:	1: 50 @ A0
Drawn By:	Date:
PROPOSED MECHANICAL VENTILATION FIRST FLOOR	RG 17.04.18
Checked By:	Date: