
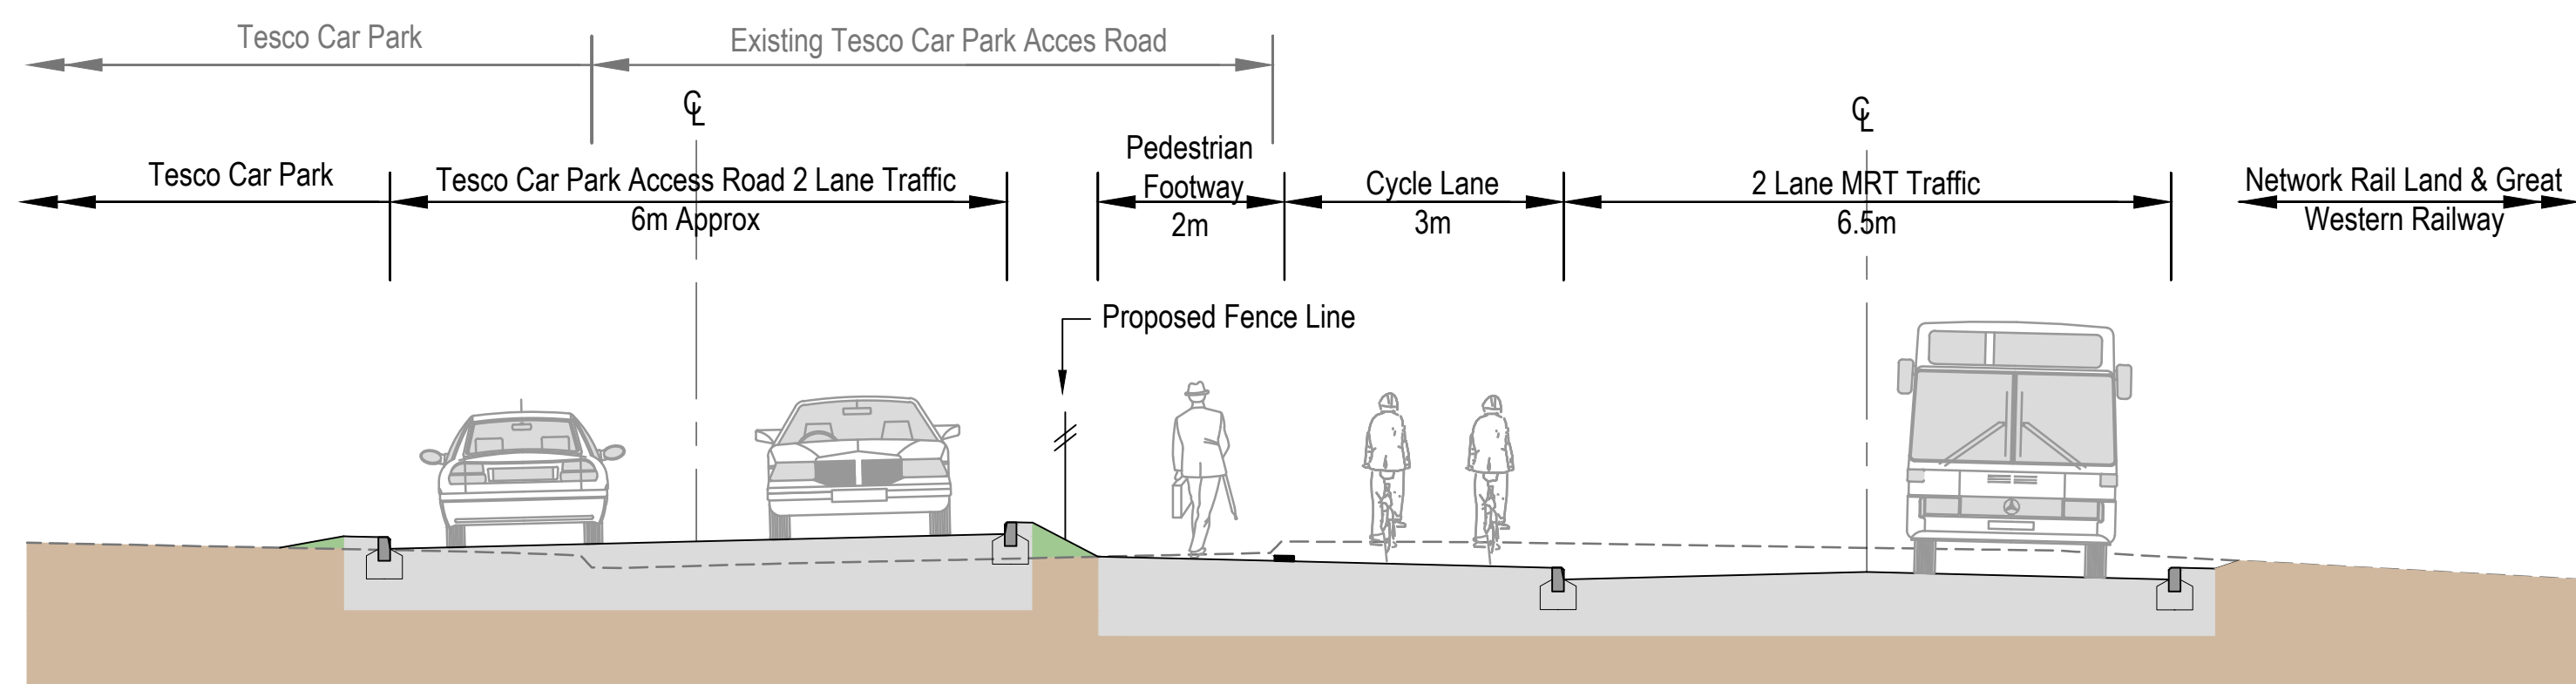
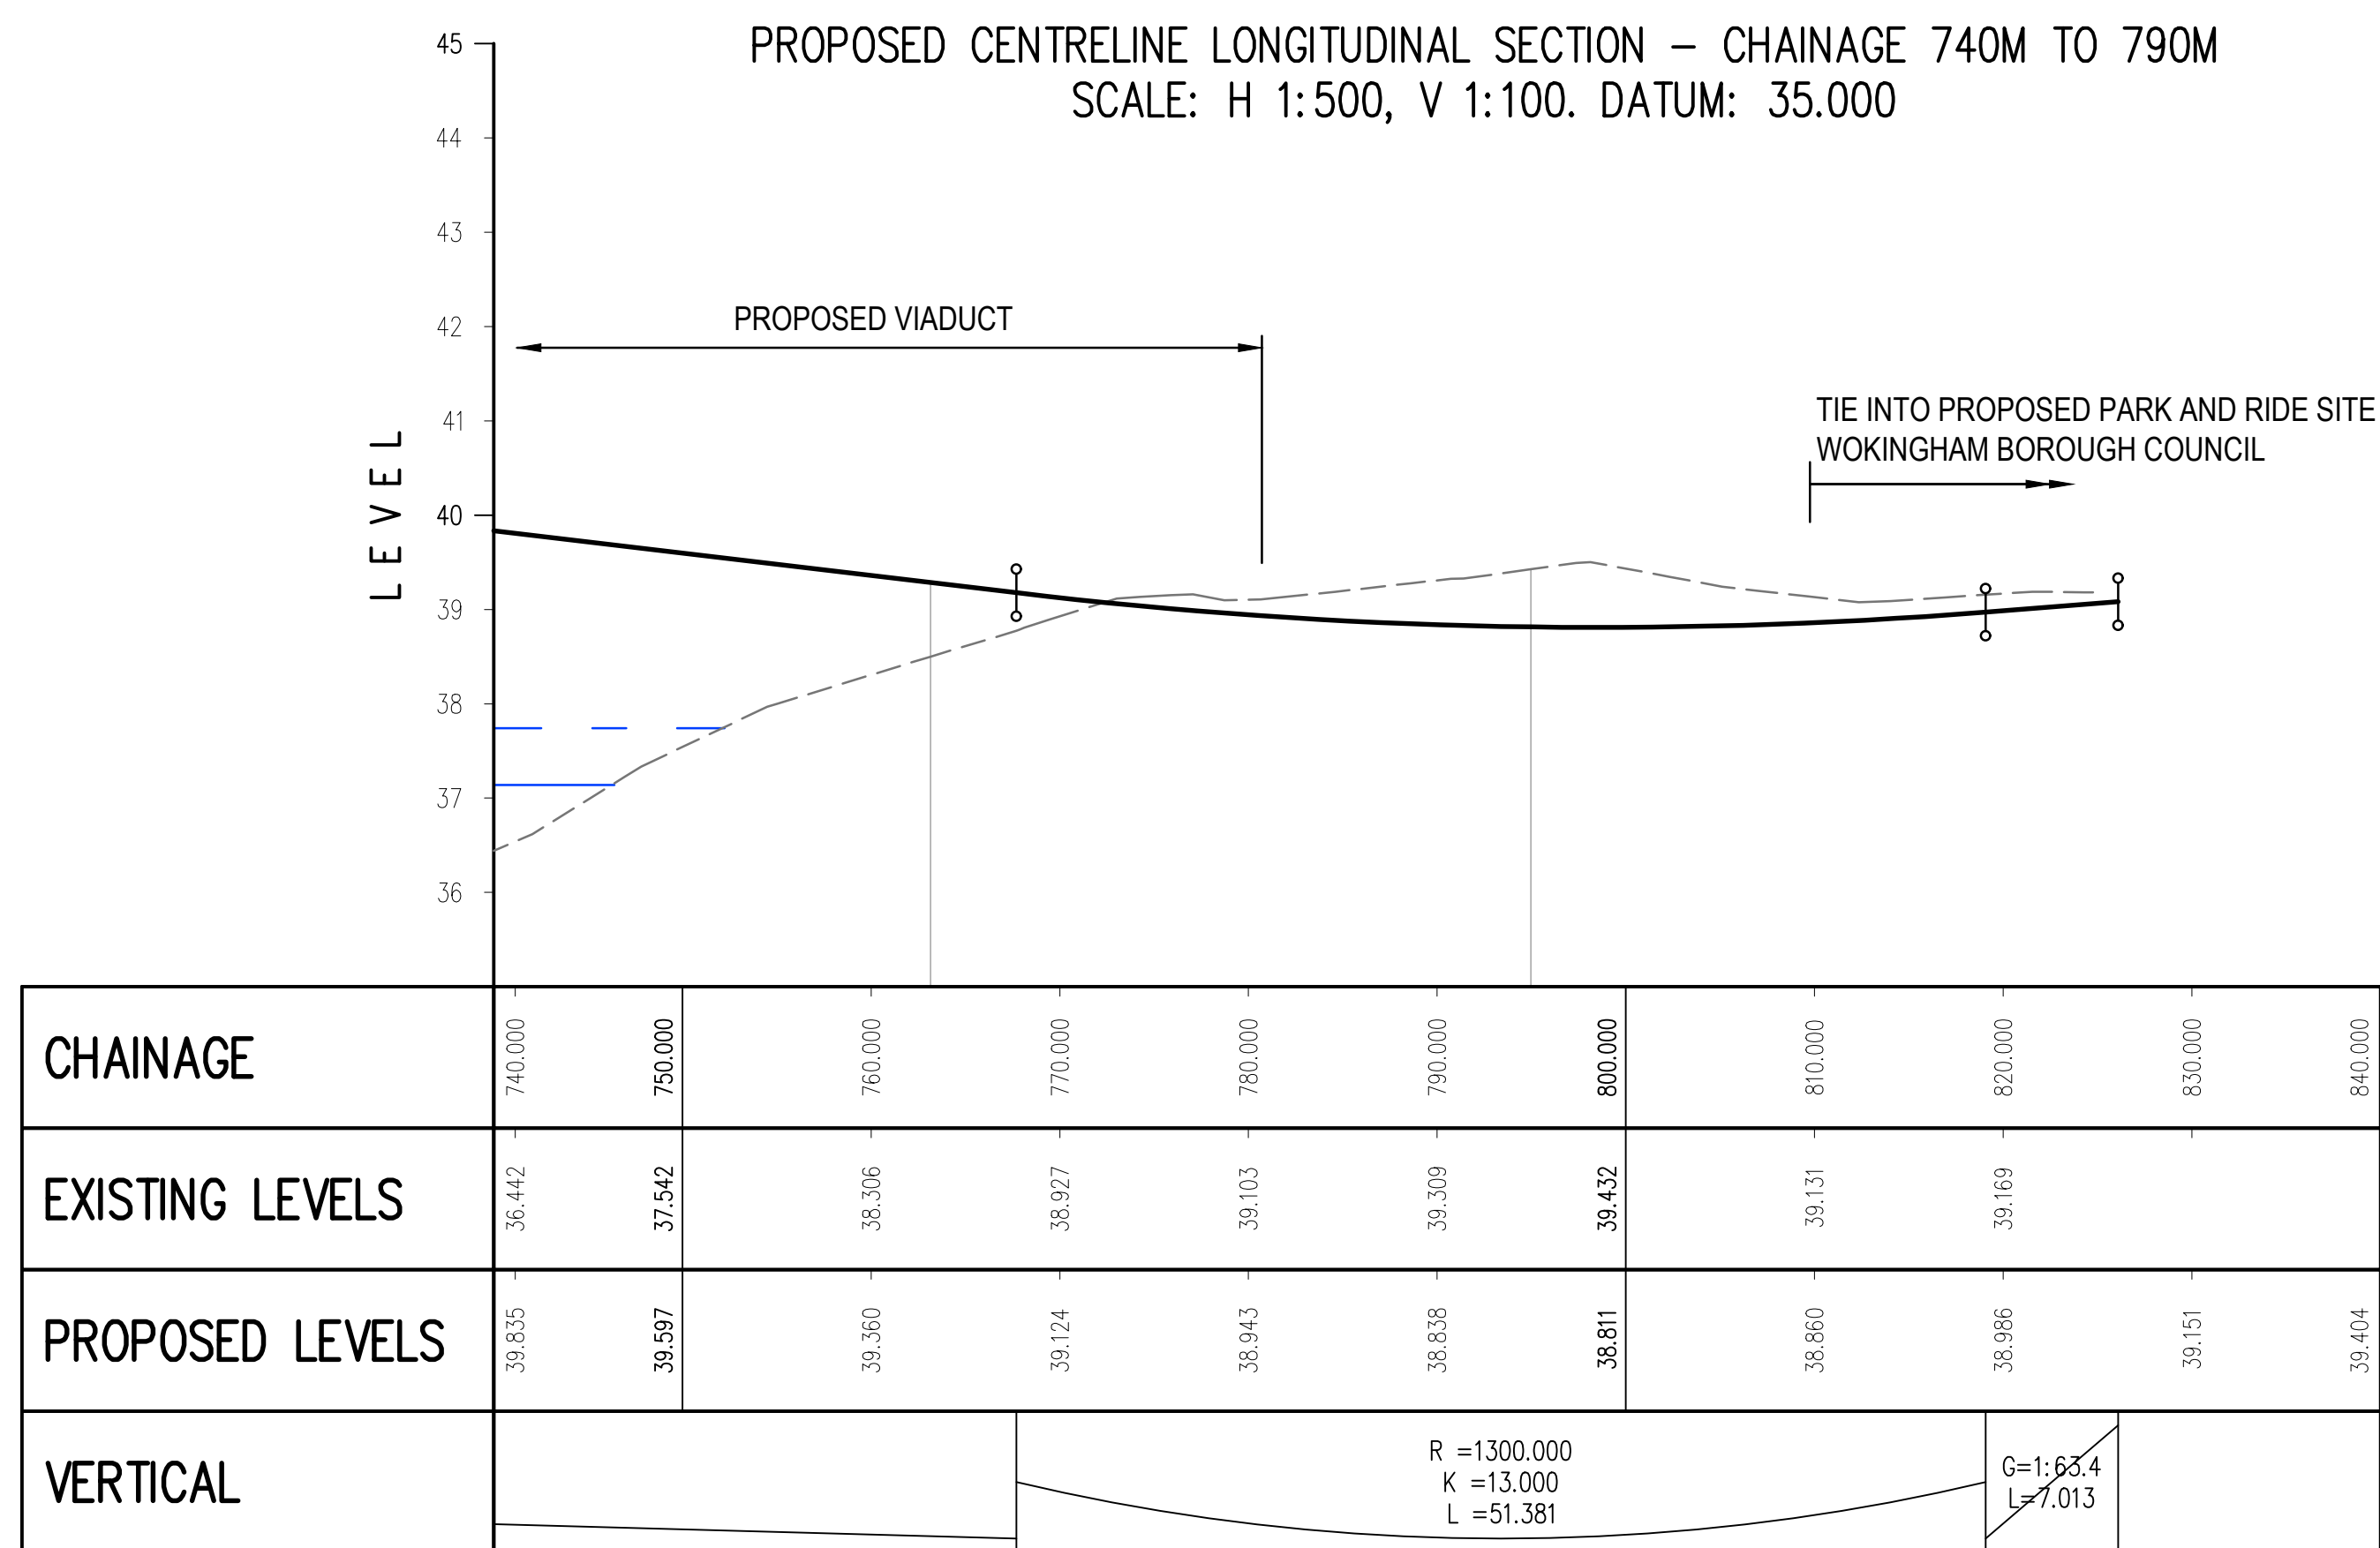
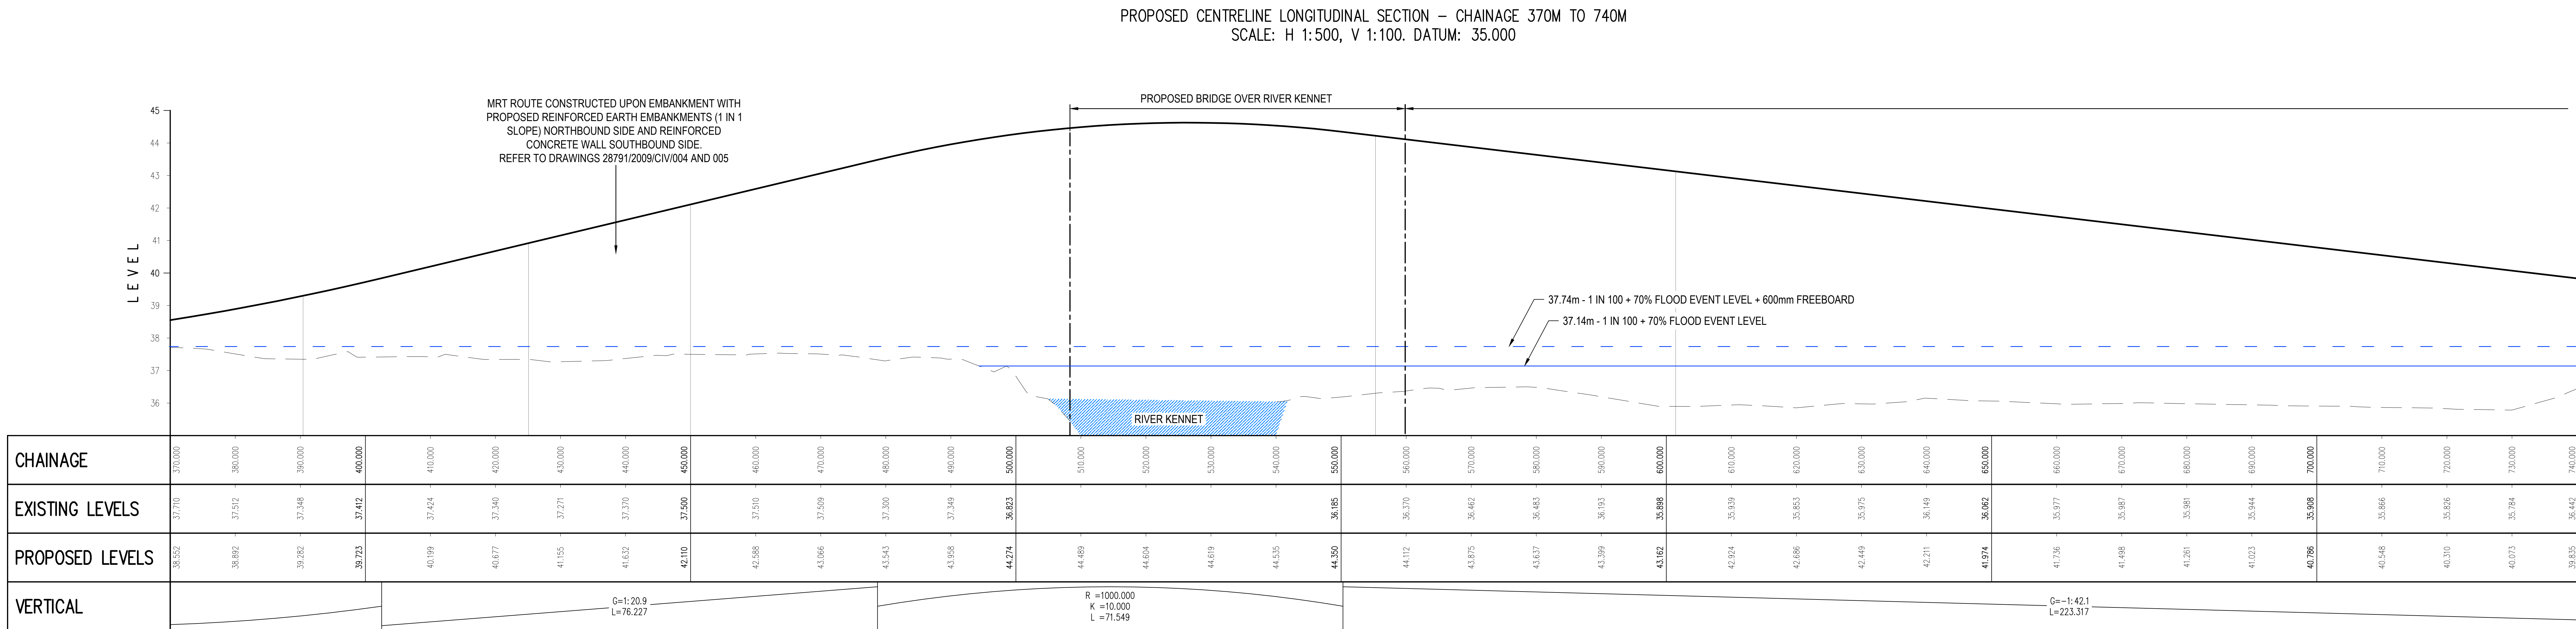


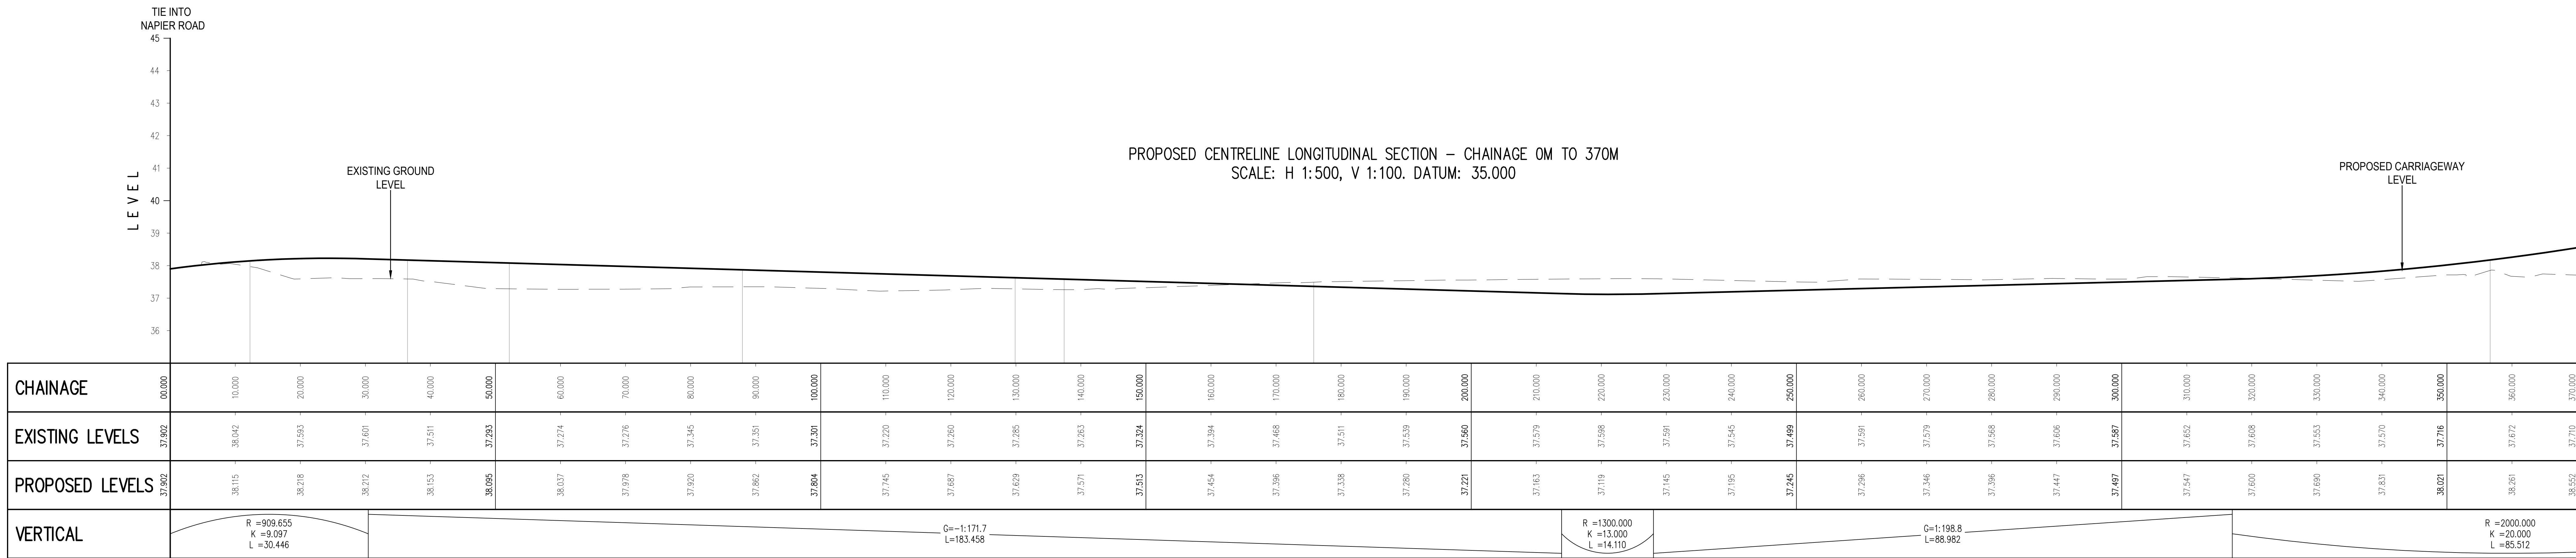

TYPICAL CROSS SECTION (ADJACENT TO TESCO)
(NOT TO SCALE)

NOTE: FOR CROSS SECTIONS THROUGHOUT THE SCHEME EXTENTS, REFER TO DRAWING NUMBERS 28791/2009/CIV/013 AND 014.

B	LONG SECTION UPDATED	04.10.18	NK	LC	SM
A	REVISED LAYOUT (TESCOS AND PINCH POINT)	07.03.18	NK	LC	SM
Mark	Revision	Date	Drawn	Chkd	Appd

SCALING NOTE: Do not scale from this drawing. If in doubt, ask.
UTILITIES NOTE: The position of any existing public or private sewers, utility services, plant or apparatus shown on this drawing is believed to be correct, but no warranty to this is expressed or implied. Other such plant or apparatus may also be present but not shown. The Contractor is therefore advised to undertake his own investigation where the presence of any existing sewers, services, plant or apparatus may affect his operations.

Drawing Issue Status
FOR PLANNING

EAST READING MASS RAPID TRANSIT PROPOSED HIGHWAY LAYOUT LONGITUDINAL SECTION AND TYPICAL CROSS SECTION

Client

Reading Borough Council
Working better with you

Date of 1st Issue
03.05.2016

Designed
MJP

Drawn
LC

A1 Scale
SCALE AS SHOWN




Checked
SE

Approved
SM

Drawing Number
28791/2009/CIV/006

Revision
B

pba peterbrett
Offices throughout the UK and Europe
www.peterbrett.com
© Peter Brett Associates LLP
READING
Tel: 0118 950 0761

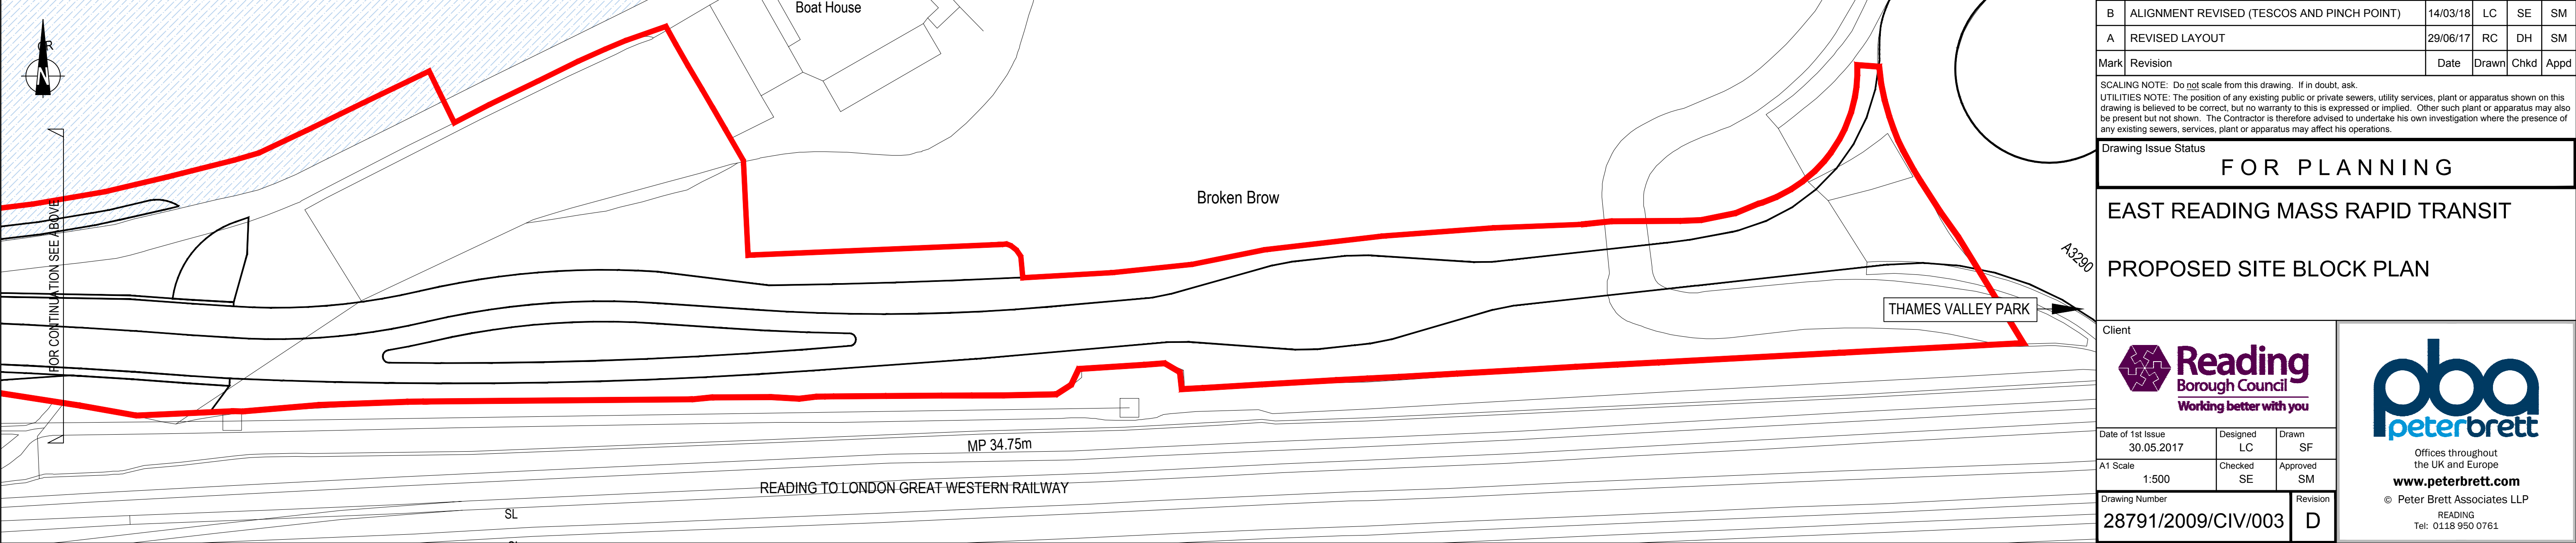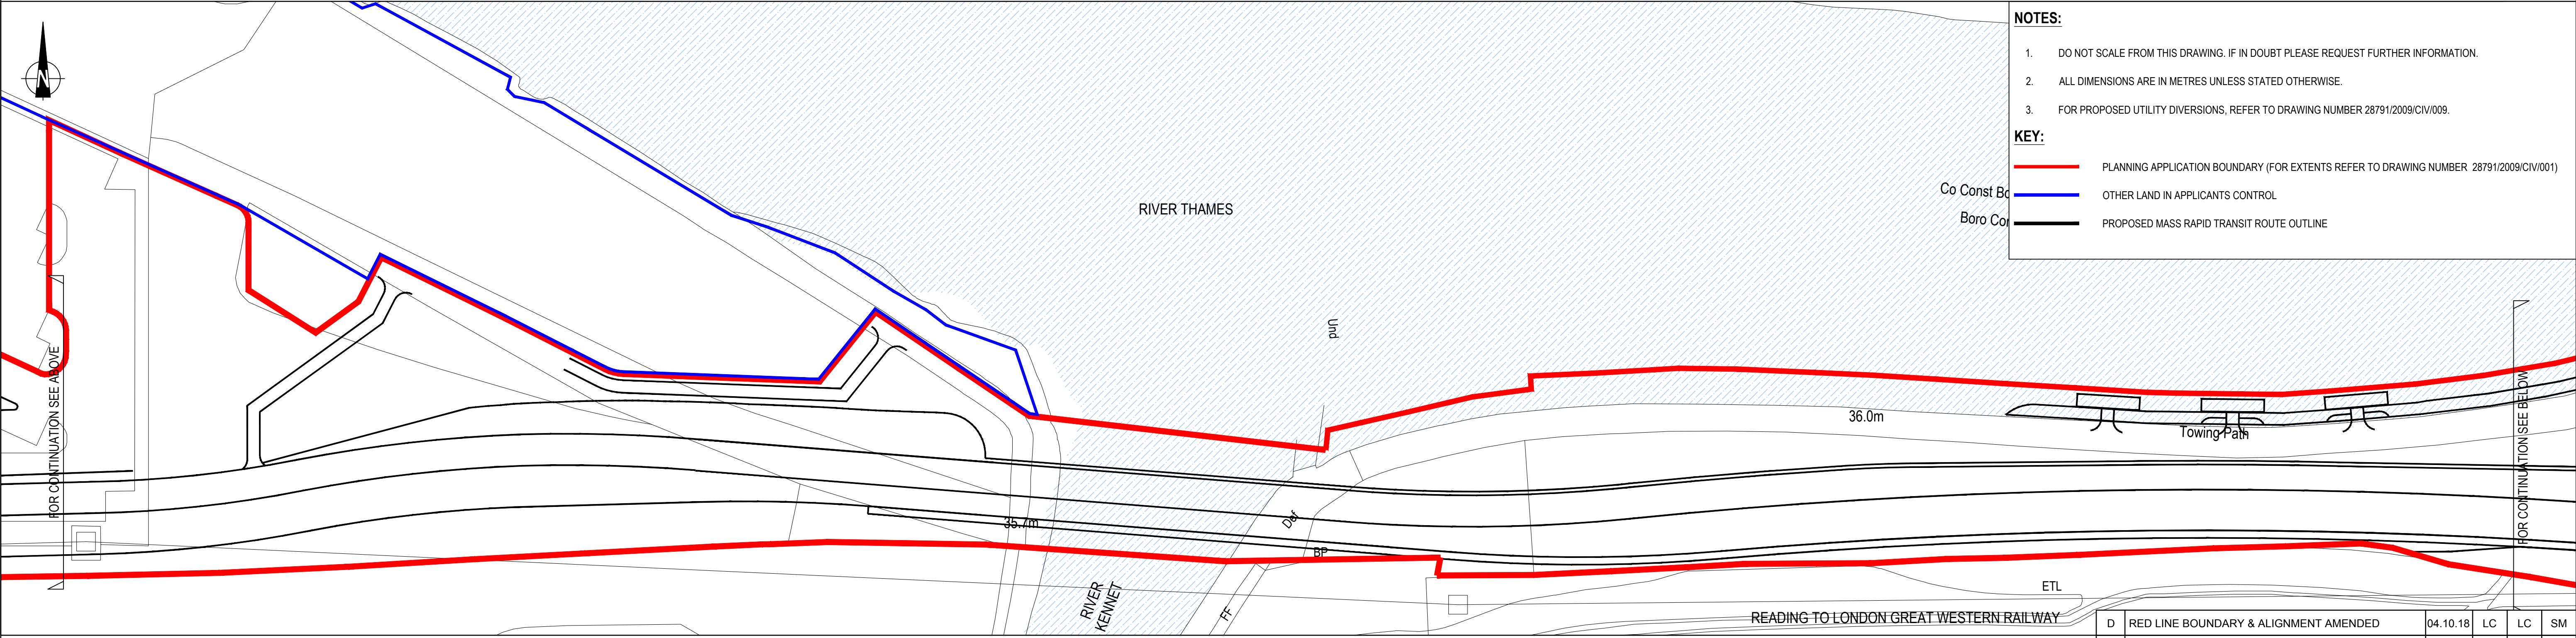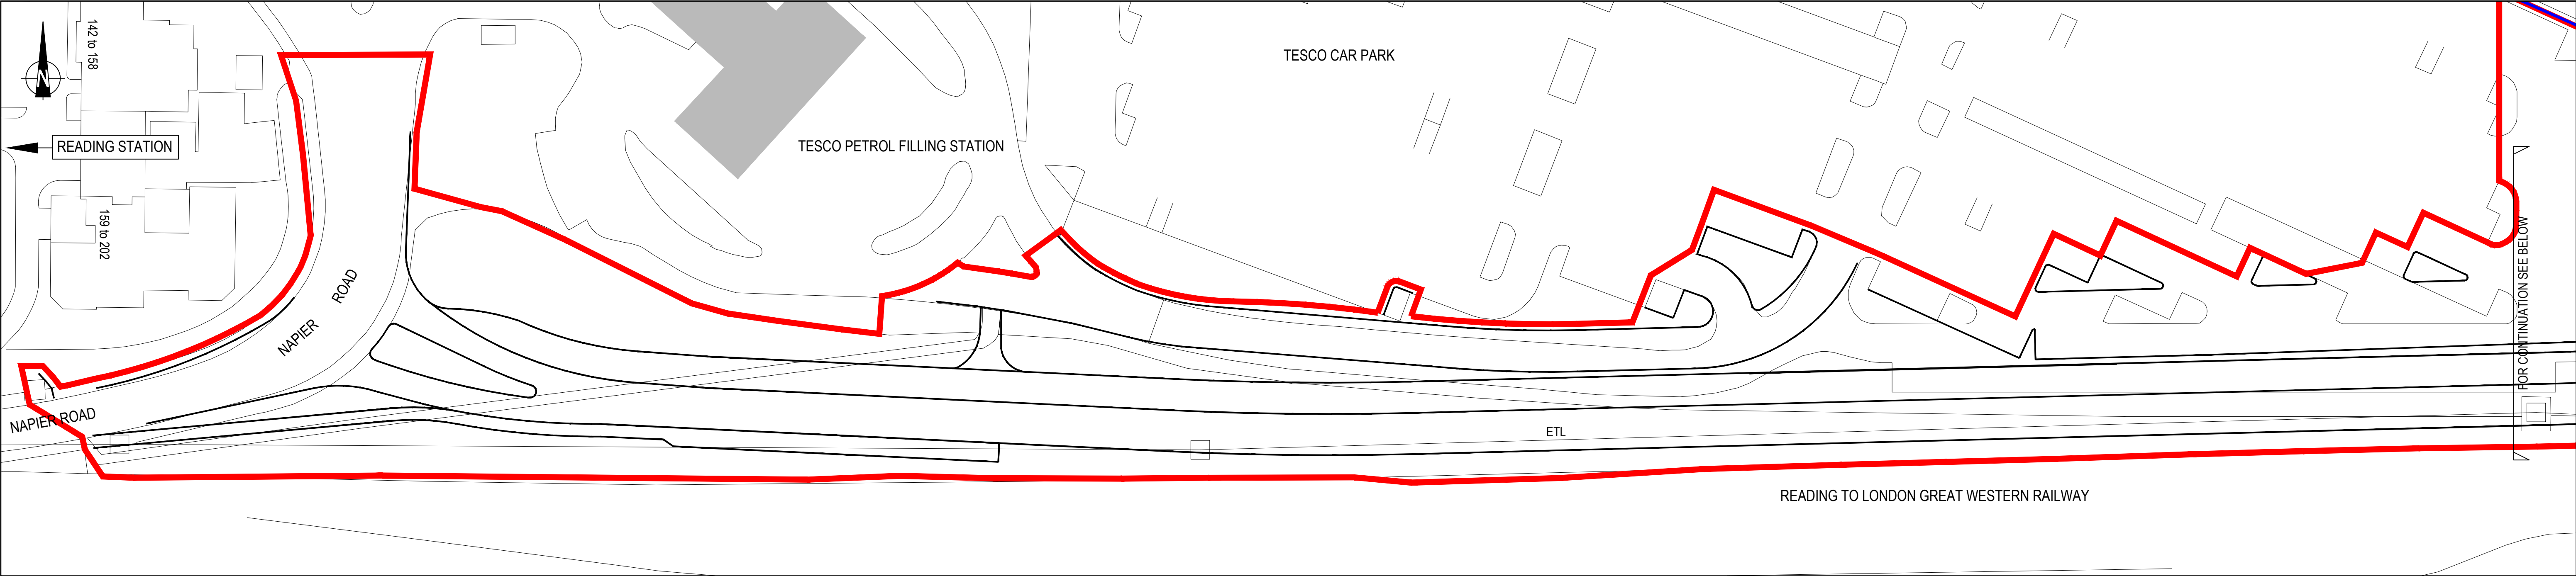

NOTES:

- DO NOT SCALE FROM THIS DRAWING. IF IN DOUBT PLEASE REQUEST FURTHER INFORMATION.
- ALL DIMENSIONS ARE IN METRES UNLESS STATED OTHERWISE.
- FOR PROPOSED UTILITY DIVERSIONS, REFER TO DRAWING NUMBER 28791/2009/CIV/009.

KEY:

- PLANNING APPLICATION BOUNDARY (FOR EXTENTS REFER TO DRAWING NUMBER 28791/2009/CIV/001)
- OTHER LAND IN APPLICANTS CONTROL
- PROPOSED MASS RAPID TRANSIT ROUTE OUTLINE

D	RED LINE BOUNDARY & ALIGNMENT AMENDED	04.10.18	LC	LC	SM
C	RED LINE BOUNDARY AMENDED	28.05.18	LC	LC	SM
B	ALIGNMENT REVISED (TESCOS AND PINCH POINT)	14/03/18	LC	SE	SM
A	REVISED LAYOUT	29/06/17	RC	DH	SM
Mark	Revision	Date	Drawn	Chkd	Appd

SCALING NOTE: Do not scale from this drawing. If in doubt, ask.
UTILITIES NOTE: The position of any existing public or private sewers, utility services, plant or apparatus shown on this drawing is believed to be correct, but no warranty to this is expressed or implied. Other such plant or apparatus may also be present but not shown. The Contractor is therefore advised to undertake his own investigation where the presence of any existing sewers, services, plant or apparatus may affect his operations.

Drawing Issue Status

FOR PLANNING

EAST READING MASS RAPID TRANSIT

PROPOSED SITE BLOCK PLAN

Client

 **Reading**
Borough Council
Working better with you

Date of 1st Issue
30.05.2017

Designed
LC

Drawn
SF

A1 Scale
1:500


Checked
SE

Approved
SM

Drawing Number
28791/2009/CIV/003

Revision
D


pba
peterbrett
Offices throughout
the UK and Europe
www.peterbrett.com
© Peter Brett Associates LLP
READING
Tel: 0118 950 0761

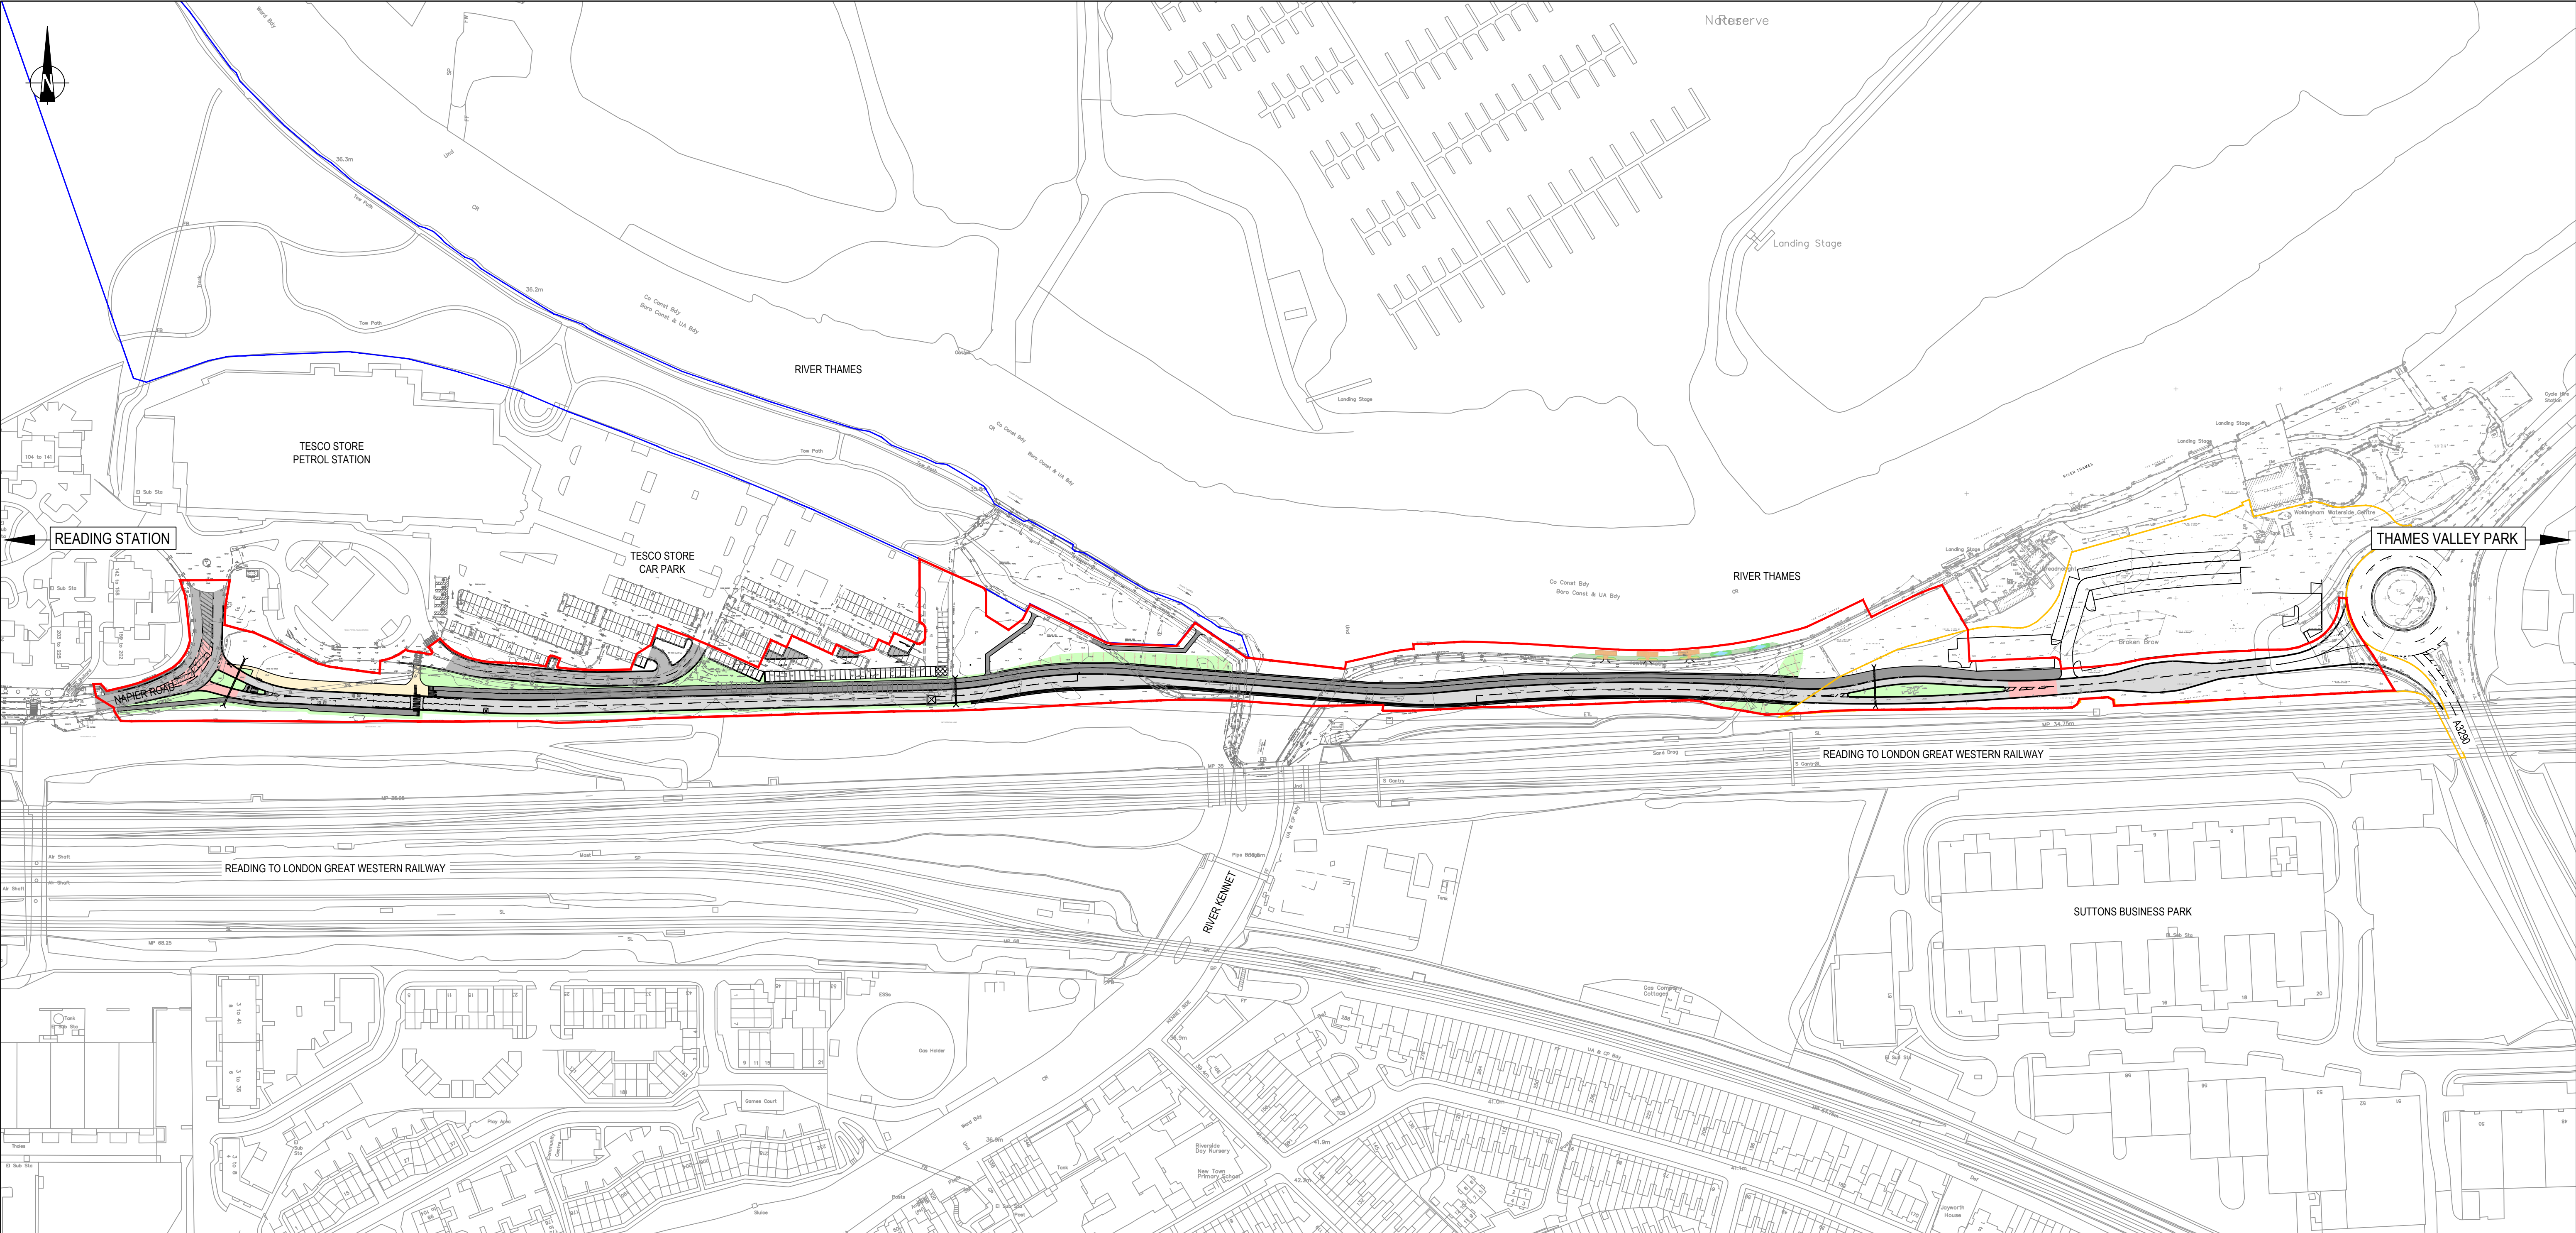

- NOTES:**
- DO NOT SCALE FROM THIS DRAWING, IF IN DOUBT PLEASE REQUEST FURTHER INFORMATION.
 - ALL DIMENSIONS ARE IN METRES UNLESS OTHERWISE SHOWN.

- KEY:**
- PLANNING APPLICATION RED LINE BOUNDARY
 - OTHER LAND IN APPLICANTS CONTROL
 - PLANNING APPLICATION BOUNDARY (WOKINGHAM BOROUGH COUNCIL PROPOSED PARK AND RIDE DEVELOPMENT)


Reproduced from/based upon Ordnance Survey material with the permission of Ordnance Survey © on behalf of The Controller of Her Majesty's Stationery Office. © Crown Copyright. Unauthorised reproduction infringes Crown Copyright and may lead to prosecution or civil proceedings. Licence No. 100019672 Year of Publication 2012 Owner/Purchaser of Mapping Reading Borough Council

C	RED LINE AND ALIGNMENT AMENDED	04.10.18	LC	LC	SM
B	RED IINE BOUNDARY AMENDED	28.05.18	LC	LC	SM
A	REVISED LAYOUT (TESCOS AND PINCHPOINT)	15.03.18	LC	SE	SM
Mark	Revision	Date	Drawn	Chkd	Appd

SCALING NOTE: Do not scale from this drawing. If in doubt, ask.
UTILITIES NOTE: The position of any existing public or private sewers, utility services, plant or apparatus shown on this drawing is believed to be correct, but no warranty to this is expressed or implied. Other such plant or apparatus may also be present but not shown. The Contractor is therefore advised to undertake his own investigation where the presence of any existing sewers, services, plant or apparatus may affect his operations.

Drawing Issue Status
FOR PLANNING

**EAST READING MASS RAPID TRANSIT
PROPOSED SITE CONTEXT INCLUDING
PROPOSED PARK AND RIDE DEVELOPMENT**

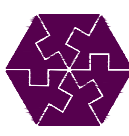**Reading**
Borough Council
Working better with you

**pba**
peterbrett
Offices throughout
the UK and Europe
www.peterbrett.com
© Peter Brett Associates LLP
READING
Tel: 0118 950 0761

Date of 1st Issue 29.06.2017	Designed LC	Drawn RC
A1 Scale 1:1500	Checked DH	Approved SM
Drawing Number 28791/2009/CIV/020		Revision C

Appendix D TVP Park and Ride Layout