
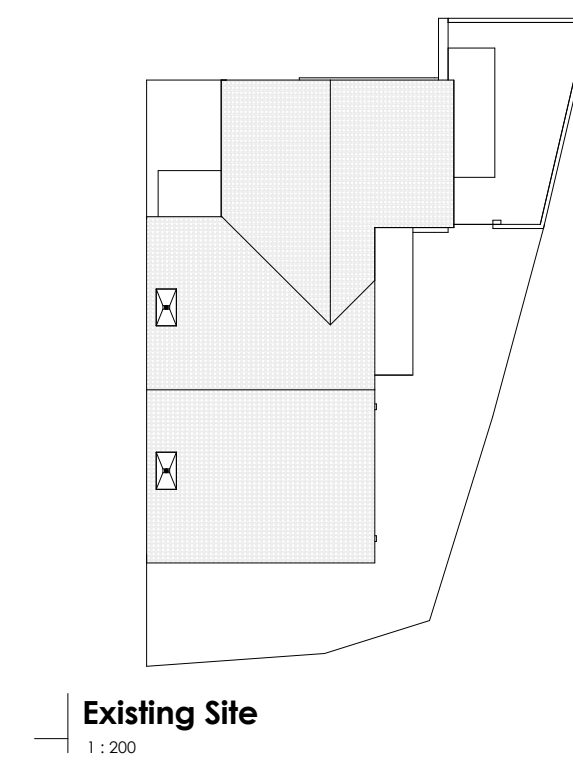
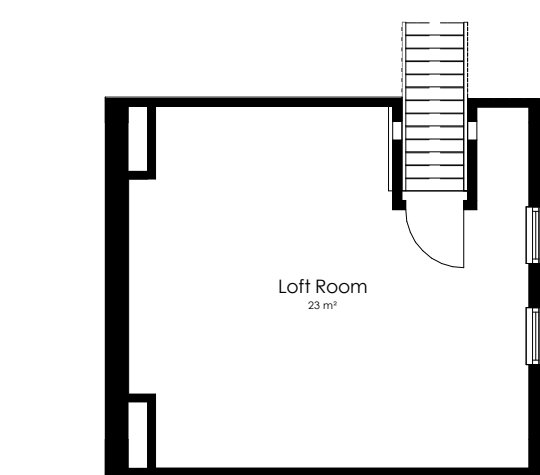
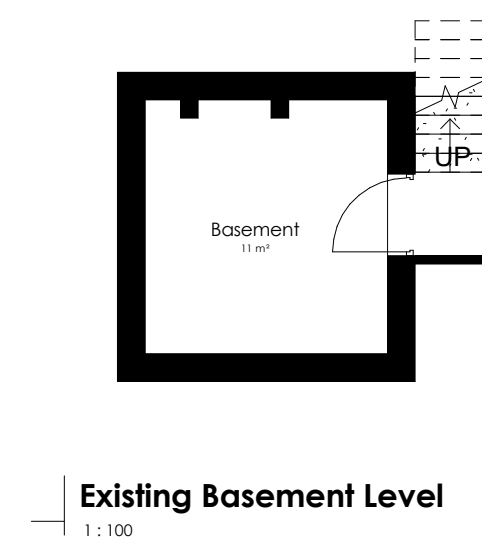
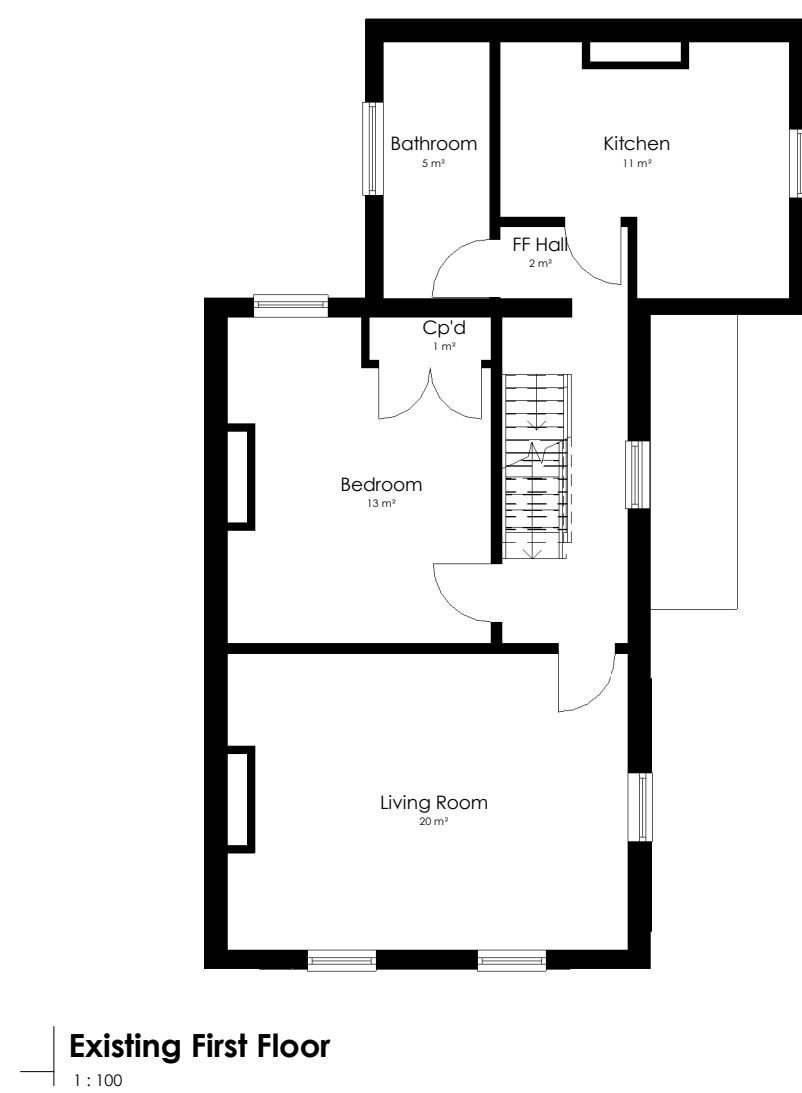
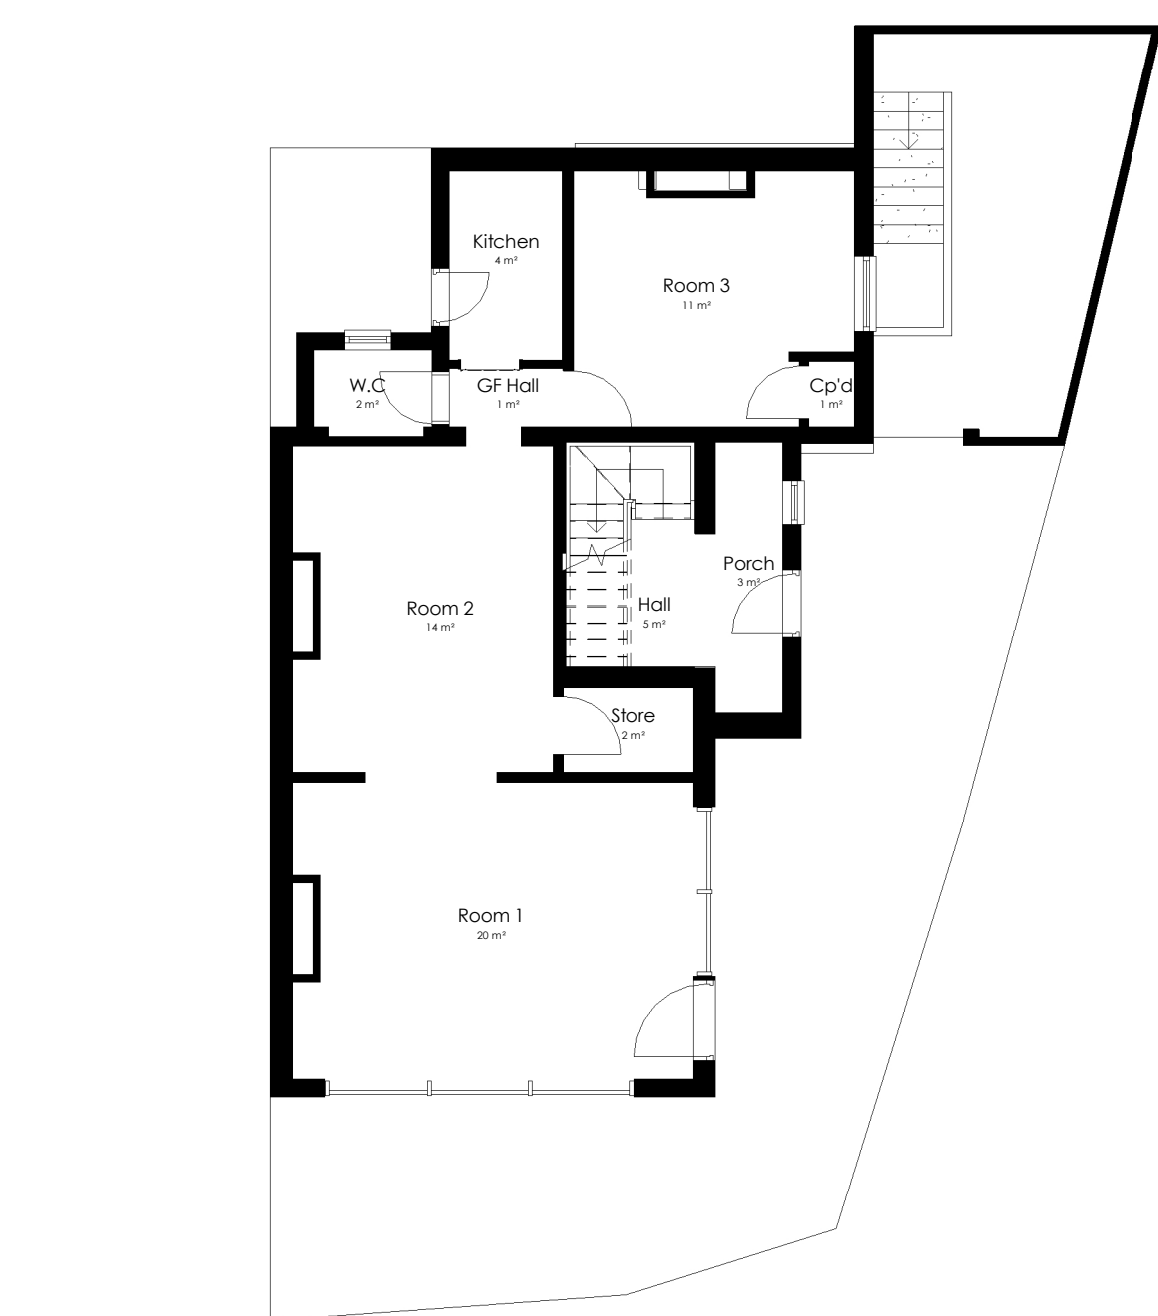
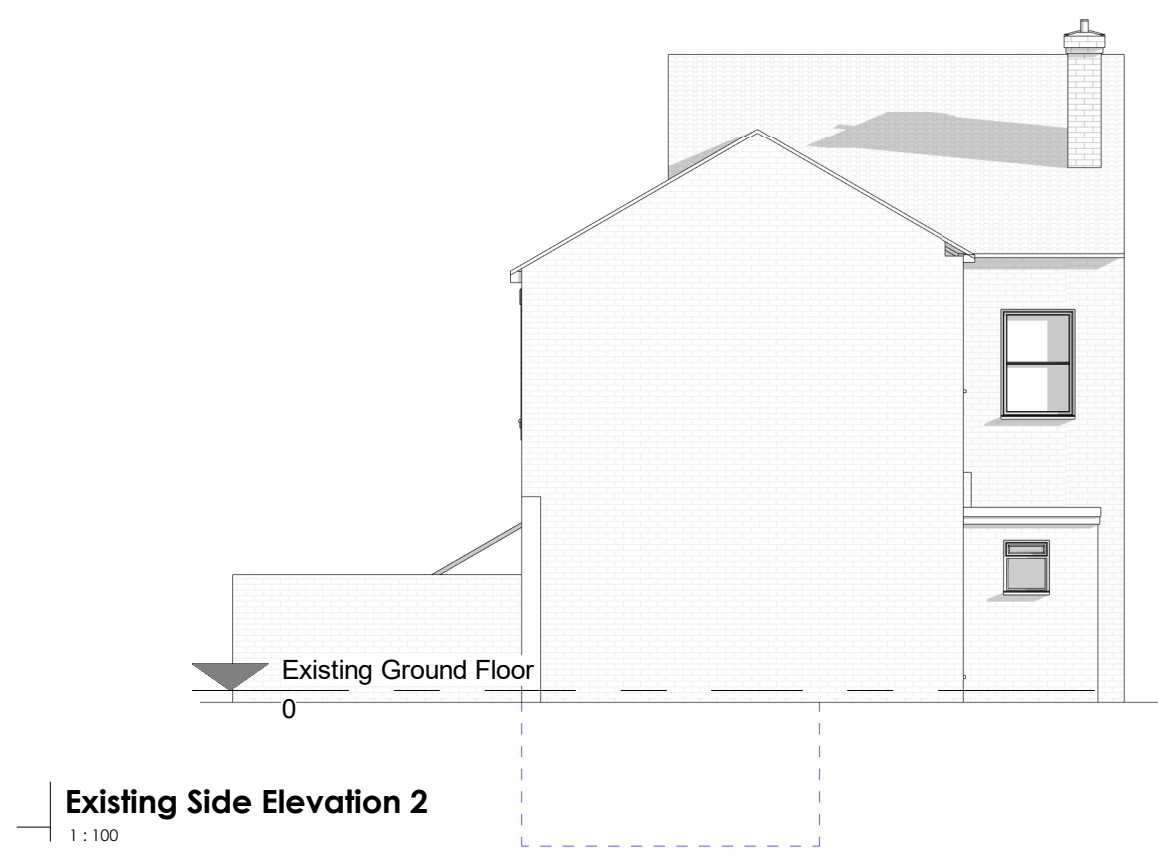
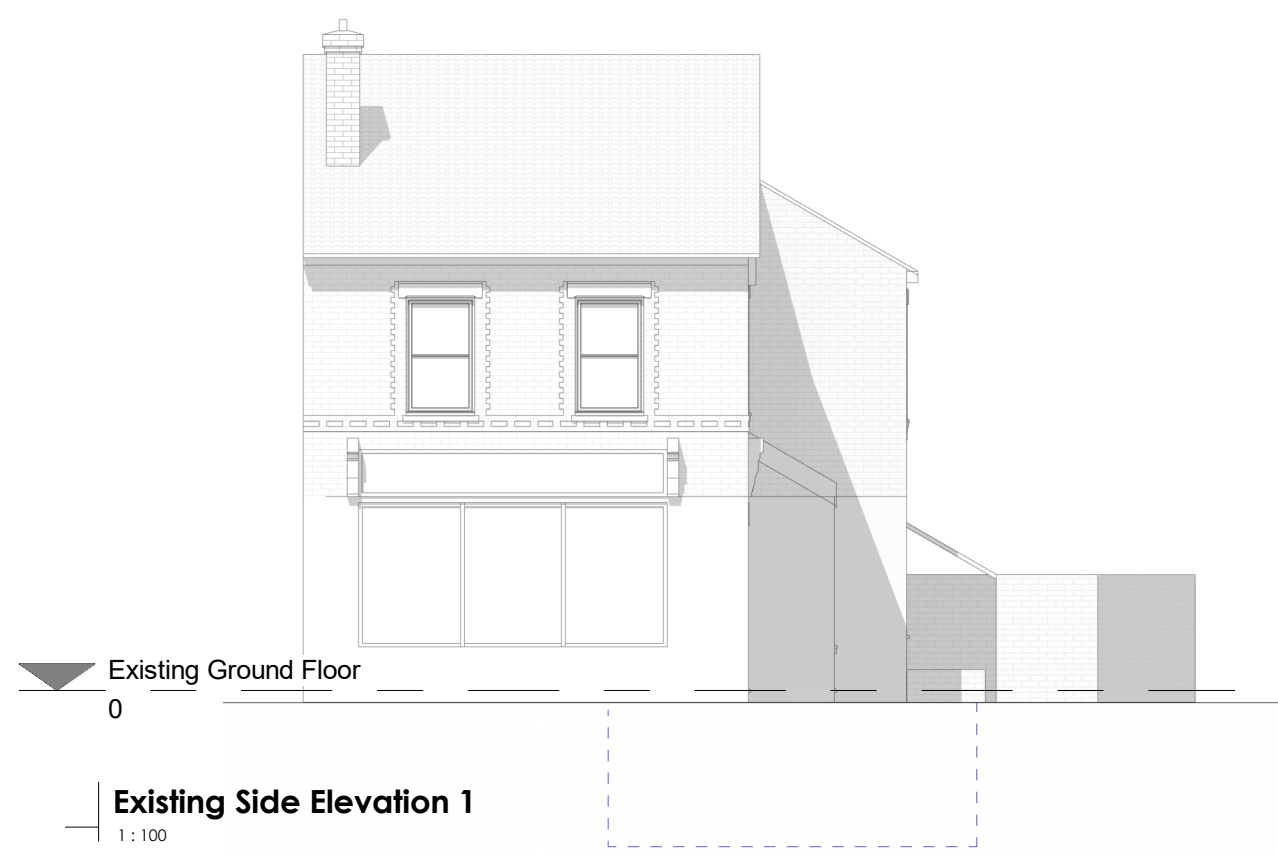


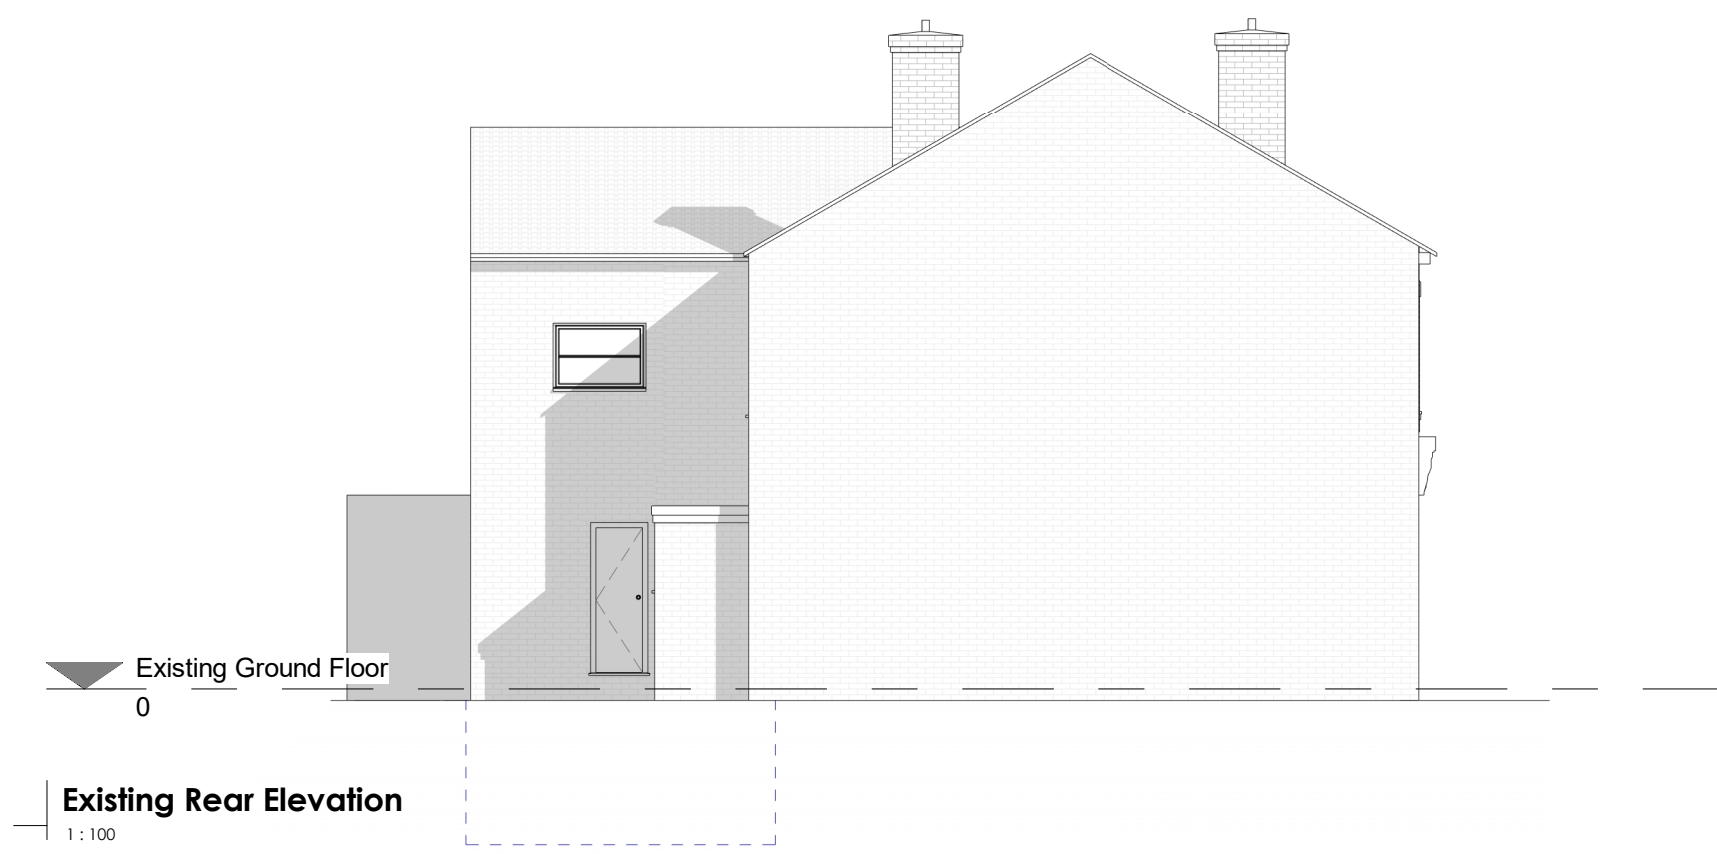

Existing Ground Floor
1:100

Existing Loft Level
1:100

0 1 2 3 4 5 10m E: 1/100

Zoe Lewis Architects Ltd 12A Castle Hill, Reading, RG1 7RD www.zlal.co.uk / 07941 233 296 info@zlal.co.uk	
PROJECT 16 Hemdean Road	
TITLE Existing	
CLIENT Mr Baile	
DRAWN BY MLS	CHECKED BY ZEL
SCALE As indicated	ISSUE DATE 26-03-2018
DRAWING NUMBER 240-A1-01	REV
© Zoe Lewis Architects LTD 2017	