

East Reading Mass Rapid Transit Scheme

Utilities Statement

On behalf of **Reading Borough Council**



Project Ref: 28791/001 | Rev: 0 | Date: 9th June 2017



Document Control Sheet

Project Name: East Reading Mass Rapid Transit Scheme

Project Ref: 28791

Report Title: Utilities Statement

Doc Ref: 28791/001

Date: 9th June 2017

	Name	Position	Signature	Date
Prepared by:	Lee Cuddington	Senior Engineer		June 2017
Reviewed by:	Simon Earl	Senior Associate		June 2017
Approved by:	Sarah Matthews	Equity Director		June 2017
For and on behalf of Peter Brett Associates LLP				

Revision	Date	Description	Prepared	Reviewed	Approved
0	June 2017	First Issue for Planning	LC	SE	SM
1	October 2018	Revised following revised highway alignment	LC	SE	SM

This report has been prepared by Peter Brett Associates LLP ('PBA') on behalf of its client to whom this report is addressed ('Client') in connection with the project described in this report and takes into account the Client's particular instructions and requirements. This report was prepared in accordance with the professional services appointment under which PBA was appointed by its Client. This report is not intended for and should not be relied on by any third party (i.e. parties other than the Client). PBA accepts no duty or responsibility (including in negligence) to any party other than the Client and disclaims all liability of any nature whatsoever to any such party in respect of this report.

© Peter Brett Associates LLP 8

Contents

1	Introduction	1
1.1	Proposed Development	1
1.2	Planning Policy	2
2	Existing Utilities	3
2.1	Utility Records Search	3
3	Identified Utility Diversions	4
4	Proposed Utilities	5
5	Summary	6
5.1	Planning Policy	6

Appendices

Appendix A	Statutory Undertaker Asset Plans
Appendix B	Statutory Undertaker Proposed Diversion Routes

This page is intentionally blank

1 Introduction

1.1 Proposed Development

- 1.1.1 The East Reading Mass Rapid Transit (East MRT) scheme is a segregated fast track public transport, pedestrian and cycle route that will support enhanced accessibility and continued sustainable growth in Reading, Wokingham Borough and the wider area. The purpose of the East MRT is to improve the attractiveness of travelling more sustainably, therefore reducing private car trips, easing forecast congestion and air quality along the existing highway network, particularly on the A4 corridor. The scheme is located within land between Thames Valley Business Park and Napier Road, Reading, to the south of the River Thames and north of the Great Western Main Line Railway. The route of the MRT scheme itself is proposed to link the A3290 at Thames Valley Park, adjacent to a proposed new Park & Ride facility (being provided by others), to Napier Road, Reading town centre and the railway station

The scheme will seek to achieve the following key aims:

- Provide a sustainable alternative solution to accommodate future travel demand on the London Road corridor;
 - Increase capacity for movement of people thereby reducing journey times and forecast congestion, as well as improving reliability of journeys along the corridor;
 - Support economic development in Reading Town Centre, east Reading, Wokingham and within the Thames Valley;
 - Develop a high quality, sustainable system which provides a sustainable alternative to the private car;
 - Facilitate a future MRT network for Reading and the Thames Valley;
 - Allow access for mobility impaired and pushchairs.
- 1.1.2 This Utilities Statement supports a full Planning Application for construction of a segregated fast-track public transport, pedestrian and cycle bridge and viaduct, comprising concrete bridge structure with a river span of 59.5m and a land span of 316m, supported by concrete columns, steel beams and reinforced soil embankment, together with new footpath links and existing footpath alterations, replacement supermarket car parking provision, junction improvements and landscaping.
- 1.1.3 The project is being promoted by Reading Borough Council (RBC), working with Wokingham Borough Council (WBC), and Thames Valley Berkshire Local Enterprise Partnership (TVB LEP). The public-sector led project has been allocated funding by TVB LEP from the Local Growth Fund.
- 1.1.4 The following report identifies and evaluates the likely impact of the scheme on existing utilities services, including the identification of:
- existing utilities within the proposed development area.
 - proposed utility diversions.
 - proposed utilities required for the scheme.

1.2 Planning Policy

National Policy

- 1.2.1 The National Planning Policy Framework (NPPF) (March 2012) confirms that there should be a presumption in favour of development where it can be demonstrated that the proposals are sustainable. When making plans for development NPPF states:

[para 163] 'Local planning authorities should work with other authorities and providers to: Assess the quality and capacity of infrastructure for transport, water supply, wastewater and its treatment, energy (including heat), telecommunications, utilities, waste, health, social care, education, flood risk and coastal change management, and its ability to meet forecast demands; and

Take account of the need for strategic infrastructure including nationally significant infrastructure within their areas.'

Local Policy

- 1.2.2 The development is covered by the Reading Borough Council (RBC) Core Strategy adopted January 2008 with an alteration adopted 27th January 2015. In terms of utilities the following policy applies:

- 1.2.3 Policy CS9: Infrastructure, Services, Resources and Amenities states that:

"Proposals for development will not be permitted unless the local planning authority is satisfied that infrastructure, services, resources, amenities or other assets lost or impacted upon as a result of the development or made necessary by the development will be provided or re-provided at the appropriate time, in order to ensure that the development is both sustainable and contributes to the proper planning of an area in accordance with relevant planning policies. Such contributions may be pooled, in order to allow necessary infrastructure to be secured in a fair and equitable way. The local planning authority will require planning obligations entered into by agreement or other means to secure the replacement and enhancement of additional physical and social infrastructure, services, resources, amenities or other assets".

- 1.2.4 The development is also covered by the Wokingham Borough Council (WBC) Core Strategy adopted January 2010. In terms of utilities the following policy applies:

- 1.2.5 Policy CP4: Infrastructure Requirements states that:

"Planning Permission will not be granted unless appropriate arrangements for the improvement or provision of infrastructure, services, community and other facilities required for the development taking account of the cumulative impact of schemes are agreed".

- 1.2.6 Other associated planning policies are included in the Planning Statement supporting the application.

2 Existing Utilities

2.1 Utility Records Search

- 2.1.1 Information on existing utilities and services was obtained through consultation with the relevant Statutory Undertakers, during the preliminary design phase to determine which utility assets presently exist. Statutory Undertaker asset plans were obtained showing the approximate locations of all utilities within the proposed development area. These asset plans are contained within Appendix A.
- 2.1.2 Due to the constrained application site, several major utility routes were identified to be directly within the path of the route. The following companies have been highlighted as having assets that could be potentially affected by this development:
- Scottish and Southern Energy (SSE) – Assets in the area include wooden pole mounted 33 kV overhead electricity cables, steel tower mounted 33kV overhead electricity cables, buried oil filled 33kV electricity cables and buried oil filled 132kV electricity cables.
 - Southern Gas Networks (SGN) – Assets in the area include high / medium pressure gas mains and associated valves.
 - Thames Water – Assets in the area include a foul water rising main which follows the line of the tow path on the eastern side of the River Kennet mouth to the River Thames.
- 2.1.3 These utilities will need to be relocated on a temporary or permanent basis, protected during the construction phase, and/or will require special working measures during the construction phase in accordance with Statutory Undertaker requirements.

3 Identified Utility Diversions

- 3.1.1 From a review of the asset plans received, it was identified that the proposed works will require the diversion of both 132kV and 33kV electricity cables and high / medium pressure gas mains.
- 3.1.2 Meetings were held with affected utility companies (Southern Gas Networks and Scottish and Southern Energy) to determine the impact of the scheme, proposed diversion routes, timescales and to obtain budget estimates for diversions.
- 3.1.3 Proposed utility diversions are shown on drawing number 28791/2009/CIV/009. The diversions shown are based on proposed diversion plans obtained from Statutory Undertakers contained within Appendix B. Where possible, electricity diversions will be incorporated within the East MRT route alignment via a series of ducts. This will create available areas directly adjacent to the route to incorporate SGN diversions and to provide a greater opportunity for planting / landscaping.
- 3.1.4 All proposed diversion works will be carefully planned (in accordance with the Manual of Contract Documents for Highway Works SA 10/05 New Roads and Street Works Act 1991 – Diversionary Works) during the detailed design / construction phase to minimise the least amount of disruption to the utility supply network and temporary supplies will be incorporated if required.

4 Proposed Utilities

- 4.1.1 The proposed East MRT route will incorporate both street lighting and traffic signals, requiring a low voltage electricity supply, which will be progressed during the detailed design phase.

5 Summary

5.1 Planning Policy

- 5.1.1 In terms of utilities, it is considered that the proposed development accords with both local and national policy as this report has considered the existing and proposed utilities infrastructure.
- 5.1.2 In accordance with both RBC's Adopted Core Strategy (Jan. '08), policy CS9 and WBC's Adopted Core Strategy (Jan '10), policy CP4, this strategy report demonstrates that the proposed development has considered key utility infrastructure.
- 5.1.3 This report has provided an indication of existing utilities within the proposed development area, proposed diversions and new utilities required for the scheme. Following the outcome of the Planning Application, if successful, further liaison will take place with affected companies through the detailed design phase of the scheme. This will allow diversion works to be programmed and undertaken in the most cost effective way.


Appendix A Statutory Undertaker Asset Plans



WARNING

GAS IN PLOT AREA

EHV CABLES & LINES IN PLOT AREA

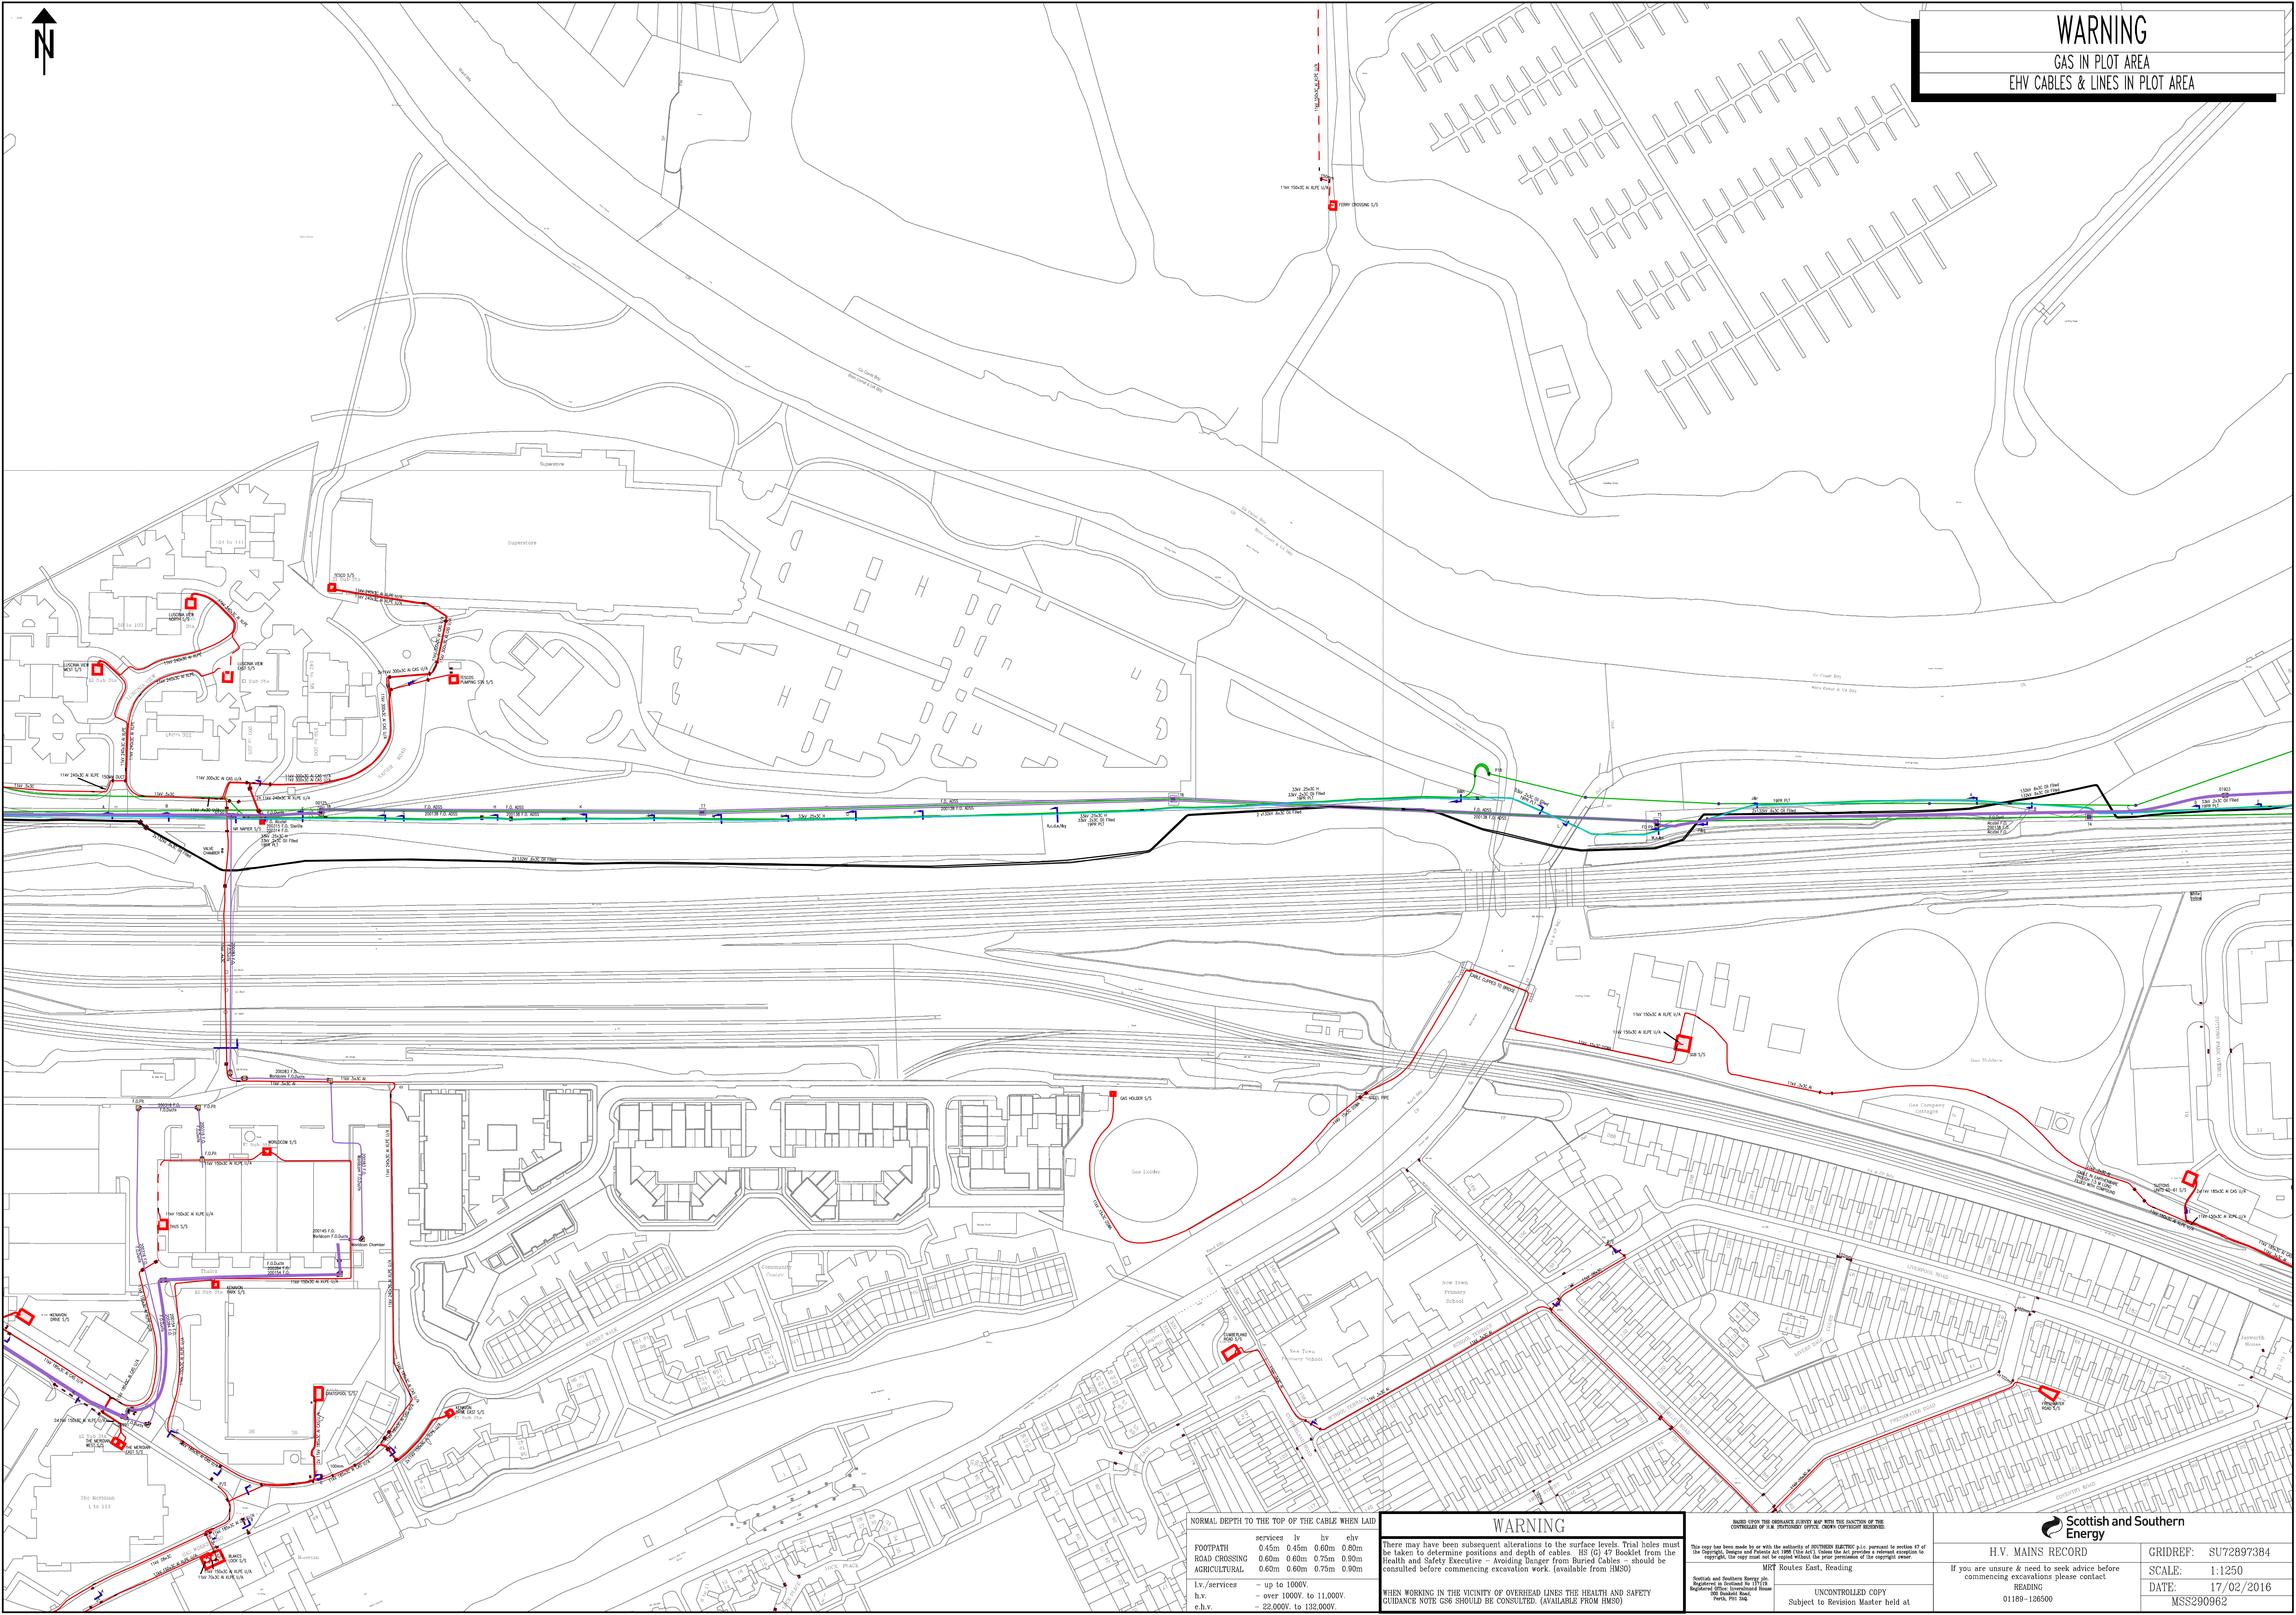

NORMAL DEPTH TO THE TOP OF THE CABLE WHEN LAID				
services	lv	lv	h.v	ehv
FOOTPATH	0.45m	0.45m	0.60m	0.80m
ROAD CROSSING	0.60m	0.60m	0.75m	0.90m
AGRICULTURAL	0.60m	0.60m	0.75m	0.90m
lv./services	- up to 1000V.			
h.v.	- over 1000V. to 11.000V.			
e.h.v.	- 22.000V. to 132.000V.			

WARNING

There may have been subsequent alterations to the surface levels. Trial holes must be taken to determine positions and depth of cables. BS (C) 47 Booklet from the Health and Safety Executive - Avoiding Danger from Buried Cables - should be consulted before commencing excavation work. (available from HMSO)

WHEN WORKING IN THE VICINITY OF OVERHEAD LINES THE HEALTH AND SAFETY GUIDANCE NOTE CSE SHOULD BE CONSULTED. (AVAILABLE FROM HMSO)


MR Routes East, Reading


UNCONTROLLED COPY
Subject to Revision Master held at.

H.V. MAINS RECORD

If you are unsure & need to seek advice before commencing excavations please contact

READING


01189-126500

GRIDREF: SU72697384

SCALE: 1:1250

DATE: 17/02/2016

MSS290962

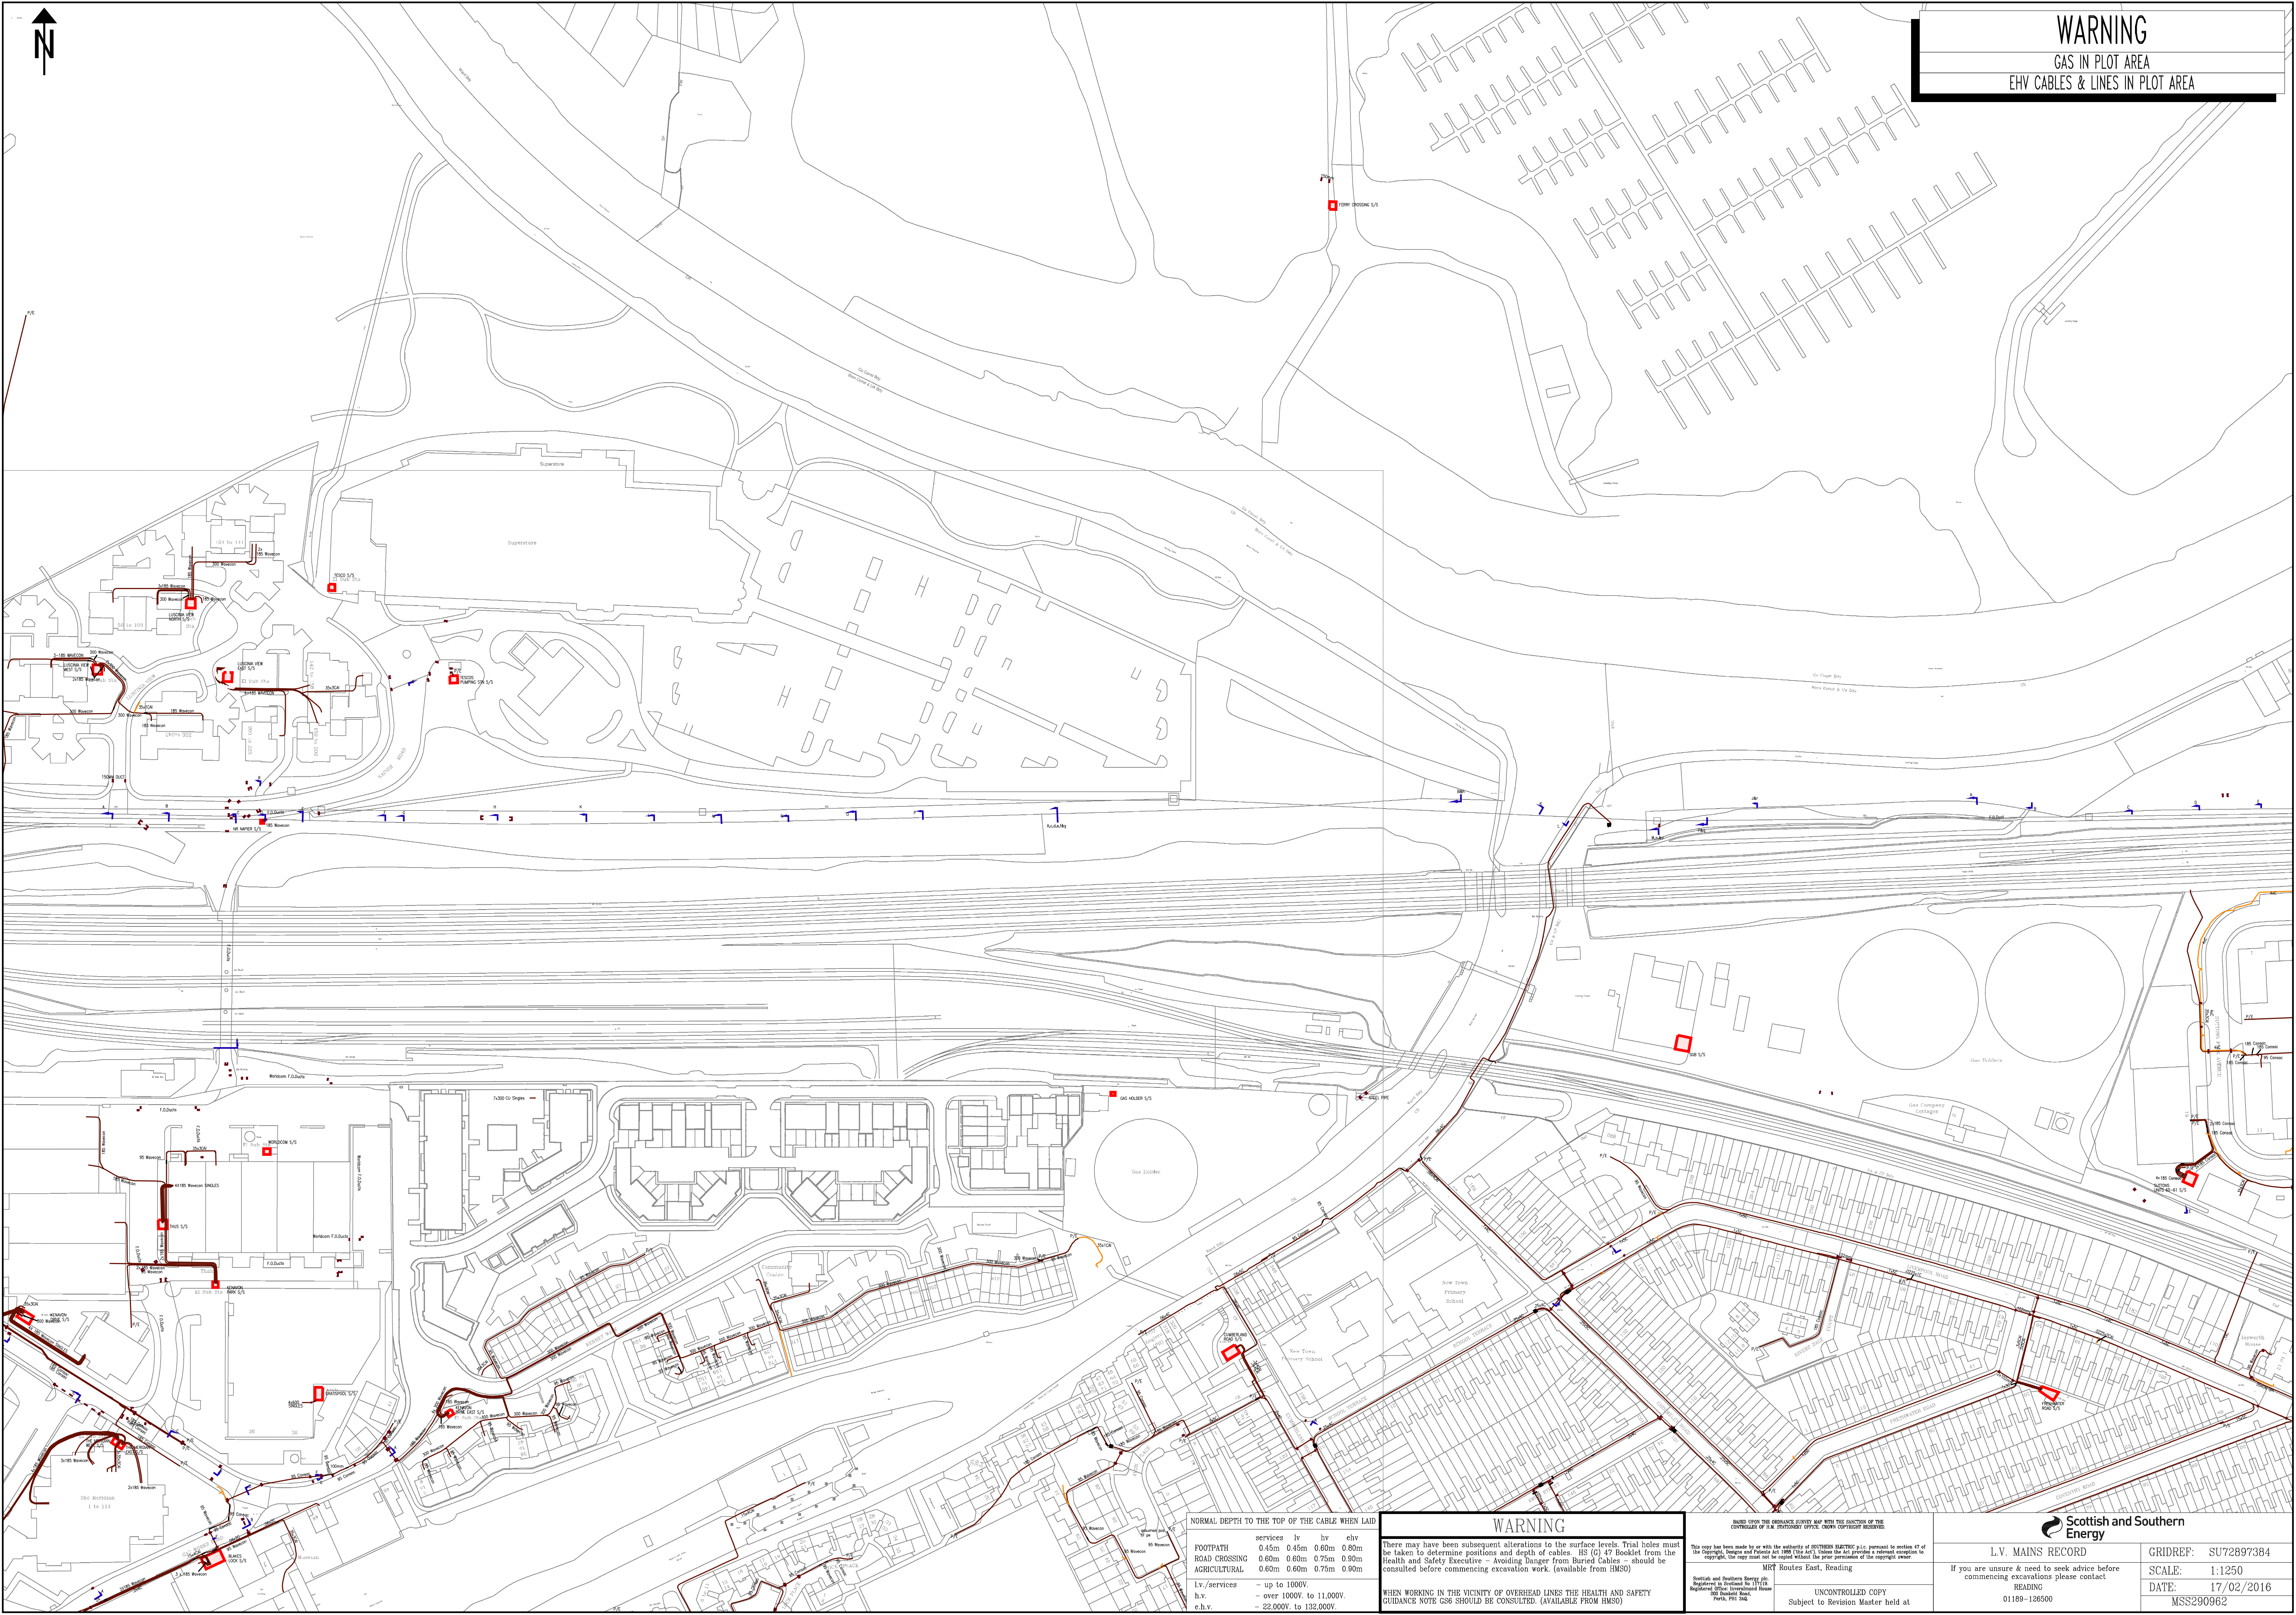

WARNING
GAS IN PLOT AREA
EHV CABLES & LINES IN PLOT AREA



WARNING

There may have been subsequent alterations to the surface levels. Trial holes must be taken to determine positions and depth of cables. BS (C) 47 Booklet from the Health and Safety Executive - Avoiding danger from Buried Cables - should be consulted before commencing excavation work. (available from HMSO)

WHEN WORKING IN THE VICINITY OF OVERHEAD LINES THE HEALTH AND SAFETY GUIDANCE NOTE G56 SHOULD BE CONSULTED. (AVAILABLE FROM HMSO)

BASED UPON THE ORIGINANCE SURVEY MAP WITH THE SANCTION OF THE
CONTROLLER OF H.M. STATIONERY OFFICE. CROWN COPYRIGHT RESERVED.

This copy has been made by and for the authority of SOUTHERN ELECTRIC plc. pursuant to section 47 of
The Copyright, Design and Patents Act 1988 (the Act). Unless the Act provides a relevant exception to
copyright, the copy must not be copied without the prior permission of the copyright owner.

MRT Routes East, Reading

Scottish and Southern Energy plc.
Registered in Scotland No 119119
Registered Office: Inverness House
302 Darnley Road,
Forth, Perth PH10 3AQ.

UNCONTROLLED COPY
Subject to Revision Master held at

 Scottish and Southern Energy	
L.V. MAINS RECORD	GRIDREF: SU72897384
If you are unsure & need to seek advice before commencing excavations please contact	SCALE: 1:1250
READING 01189-126500	DATE: 17/02/2016
	MSS290962






WARNING: Data from the Scotia Gas Networks (CGM DataSource) dataset for file su7374sw is old (167 days) and should be used with caution or replaced with more upto date data.
WARNING: Data from the IGT (IGT Drawings DataSource) dataset for file su7273ne is old (167 days) and should be used with caution or replaced with more upto date data.

Warning! Damaging **HIGH PRESSURE** (Intermediate and/or Transmission pipes) can result in loss of life and major gas supply problems. **If you are planning any excavation work in the vicinity of any high pressure pipe shown on our maps, you MUST contact the SGN Plant Protection Team on 0845 070 3497 WELL IN ADVANCE OF THE WORKS.**

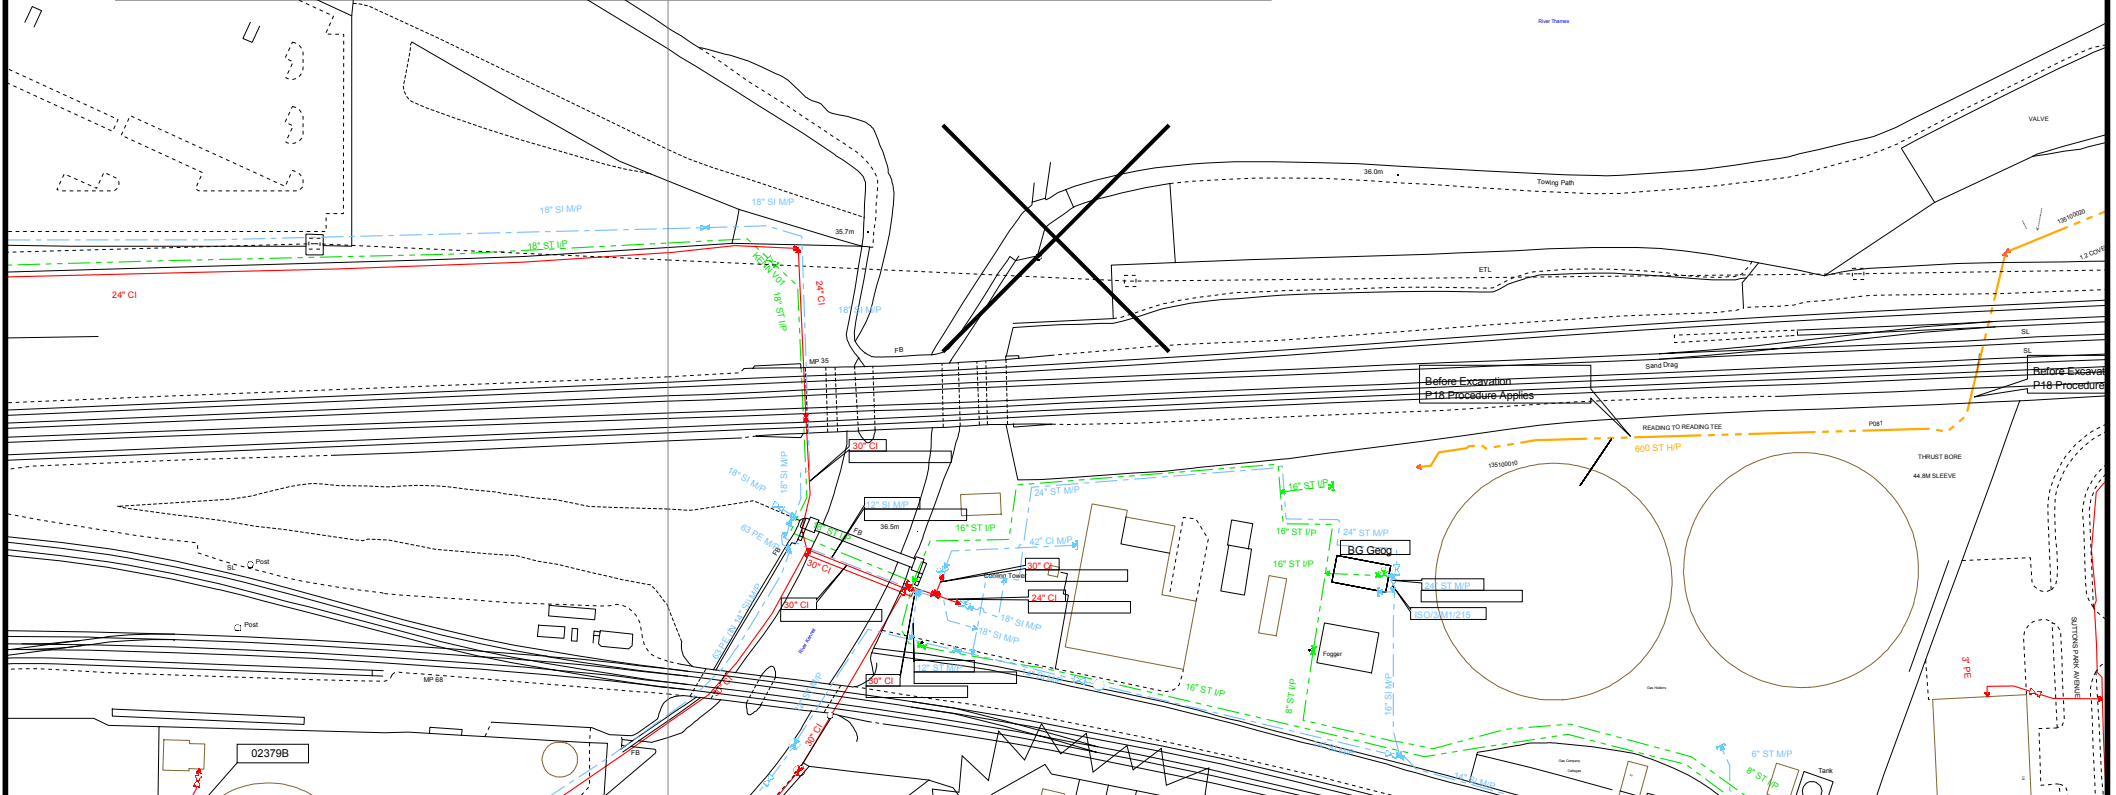

USER ID: chawkins
DATE: 24 Sep 2015
EXTRACT DATE: 10 Apr 2015
MAP REF: SU7373NW
CENTRE: 473104, 173853
SCALE: 1:2,027

LP Mains ———
MP Mains - - - - -
IP Mains - . - . -
LHP Mains - - - - -
NHP Mains - - - - -


This plan shows those pipes owned by Scotia Gas Networks plc in their role as a Licensed Gas Transporter (GT). Gas pipes owned by other GTs, or otherwise privately owned, may be present in this area. Information with regard to such pipes should be obtained from the relevant owners. The information shown on this plan is given without warranty, the accuracy thereof cannot be guaranteed. Service pipes, valves, syphons, stub connections, etc. are not shown but their presence should be anticipated. No liability of any kind whatsoever is accepted by Scotia Gas Networks plc or their agents, servants or contractors for any error or omission. Safe digging practices, in accordance with HS(G)47, must be used to verify and establish the actual position of mains, pipes, services and other apparatus on site before any mechanical plant is used. It is your responsibility to ensure that this information is provided to all persons (either direct labour or contractors) working for you on or near gas apparatus. The information included on this plan should not be referred to beyond a period of 28 days from the date of issue.

Valve Depth of Cover Syphon Diameter Change Material Change

Product: UtilityMaps
Version: 1.6.6.1
Template: 'Scotia Gas Networks (A4 Landscape)'



This plan is reproduced from or based on the OS map by Scotia Gas Networks plc, with the sanction of the controller of HM Stationery Office. Crown Copyright Reserved.

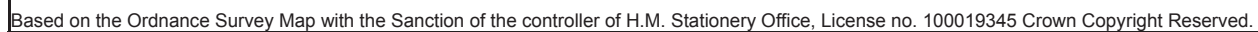

Appendix B Statutory Undertaker Proposed Diversions Routes