


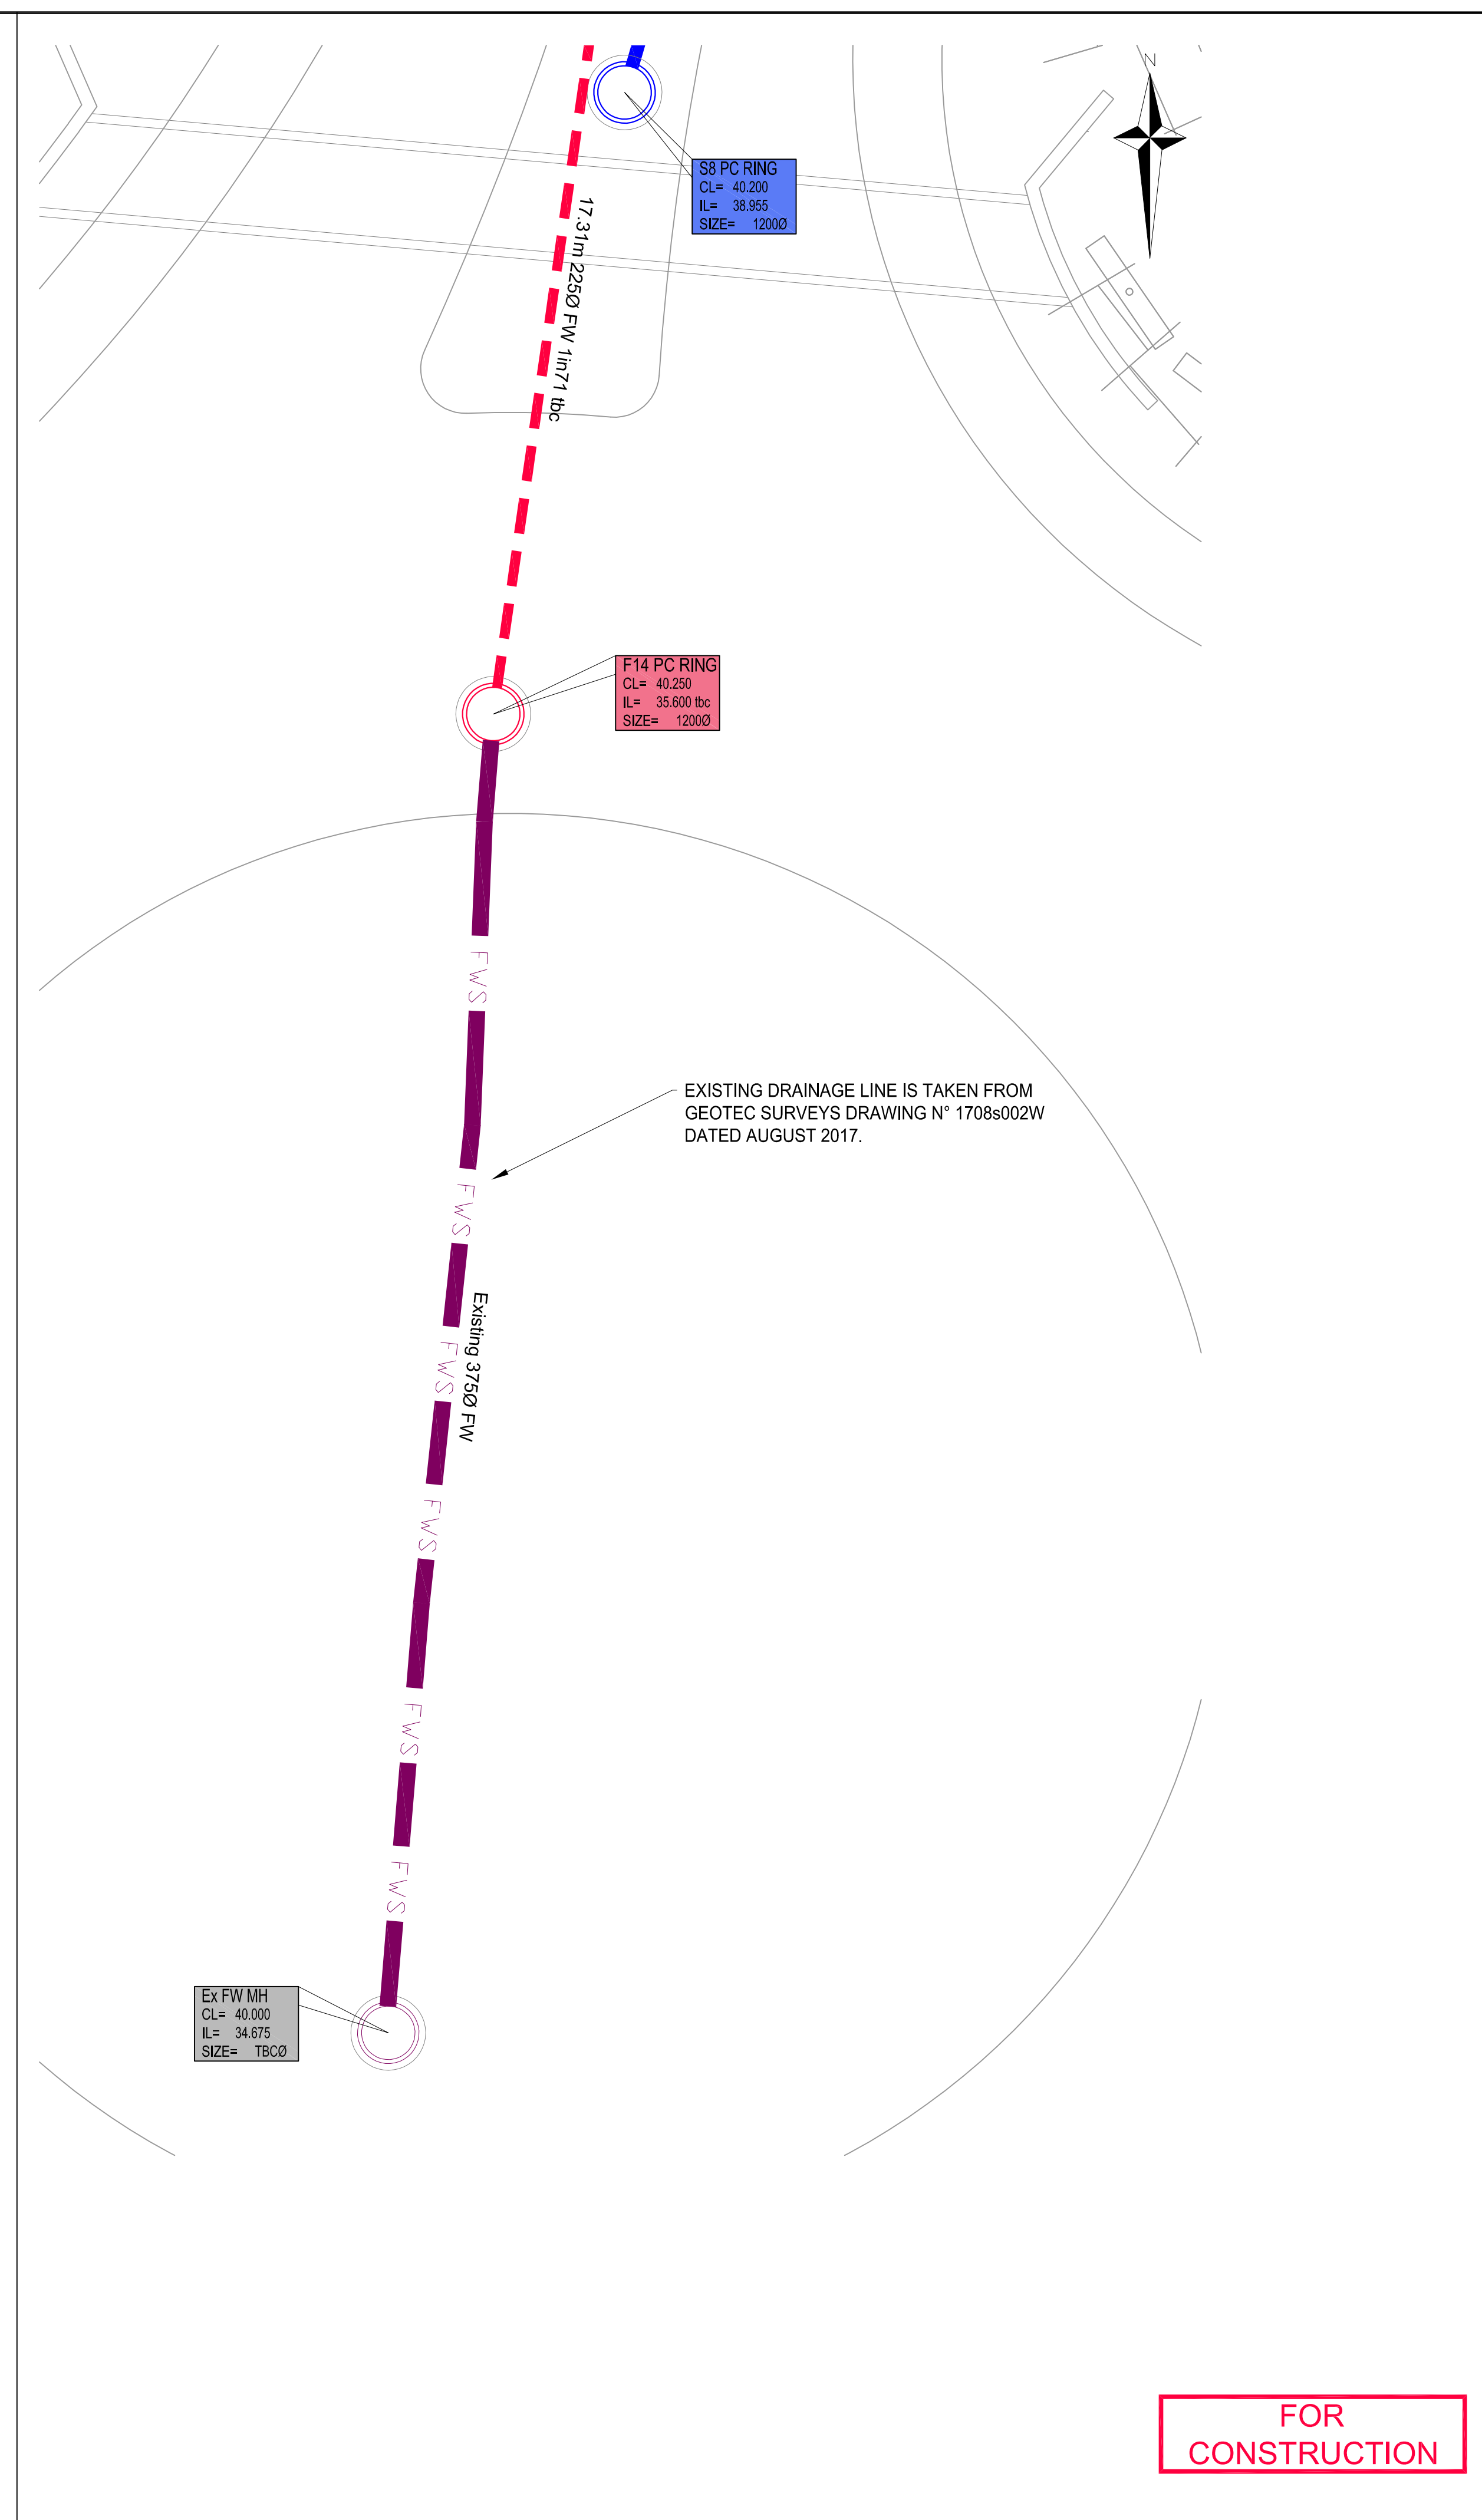

Drawing No.	4160316-1205	Rev	C
-------------	--------------	-----	---

FOR
CONSTRUCTION