


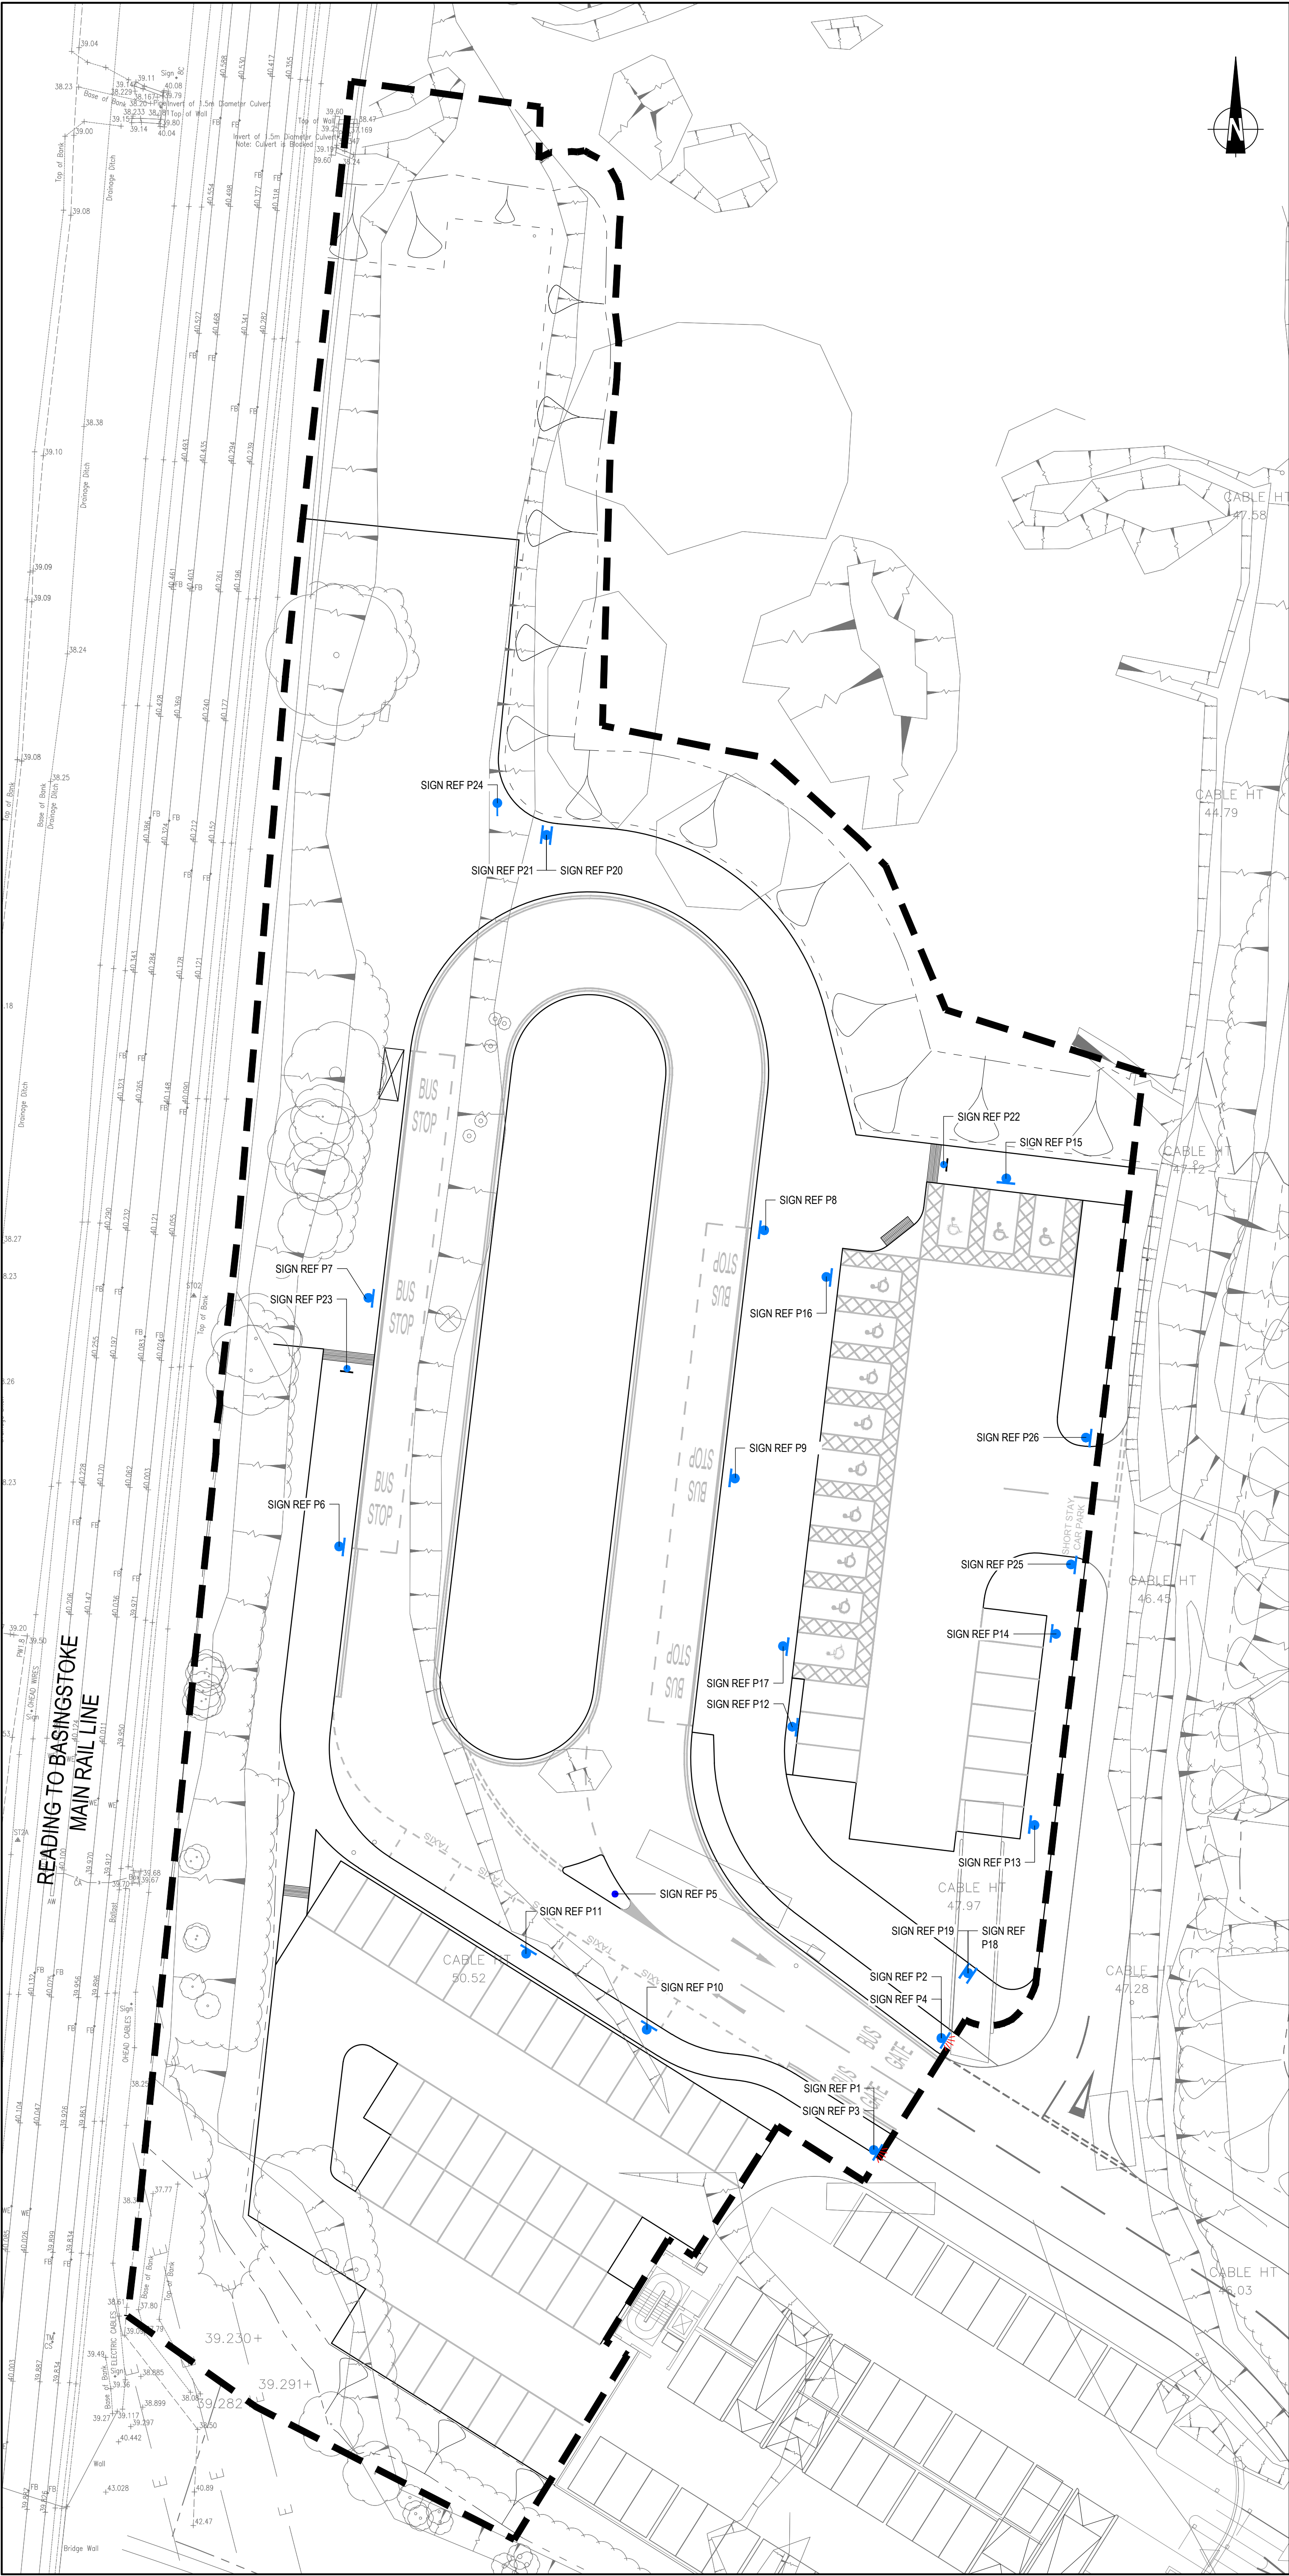

- KEY**
- SITE EXTENTS
  - PROPOSED ILLUMINATED SIGN & POST LOCATION
  - PROPOSED SIGN AND POST LOCATION
  - PROPOSED WAYFINDING SIGN
  - PROPOSED PEDESTRIAN BOLLARD. SEE STANDARD DETAIL 36382/2011/SD05
  - PROPOSED TRAFFIC BOLLARD. SEE STANDARD DETAIL 36382/2011/SD02
- NOTES**
- THIS DRAWING IS TO BE READ IN CONJUNCTION WITH ALL OTHER DRAWINGS AND DOCUMENTS.
  - ALL WORK SHALL BE IN ACCORDANCE WITH THE HIGHWAY AGENCY SPECIFICATION FOR HIGHWAY WORKS VOLUME 1 AND CONTRACT SPECIFIC APPENDICES.
  - ALL SIGNS SHALL COMPLY WITH BS EN 12889-1, BS 8442 AND THE TRAFFIC SIGNS REGULATIONS AND GENERAL DIRECTIONS 200 AND SUBSEQUENT AMENDMENTS EXCEPT WHERE STATED.
  - ALL TRAFFIC SIGNS SHALL BE FACED WITH CLASS CR2 RETRO-REFLECTIVE SHEETING MEETING THE REQUIREMENTS OF TABLE 2 OF BE EN 12899-1.
  - EXACT LOCATIONS OF ALL PROPOSED SIGNS SHALL BE AGREED ON-SITE WITH THE OVERSEEING ORGANISATION.
  - FOR SIGN SCHEDULE AND FOUNDATION DETAILS DETAILS SEE DRAWING NO. 36382/2011/1200/03.

|   |          |                |      |                |           |
|---|----------|----------------|------|----------------|-----------|
|   |          |                |      |                |           |
|   |          |                |      |                |           |
|   |          |                |      |                |           |
| Mark   | Revision |                | Date | Drawn          | Chkd Appd |
| SCALING NOTE: Do not scale from this drawing. If in doubt, ask.   |          |                |      |                |           |
| UTILITIES NOTE: The position of any existing public or private sewers, utility services, plant or apparatus shown on this drawing is believed to be correct, but no warranty to this is expressed or implied. Other such plant or apparatus may also be present but not shown. The Contractor is therefore advised to undertake his own investigation where the presence of any existing sewers, services, plant or apparatus may affect his operations. |          |                |      |                |           |
| Drawing Issue Status   |          |                |      |                |           |
| FOR CONSTRUCTION   |          |                |      |                |           |
| GREEN PARK STATION<br>PROPOSED INTERCHANGE   |          |                |      |                |           |
| TRAFFIC SIGNS   |          |                |      |                |           |
| Client   |          |                |      |                |           |
| <div><div><div>Reading</div><div>Borough Council</div><div>Working better with you</div></div></div>   |          |                |      |                |           |
| Date of 1st Issue<br>09.03.18   |          | Designed<br>RT |      | Drawn<br>SF    |           |
| A1 Scale<br>1:250   |          | Checked<br>RT  |      | Approved<br>MF |           |
| Drawing Number<br>36382/2011/1200/02   |          |                |      | Revision<br>C1 |           |
| <div><div><div><div>Offices throughout<br/>the UK and Europe</div><div><a href="http://www.peterbrett.com">www.peterbrett.com</a></div></div></div><div>© Peter Brett Associates LLP</div><div>READING<br/>Tel: 0118 950 0761</div></div>   |          |                |      |                |           |